


SYMBOL	NAME /DESCRIPTION
	Ground cover: Muehlenbeckia axillaris Creeping Wire Vine
	Evergreen Shrub: Berberis darwinii 'Compacta' S/H: 900/900 Compact Darwins Barberry
	Tall perenial grass: Calamagrostis x acutiflora 'Karl Foerster' Feather reed grass
	Low grass: Hakonechloa macra 'Nicolas' Hakonechloa
	Perennial: Alchemilla mollis S/H:750/600 Lady's mantle
	Evergreen shrub: Pittosporum tenuifolium S/H: 650/650 Tom Thumb
	Low evergreen shrub: Lavandula angustifolia 'Hidcote' Lavender
	Evergreen Shrub: Polygala myrtifolia S/H: 1250/1000 Sweet pea bush
	Carpinus Betulus Pleached hornbeam
	Berberis julianae hedging Wintergreen Barberry shrub

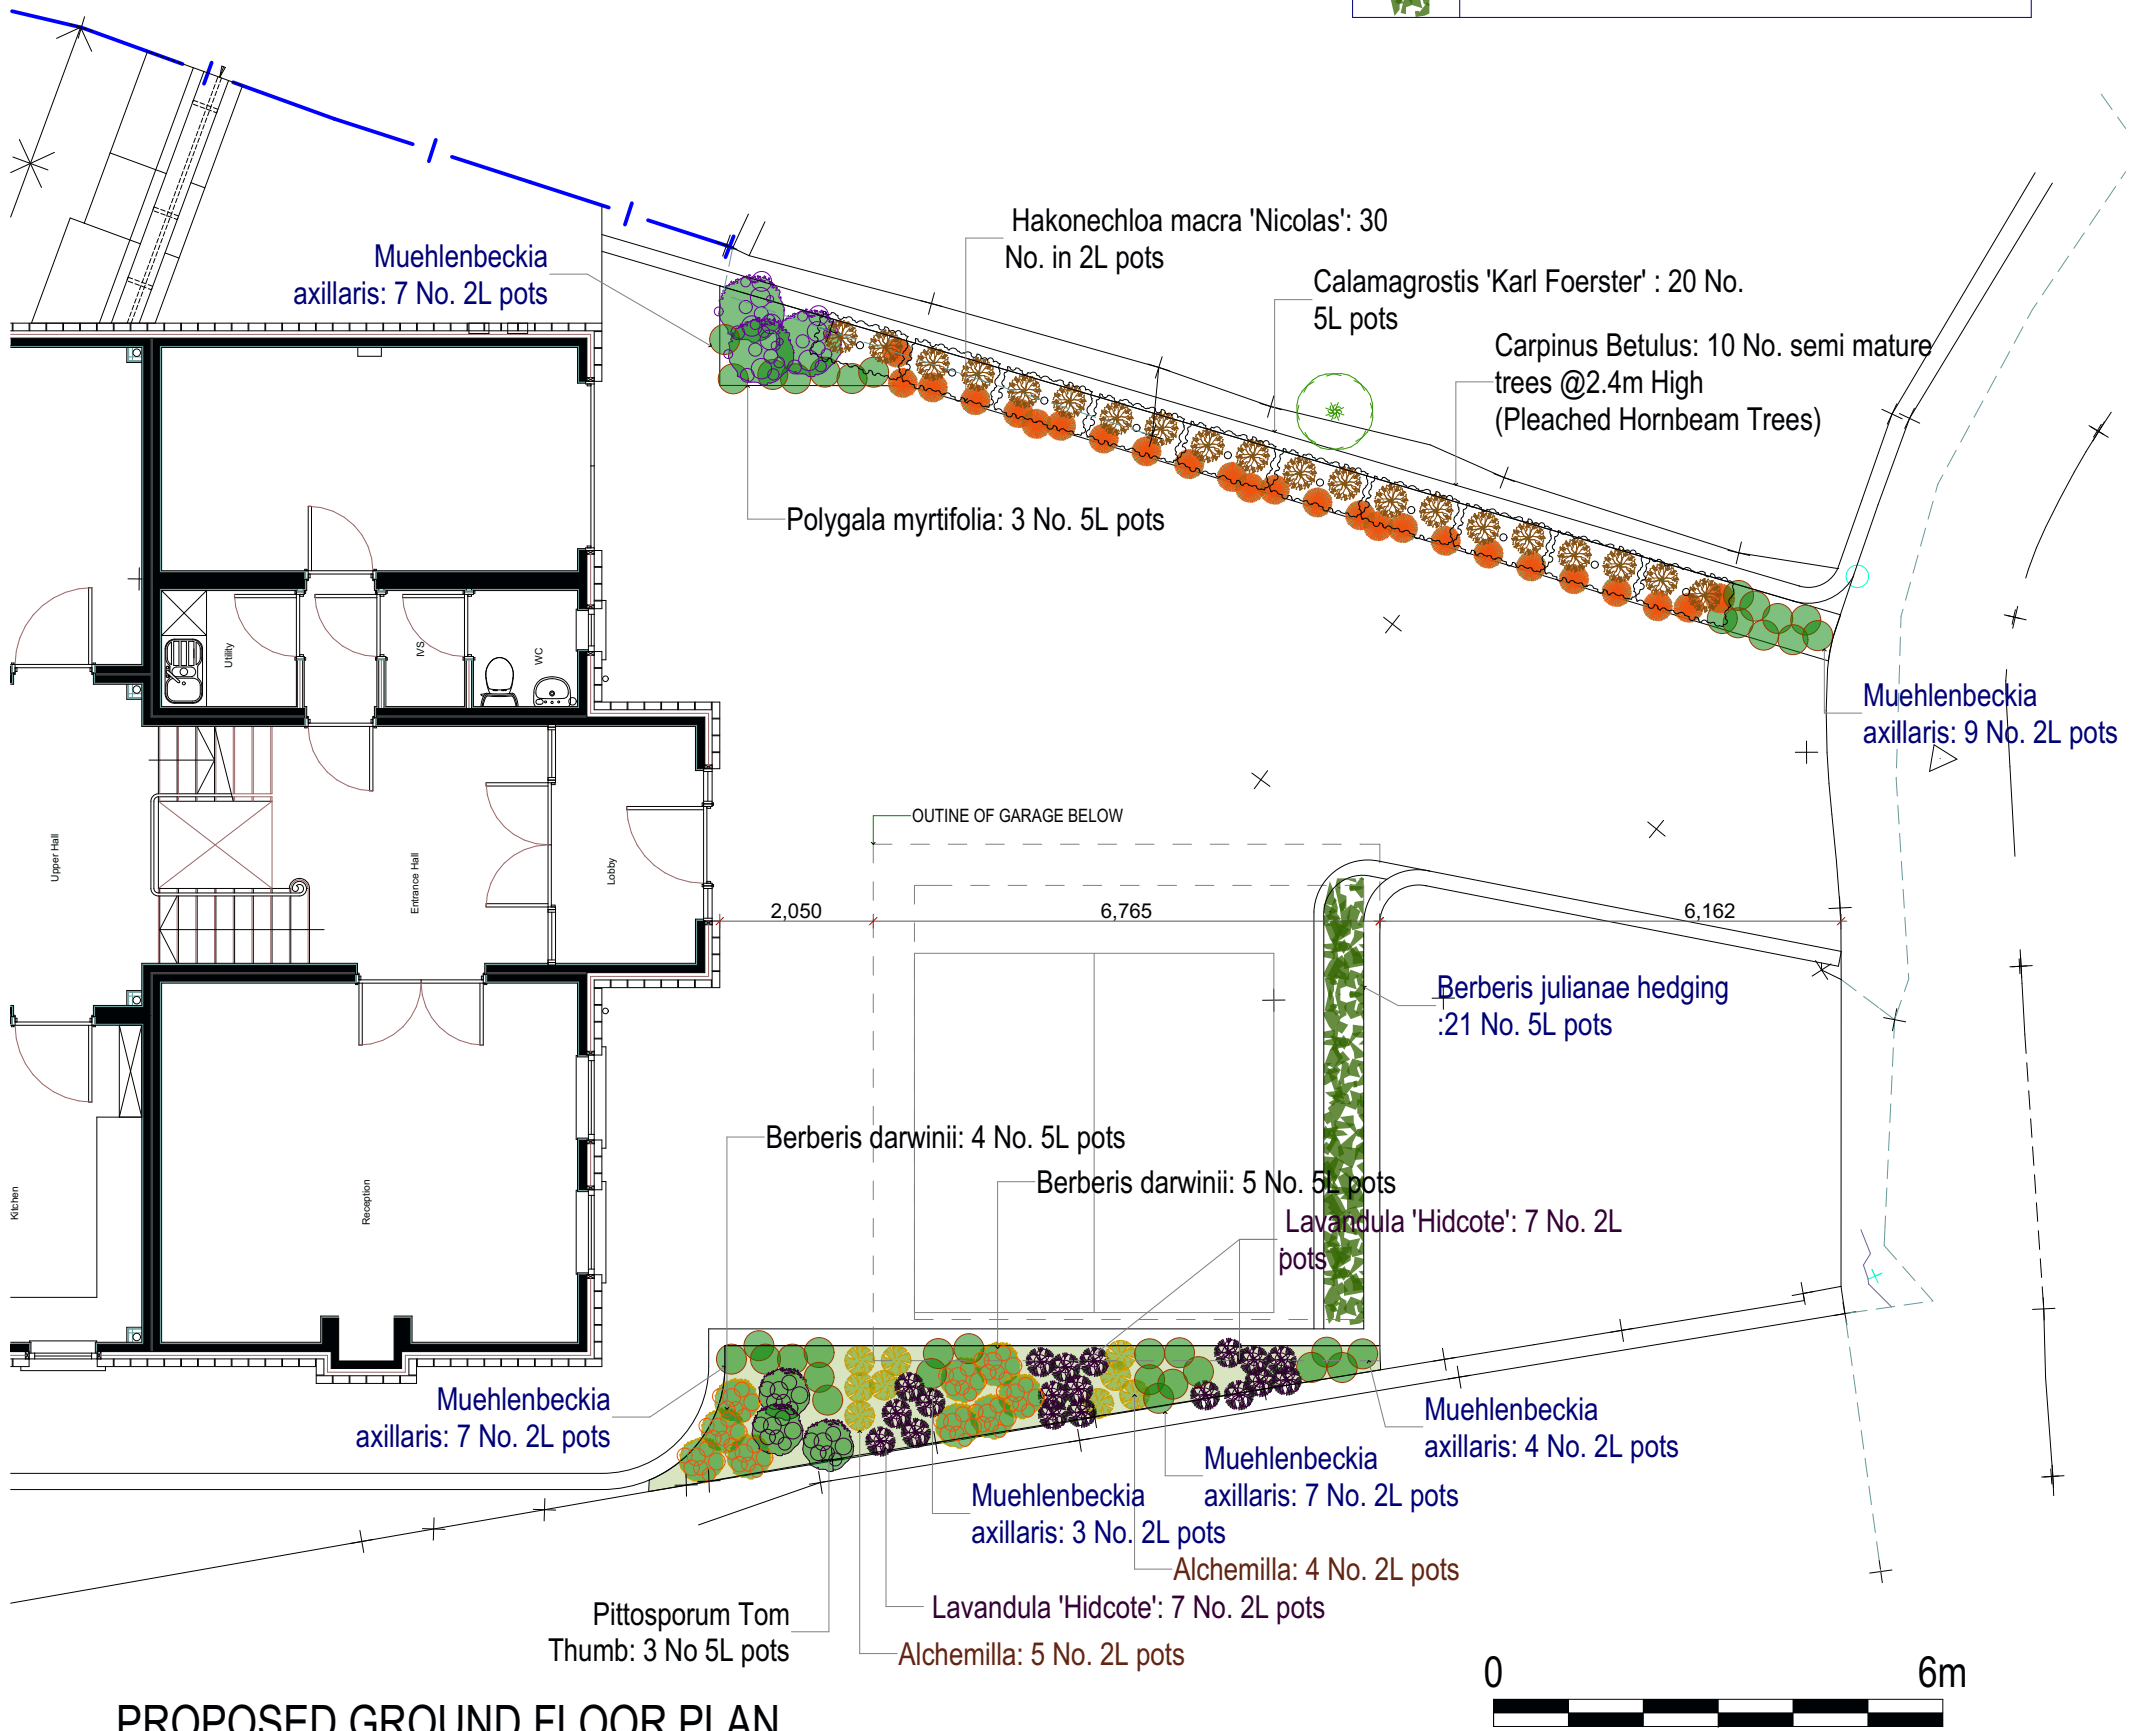

PROPOSED GROUND FLOOR PLAN

PROPOSED PLANTING PLAN SCALE 1:100/A3 DR NO: 04TC 800 REV:A (2019-05-02) DATE: 10 NOVEMBER 2018	CLIENT:Mr Bernard Byrne ADDRESS: 4 The Covert Northwood HA6 2UD	Robert Alexander Interior Design & Architecture 36 Waterways House Bentinck Road West Drayton UB7 7SG robert@raidarchitecture.com 01895431725
--	---	--