


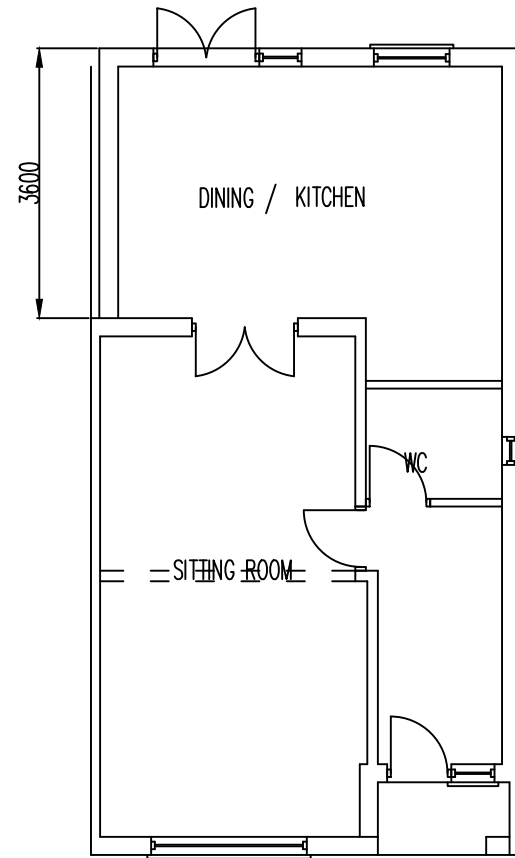


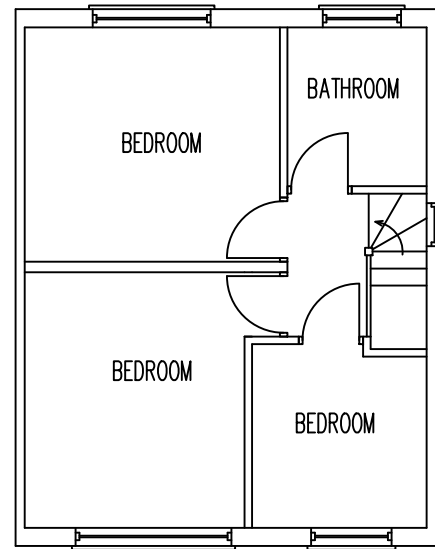


EXISTING GROUND FLOOR

 


EXISTING FIRST FLOOR

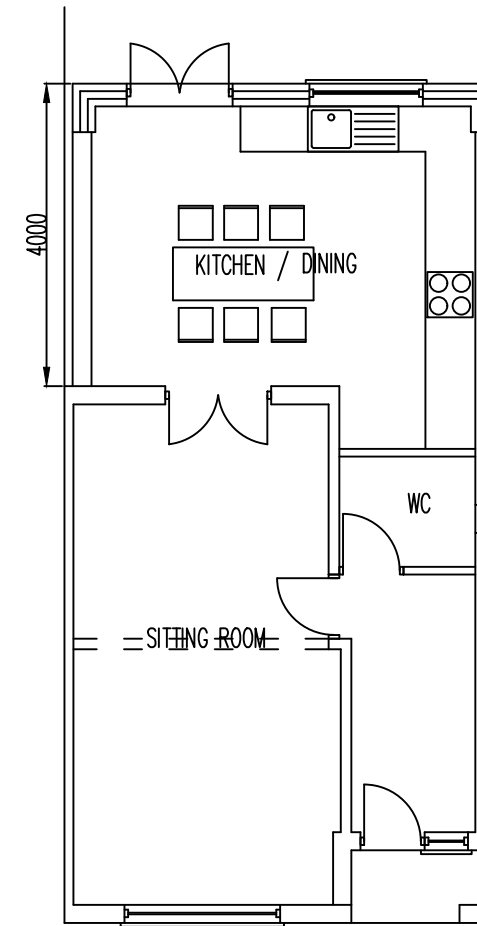

PROPOSED GROUND FLOOR

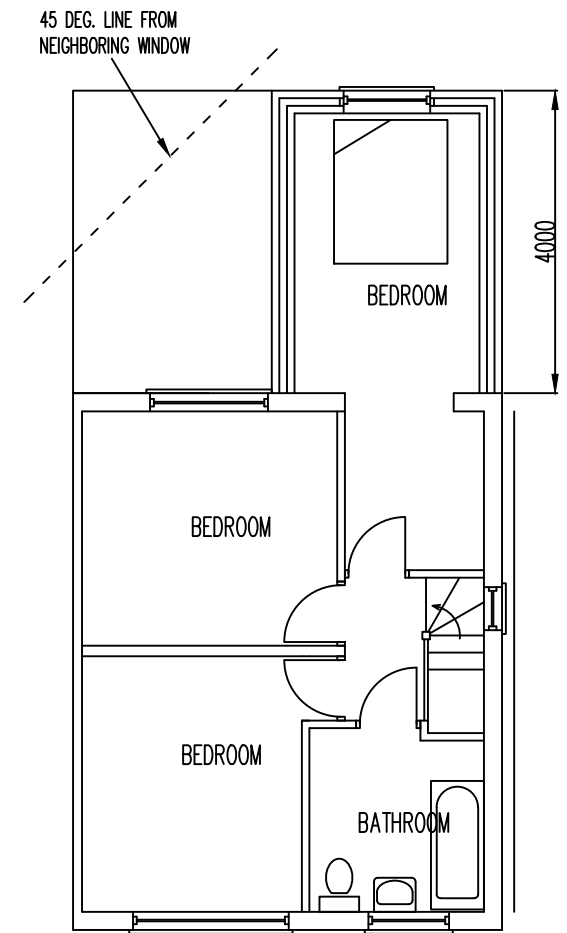

PROPOSED FIRST FLOOR

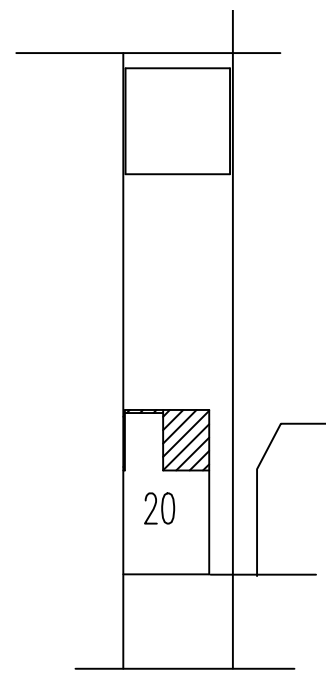

WEYMOUTH ROAD
SITE PLAN
SCALE 1:500

Revisions		
	Date	Description
A		
Drawn		Checked
Scale 1:100; 1:500 @ A3		Date 18/05/2021

Drawing Title : FLOOR PLANS REAR EXTENSION WITH PART FIRST FLOOR 20 WEYMOUTH ROAD HAYES UB4 8NE
Drawing No: KGS/WEY/930/RP2/1