




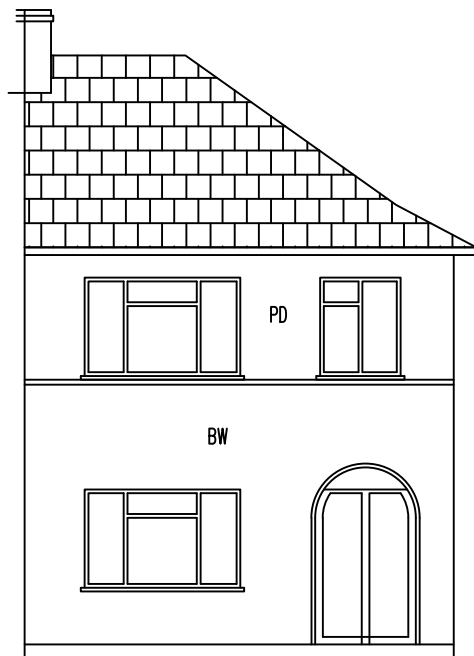


EXISTING FRONT ELEVATION

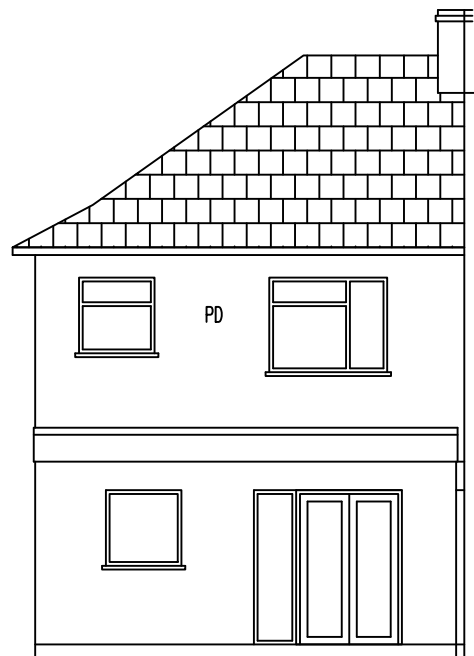

EXISTING REAR ELEVATION

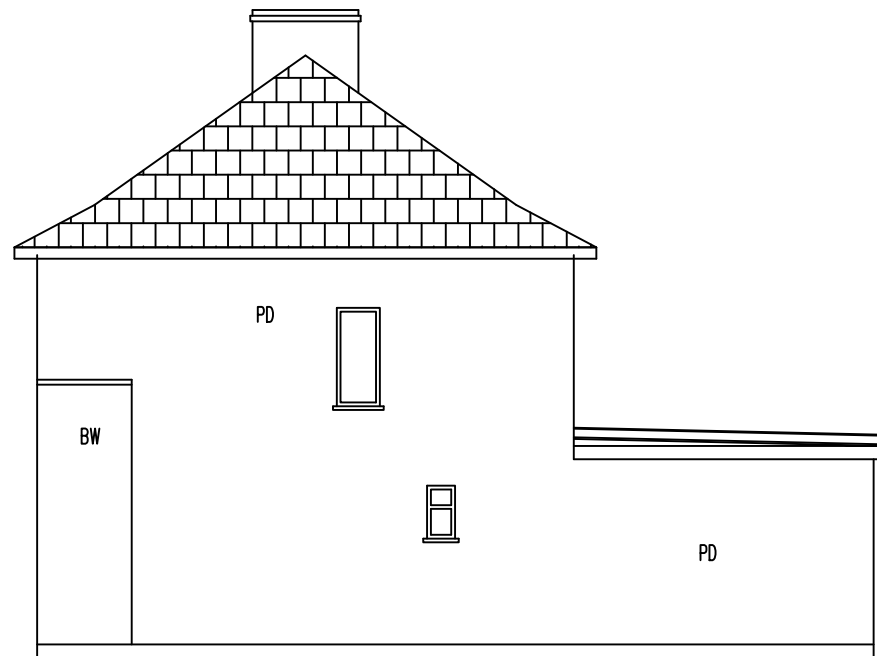

EXISTING SIDE ELEVATION

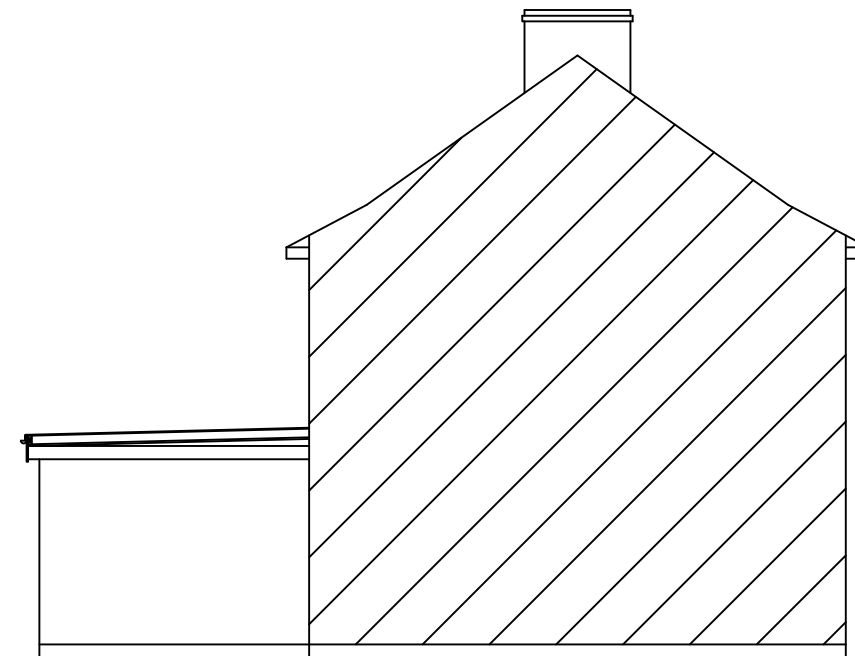


EXISTING SIDE ELEVATION




PROPOSED FRONT ELEVATION




PROPOSED REAR ELEVATION

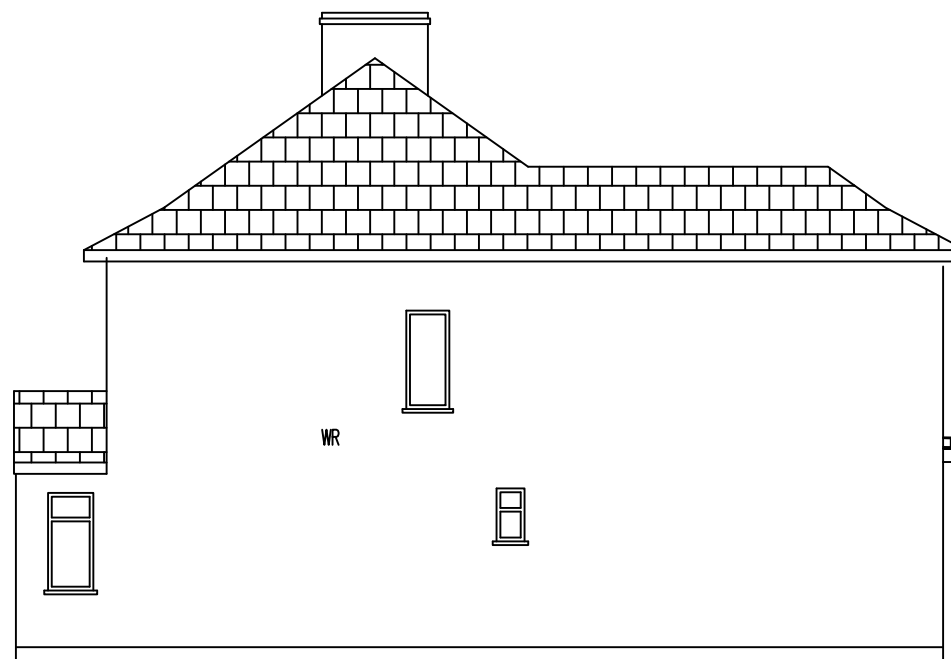

PROPOSED SIDE ELEVATION

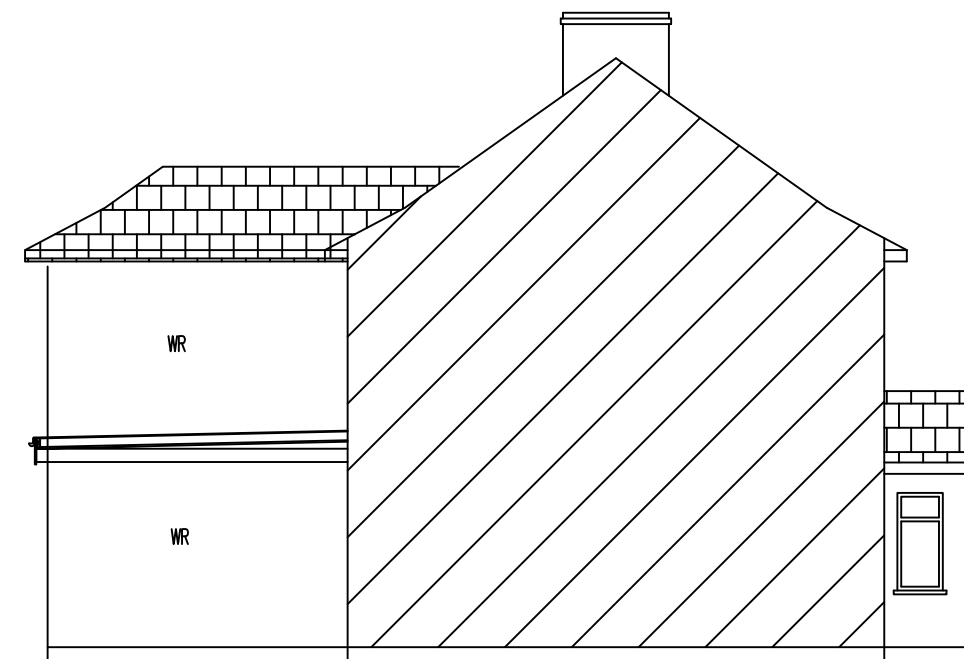

PROPOSED SIDE ELEVATION

 

BW BRICKWORK
PD PEBBLE DASH
WR WHITE RENDER

Revisions		
	Date	Description
A		
Drawn		Checked
Scale 1:100 @ A3		Date 18/05/2021

Drawing Title : ELEVATIONS REAR EXTENSION WITH PART FIRST FLOOR 20 WEYMOUTH ROAD HAYES UB4 8NE
Drawing No: KGS/WEY/930/RP2/2