

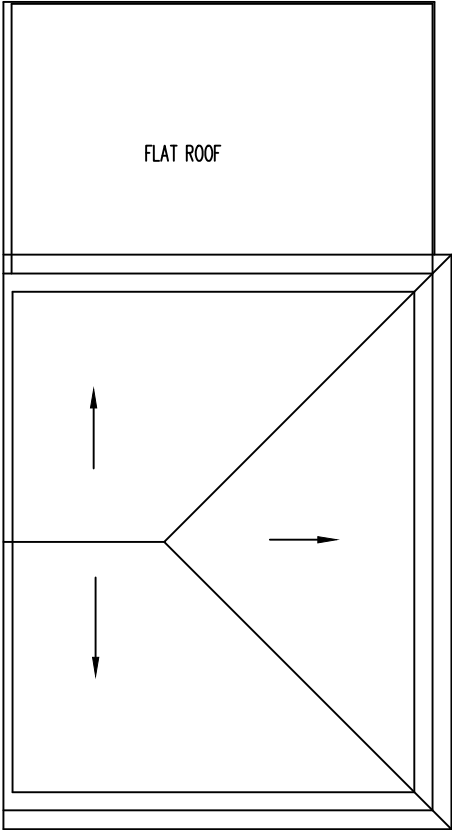


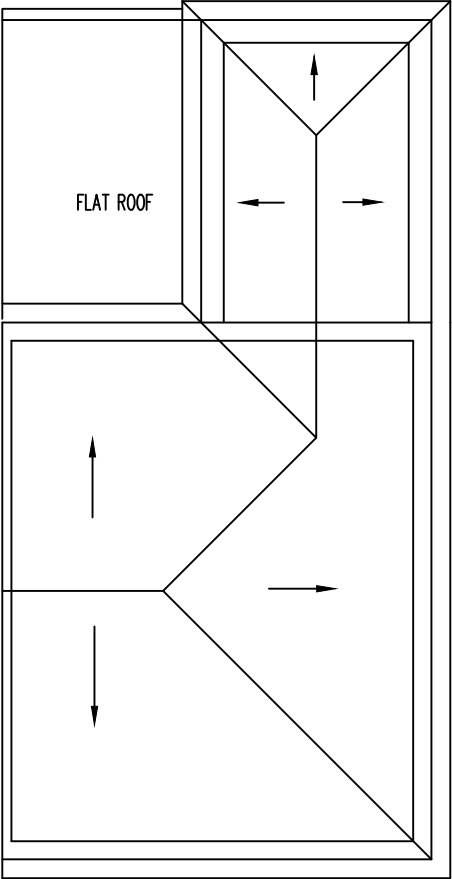

EXISTING ROOF PLAN

 

PROPOSED ROOF PLAN

Revisions		
	Date	Description
A		
Drawn		Checked
Scale 1:100 @ A3		Date 18/05/2021

Drawing Title :
ROOF PLANS
REAR EXTENSION WITH PART FIRST FLOOR
20 WEYMOUTH ROAD
HAYES
UB4 8NE

Drawing No:
KGS/WEY/930/RP2/3