


Notes:

- Position of proposed floodlights above roller shutter doors

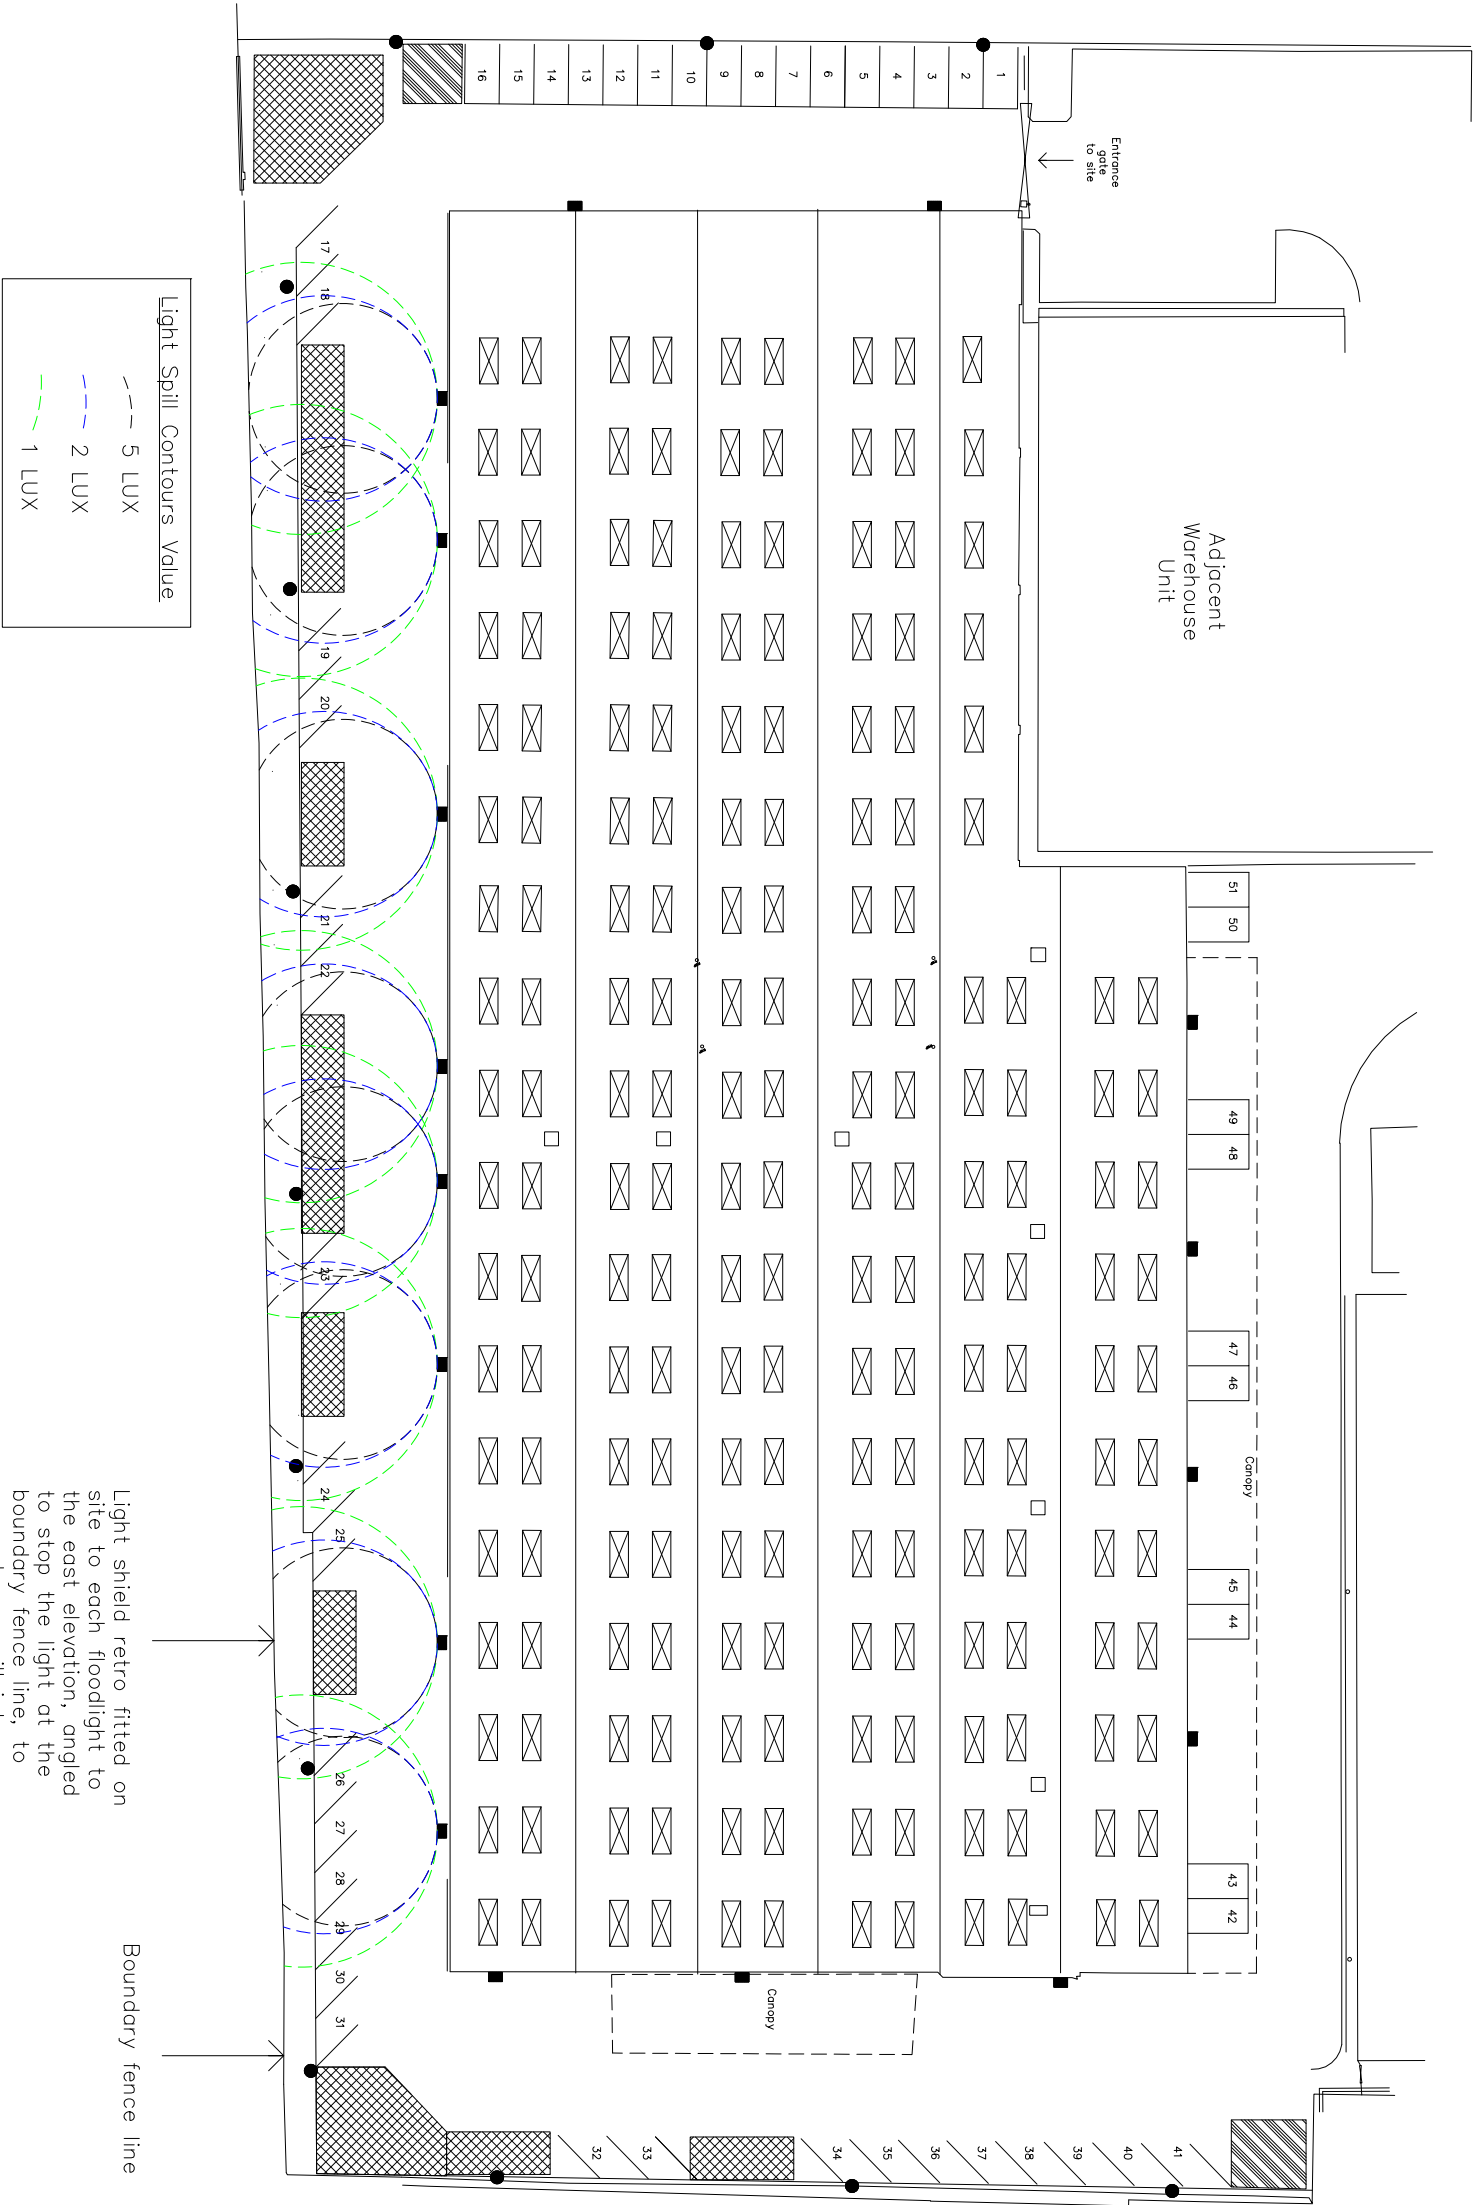

Rev. Description	Date
------------------	------

paragon
building & project consultants

Paragon
75swallow Place,
London, W1B 2AG

Tel: +44 (0)207 125 0112
Fax: +44 (0)207 125 0113
www.paragonbc.co.uk

info@paragonbc.co.uk

Client:
Westbrook Properties

Project Address:
Unit 5 Caxton Estate,
Hayes

Drawing Title:

Proposed East Elevation
Light Spill Plan

Project Number:	Drawing Number:	Revision:
13.0244	S.03	—

Drawing Status:
PLANNING

Scale:
1—500 @A3 Dec 2013

Drawn By: RDK
Checked By: NM

All dimensions are in millimetres
unless otherwise stated.
Copyright of Paragon Building
Consultancy Ltd. All rights reserved.
Drawing not to be reproduced without
permission.