



Existing

Ground Floor
Offices

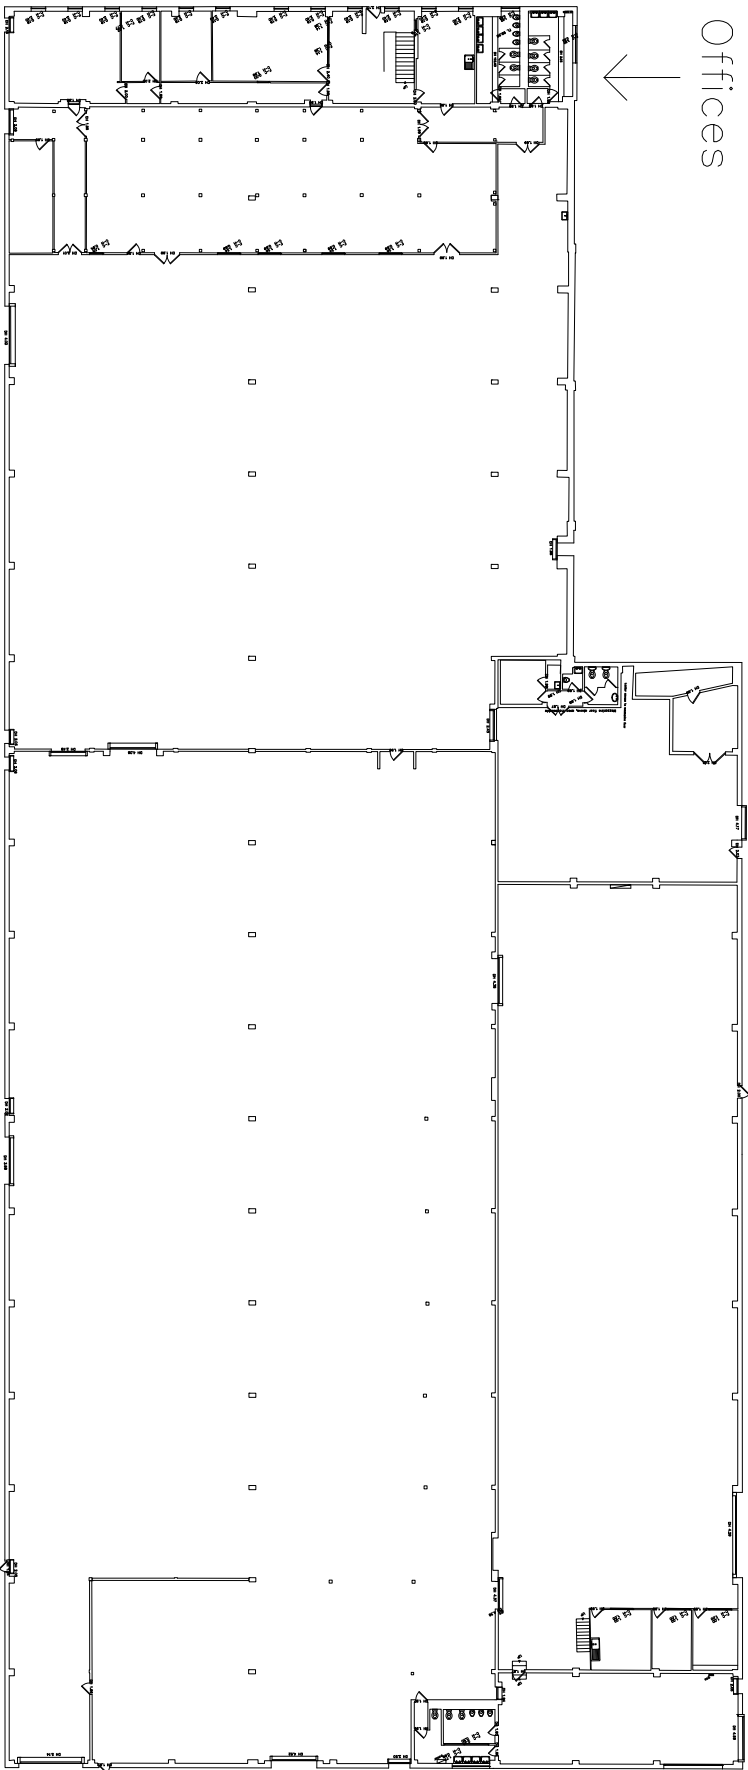

Proposed

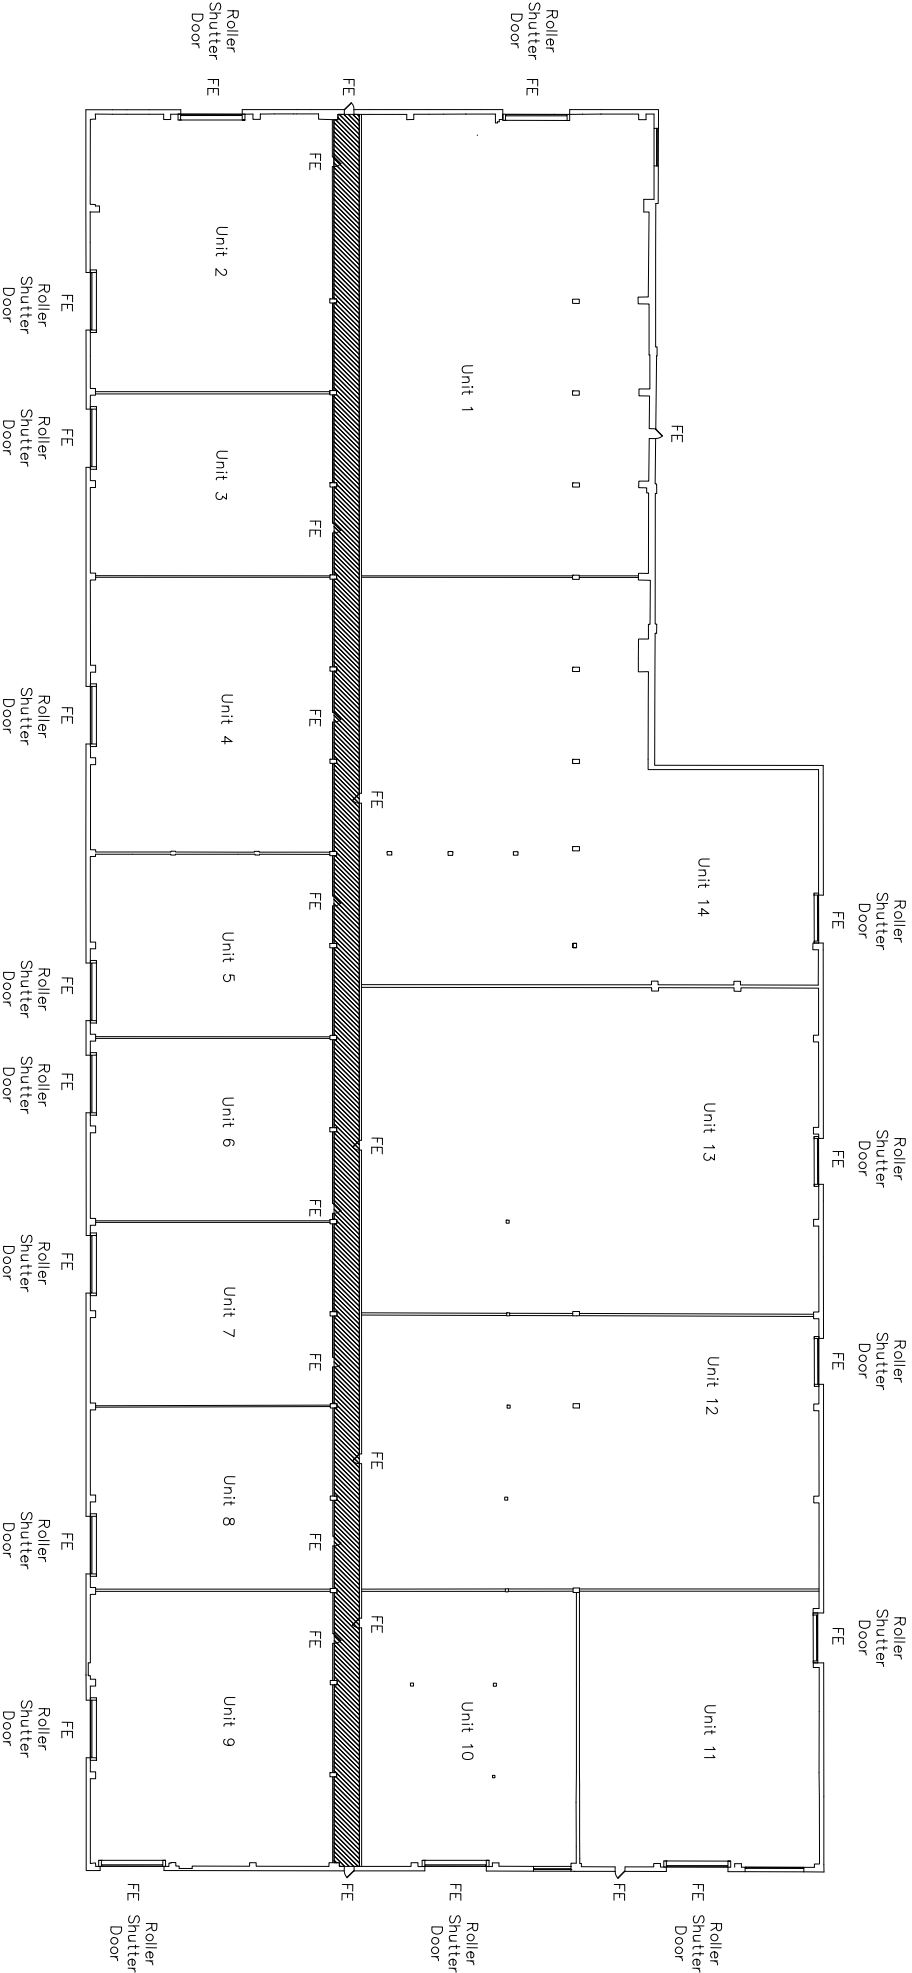

Notes:



Offices at ground and first floor level, and mezzanine to be stripped out in proposed works. First floor level will no longer exist.

FE – Fire Escape

Rev. Description	Date
------------------	------



Paragon
75swallow Place,
London, W1B 2AG

Tel: +44 (0)207 125 0112
Fax: +44 (0)207 125 0113

www.paragonbc.co.uk
info@paragonbc.co.uk

Client:
Westbrook Properties

Project Address:
Unit 5 Caxton Estate,
Hayes

Drawing Title:
Existing & Proposed
Ground Floor Plan


Project Number:	Drawing Number:	Revision:
13.0244	G.04	—
Drawing Status:		
PLANNING		

Scale: 1–500 @A3 Dec 2013


Drawn By: RDK
Checked By: NM

All dimensions are in millimetres unless otherwise stated.
Copyright of Paragon Building Consultancy Ltd. All rights reserved.
Drawing not to be reproduced without permission.

Existing
First Floor
Offices

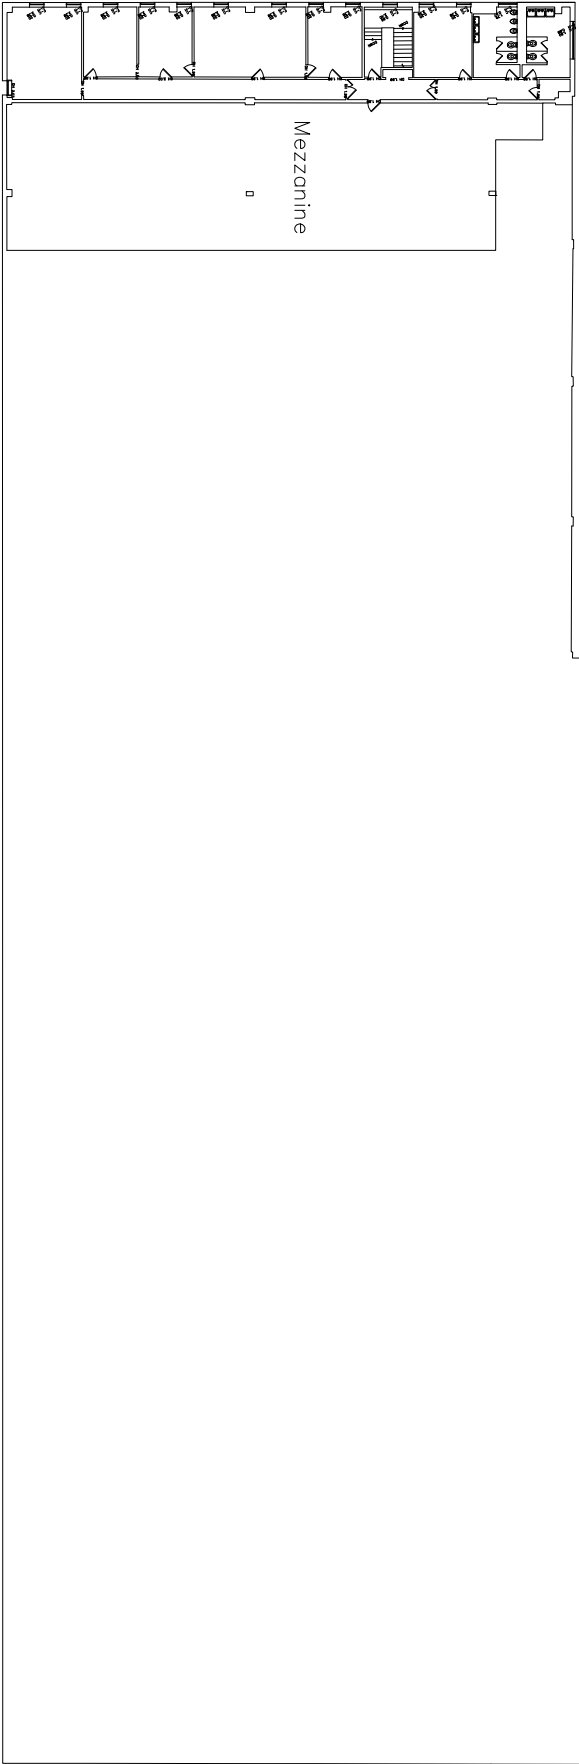

Proposed

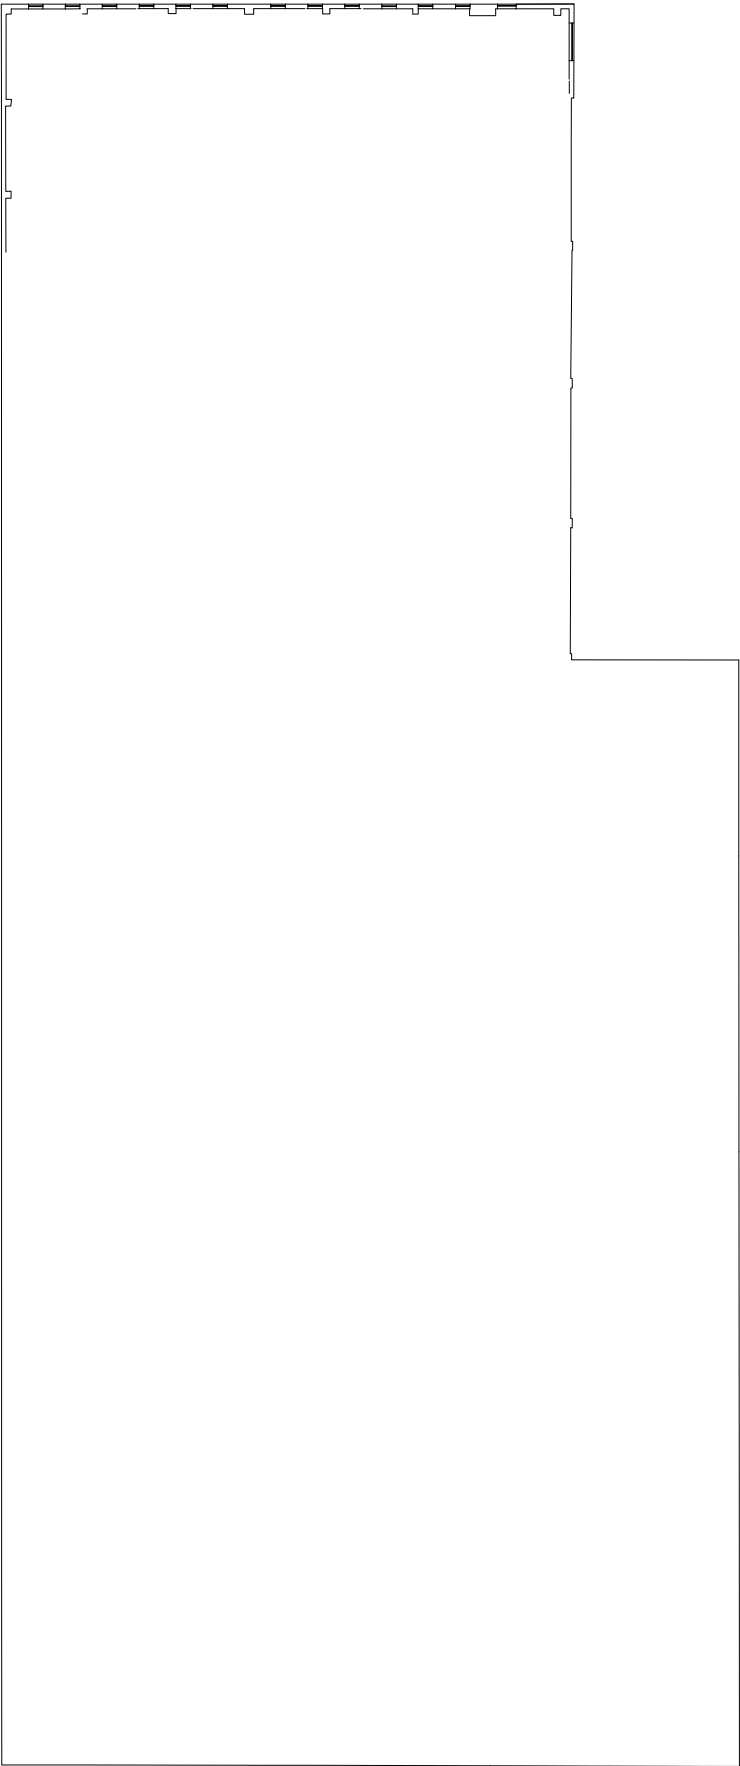

Notes:

Offices at ground and first floor level, and mezzanine to be stripped out in proposed works. First floor level will no longer exist.

Rev. Description	Date
------------------	------



Paragon
75swallow Place,
London, W1B 2AG

Tel: +44 (0)207
125 0112
Fax: +44 (0)207
125 0113

www.paragonbdc.co.uk
info@paragonbdc.co.uk

Client:
Westbrook Properties

Project Address:
Unit 5 Caxton Estate,
Hayes

Drawing Title:
Existing & Proposed
First Floor Plan

Project Number:	Drawing Number:	Revision:
13.0244	G.05	—
Drawing Status: PLANNING		

Scale: 1—500 @A3 Dec 2013	Date:
Drawn By: RDK	Checked By: NM

All dimensions are in millimetres
unless otherwise stated.
Copyright of Paragon Building
Consultancy Ltd. All rights reserved.
Drawing not to be reproduced without
permission.