


Notes:

65 existing parking spaces

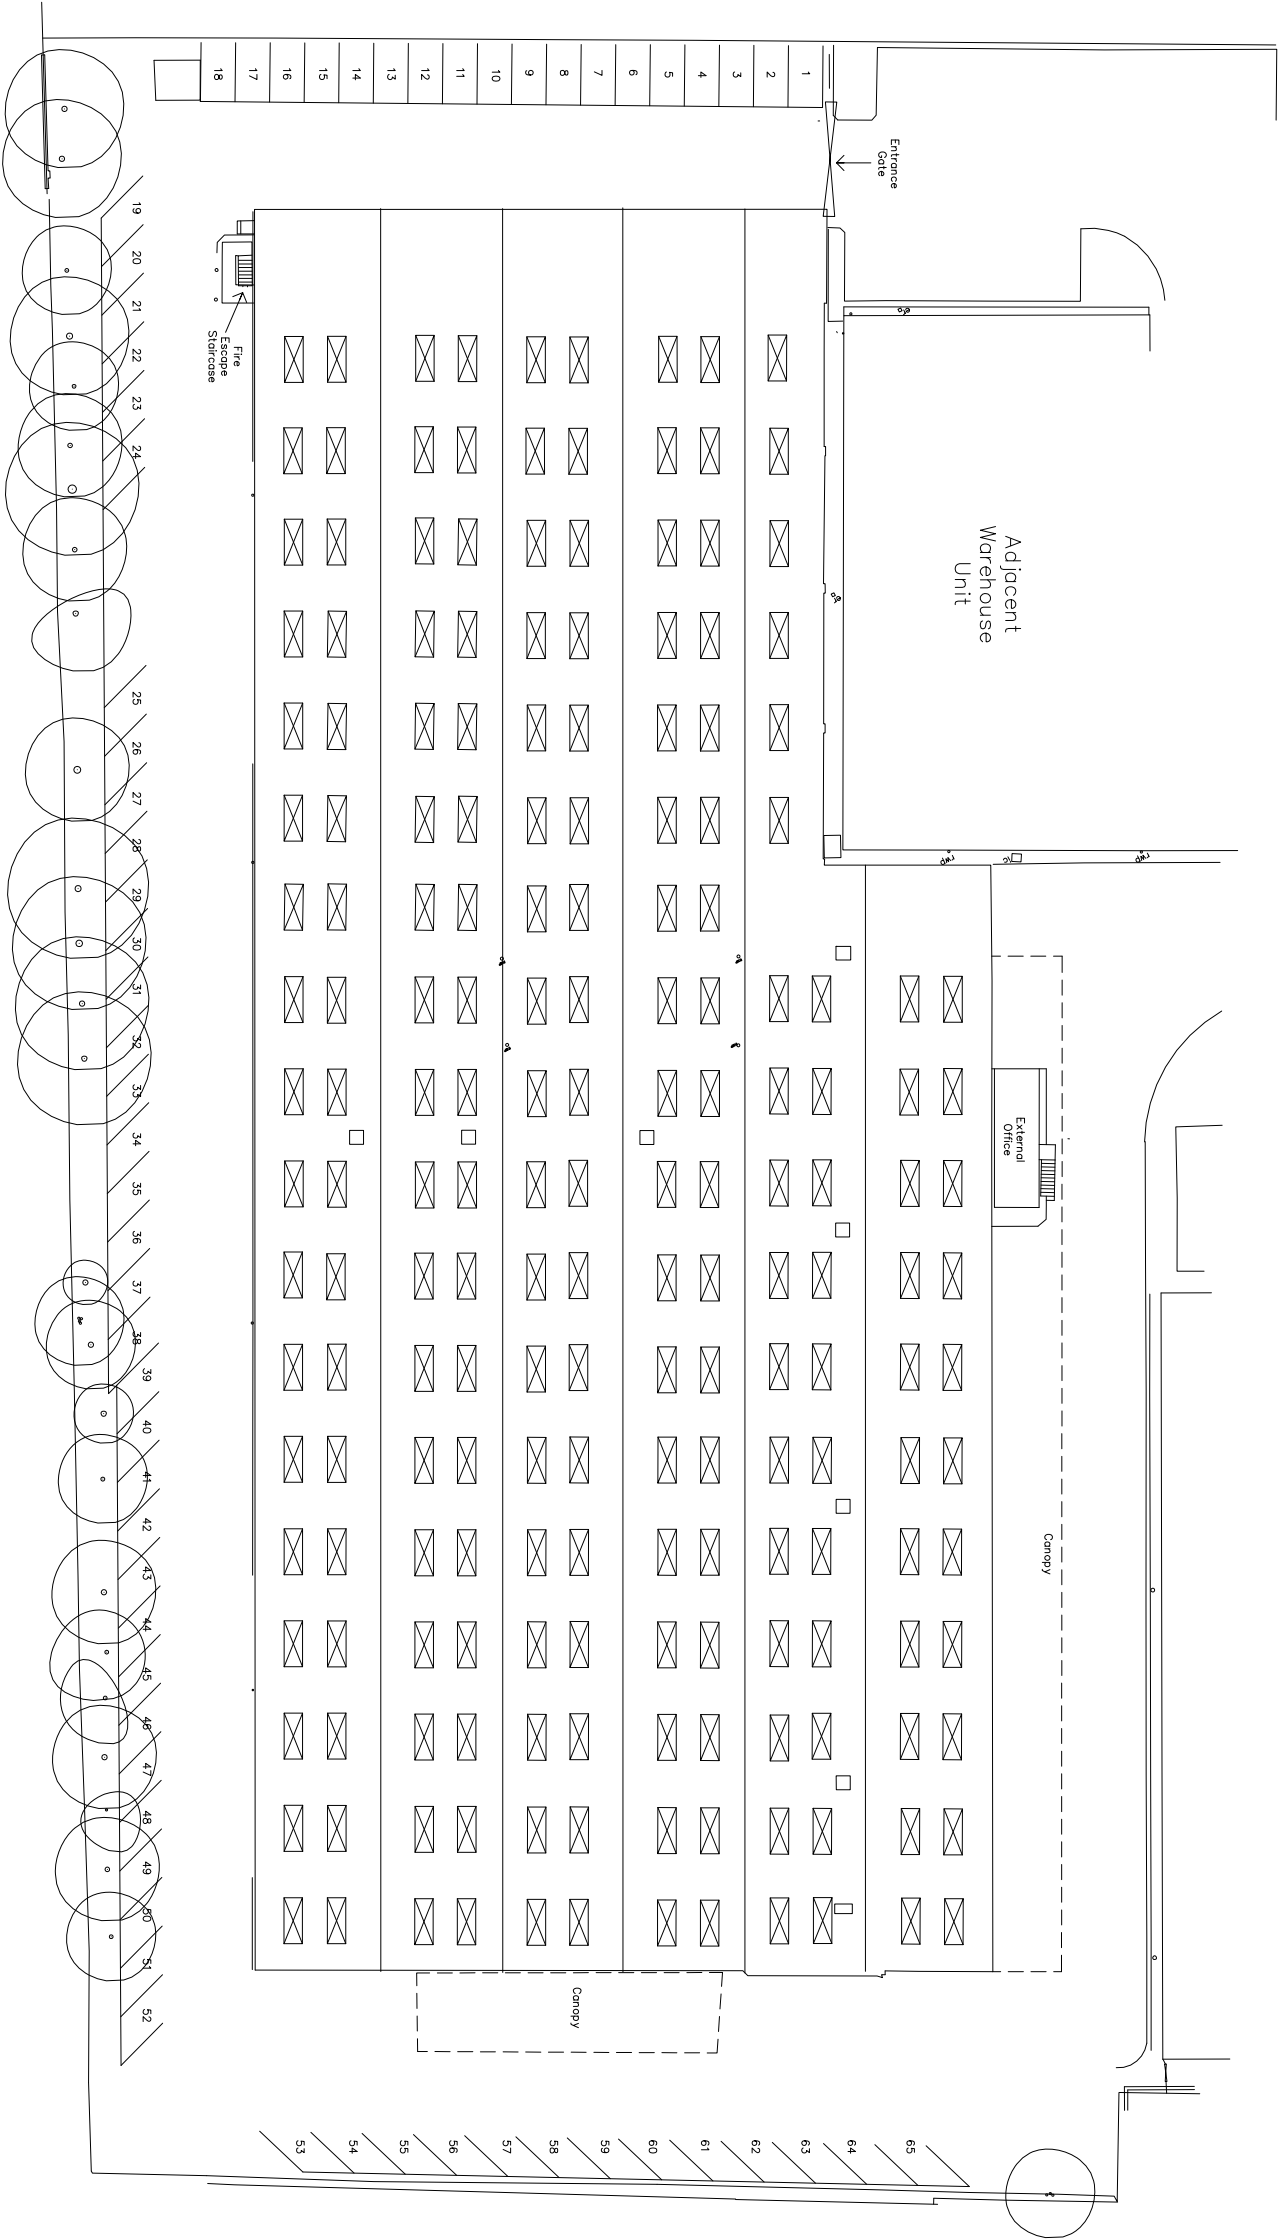

Rev. Description	Date
------------------	------



Paragon
75wallow Place,
London, W1B 2AG

Tel: +44 (0)207 125 0112
Fax: +44 (0)207 125 0113

info@paragonbc.co.uk
www.paragonbc.co.uk

Client:
Westbrook Properties

Project Address:
Unit 5 Caxton Estate,
Hayes


Drawing Title:
Existing Site Plan

Project Number:	Drawing Number:	Revision:
13.0244	S.01	—
Drawing Status: PLANNING		

Scale:
1—500 @A3 Dec 2013

Drawn By: RDK
Checked By: NM

All dimensions are in millimetres unless otherwise stated.
Copyright of Paragon Building Consultancy Ltd. All rights reserved.
Drawing not to be reproduced without permission.

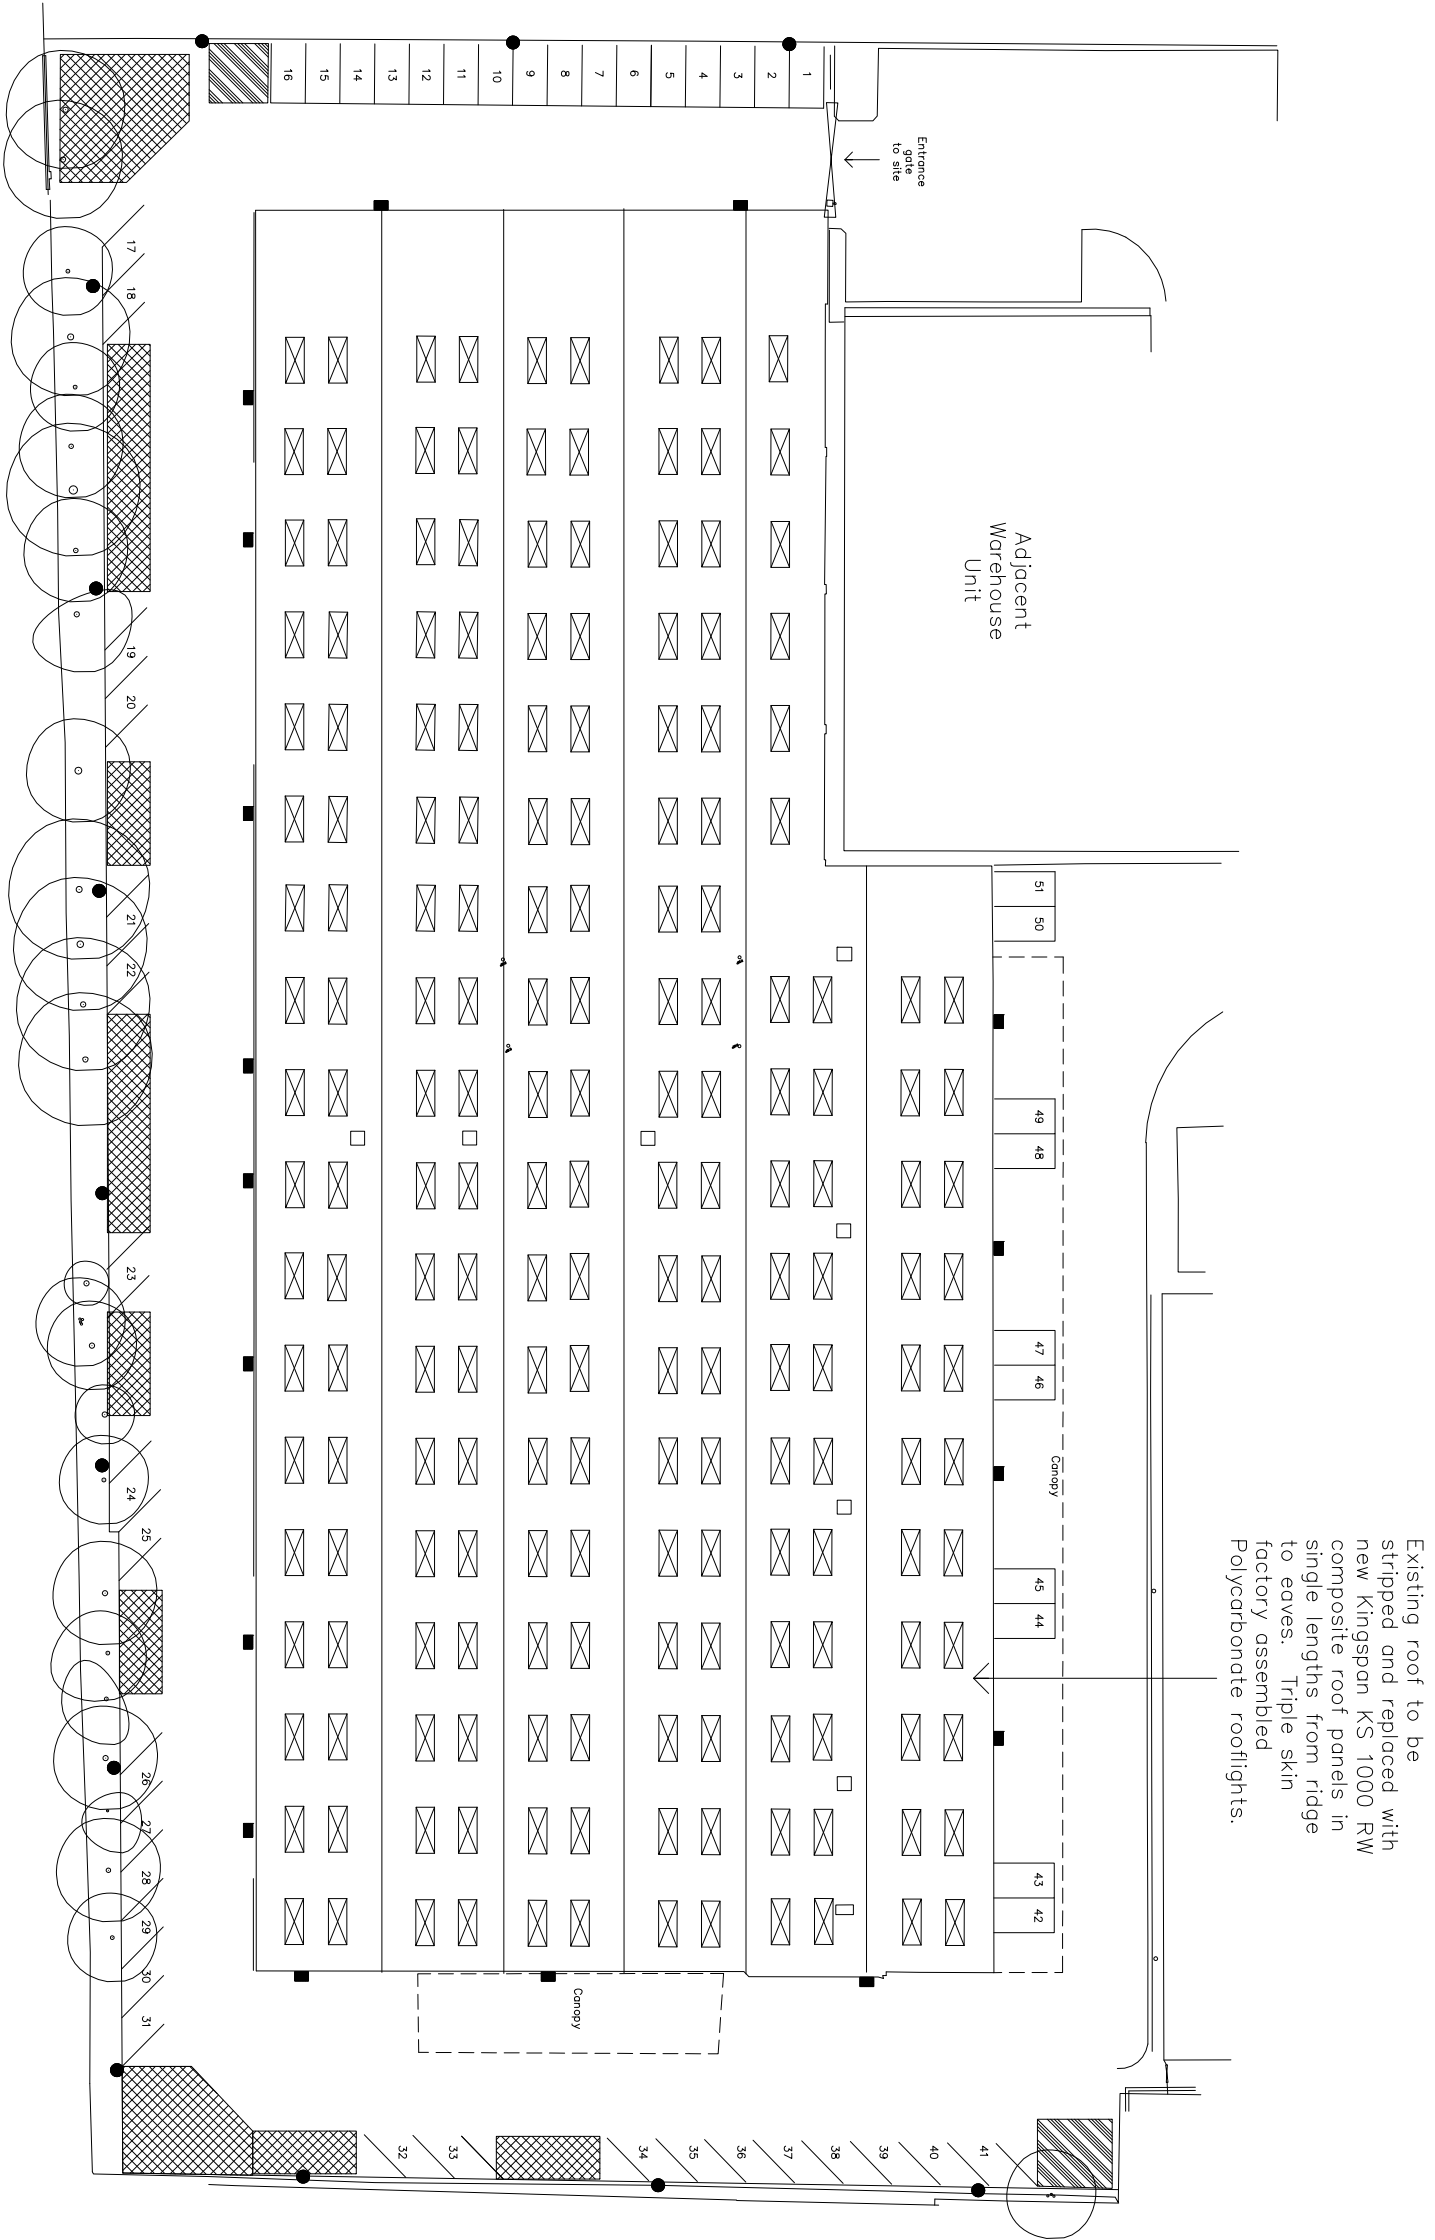

Notes:

- Position of proposed bollards with low level lighting

- Position of proposed floodlights above roller shutter doors

Hatched areas are to be kept clear for turning circles and loading bays.

Proposed cycle parking areas – 67 spaces in total on site

51 proposed parking spaces

Rev. Description	Date
------------------	------



Paragon
75wallow Place,
London, W1B 2AG

Tel: +44 (0)207 125 0112

Fax: +44 (0)207 125 0113

www.paragonbdc.co.uk

info@paragonbdc.co.uk

Client:
Westbrook Properties

Project Address:
Unit 5 Caxton Estate,
Hayes

Drawing Title:
Proposed Site Plan

Project Number:	Drawing Number:	Revision:
13.0244	S.02	—

Drawing Status:
PLANNING

Scale:
1–500 @A3 Dec 2013

Drawn By: RDK
Checked By: NM

All dimensions are in millimetres unless otherwise stated.
Copyright of Paragon Building Consultancy Ltd. All rights reserved.
Drawing not to be reproduced without permission.