




FRONT ELEVATION




REAR ELEVATION




SIDE ELEVATION

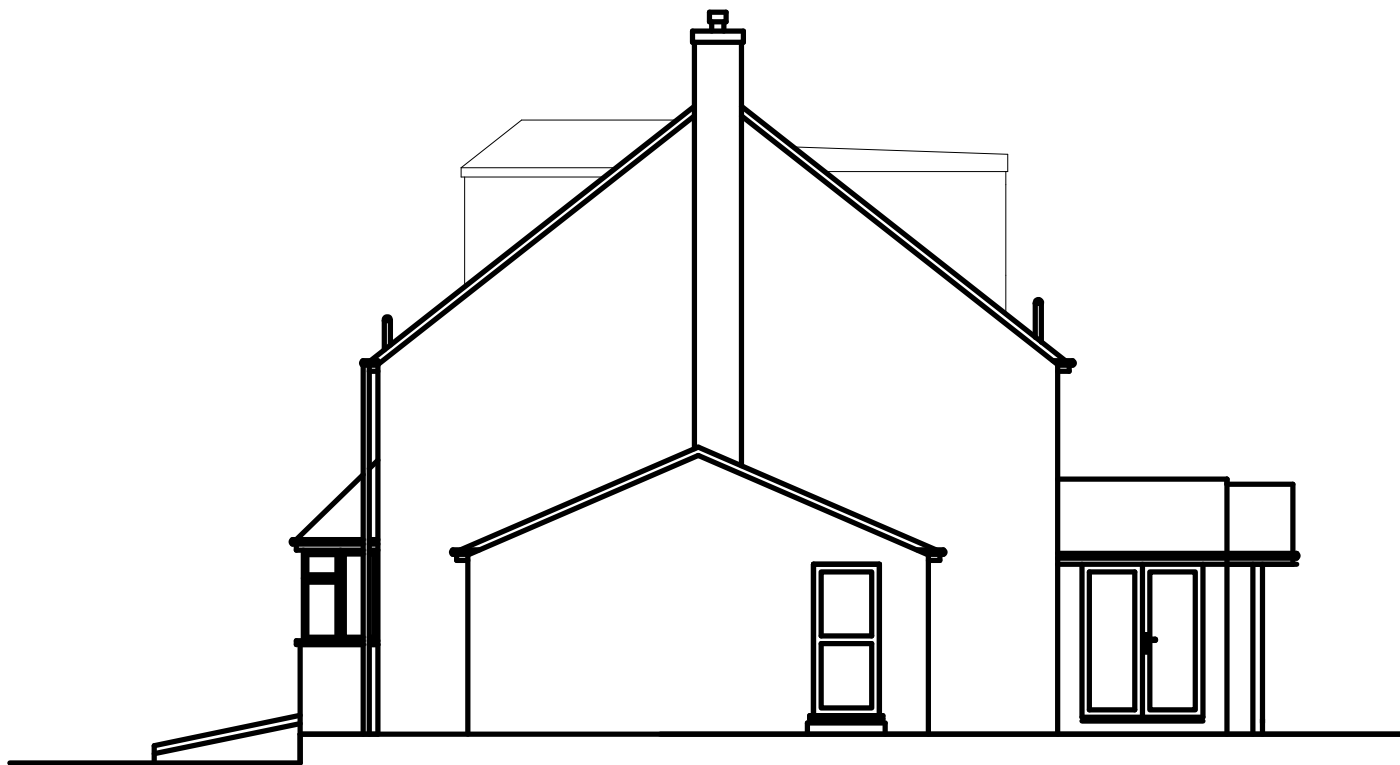


SIDE NW ELEVATION

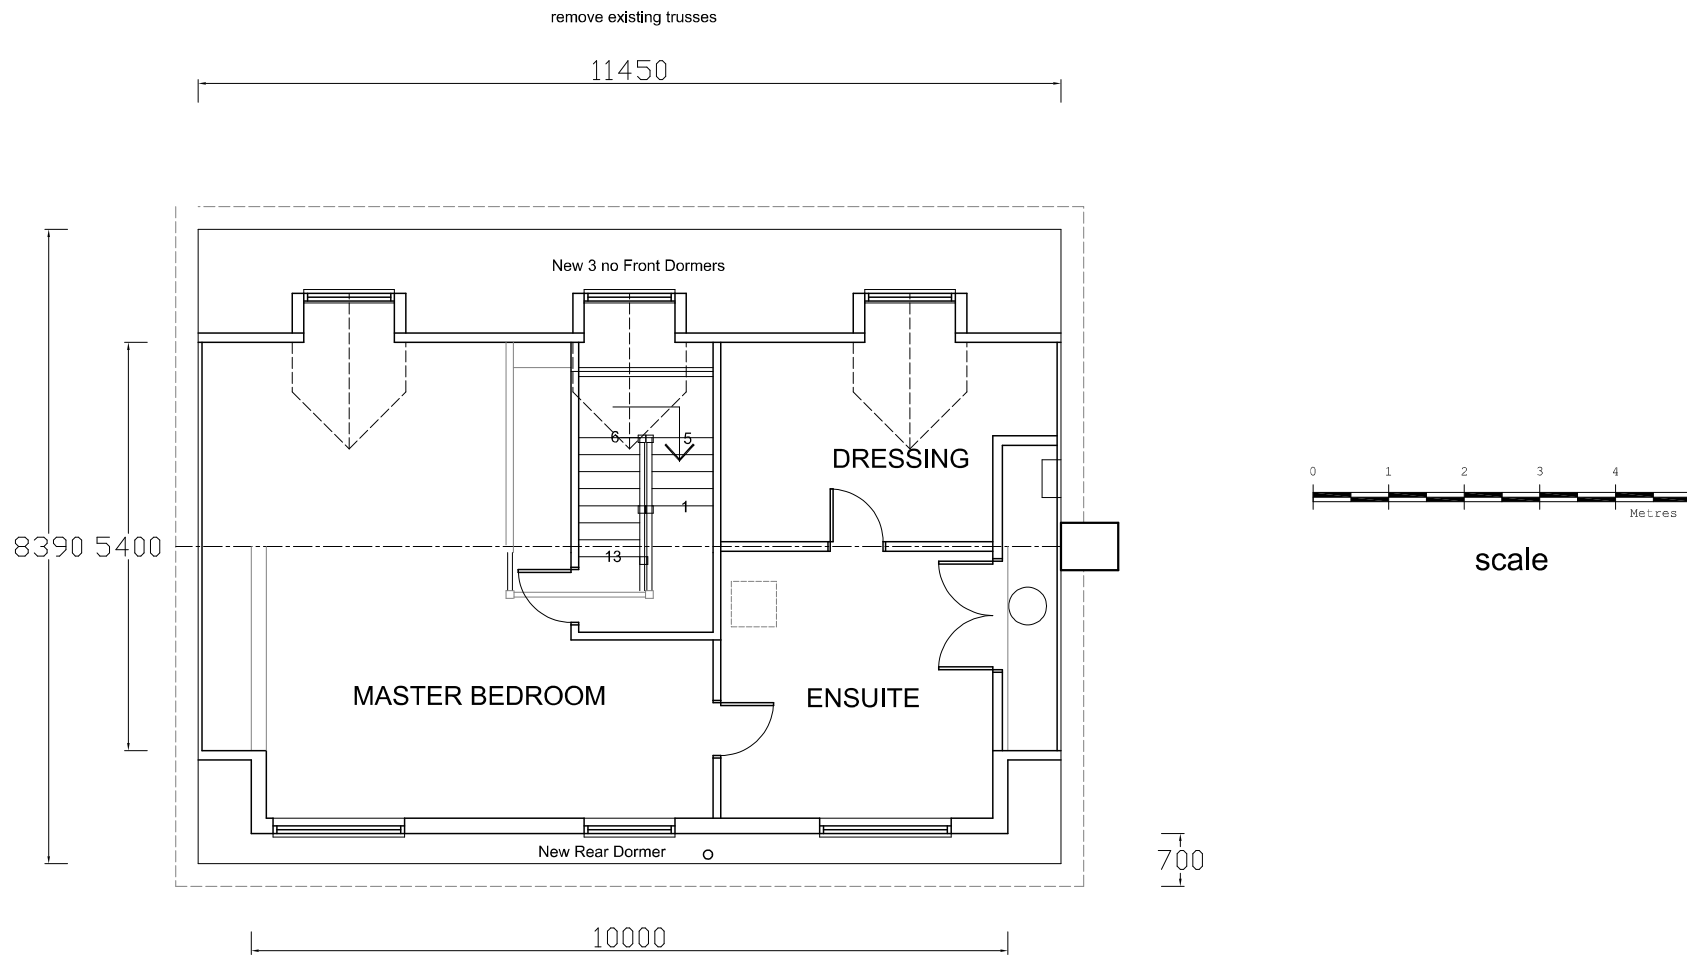

SECOND FLOOR PLAN

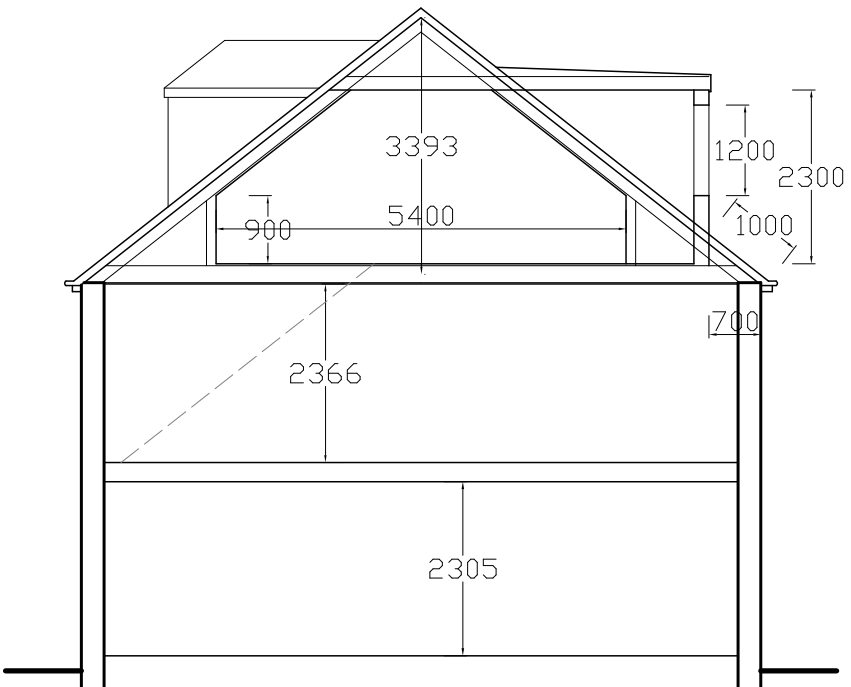

SECTION

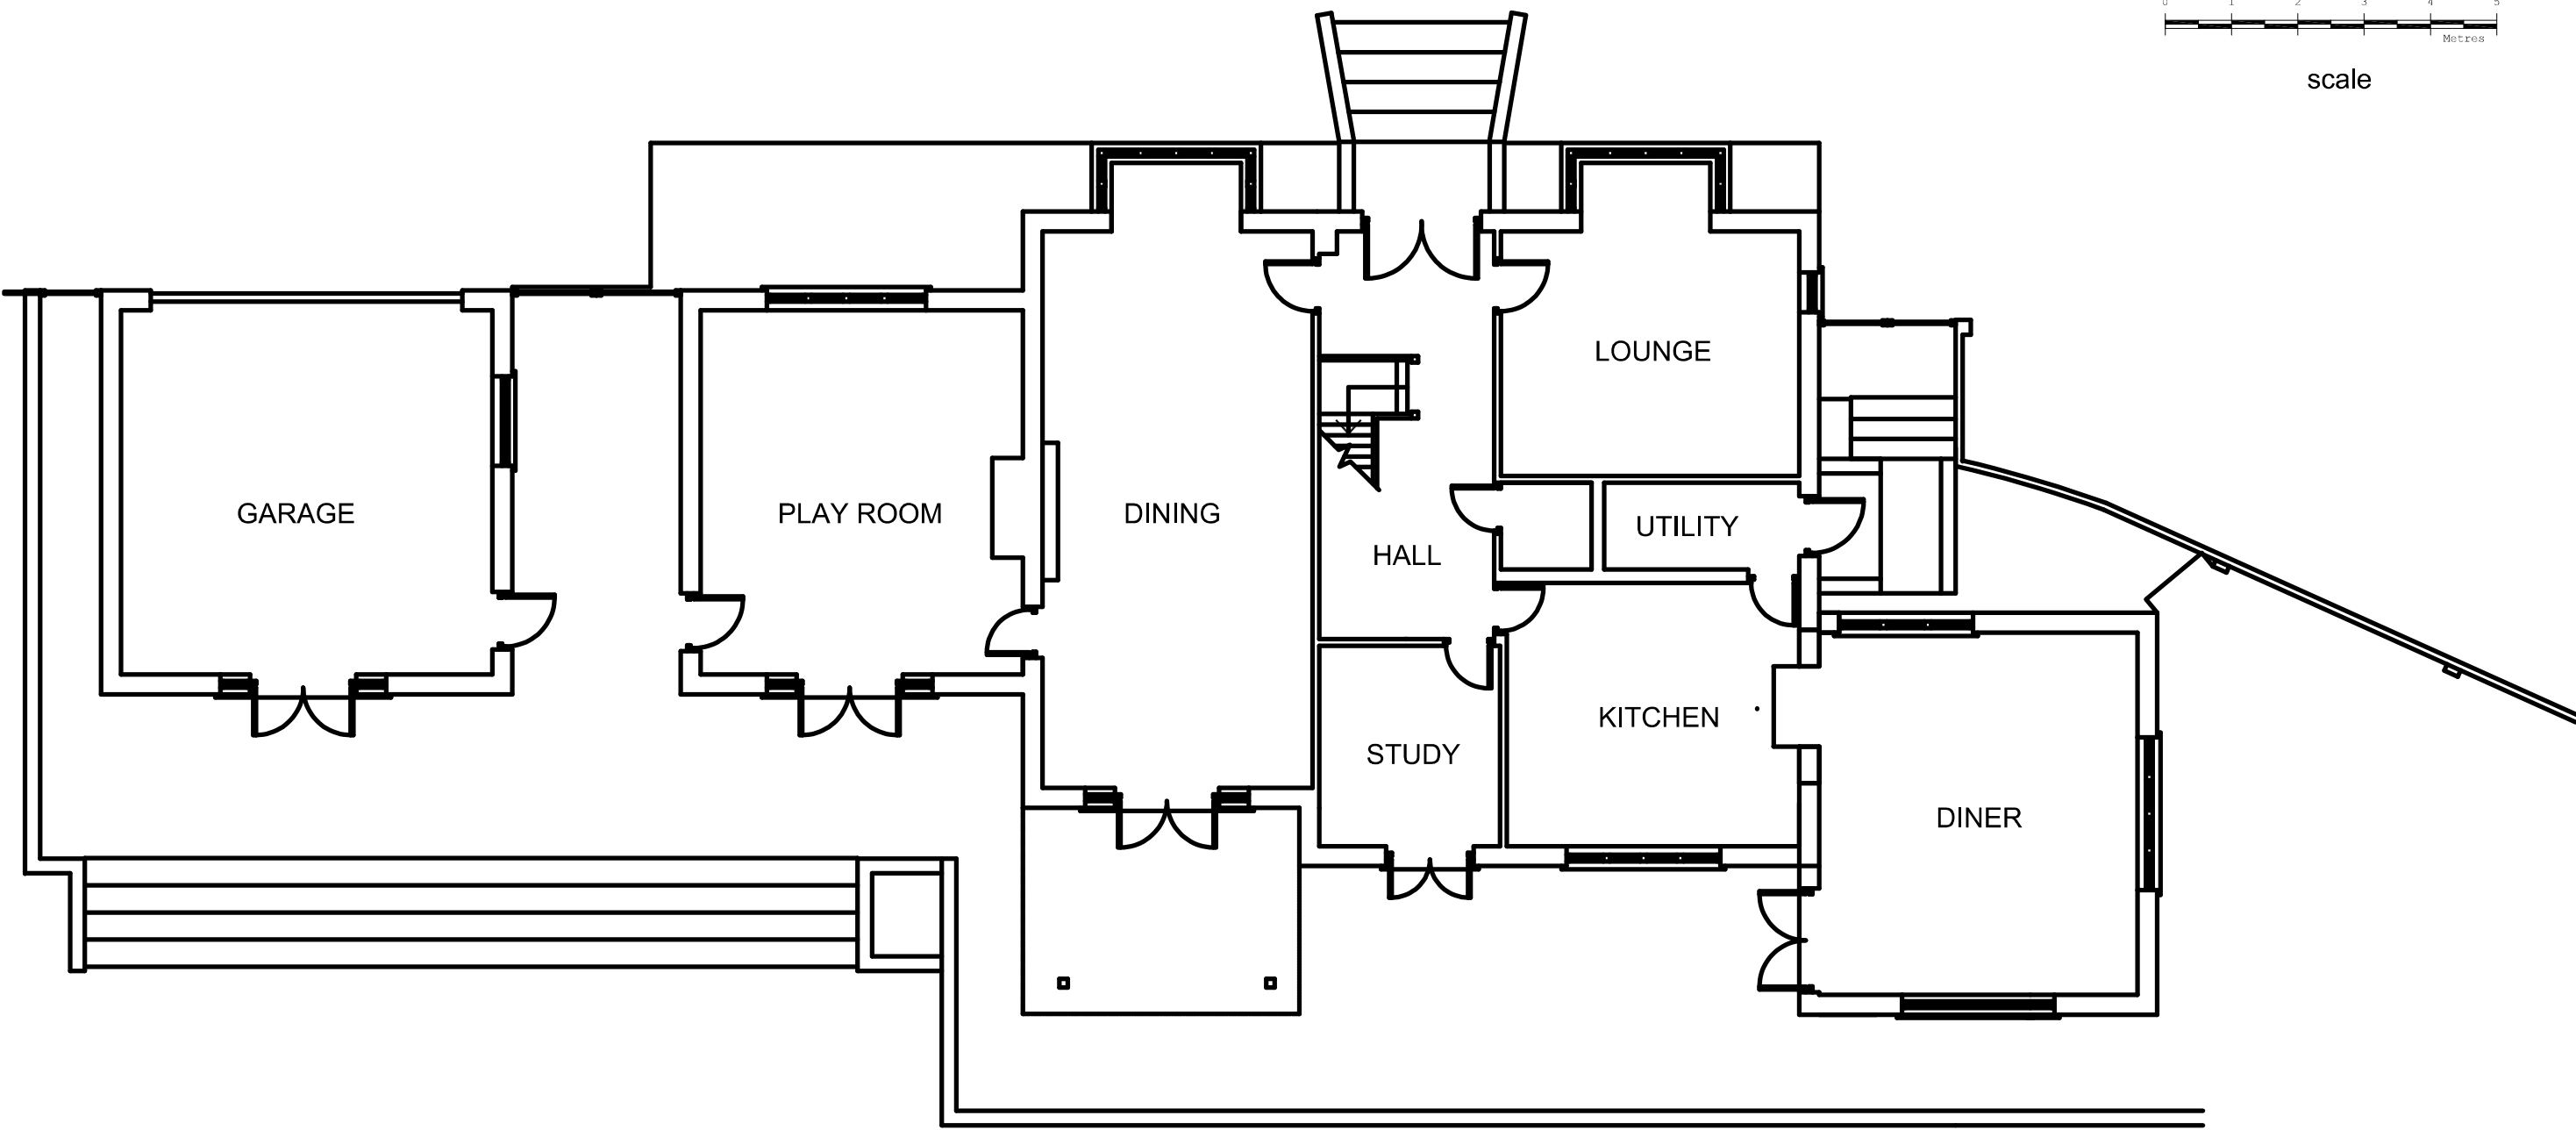

GROUND FLOOR PLAN



FIRST FLOOR PLAN

Revision	Description	Date
This drawing must not be re-issued, loaned or copied without consent of M. Baldwin ©		
www.plansdesigned.co.uk		
Mark Baldwin (MRIC, MIOB, MCIAI)		
CHARTERED SURVEYING & ARCHITECTURAL CONSULTANT		
Telephone : 01895 254456		
Client: Mr. & Mrs. G. Dhani.		
Project: 8A BLOSSOM WAY, HILLINGDON UB10 9LL.		
Description: PROPOSED PLANS & ELEVATIONS.		
Scale: 1:100 @ A1	Date: Nov 17	
Project No: MB / 3111 / 2	Rev: -	