





FRONT ELEVATION

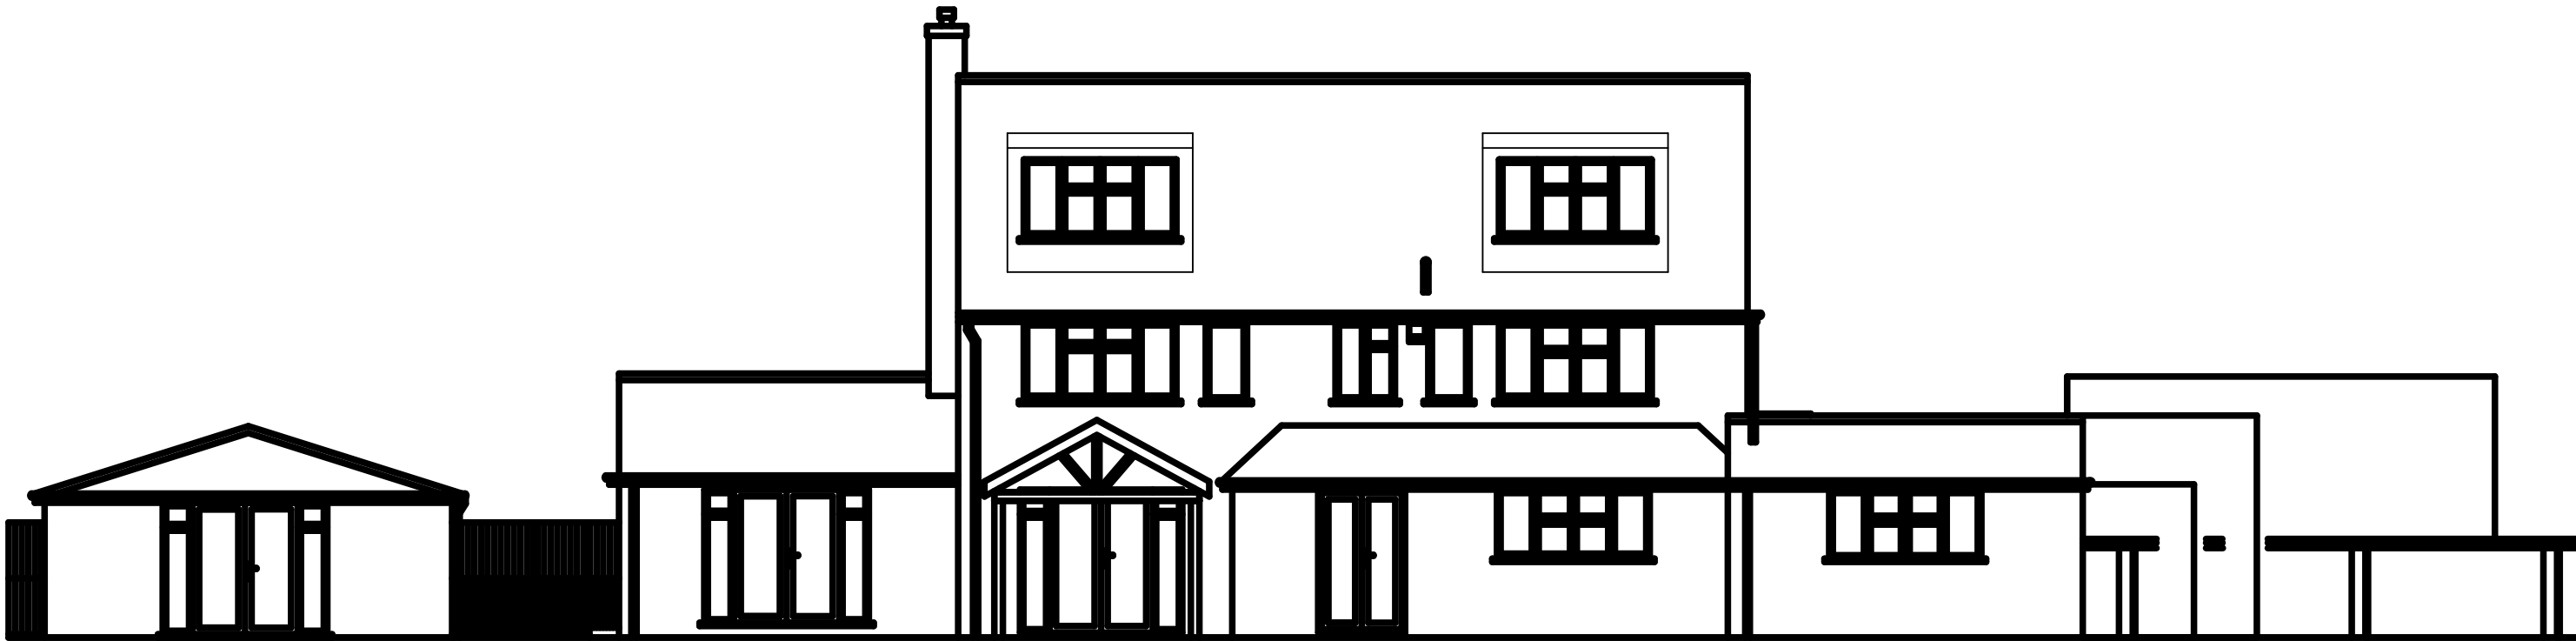


REAR ELEVATION




SIDE ELEVATION

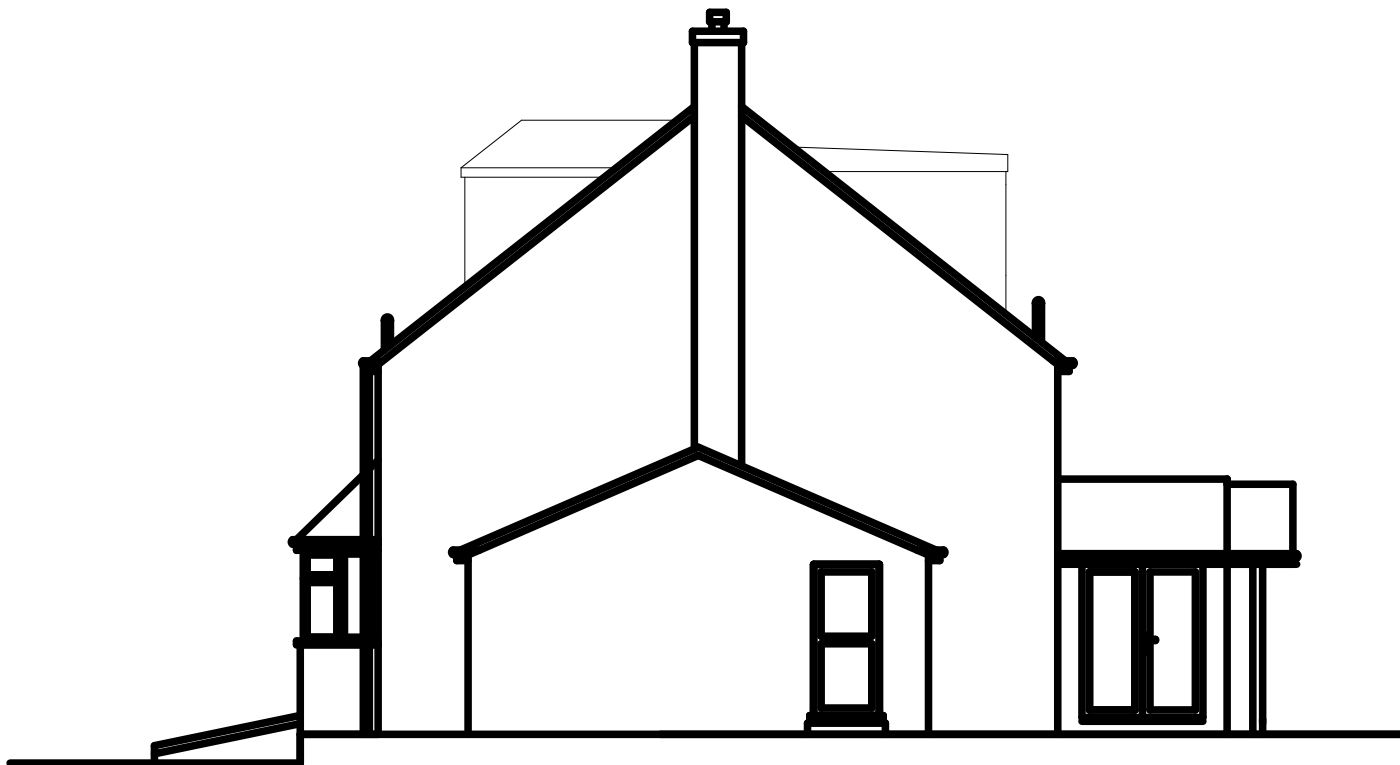


SIDE NW ELEVATION

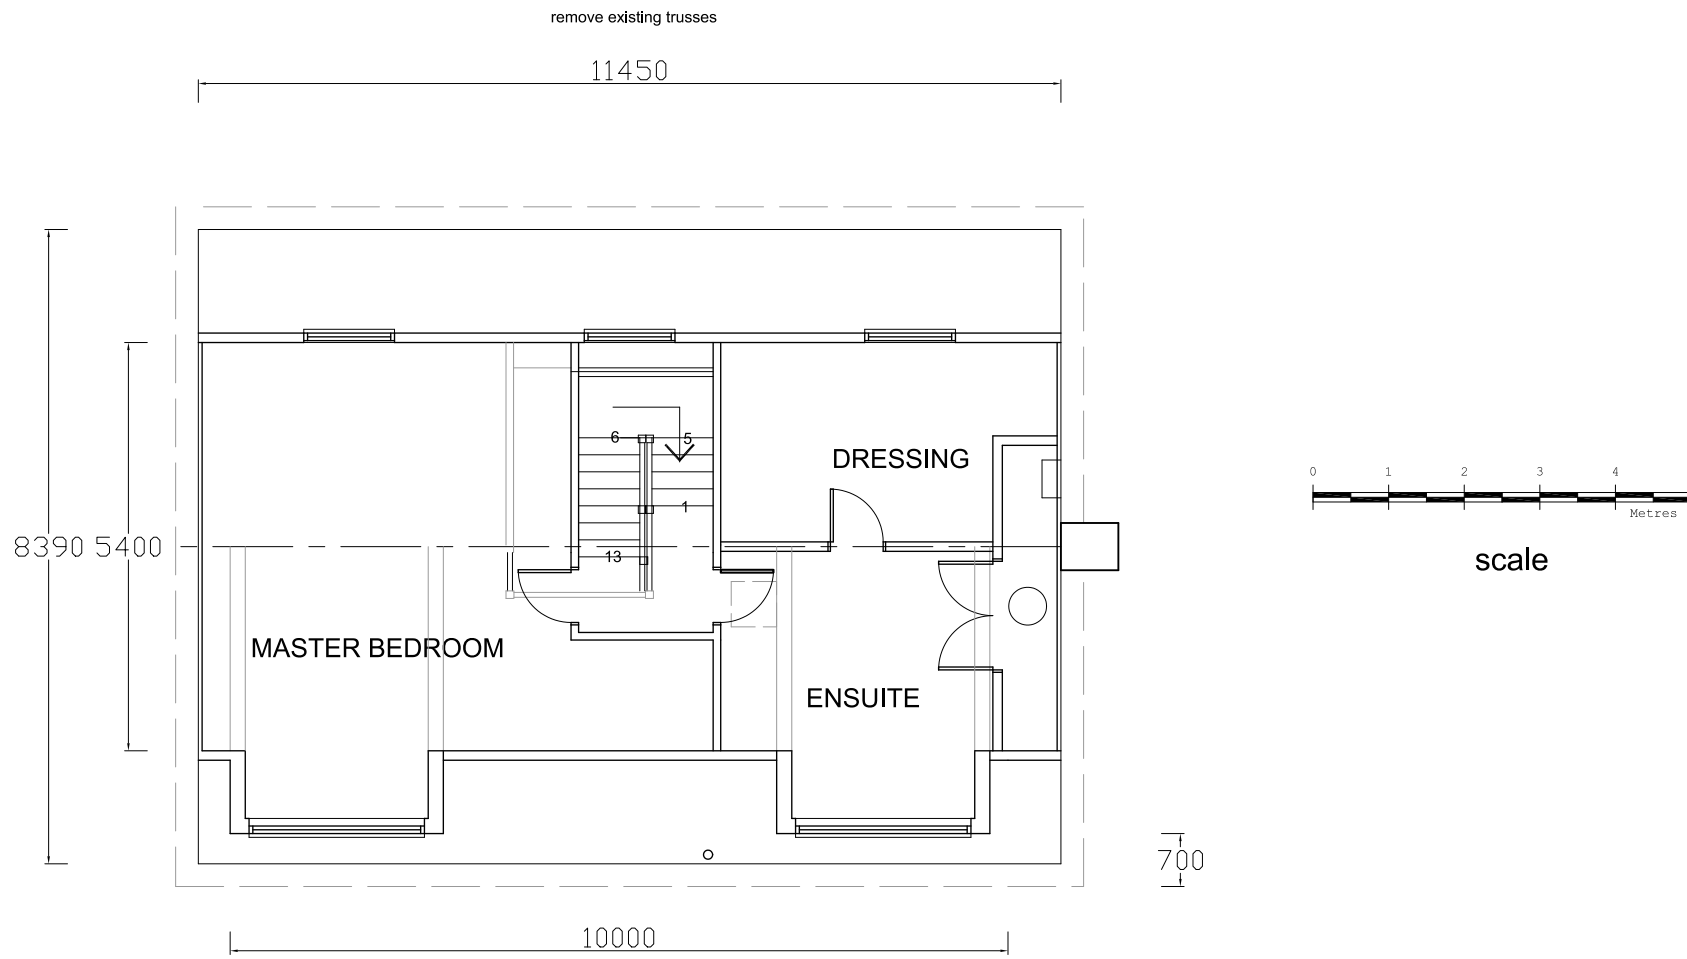


SECOND FLOOR PLAN

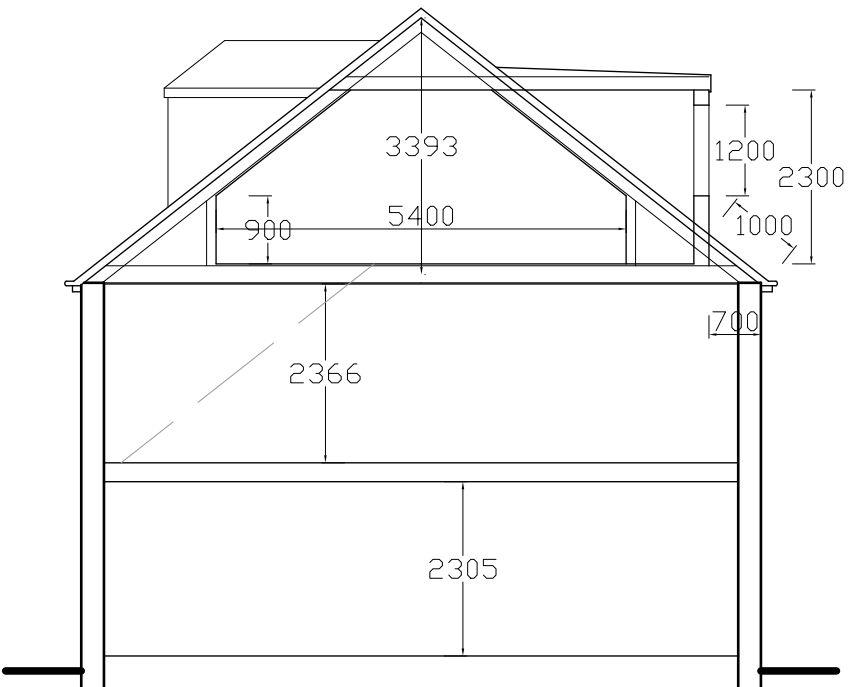

SECTION

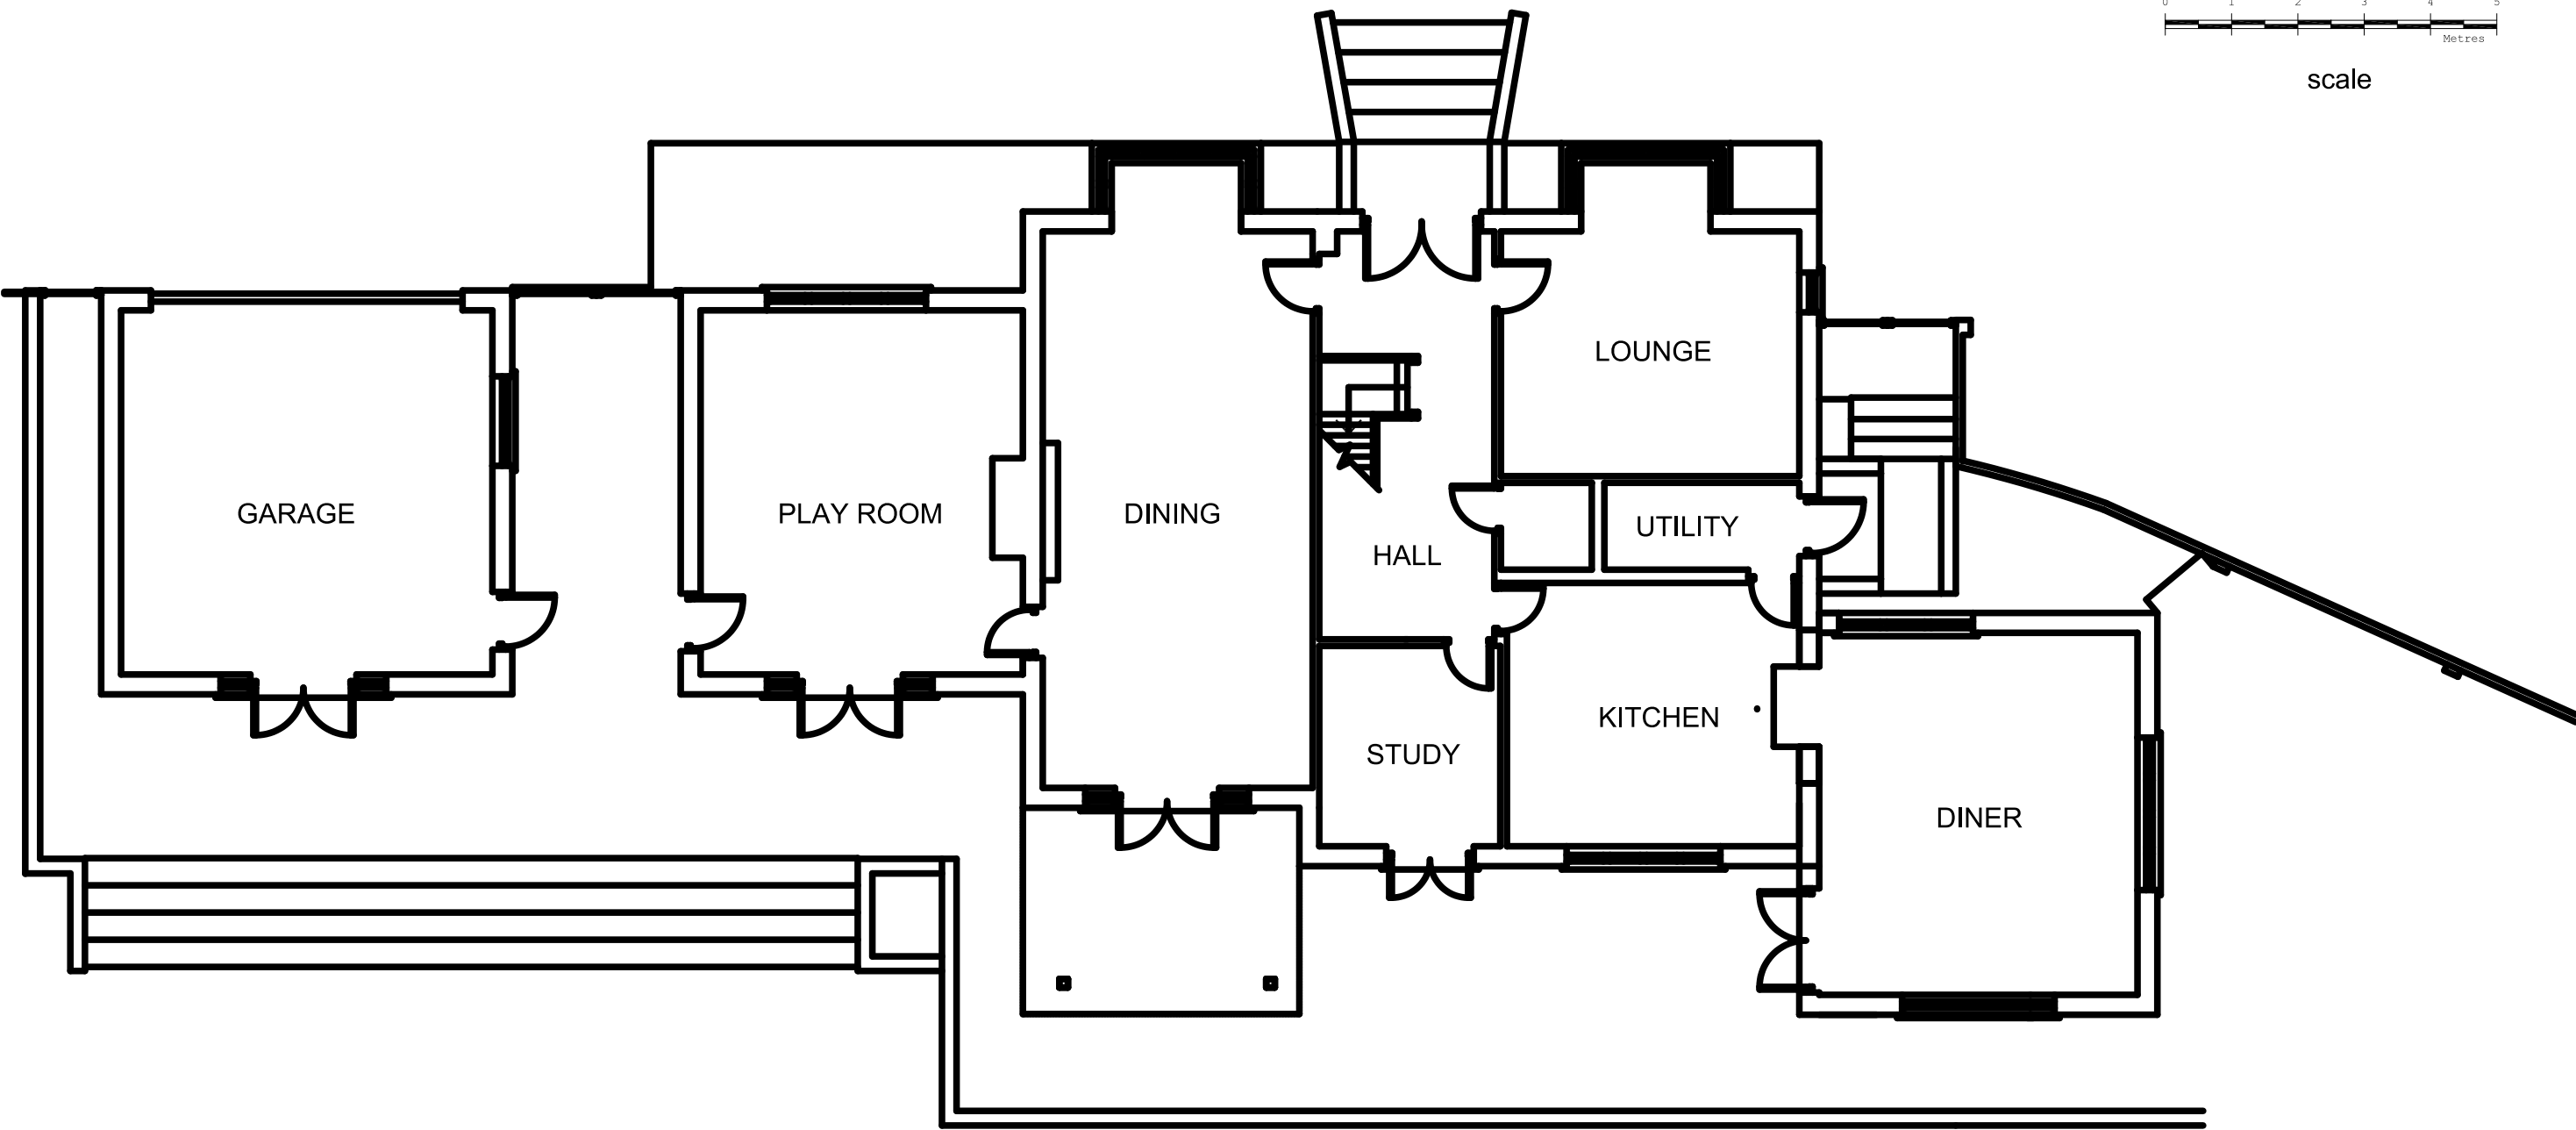

GROUND FLOOR PLAN

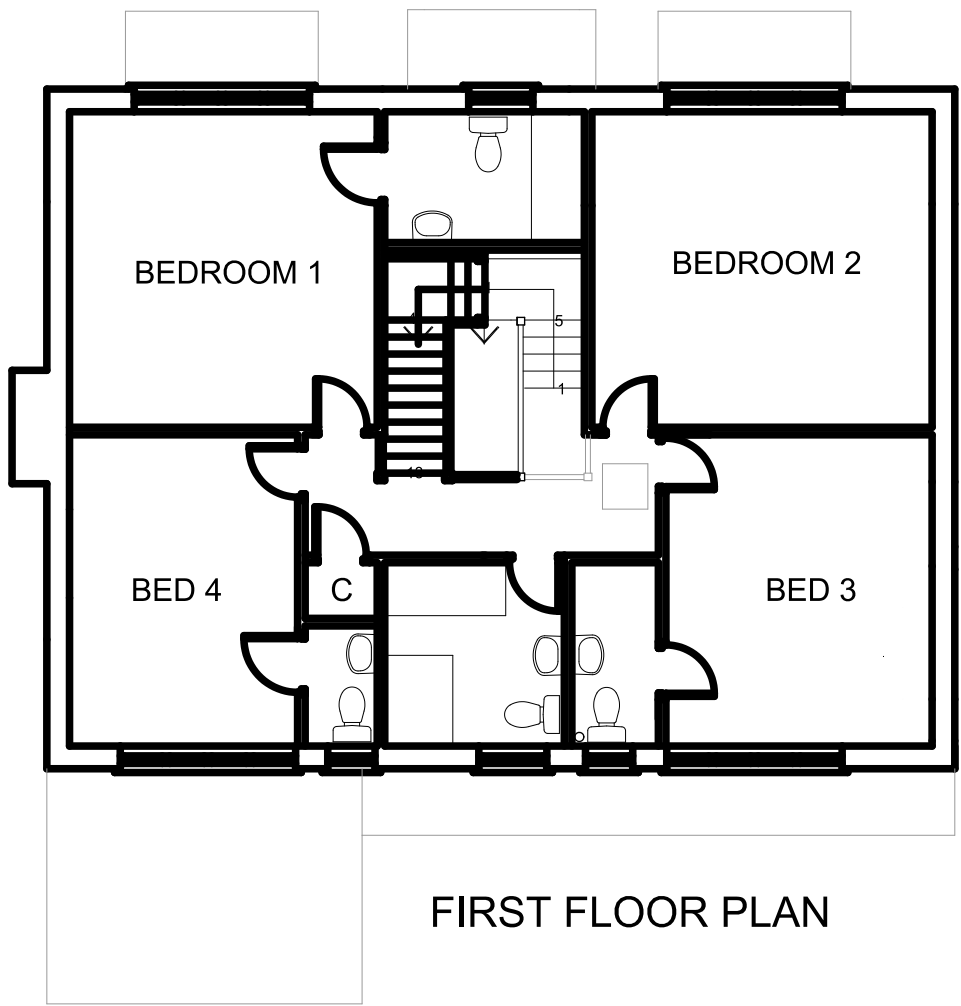

FIRST FLOOR PLAN

Revision	Description	Date
A	rear dormers revised	Jan 18

This drawing must not be re-issued, loaned or copied without consent of M. Baldwin ©

www.plansdesigned.co.uk

Mark Baldwin (MRG, MCIOB, MCAT)
CHARTERED SURVEYING & ARCHITECTURAL CONSULTANT
Telephone : 01895 254456

Client: Mr. & Mrs. G. Dhimi.

Project: 8A BLOSSOM WAY,
HILLINGDON UB10 9LL.

Description: PROPOSED PLANS & ELEVATIONS.

Scale: 1:100 @ A1 Date: Nov 17

Project No: MB / 3111 / 2 Rev. A