


Street Front Elevation

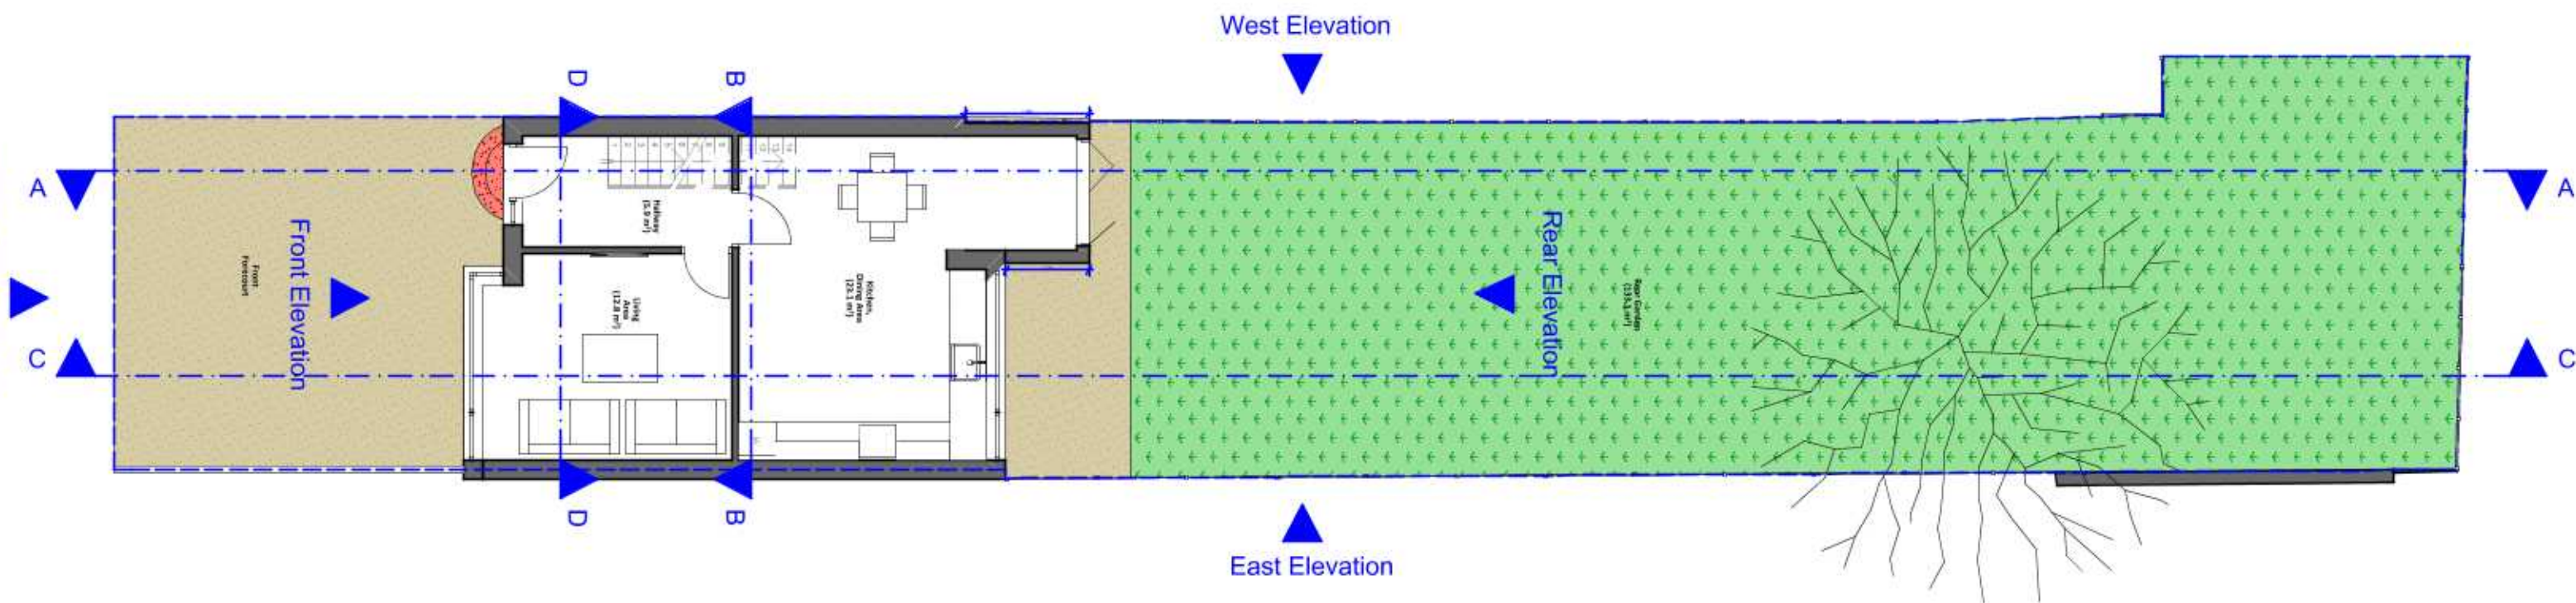

Zanoply

ZANOPLY
info@zanoply.co.uk
www.zanoply.co.uk

Site
84 Lansbury Drive,
Hayes, UB48SD

Project
Double-Storey
Rear Extension


**Drawing
Scale**
1:100 at A3

**Date
Prepared**
09.10.2020


Notes

1. This drawing has been prepared for planning purposes only.
2. All copyrights are reserved to Zanoply Ltd and consent should be sought for non-commercial use.
3. The contractor is responsible for checking all dimensions before commencing works.
4. Should not be scaled from this drawing.
5. Any discrepancy found should be brought to the attention of the designer.

Proposed_Ground_Floor_Plan

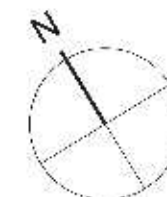

Street Front Elevation

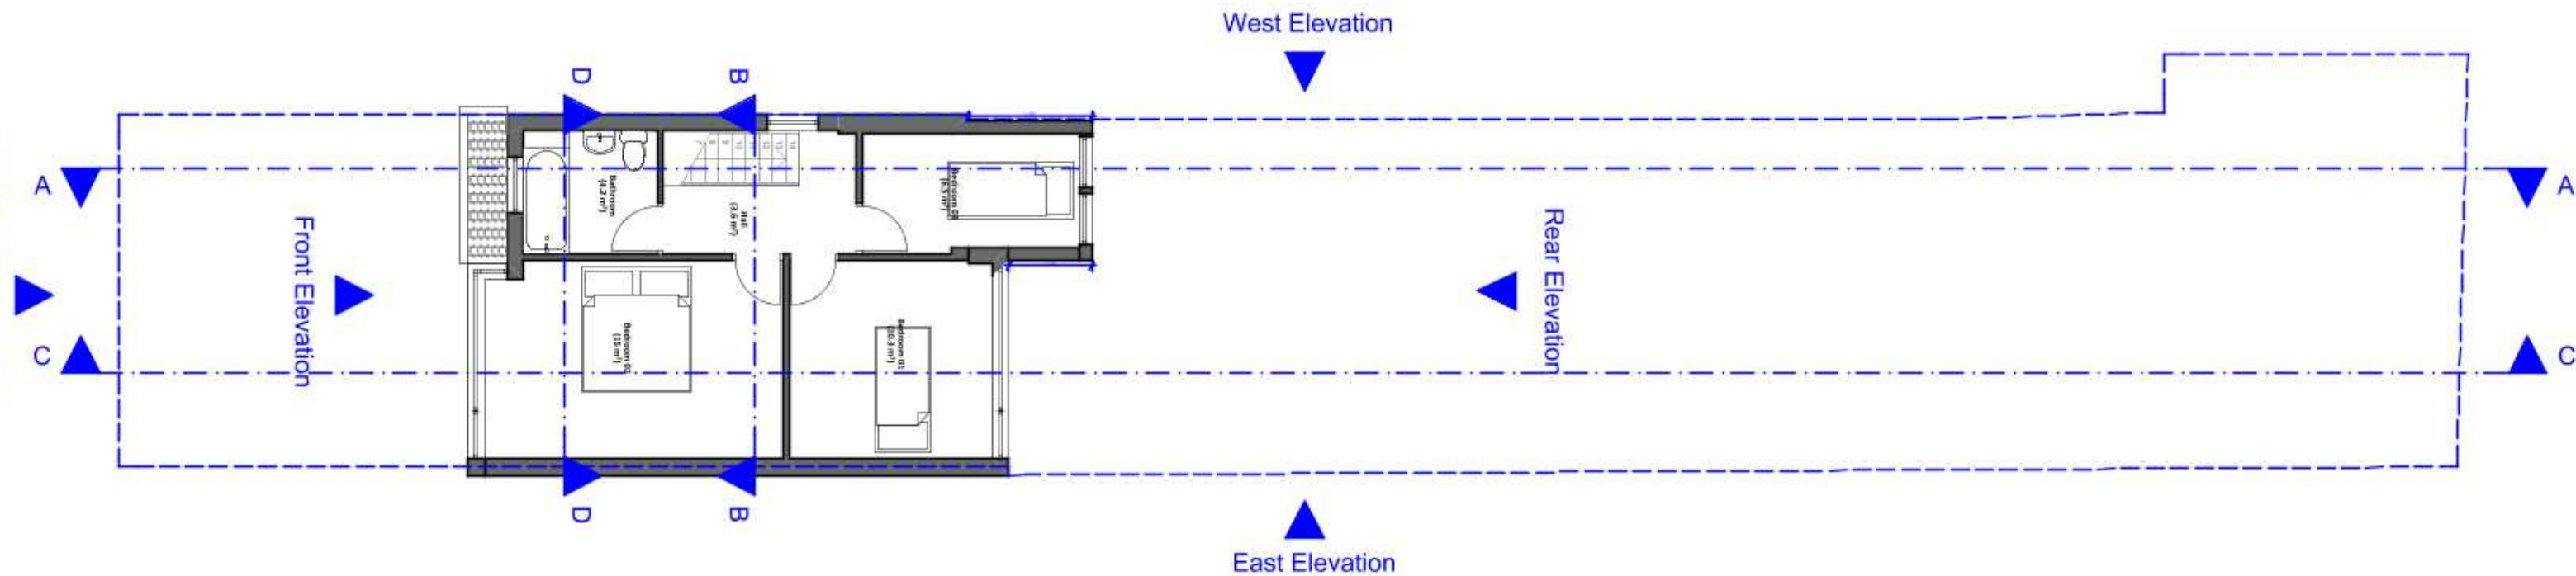

Zanoply

ZANOPLY
info@zanoply.co.uk
www.zanoply.co.uk

Site
84 Lansbury Drive,
Hayes, UB48SD

Project
Double-Storey
Rear Extension


**Drawing
Scale**
1:100 at A3

**Date
Prepared**
09.10.2020


Notes

1. This drawing has been prepared for planning purposes only.
2. All copyrights are reserved to Zanoply Ltd and consent should be sought for non-commercial use.
3. The contractor is responsible for checking all dimensions before commencing works.
4. Should not be scaled from this drawing.
5. Any discrepancy found should be brought to the attention of the designer.

Proposed_First_Floor_Plan

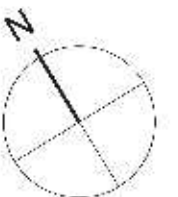

Street Front Elevation

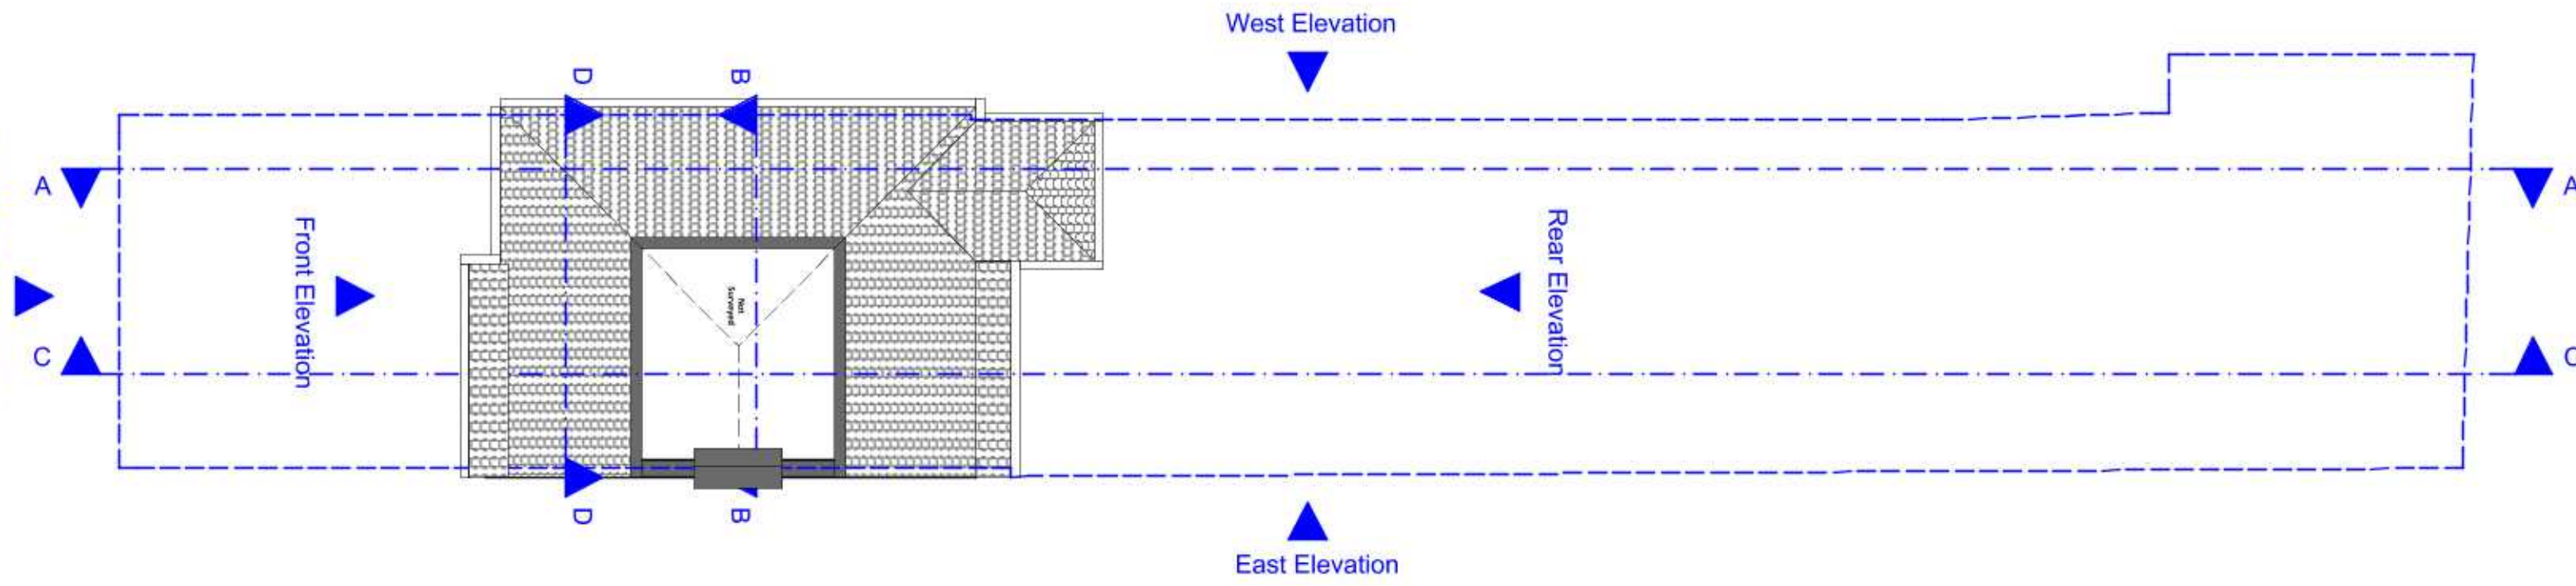

ZANOPLY
info@zanoply.co.uk
www.zanoply.co.uk

Site
84 Lansbury Drive,
Hayes, UB48SD


Project
Double-Storey
Rear Extension

**Drawing
Scale**
1:100 at A3


**Date
Prepared**
09.10.2020

Notes
1. This drawing has been prepared for planning purposes only.
2. All copyrights are reserved to Zanoply Ltd and consent should be sought for non-commercial use.
3. The contractor is responsible for checking all dimensions before commencing works.
4. Should not be scaled from this drawing.
5. Any discrepancy found should be brought to the attention of the designer.

Proposed_Second_Floor_Plan

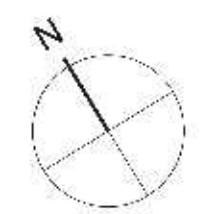



Street Front Elevation

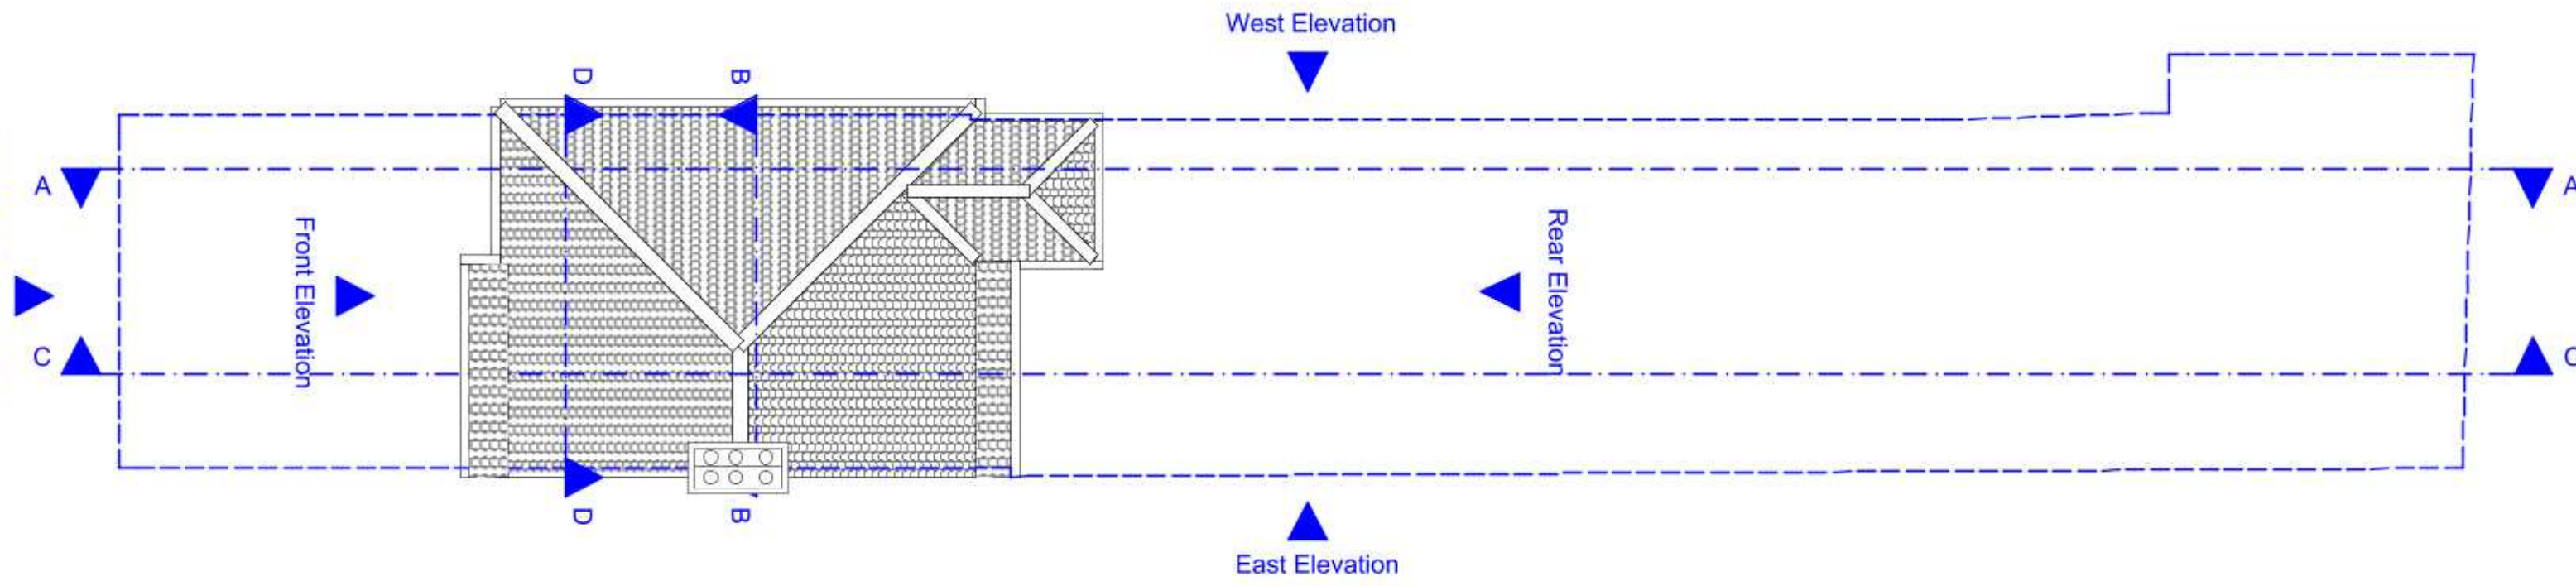

Zanoply	ZANOPLY	Site	Project	Drawing	Date	Notes 1. This drawing has been prepared for planning purposes only. 2. All copyrights are reserved to Zanoply ltd and consent should be sought for non-commercial use. 3. The contractor is responsible for checking all dimensions before commencing works. 4. Should not be scaled from this drawing. 5. Any discrepancy found should be brought to the attention of the designer.
	info@zanoply.co.uk www.zanoply.co.uk	84 Lansbury Drive, Hayes, UB48SD	Double-Storey Rear Extension	Scale 1:100 at A3	Prepared 09.10.2020	

Proposed_Roof_Plan

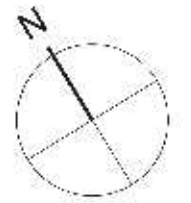

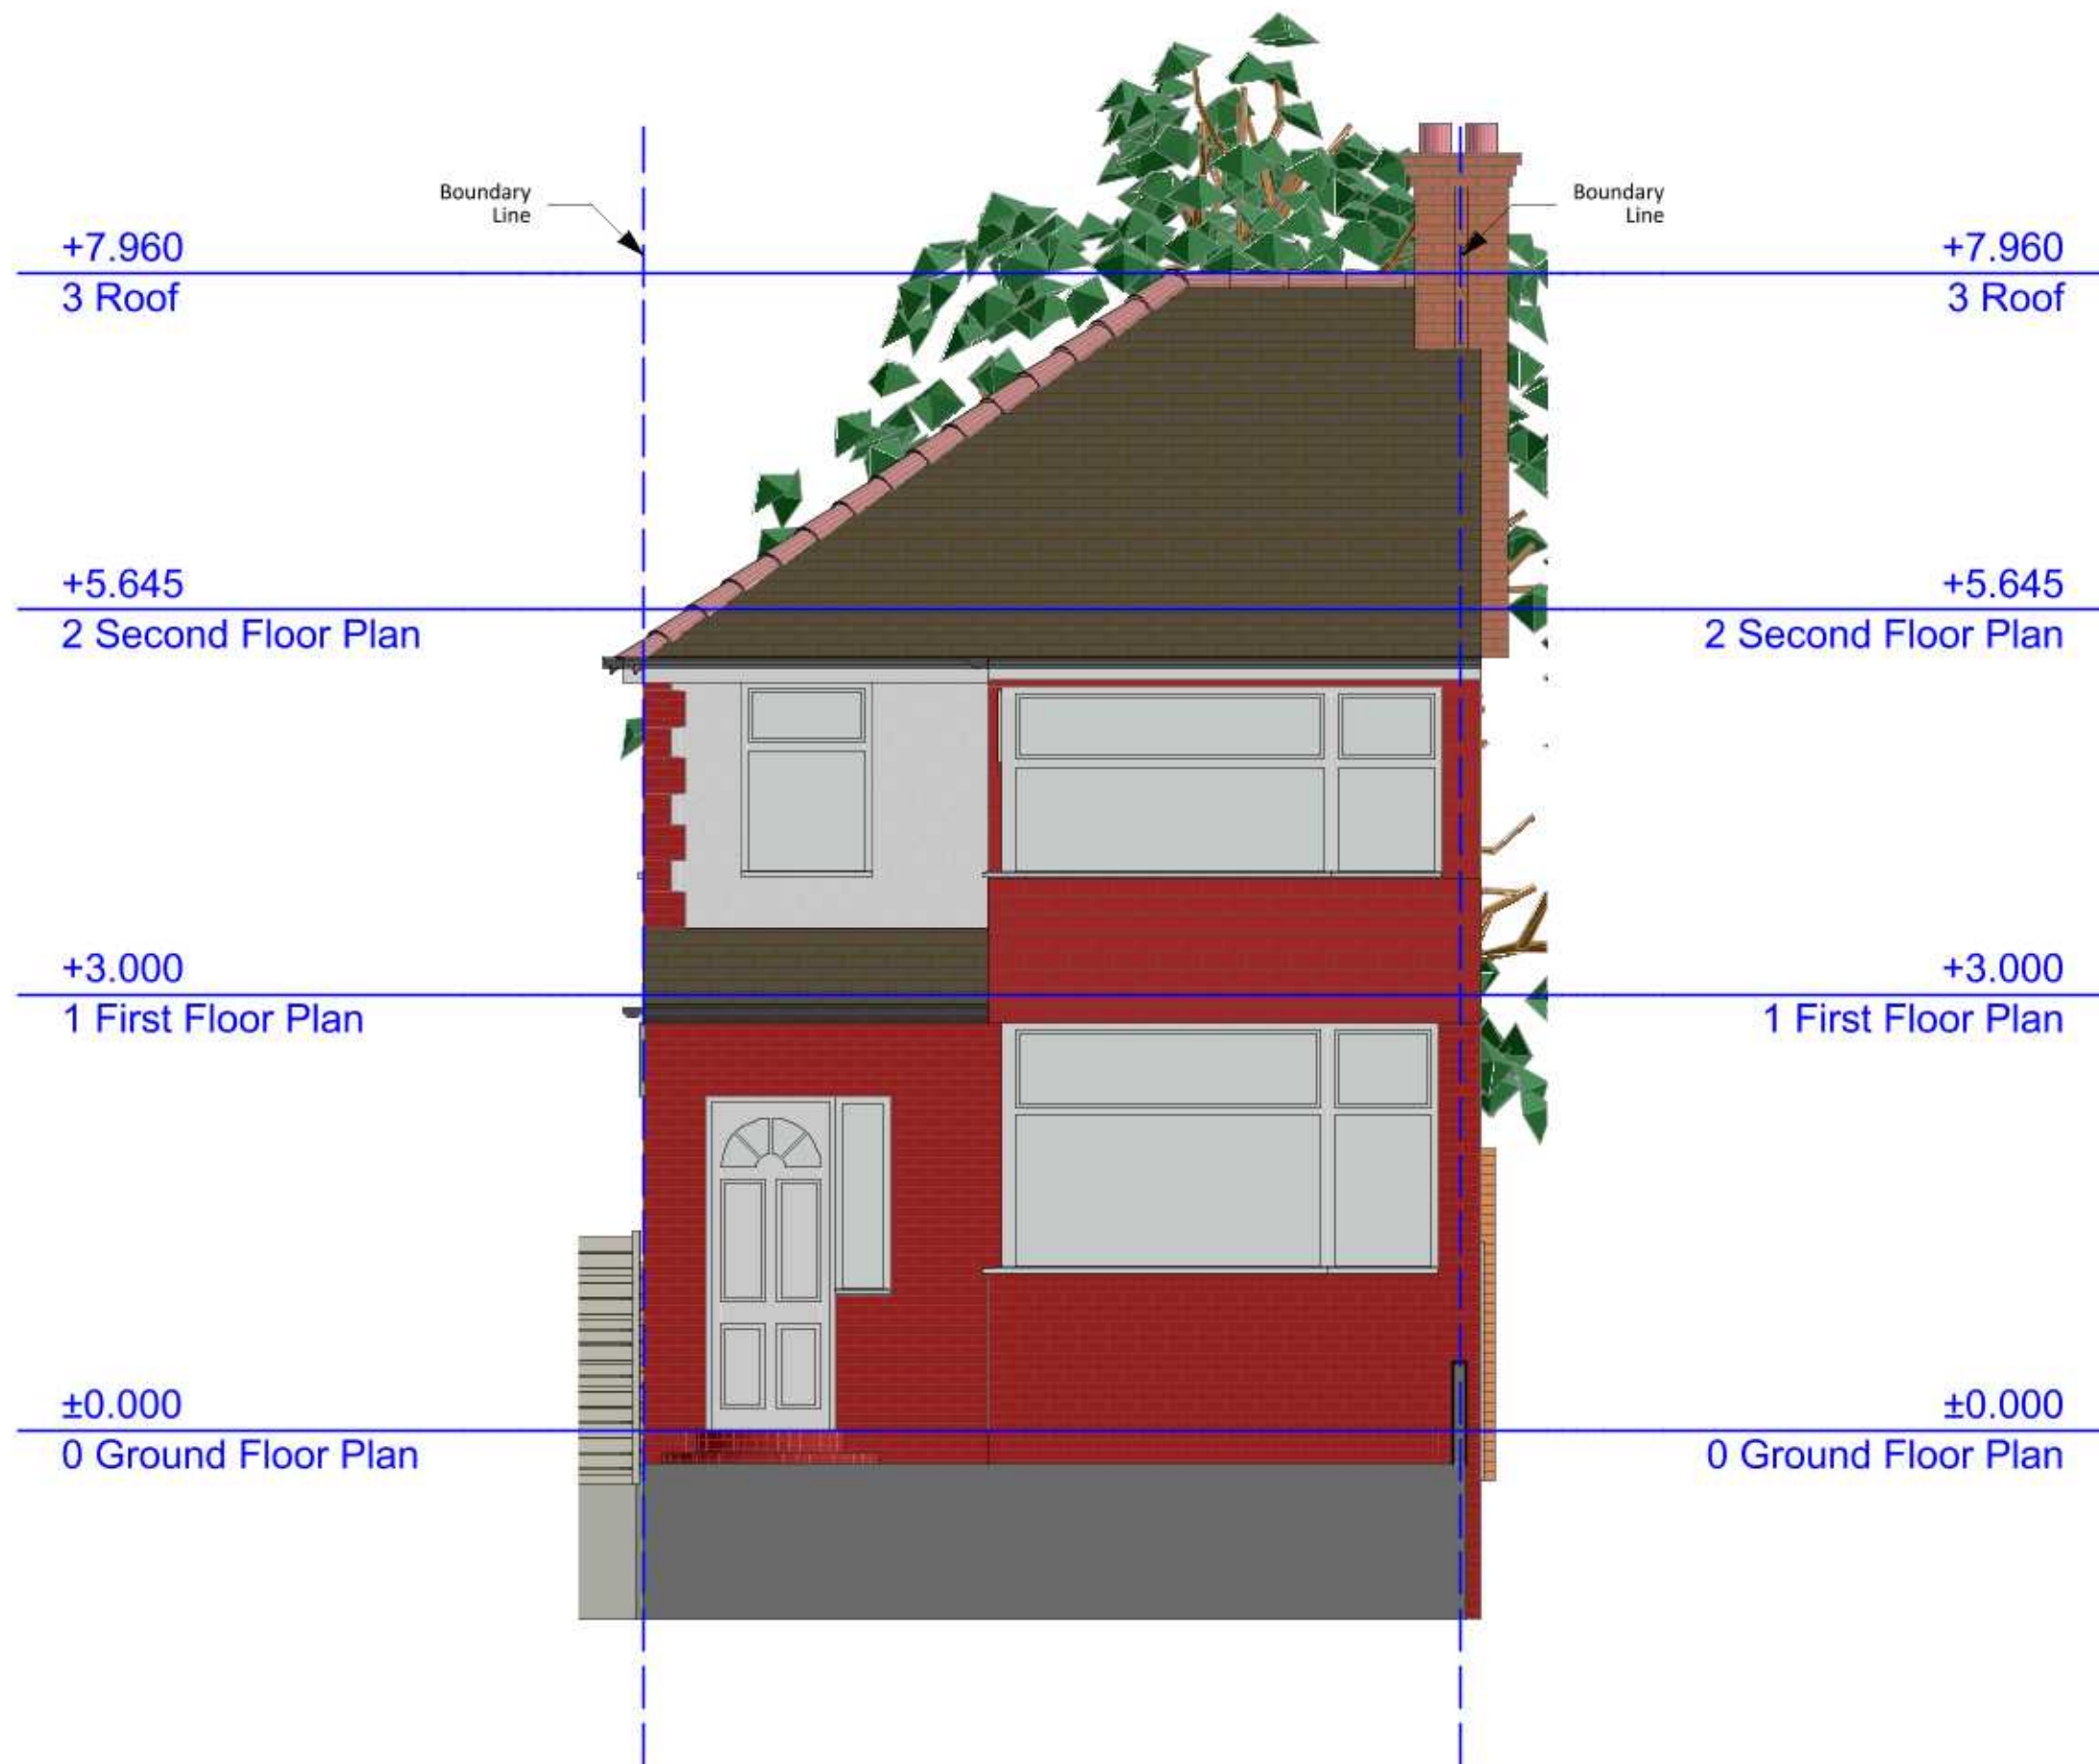

Proposed_Front_Elevation



Zanoply

ZANOPLY
info@zanoply.co.uk
www.zanoply.co.uk


Site
84 Lansbury Drive,
Hayes, UB48SD

Project
Double-Storey
Rear Extension

**Drawing
Scale**
1:50 at A3

**Date
Prepared**
09.10.2020

Notes
1. This drawing has been prepared for planning purposes only.
2. All copyrights are reserved to Zanoply Ltd and consent should be sought for non-commercial use.
3. The contractor is responsible for checking all dimensions before commencing works.
4. Should not be scaled from this drawing.
5. Any discrepancy found should be brought to the attention of the designer.

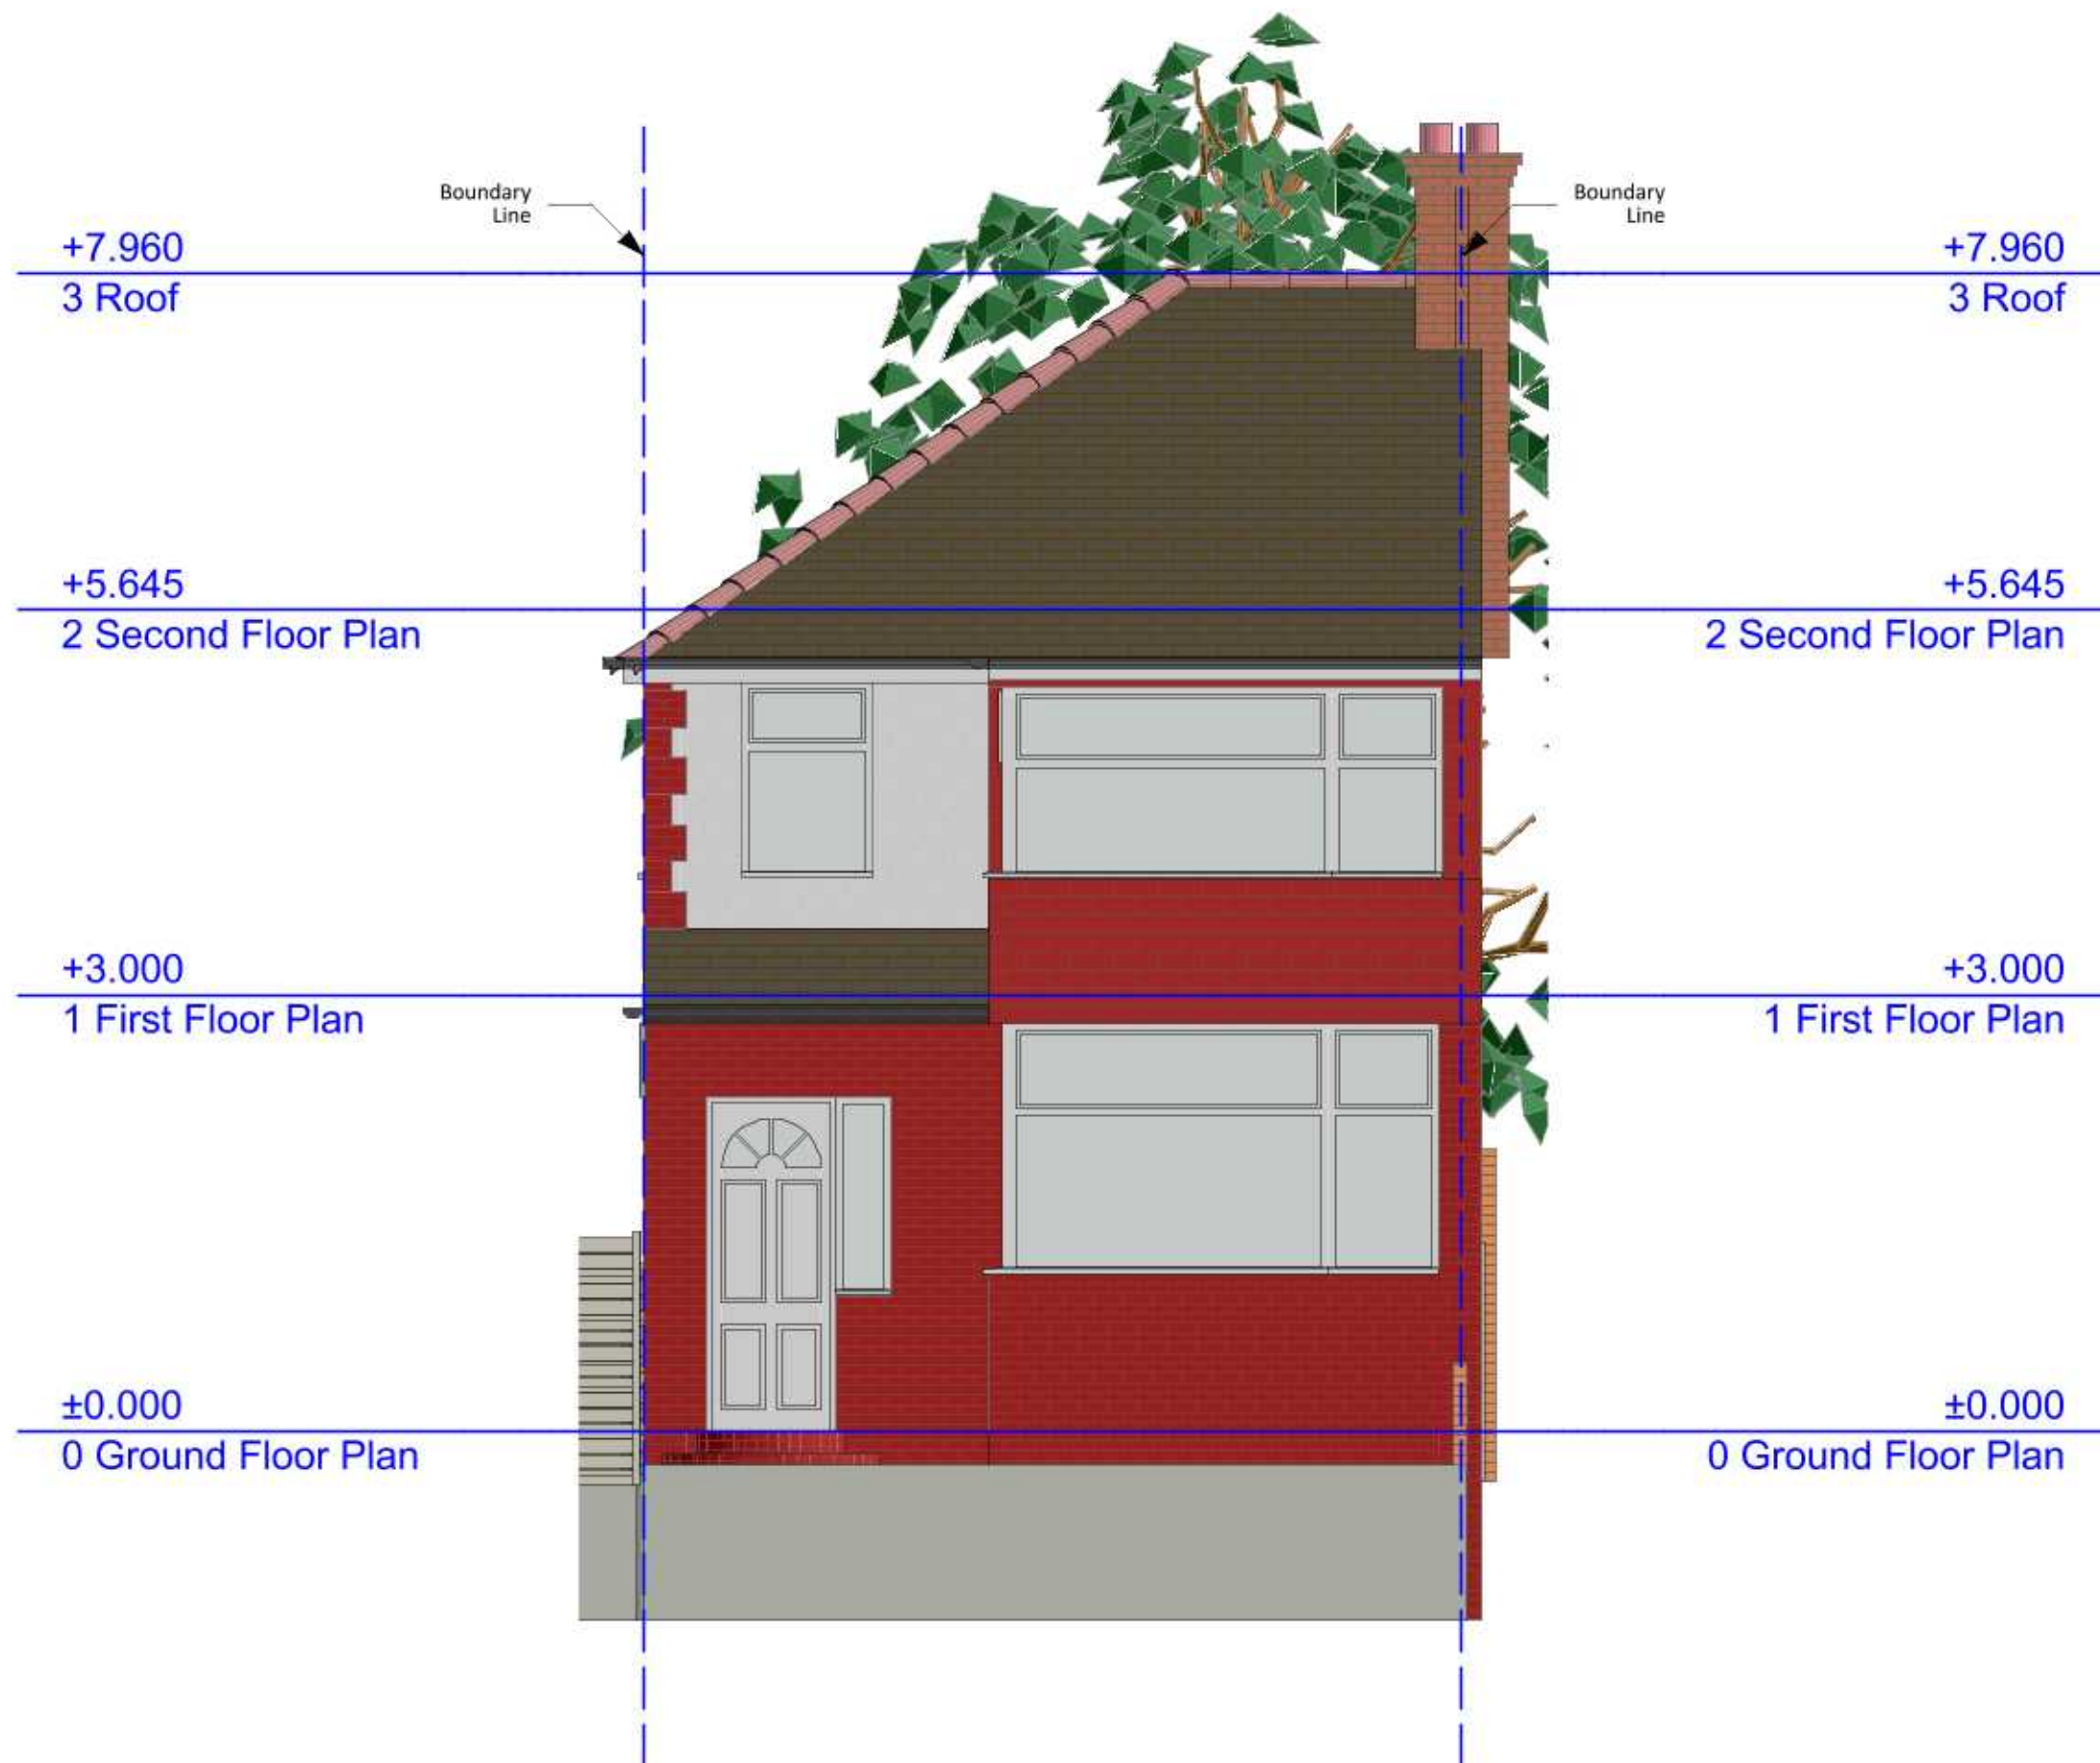

Zanoply

ZANOPLY
info@zanoply.co.uk
www.zanoply.co.uk

Site
84 Lansbury Drive,
Hayes, UB48SD

Project
Double-Storey
Rear Extension


**Drawing
Scale**
1:50 at A3

**Date
Prepared**
09.10.2020

Notes
1. This drawing has been prepared for planning purposes only.
2. All copyrights are reserved to Zanoply Ltd and consent should be sought for non-commercial use.
3. The contractor is responsible for checking all dimensions before commencing works.
4. Should not be scaled from this drawing.
5. Any discrepancy found should be brought to the attention of the designer.

Proposed_Street_Front_Elevation



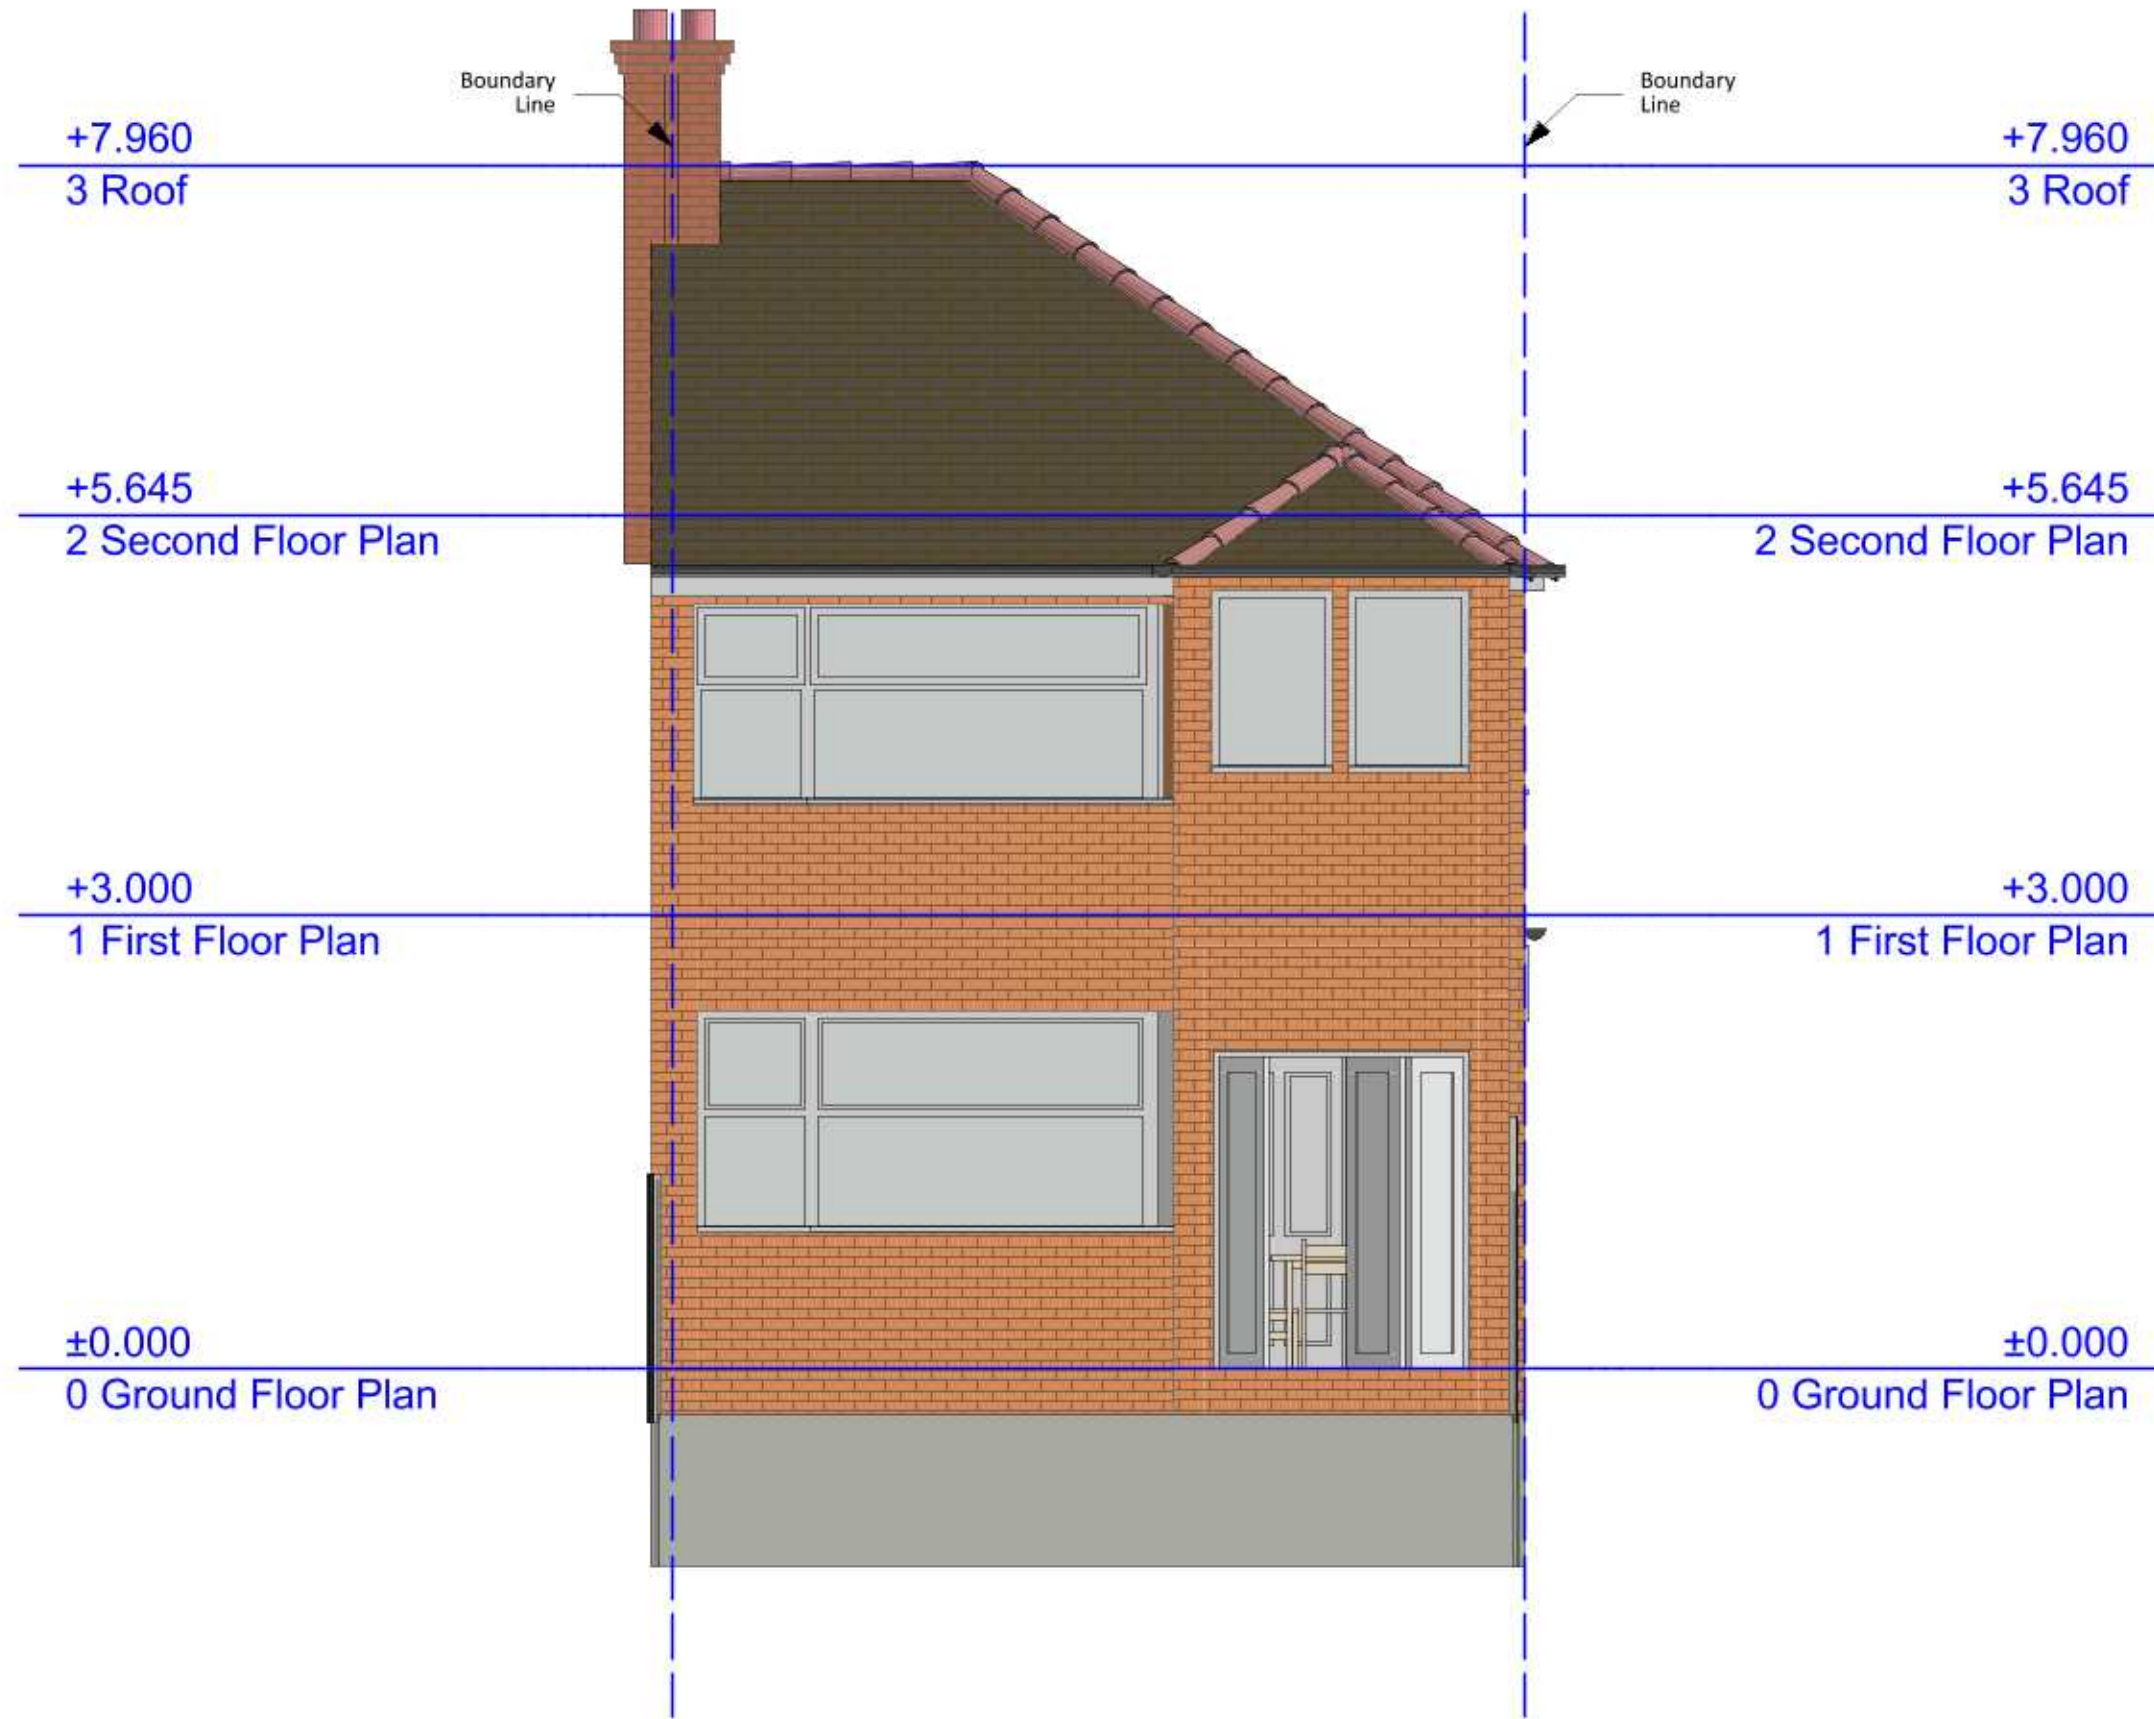

Zanoply

ZANOPLY
info@zanoply.co.uk
www.zanoply.co.uk

Site
84 Lansbury Drive,
Hayes, UB48SD

Project
Double-Storey
Rear Extension

**Drawing
Scale**
1:50 at A3

**Date
Prepared**
09.10.2020

Notes
1. This drawing has been prepared for planning purposes only.
2. All copyrights are reserved to Zanoply Ltd and consent should be sought for non-commercial use.
3. The contractor is responsible for checking all dimensions before commencing works.
4. Should not be scaled from this drawing.
5. Any discrepancy found should be brought to the attention of the designer.

Proposed_Rear_Elevation





Zanoply

ZANOPLY
info@zanoply.co.uk
www.zanoply.co.uk

Site
84 Lansbury Drive,
Hayes, UB48SD

Project
Double-Storey
Rear Extension

**Drawing
Scale**
1:100 at A3

**Date
Prepared**
09.10.2020

Notes
1. This drawing has been prepared for planning purposes only.
2. All copyrights are reserved to Zanoply Ltd and consent should be sought for non-commercial use.
3. The contractor is responsible for checking all dimensions before commencing works.
4. Should not be scaled from this drawing.
5. Any discrepancy found should be brought to the attention of the designer.

Proposed_East_Elevation





Zanoply

ZANOPLY
info@zanoply.co.uk
www.zanoply.co.uk

Site
84 Lansbury Drive,
Hayes, UB48SD

Project
Double-Storey
Rear Extension


**Drawing
Scale**
1:100 at A3

**Date
Prepared**
09.10.2020

Notes
1. This drawing has been prepared for planning purposes only.
2. All copyrights are reserved to Zanoply Ltd and consent should be sought for non-commercial use.
3. The contractor is responsible for checking all dimensions before commencing works.
4. Should not be scaled from this drawing.
5. Any discrepancy found should be brought to the attention of the designer.

Proposed_West_Elevation



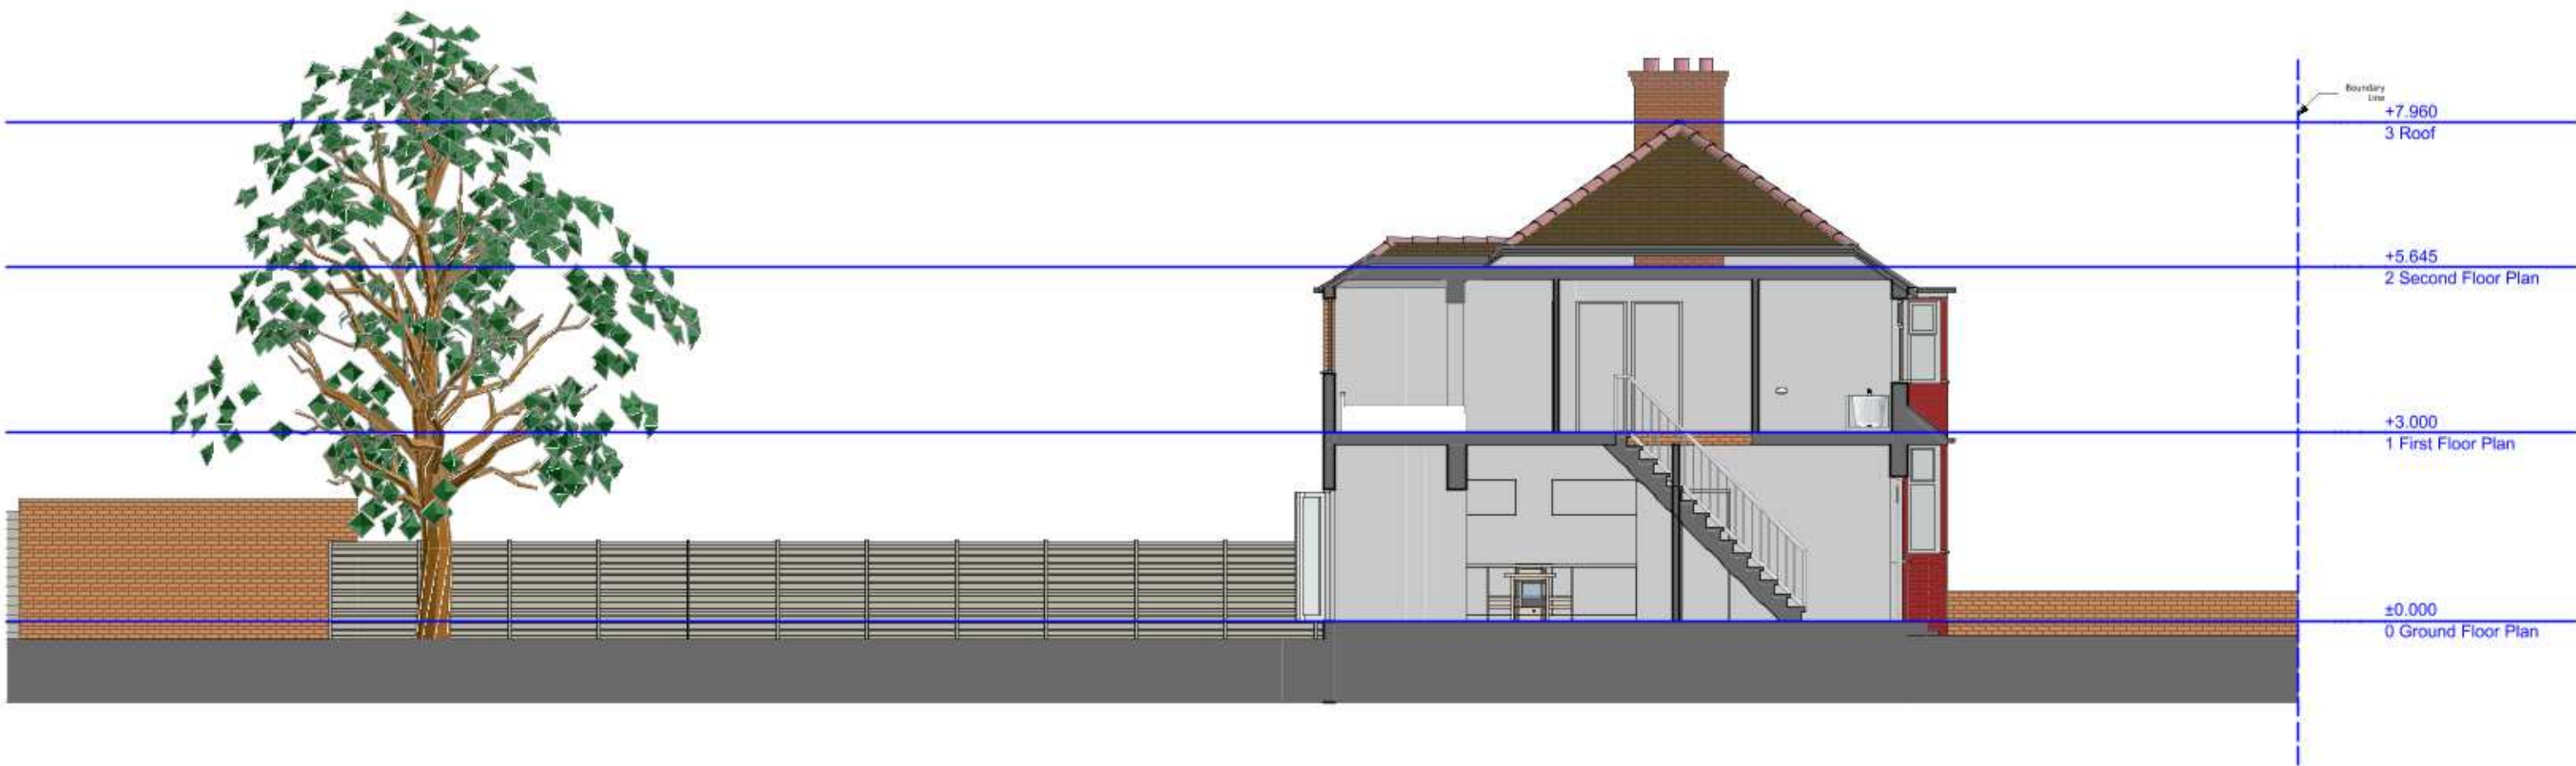

Zanoply

ZANOPLY
info@zanoply.co.uk
www.zanoply.co.uk

Site
84 Lansbury Drive,
Hayes, UB48SD

Project
Double-Storey
Rear Extension


**Drawing
Scale**
1:100 at A3

**Date
Prepared**
09.10.2020

Notes
1. This drawing has been prepared for planning purposes only.
2. All copyrights are reserved to Zanoply Ltd and consent should be sought for non-commercial use.
3. The contractor is responsible for checking all dimensions before commencing works.
4. Should not be scaled from this drawing.
5. Any discrepancy found should be brought to the attention of the designer.

Proposed_Section_A



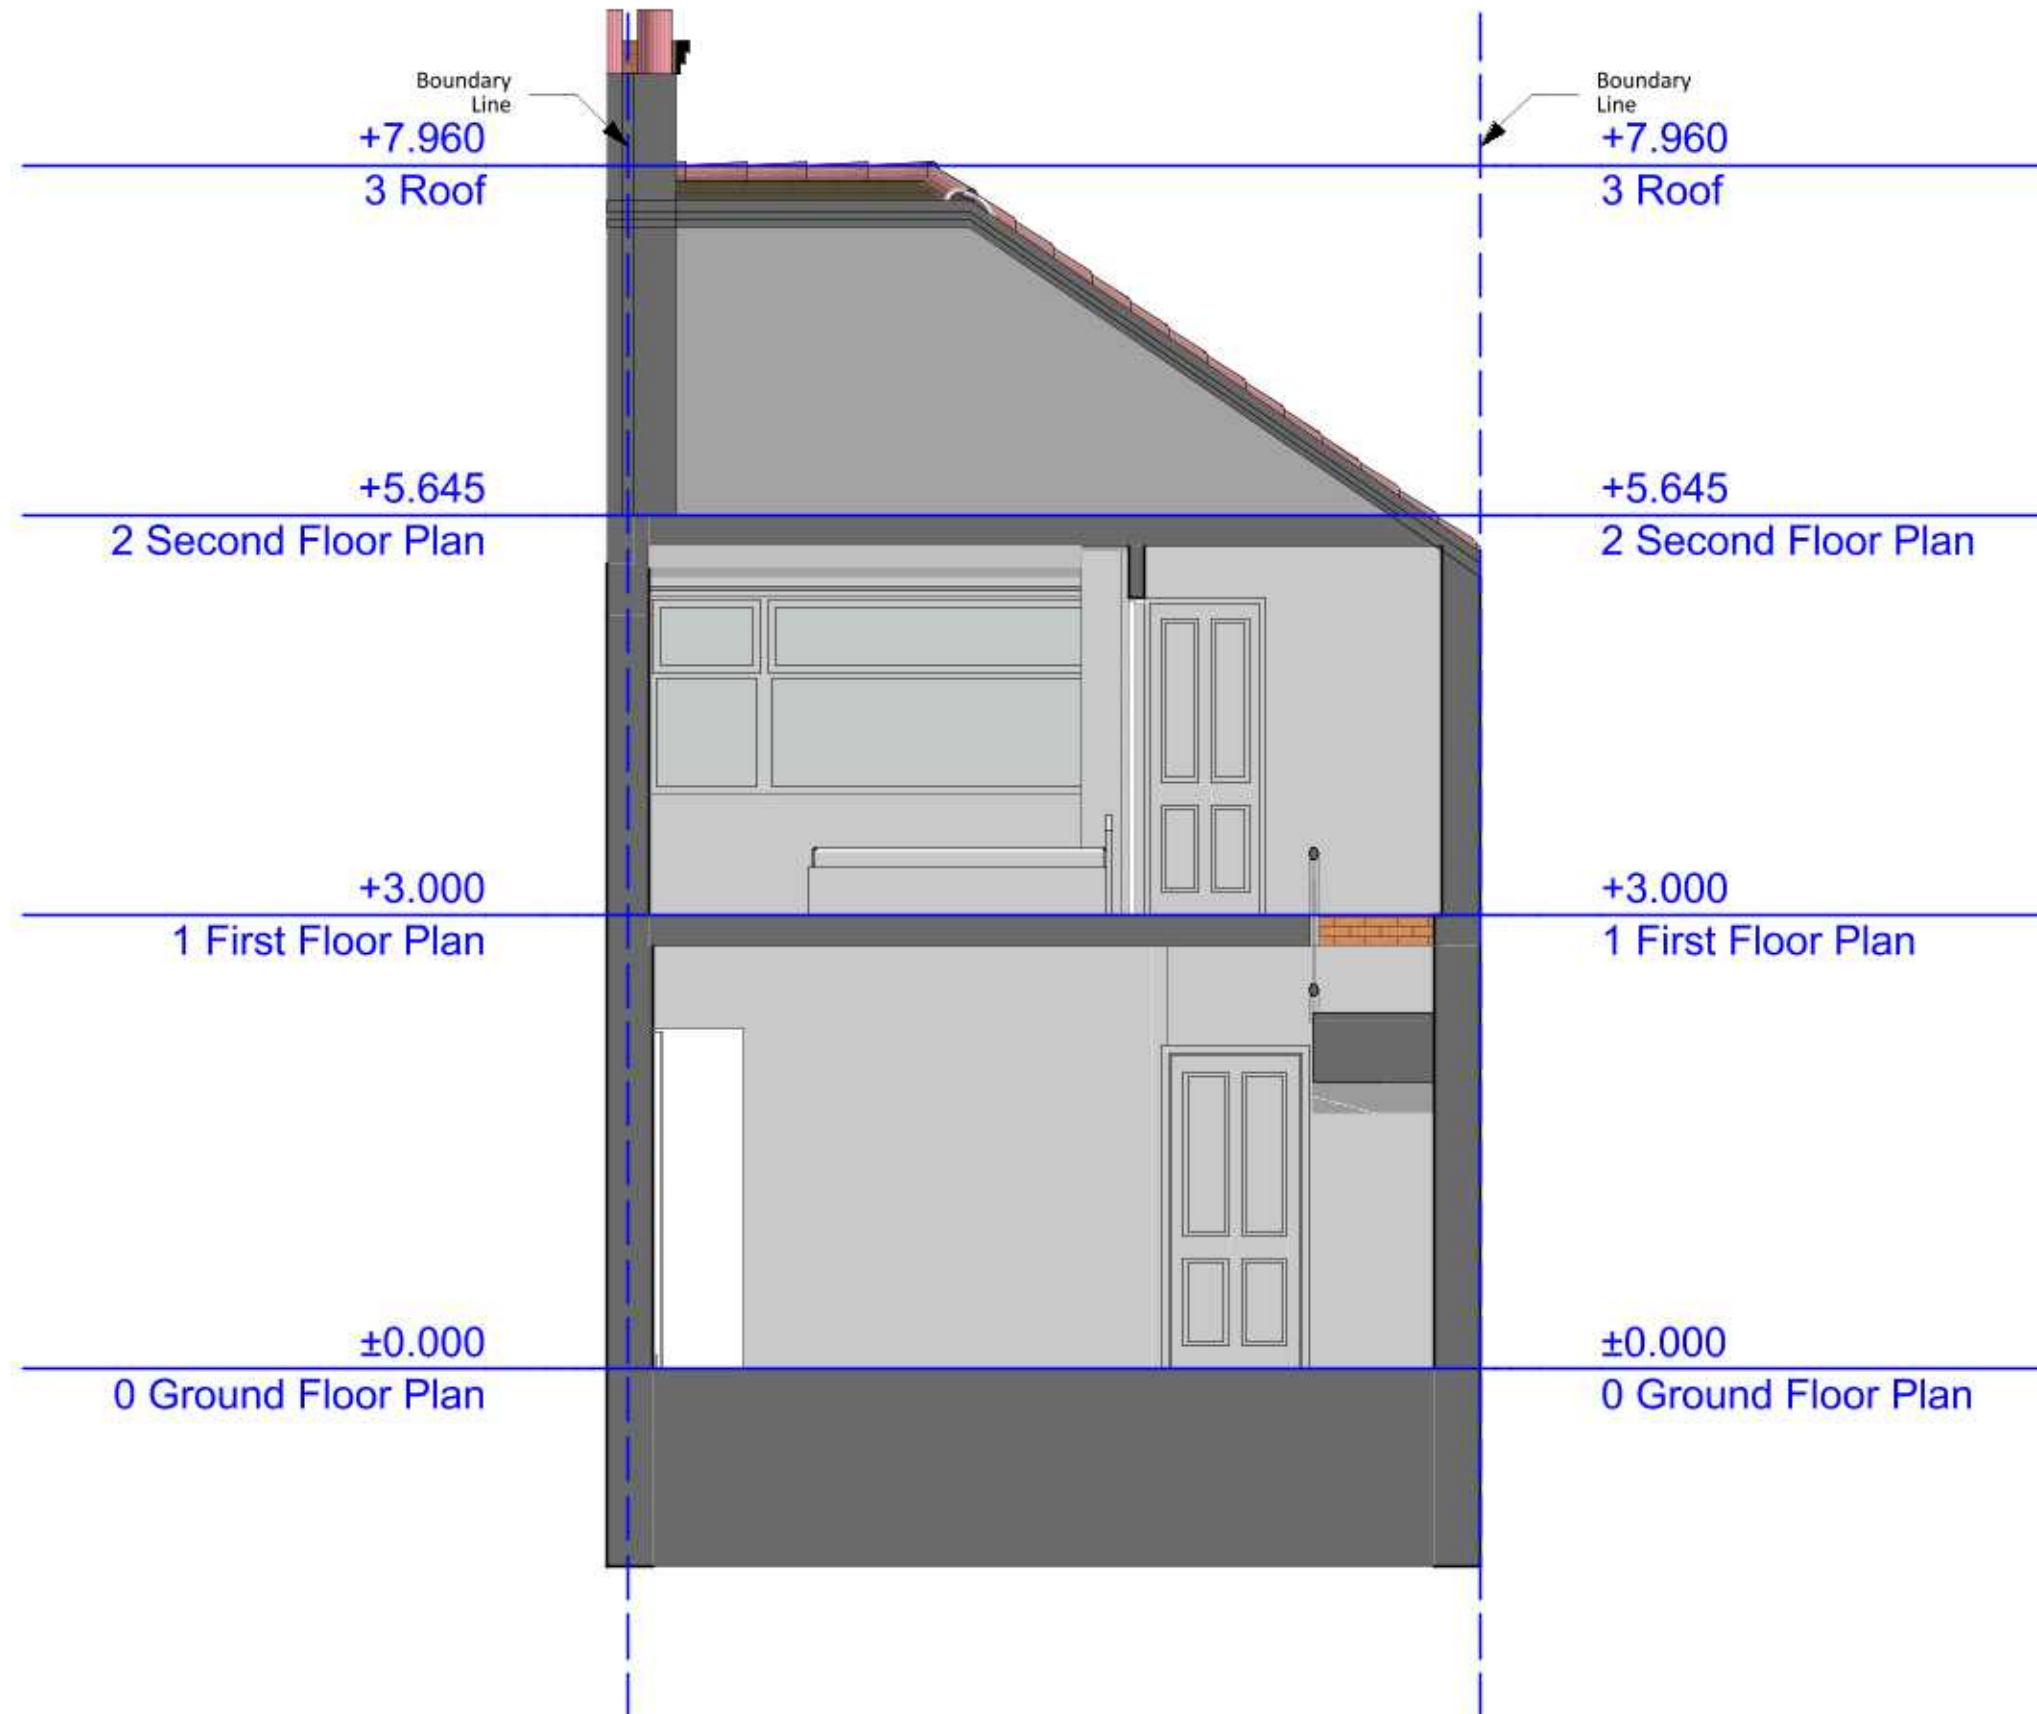

Zanoply

ZANOPLY
info@zanoply.co.uk
www.zanoply.co.uk

Site
84 Lansbury Drive,
Hayes, UB48SD

Project
Double-Storey
Rear Extension

**Drawing
Scale**
1:50 at A3

**Date
Prepared**
09.10.2020

Notes
1. This drawing has been prepared for planning purposes only.
2. All copyrights are reserved to Zanoply Ltd and consent should be sought for non-commercial use.
3. The contractor is responsible for checking all dimensions before commencing works.
4. Should not be scaled from this drawing.
5. Any discrepancy found should be brought to the attention of the designer.

Proposed_Section_B





Zanoply

ZANOPLY
info@zanoply.co.uk
www.zanoply.co.uk

Site
84 Lansbury Drive,
Hayes, UB48SD

Project
Double-Storey
Rear Extension

**Drawing
Scale**
1:100 at A3

**Date
Prepared**
09.10.2020

Notes
1. This drawing has been prepared for planning purposes only.
2. All copyrights are reserved to Zanoply Ltd and consent should be sought for non-commercial use.
3. The contractor is responsible for checking all dimensions before commencing works.
4. Should not be scaled from this drawing.
5. Any discrepancy found should be brought to the attention of the designer.

Proposed_Section_C





Proposed_Section_D



Zanoply

ZANOPLY
info@zanoply.co.uk
www.zanoply.co.uk

Site
84 Lansbury Drive,
Hayes, UB48SD

Project
Double-Storey
Rear Extension

**Drawing
Scale**
1:50 at A3

**Date
Prepared**
09.10.2020

Notes
1. This drawing has been prepared for planning purposes only.
2. All copyrights are reserved to Zanoply Ltd and consent should be sought for non-commercial use.
3. The contractor is responsible for checking all dimensions before commencing works.
4. Should not be scaled from this drawing.
5. Any discrepancy found should be brought to the attention of the designer.