


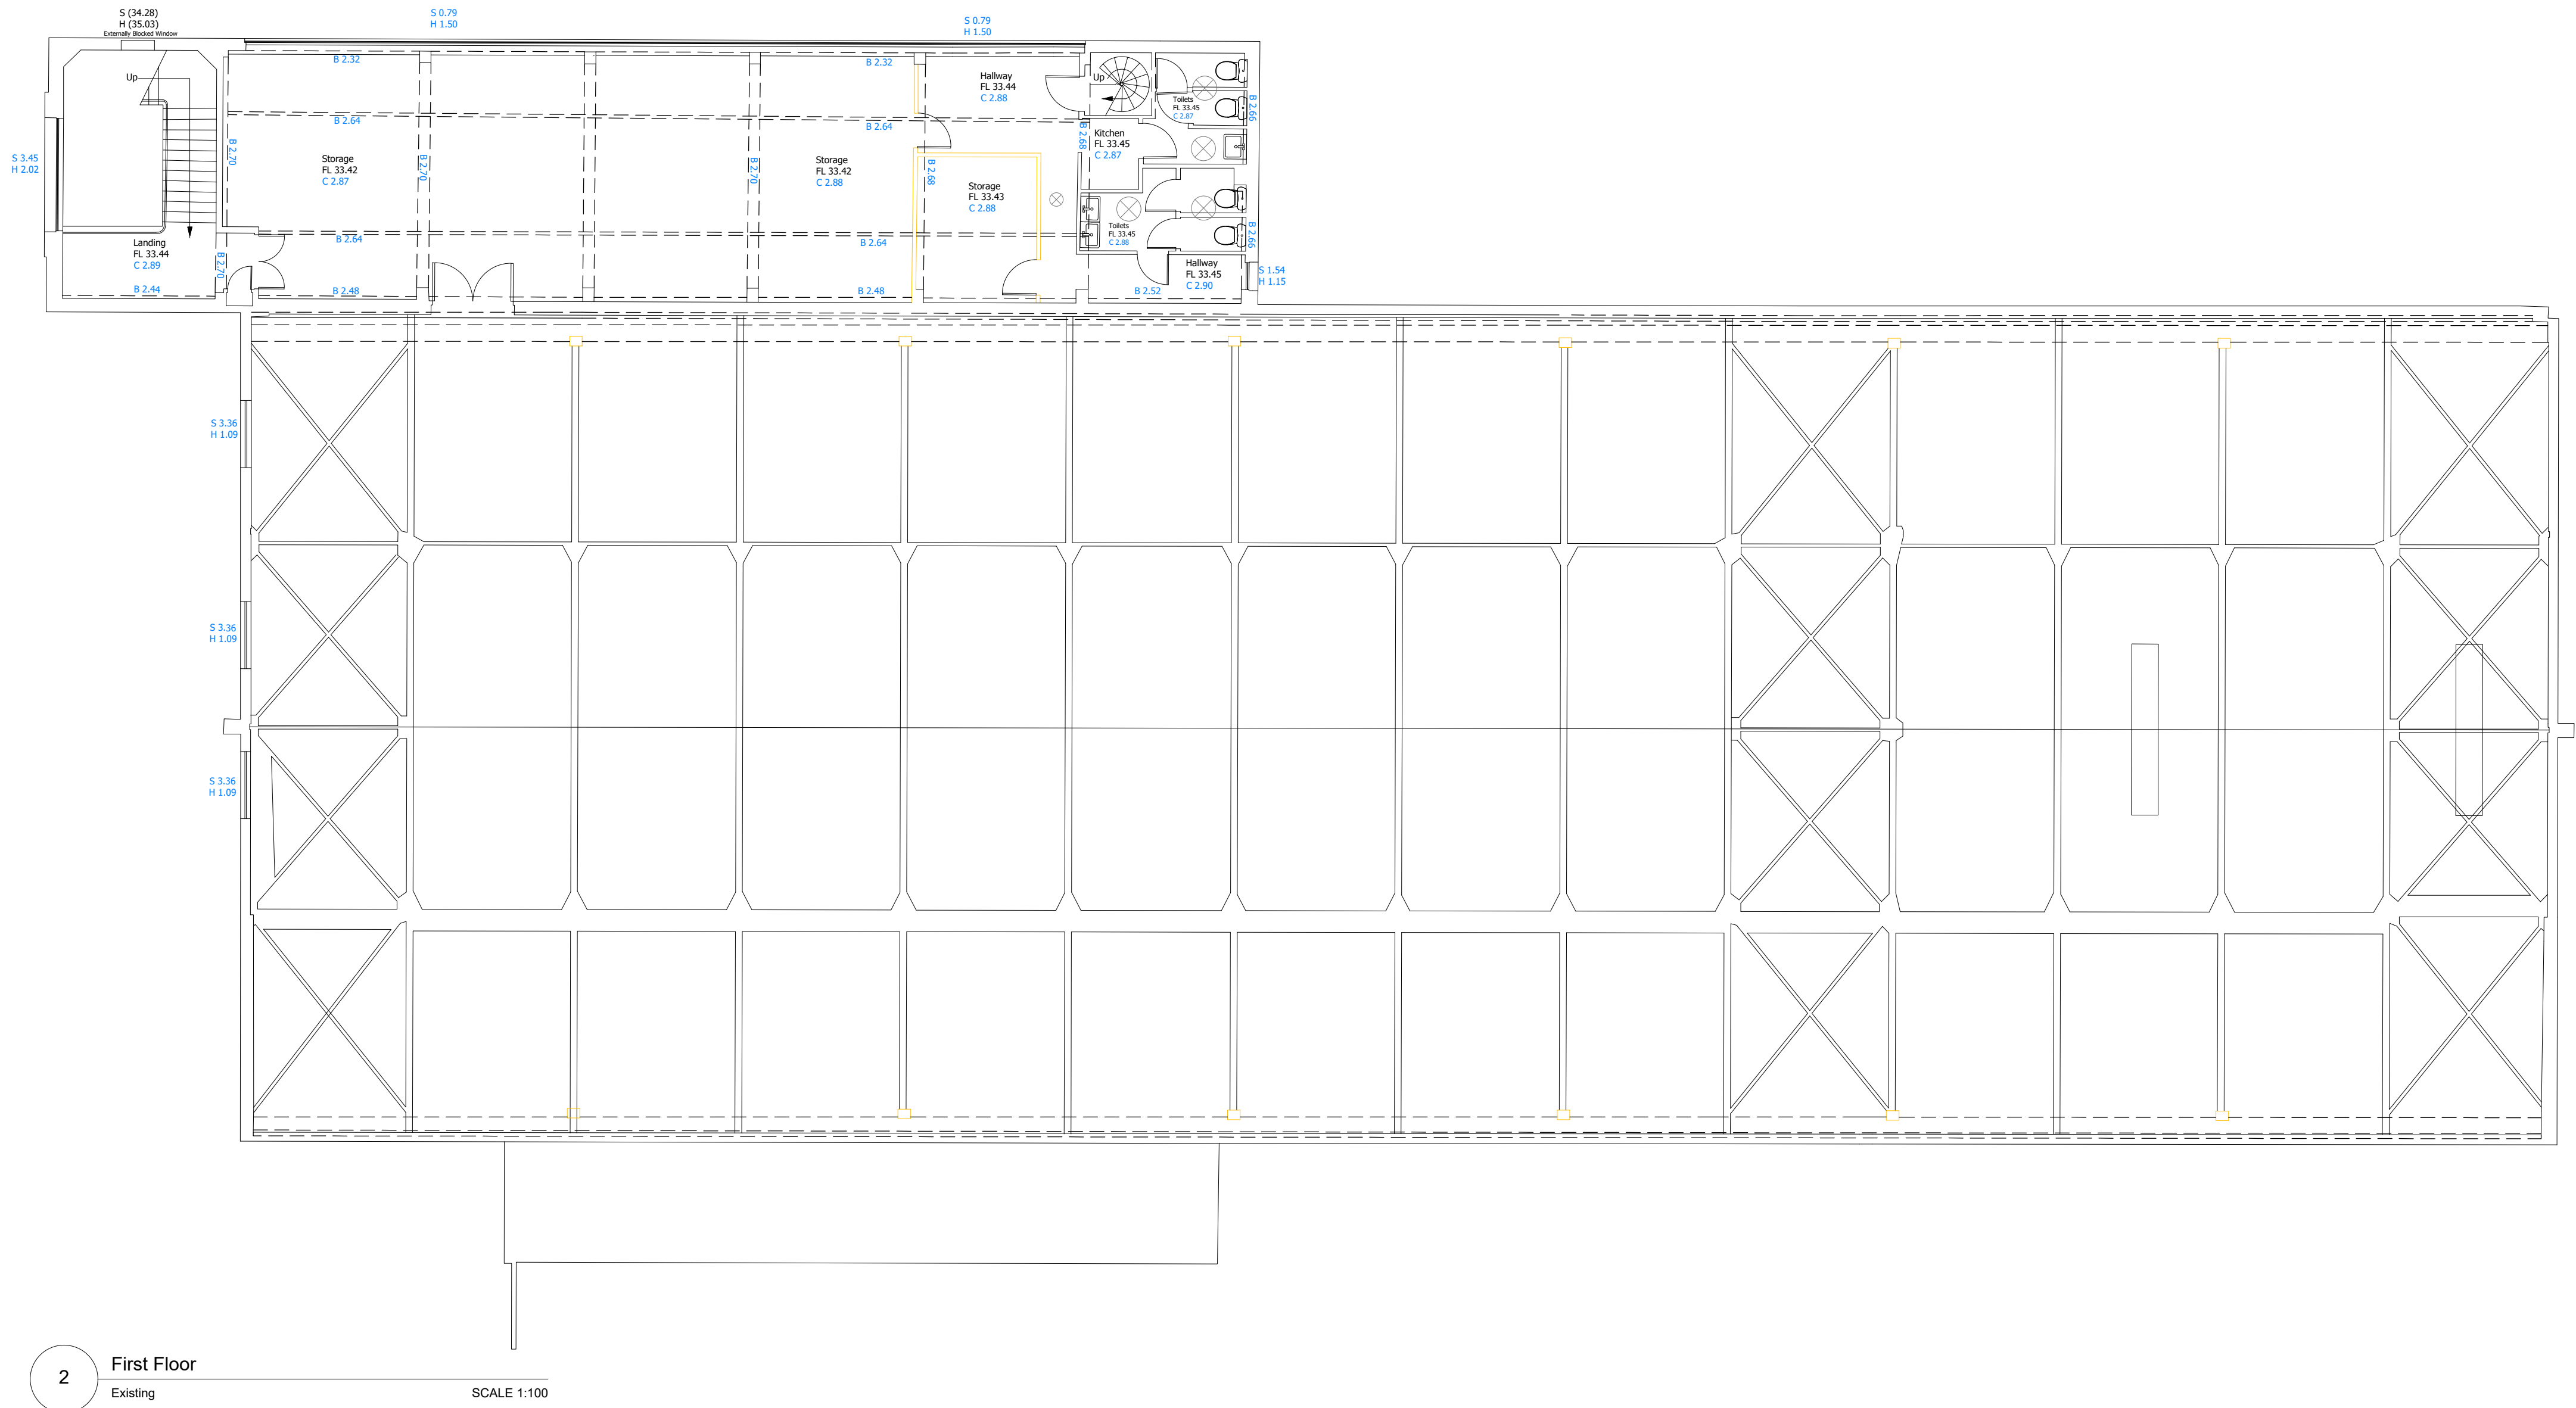

PLANNING

Project
Silverdale House
Hillingdon

Drawing Title
Existing First Floor Plan

Date	Scale	Drawn by	Check by
22.02.2022	1:100 @A1	ROR	RP
Project No	Drawing No	Revision	
29253	A-P11-002	P1	

**BARTON
WILLMORE**

Town Planning • Master Planning & Urban Design • Architecture •
Landscape Planning & Design • Infrastructure & Environmental Planning •
Heritage • Graphic Communication •
Communications & Engagement • Development Economics

bartonwillmore.co.uk



Offices at Birmingham Bristol Cambridge Cardiff Ebbw Vale Edinburgh
Glasgow Leeds London Manchester Newcastle Reading Southampton