

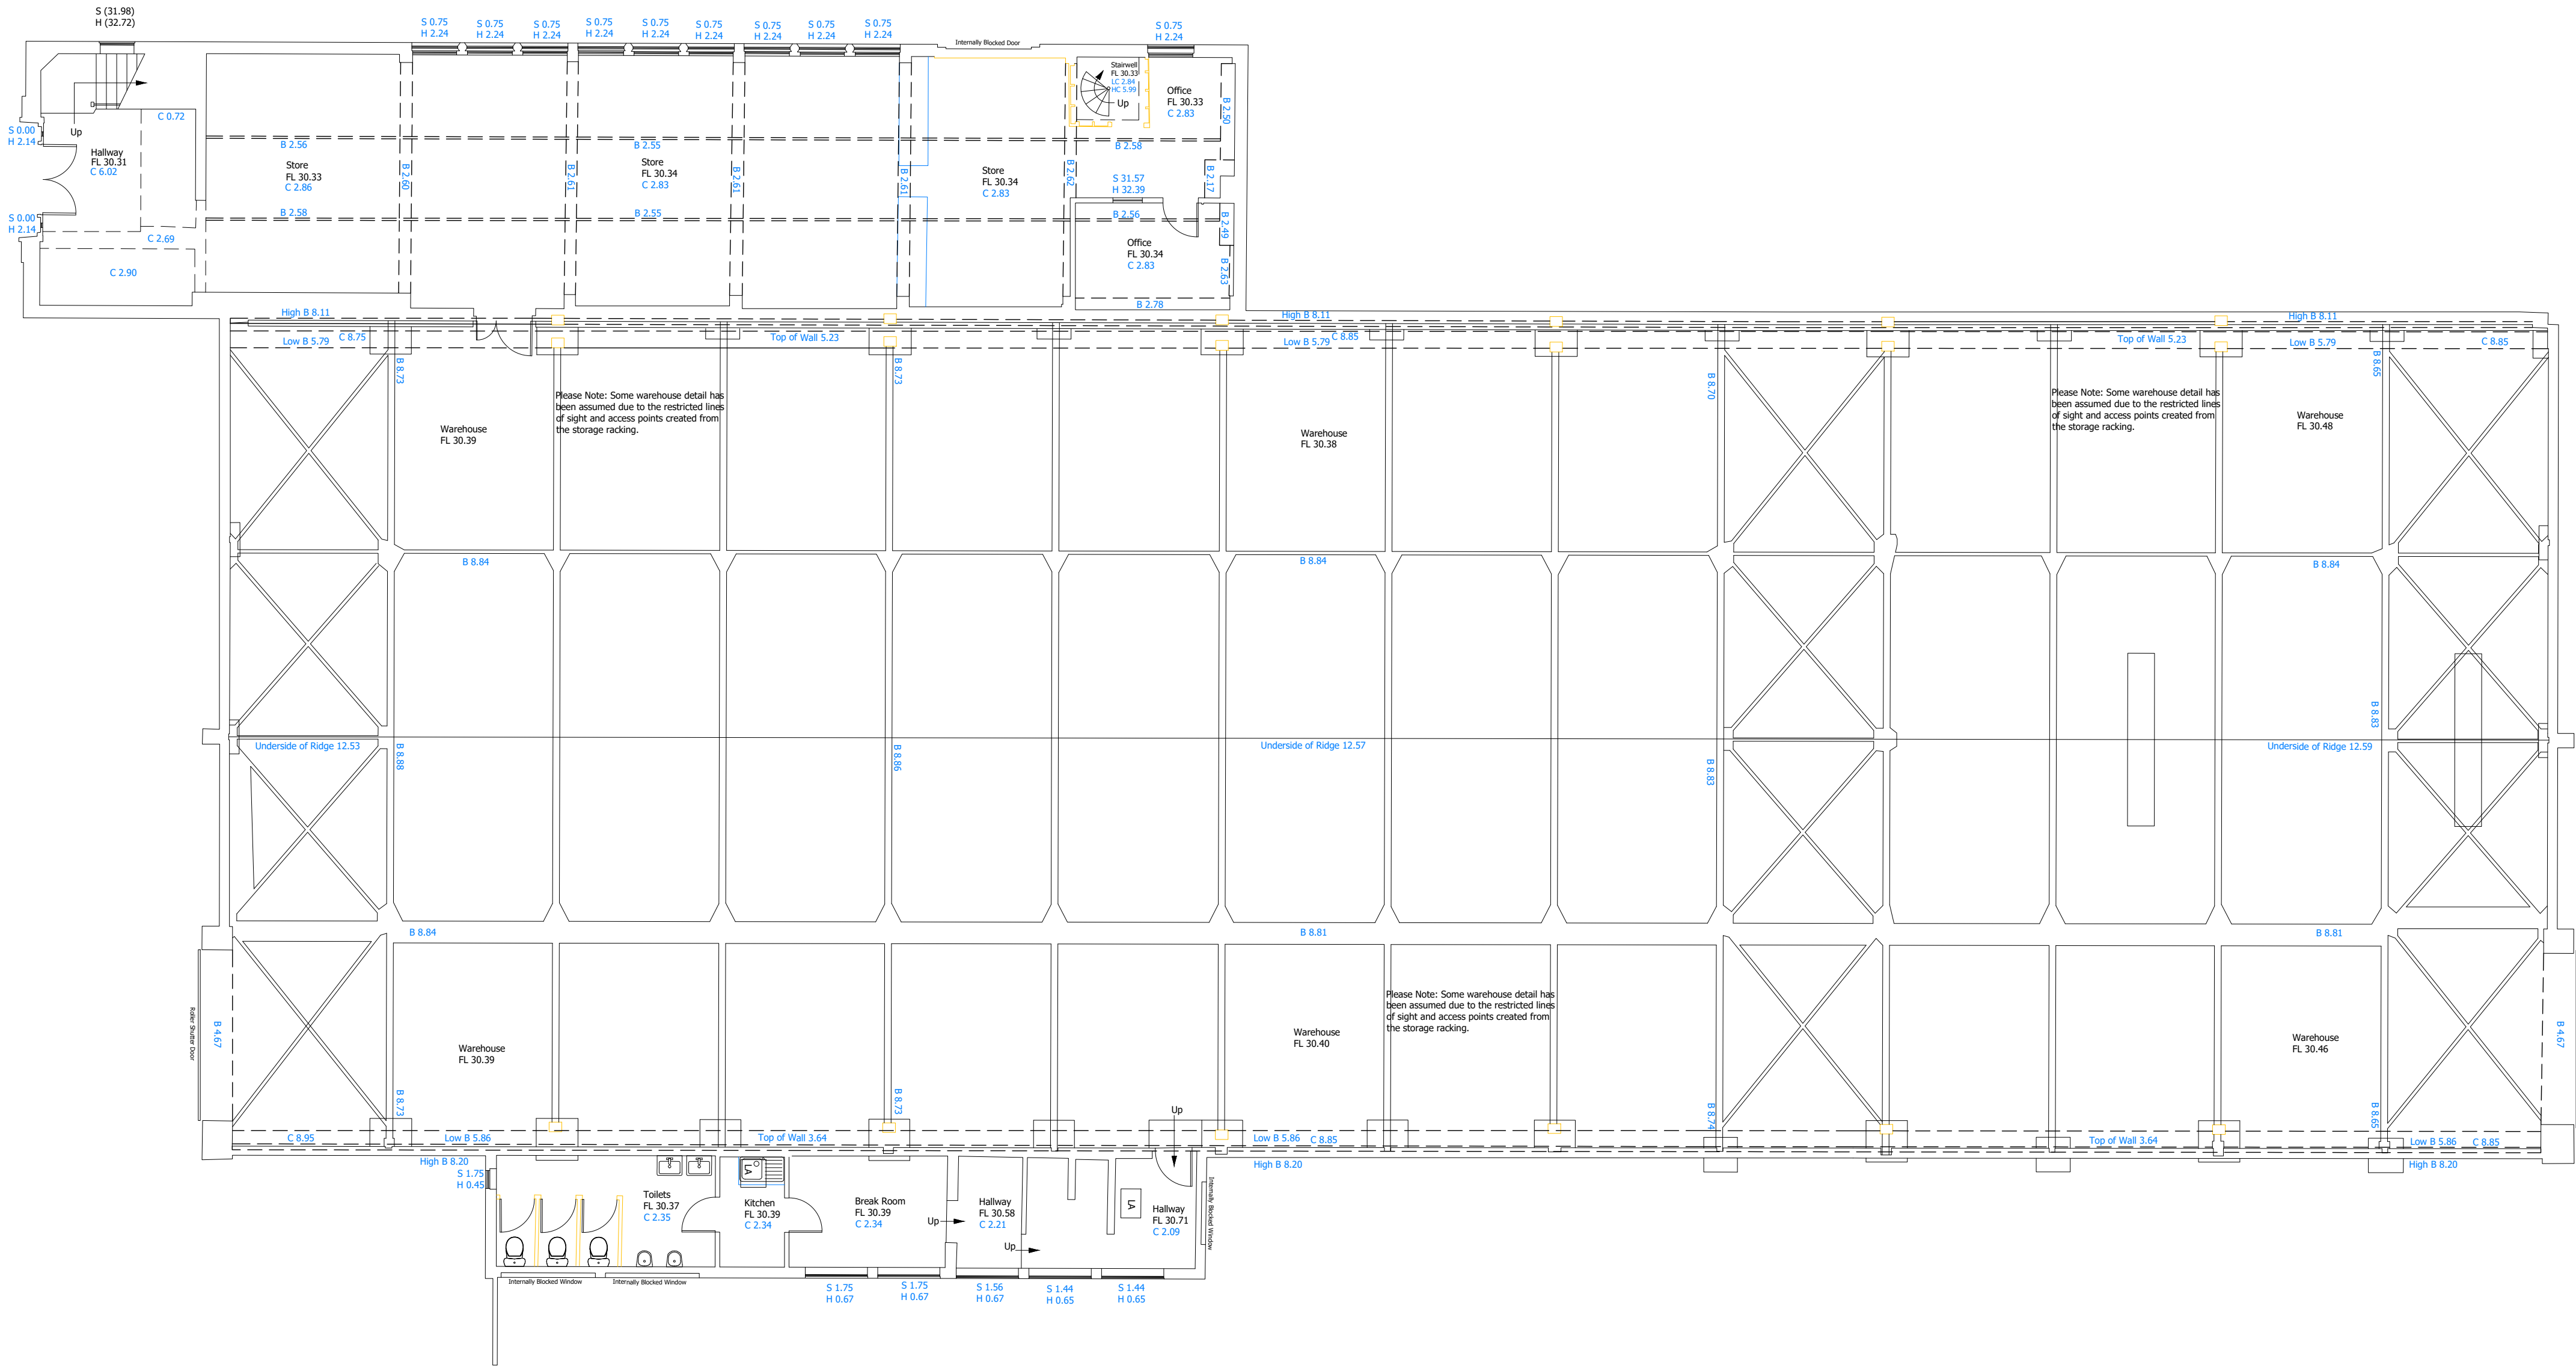


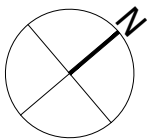

1 Ground Floor
Existing
SCALE 1:100

 

PLANNING

Project
Silverdale House
Hillingdon
Drawing Title
Existing Ground Floor Plan

Date 22.02.2022	Scale 1:100 @A1	Drawn by ROR	Check by RP
Project No 29253	Drawing No A-P11-001	Revision P1	

**BARTON
WILLMORE**

Town Planning • Master Planning & Urban Design • Architecture •
Landscape Planning & Design • Infrastructure & Environmental Planning •
Heritage • Graphic Communication •
Communications & Engagement • Development Economics

bartonwillmore.co.uk



Offices at Birmingham Bristol Cambridge Cardiff Edinburgh Glasgow Leeds London Manchester Newcastle Reading Southampton