





OS MAP
SCALE: 1 : 1250 @ A1
1:2500 @ A3





Block Plan
SCALE: 1 : 200 @ A1
1 : 400 @ A3

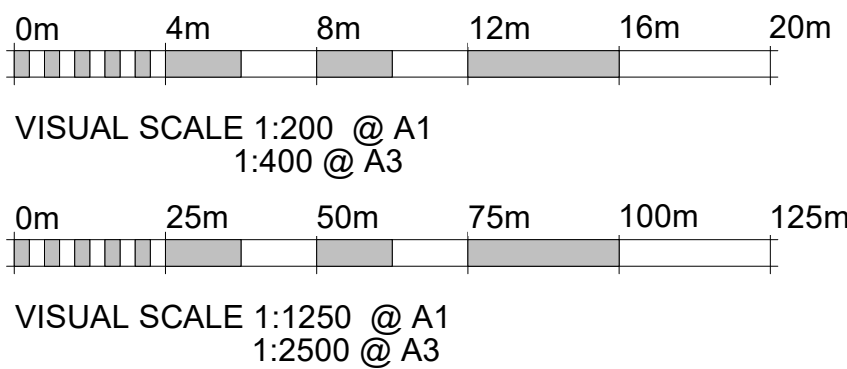

Dimensions	Written dimensions to be taken in preferences to scaled dimensions. The Contractor is responsible for checking all dimensions before work starts.	RPR Planning RPR PLANNING 14 Townsend Lane, Kingsbury London, NW9 7JH Tel: 0203 585 4515 Mobile: 078 9661 7854 Web: www.rprplanning.co.uk Email: info@rprplanning.co.uk	Project		Drawing Title																						
			26 BEECH CLOSE		OSMAP AND BLOCK PLAN																						
Local Authority	All work is to be carried out to the requirements, and to the satisfaction of the Local Authority. These drawings are for planning purposes only.	<table><tr><td></td><td></td><td></td><td></td><td></td></tr><tr><td>Rev</td><td>Date</td><td>Description</td><td>Made</td><td>Checked</td></tr><tr><td colspan="5">Drawing Status:</td></tr><tr><td colspan="5">FOR APPROVAL</td></tr></table>						Rev	Date	Description	Made	Checked	Drawing Status:					FOR APPROVAL					Client		Drawn/Design		Date
Rev	Date	Description	Made	Checked																							
Drawing Status:																											
FOR APPROVAL																											
Jacqueline O Donovan				AS SHOWN @ A1		Drawing No		A100	Rev																		

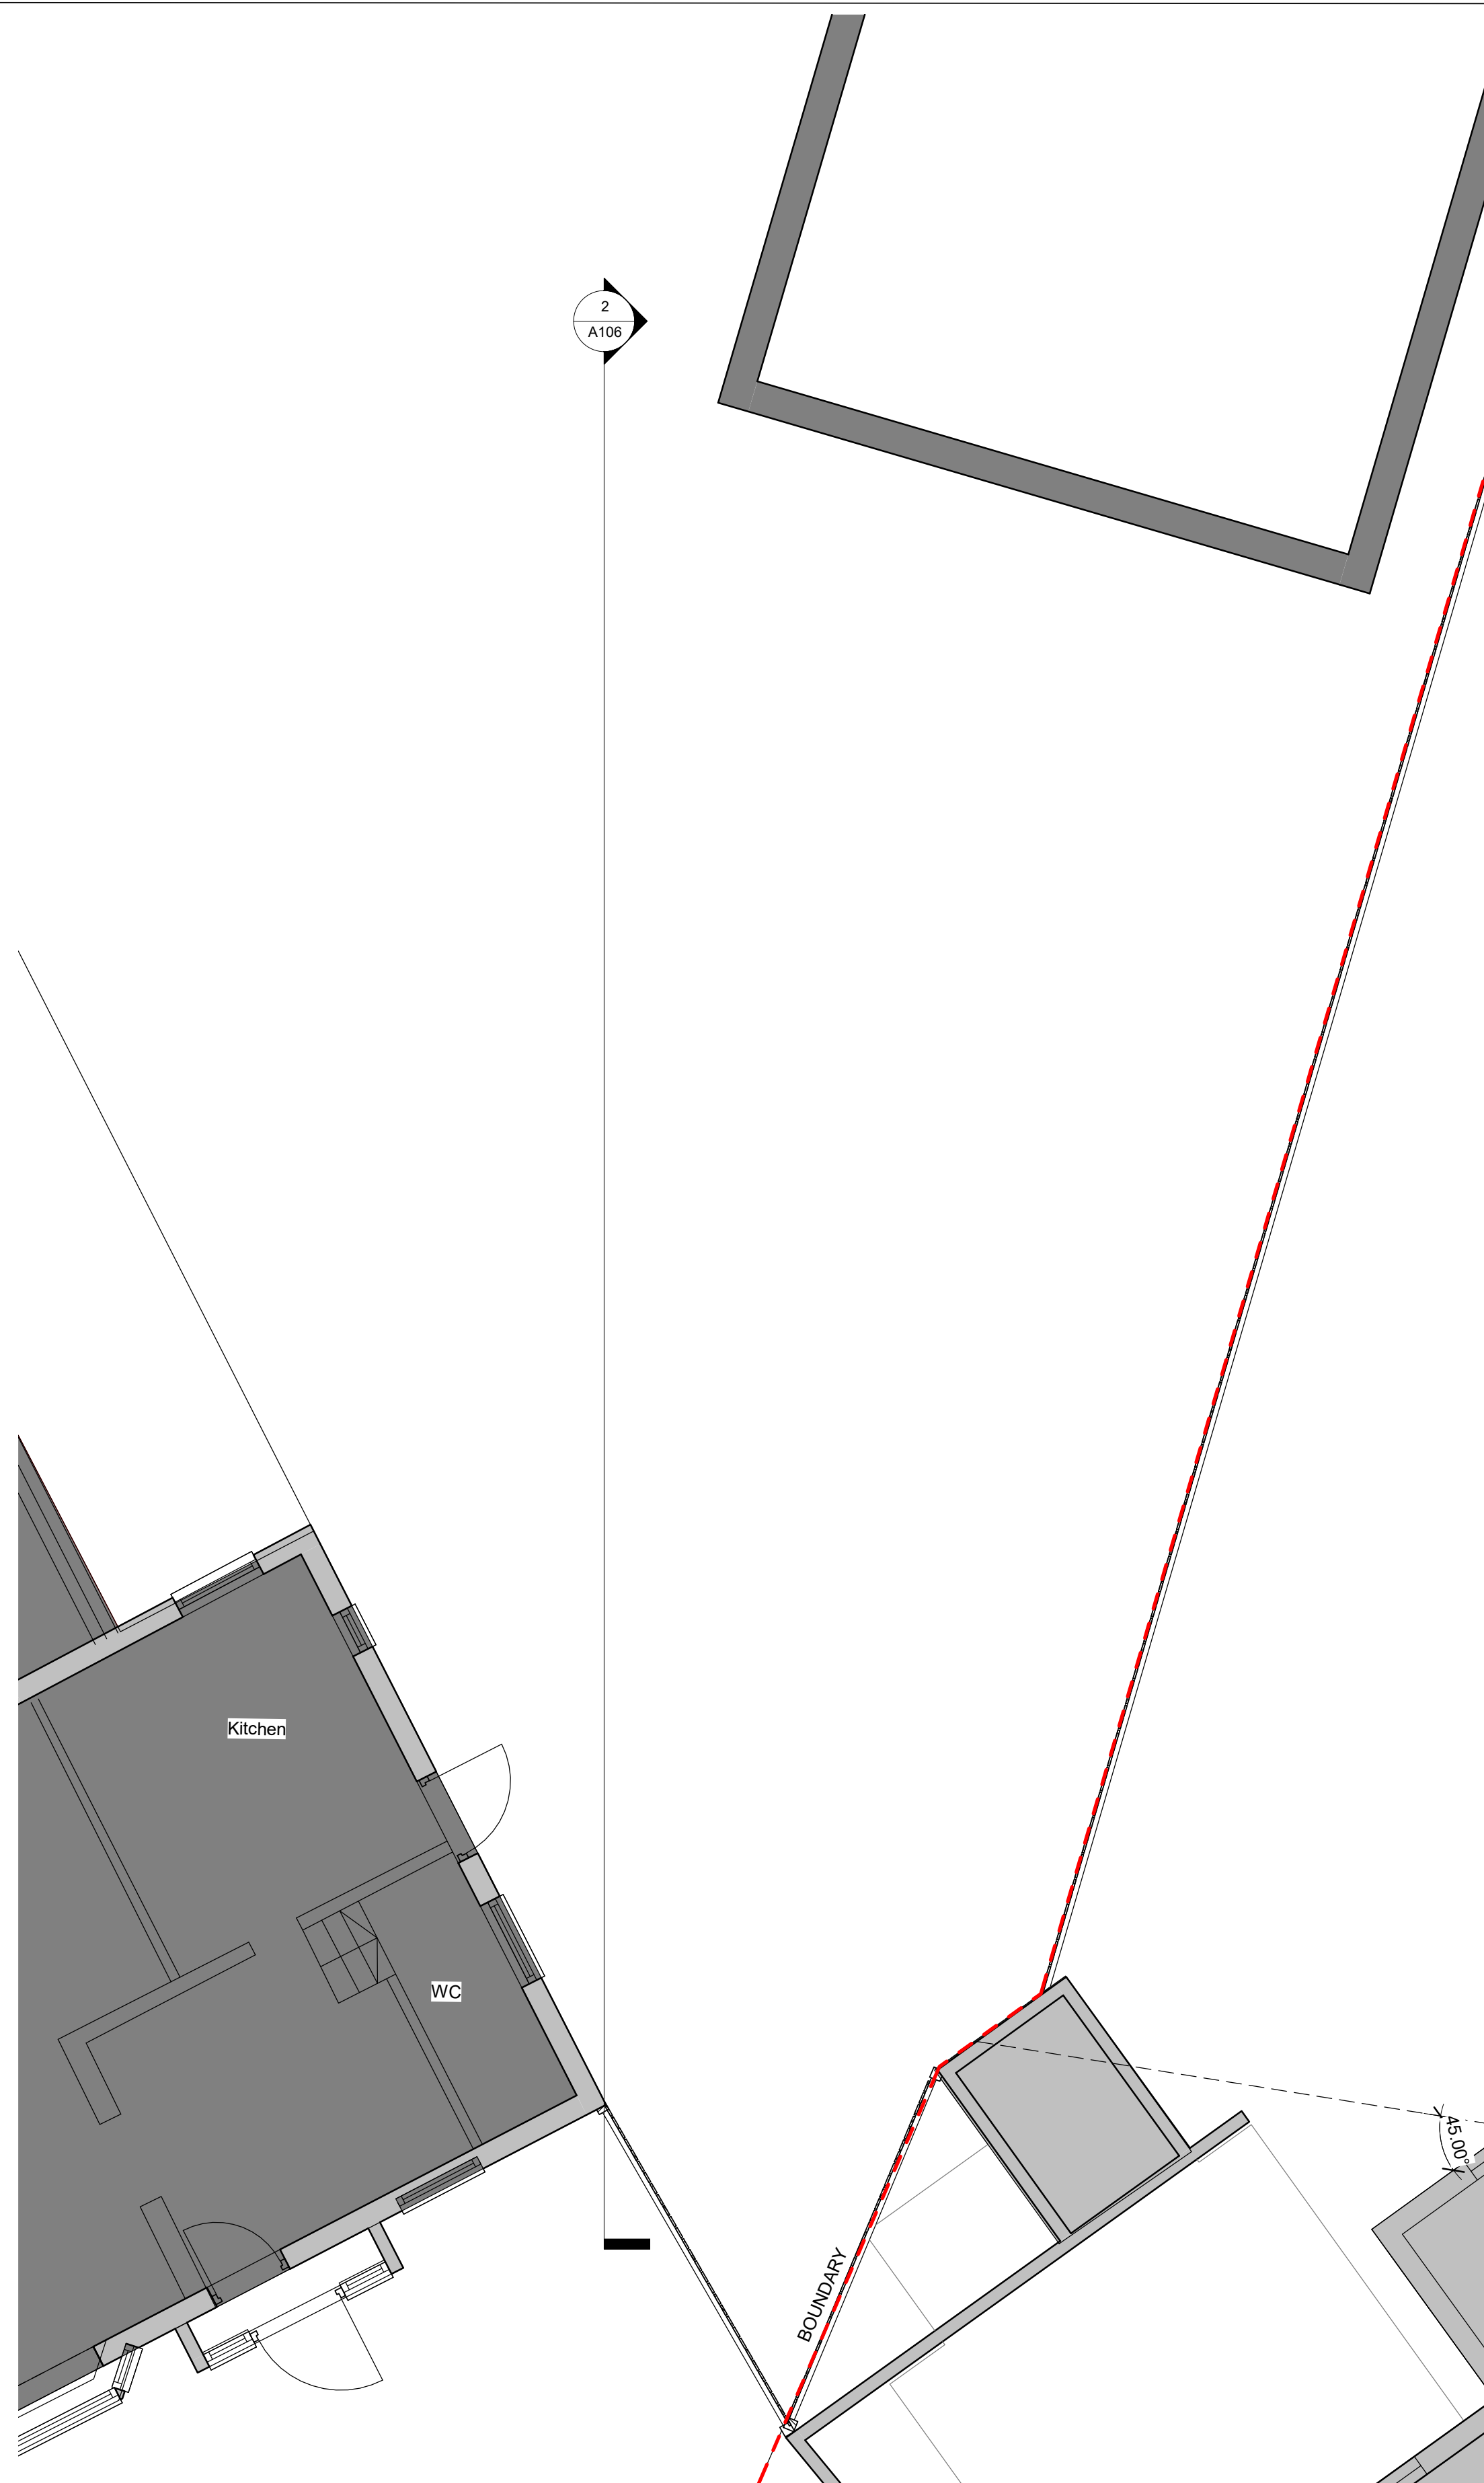


Existing ground floor
SCALE: 1 : 50 @ A1
1 : 100 @ A3

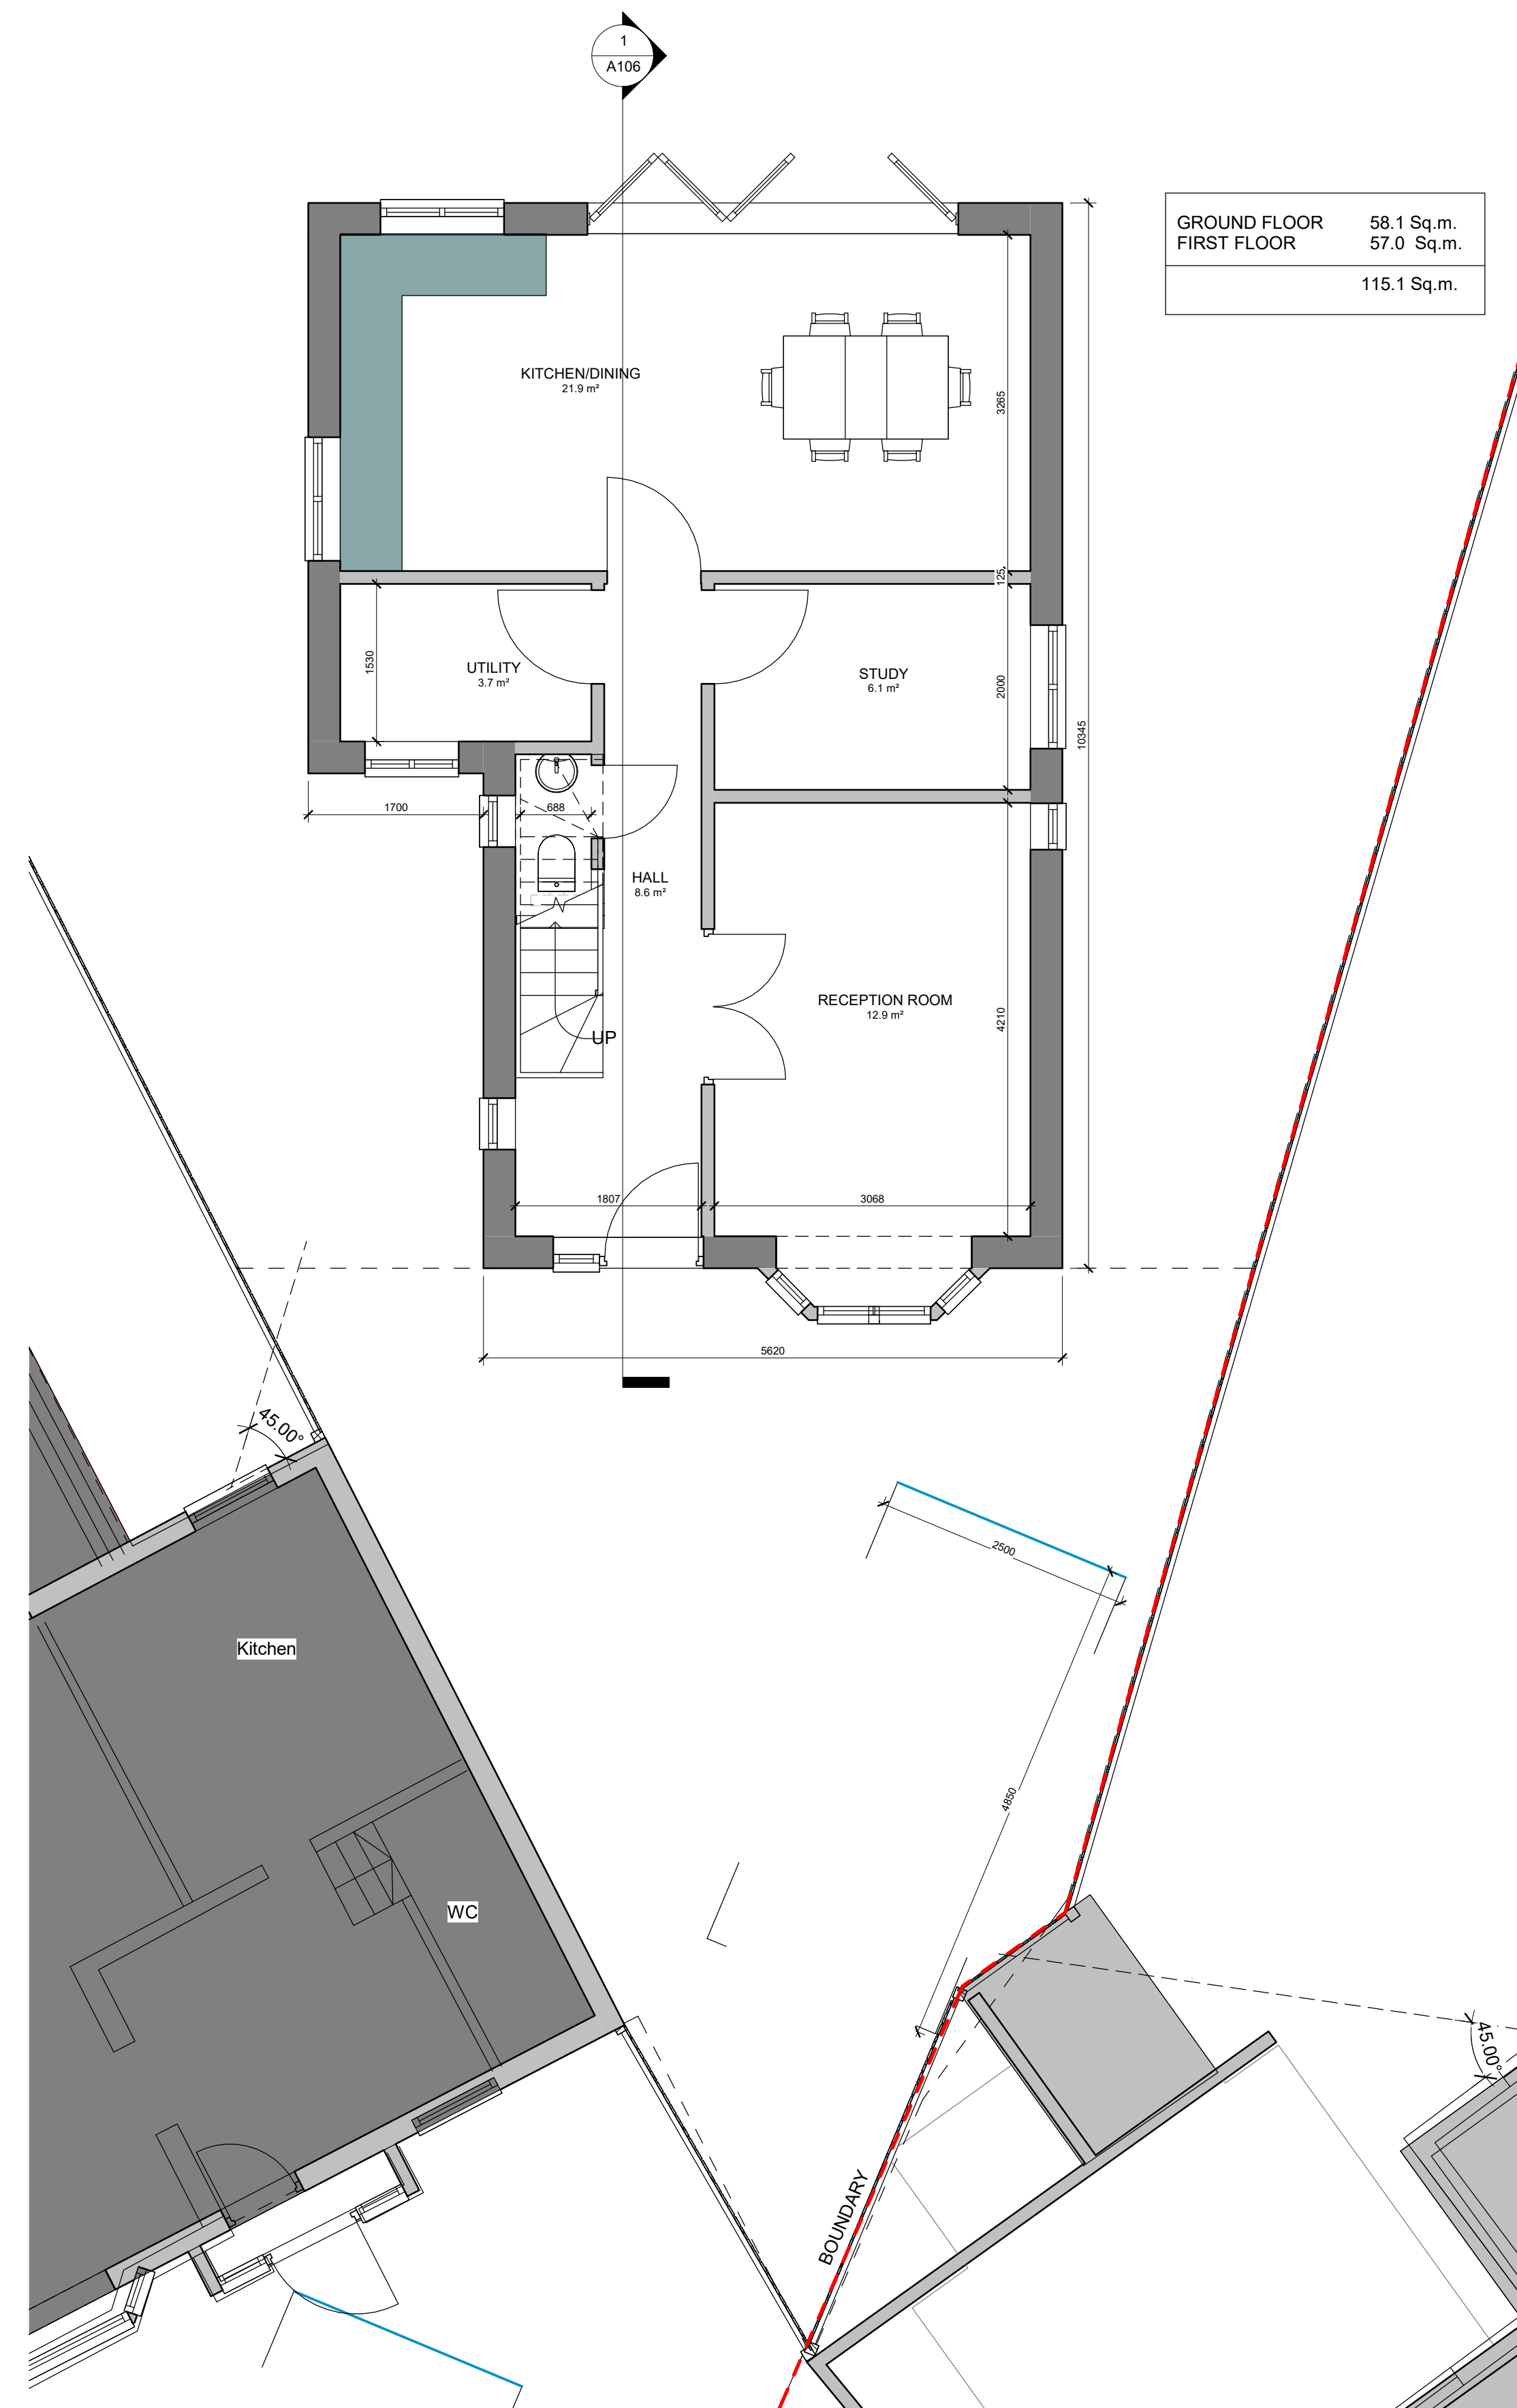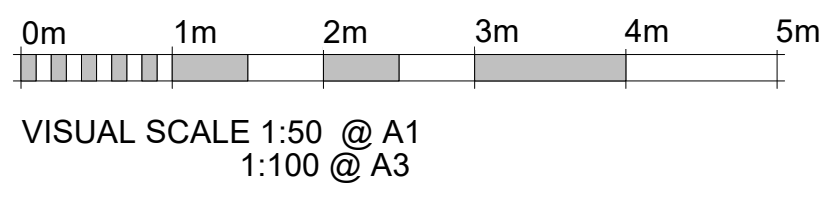

Proposed ground floor
SCALE: 1 : 50 @ A1
1 : 100 @ A3


GROUND FLOOR	58.1 Sq.m.
FIRST FLOOR	57.0 Sq.m.
	115.1 Sq.m.

Dimensions		Written dimensions to be taken in preferences to scaled dimensions. The Contractor is responsible for checking all dimensions before work starts.		 RPR PLANNING 14 Townsend Lane, Kingsbury London, NW9 7JH Tel: 0203 585 4515 Mobile: 078 9661 7854 Web: www.rprplanning.co.uk Email: info@rprplanning.co.uk		Project		Drawing Title	
Local Authority		All work is to be carried out to the requirements, and to the satisfaction of the Local Authority. These drawings are for planning purposes only.				Client		EXISTING AND PROPOSED GROUND FLOOR PLANS	
Rev		Date		Description		Made		Date	
Drawing Status:		FOR APPROVAL				Jacqueline O Donovan		05/03/18	
								Rev	
								AS SHOWN @ A1	
								A101	

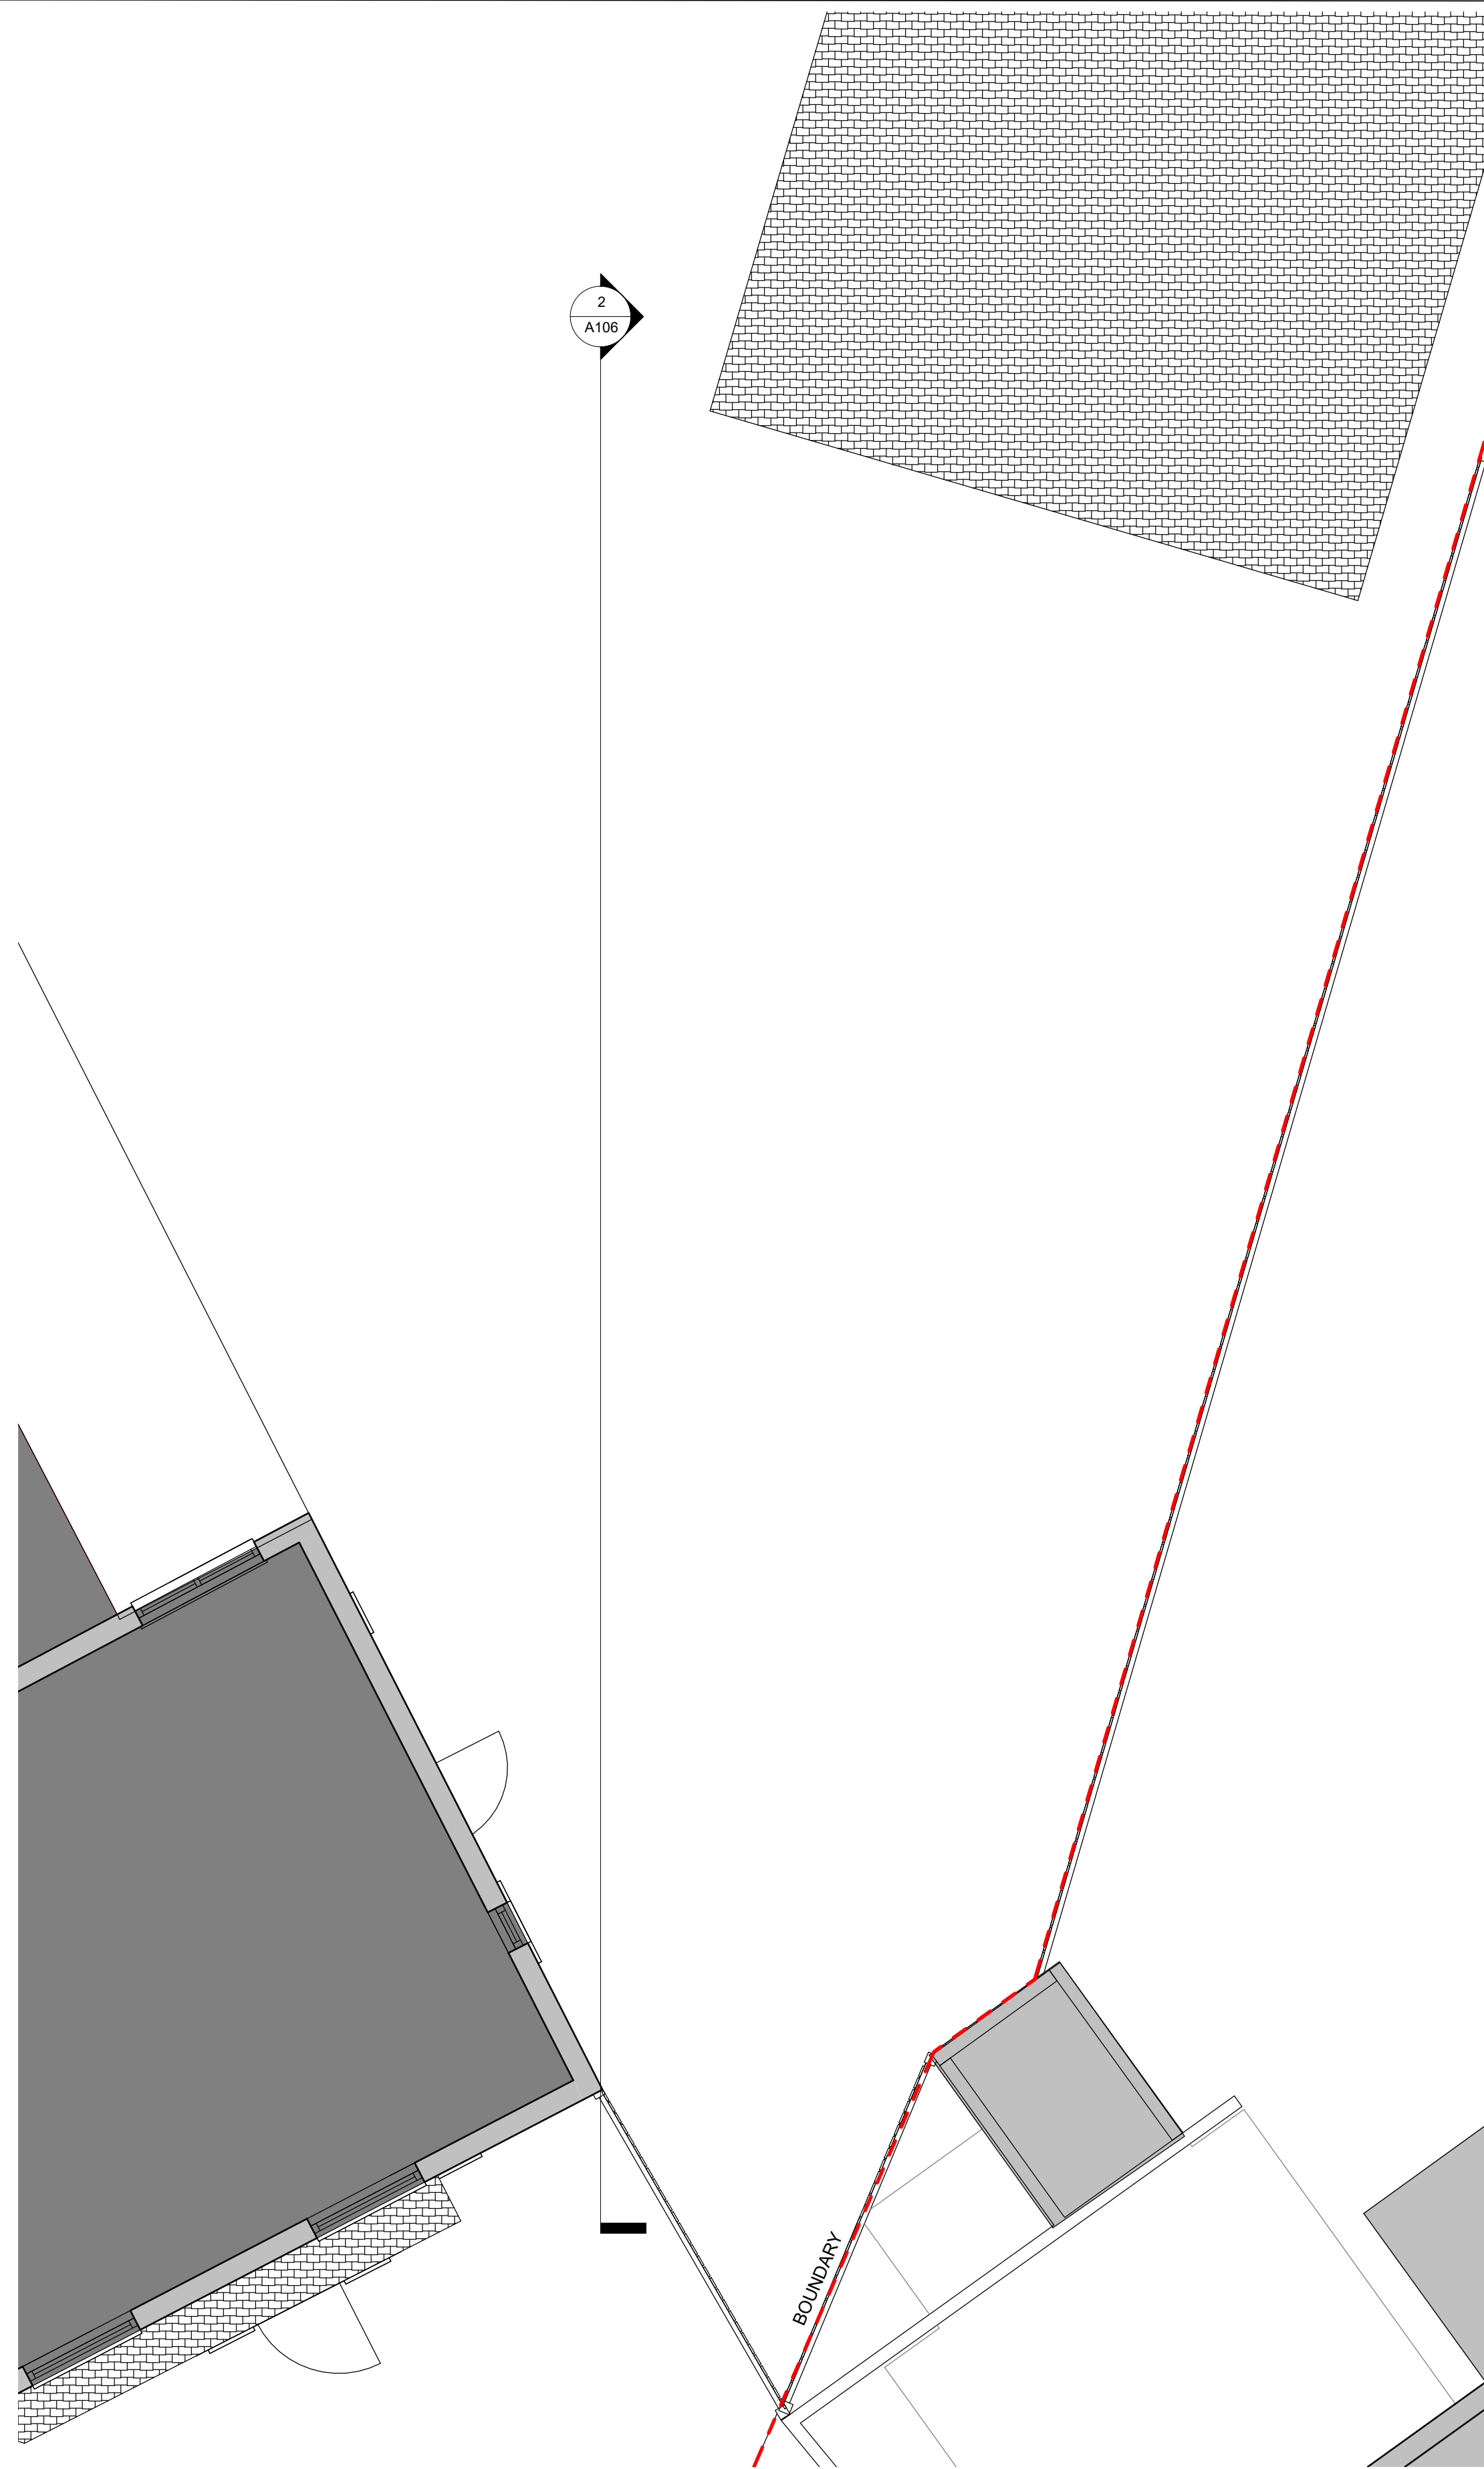


Existing first floor
SCALE: 1:50 @ A1
1:100 @ A3

0m 1m 2m 3m 4m 5m
VISUAL SCALE 1:50 @ A1
1:100 @ A3

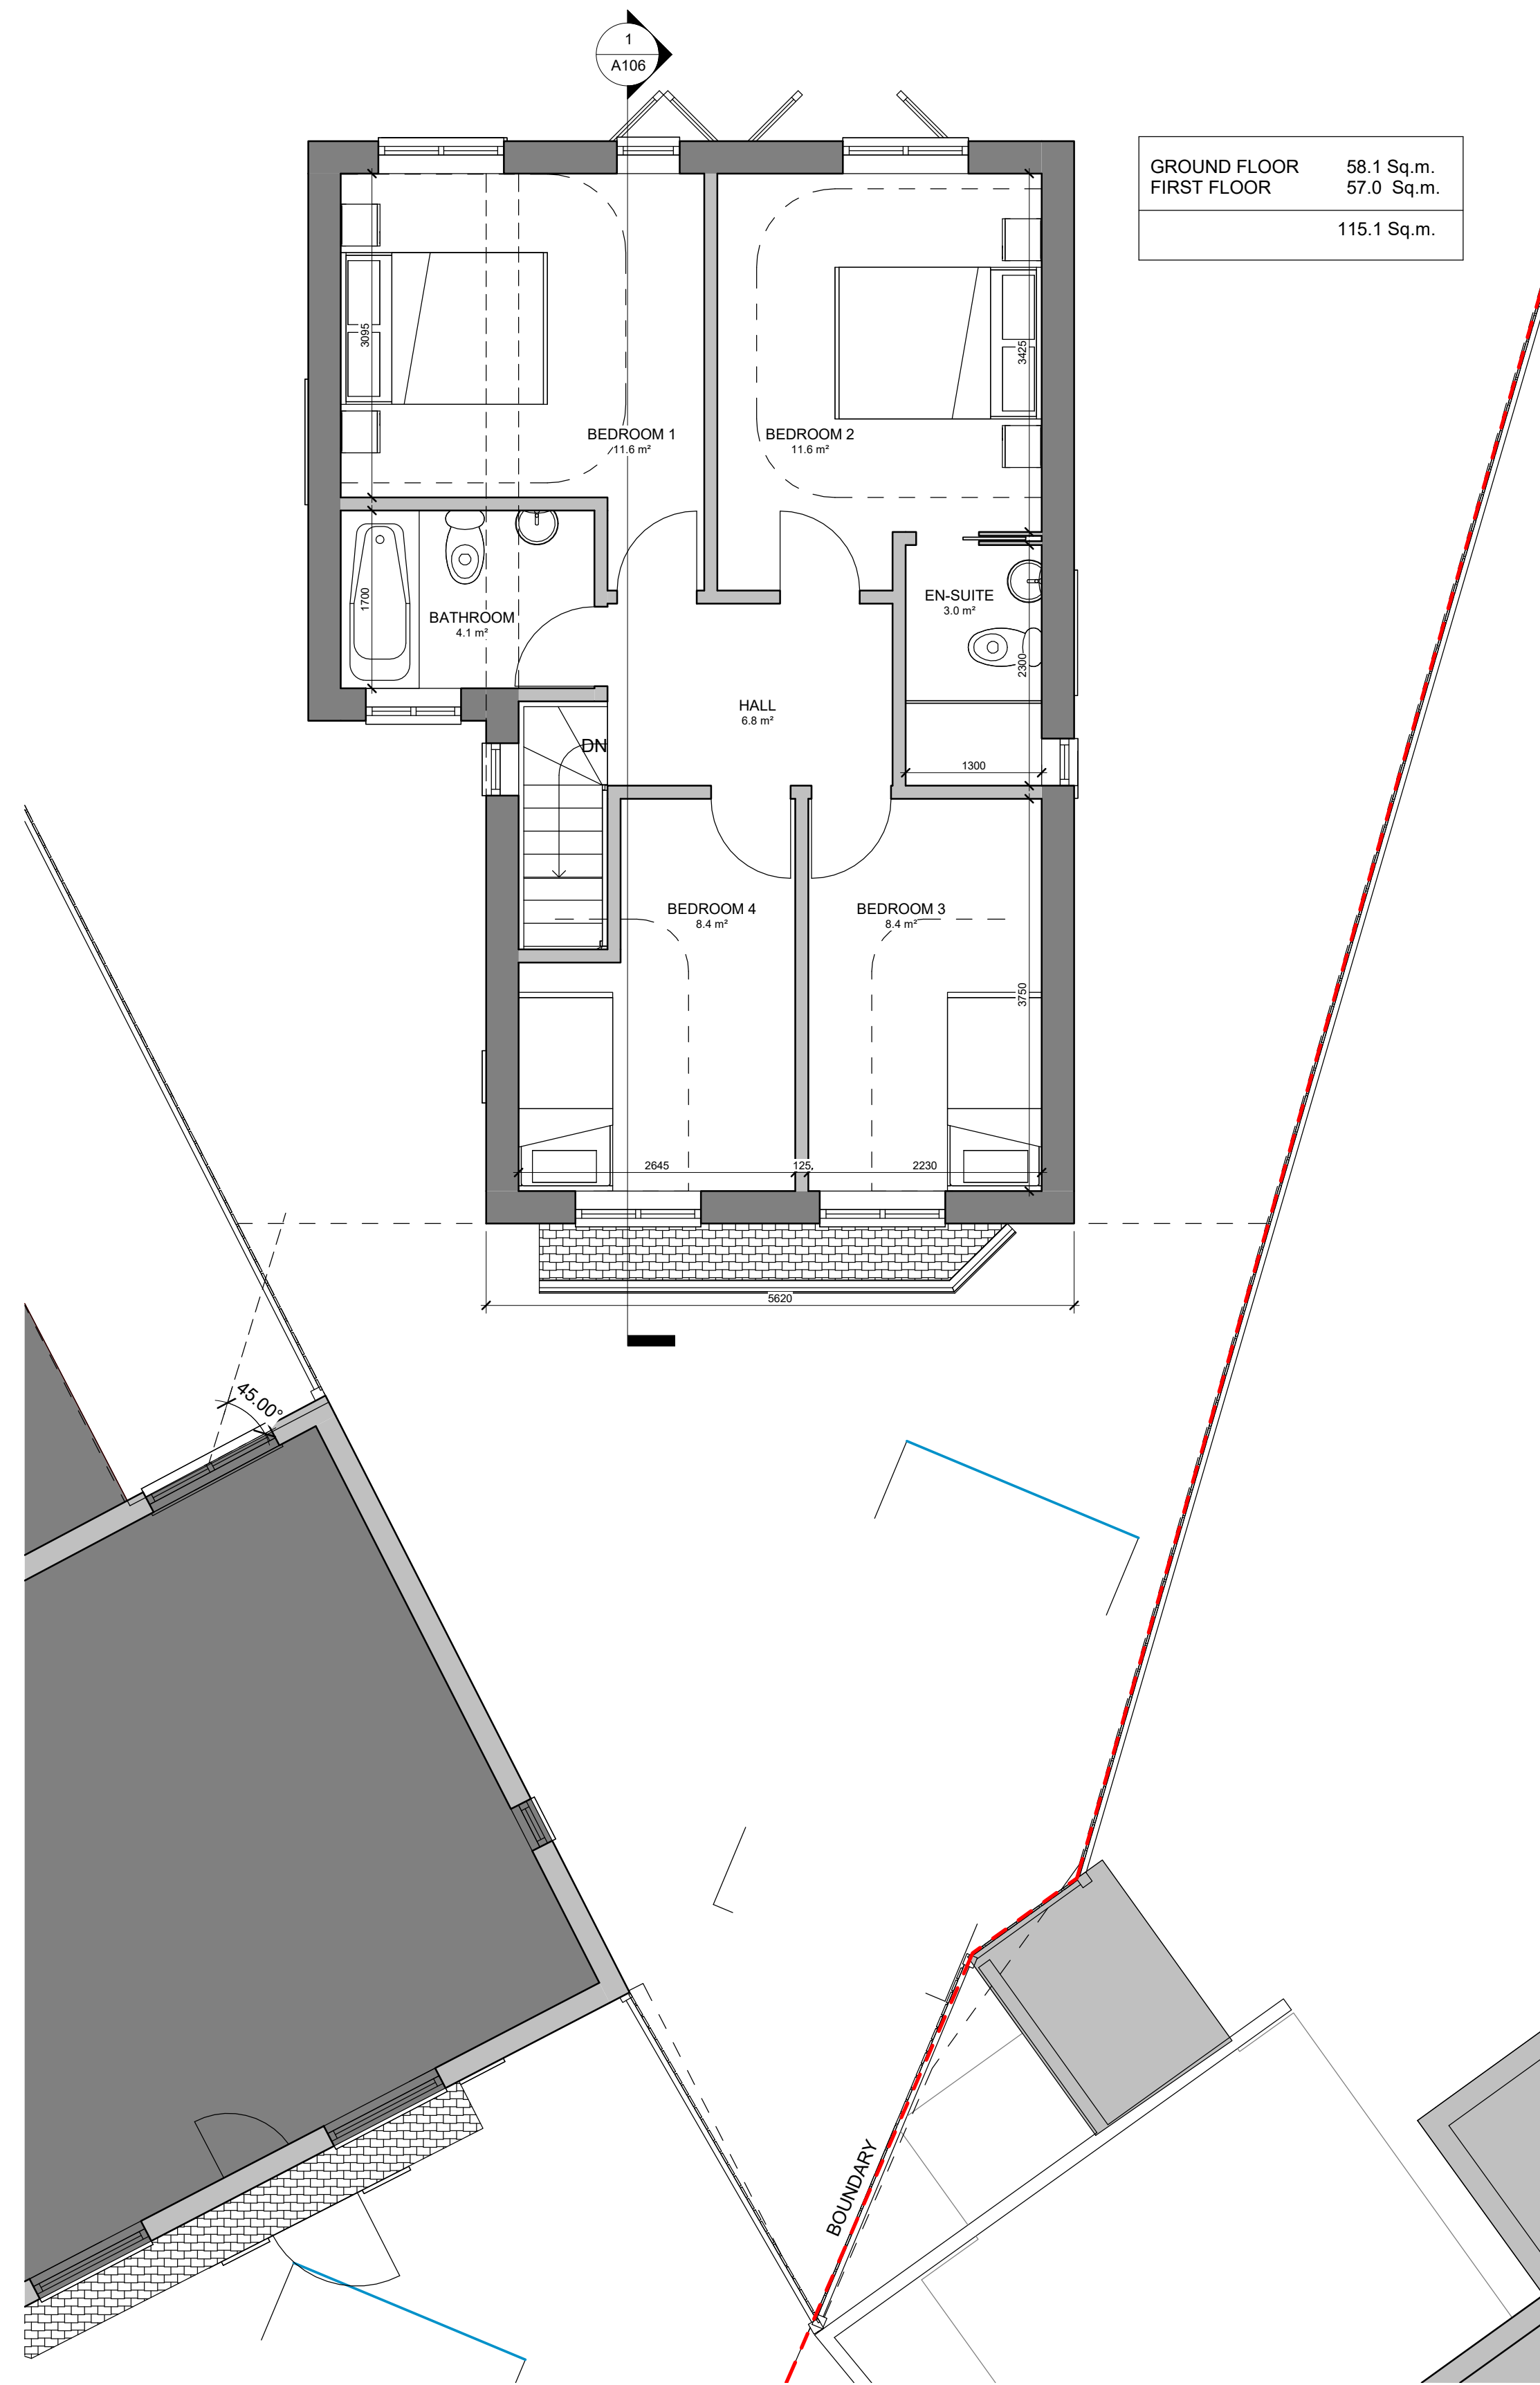


Proposed first floor
SCALE: 1:50 @ A1
1:100 @ A3



GROUND FLOOR	58.1 Sq.m.
FIRST FLOOR	57.0 Sq.m.
	115.1 Sq.m.

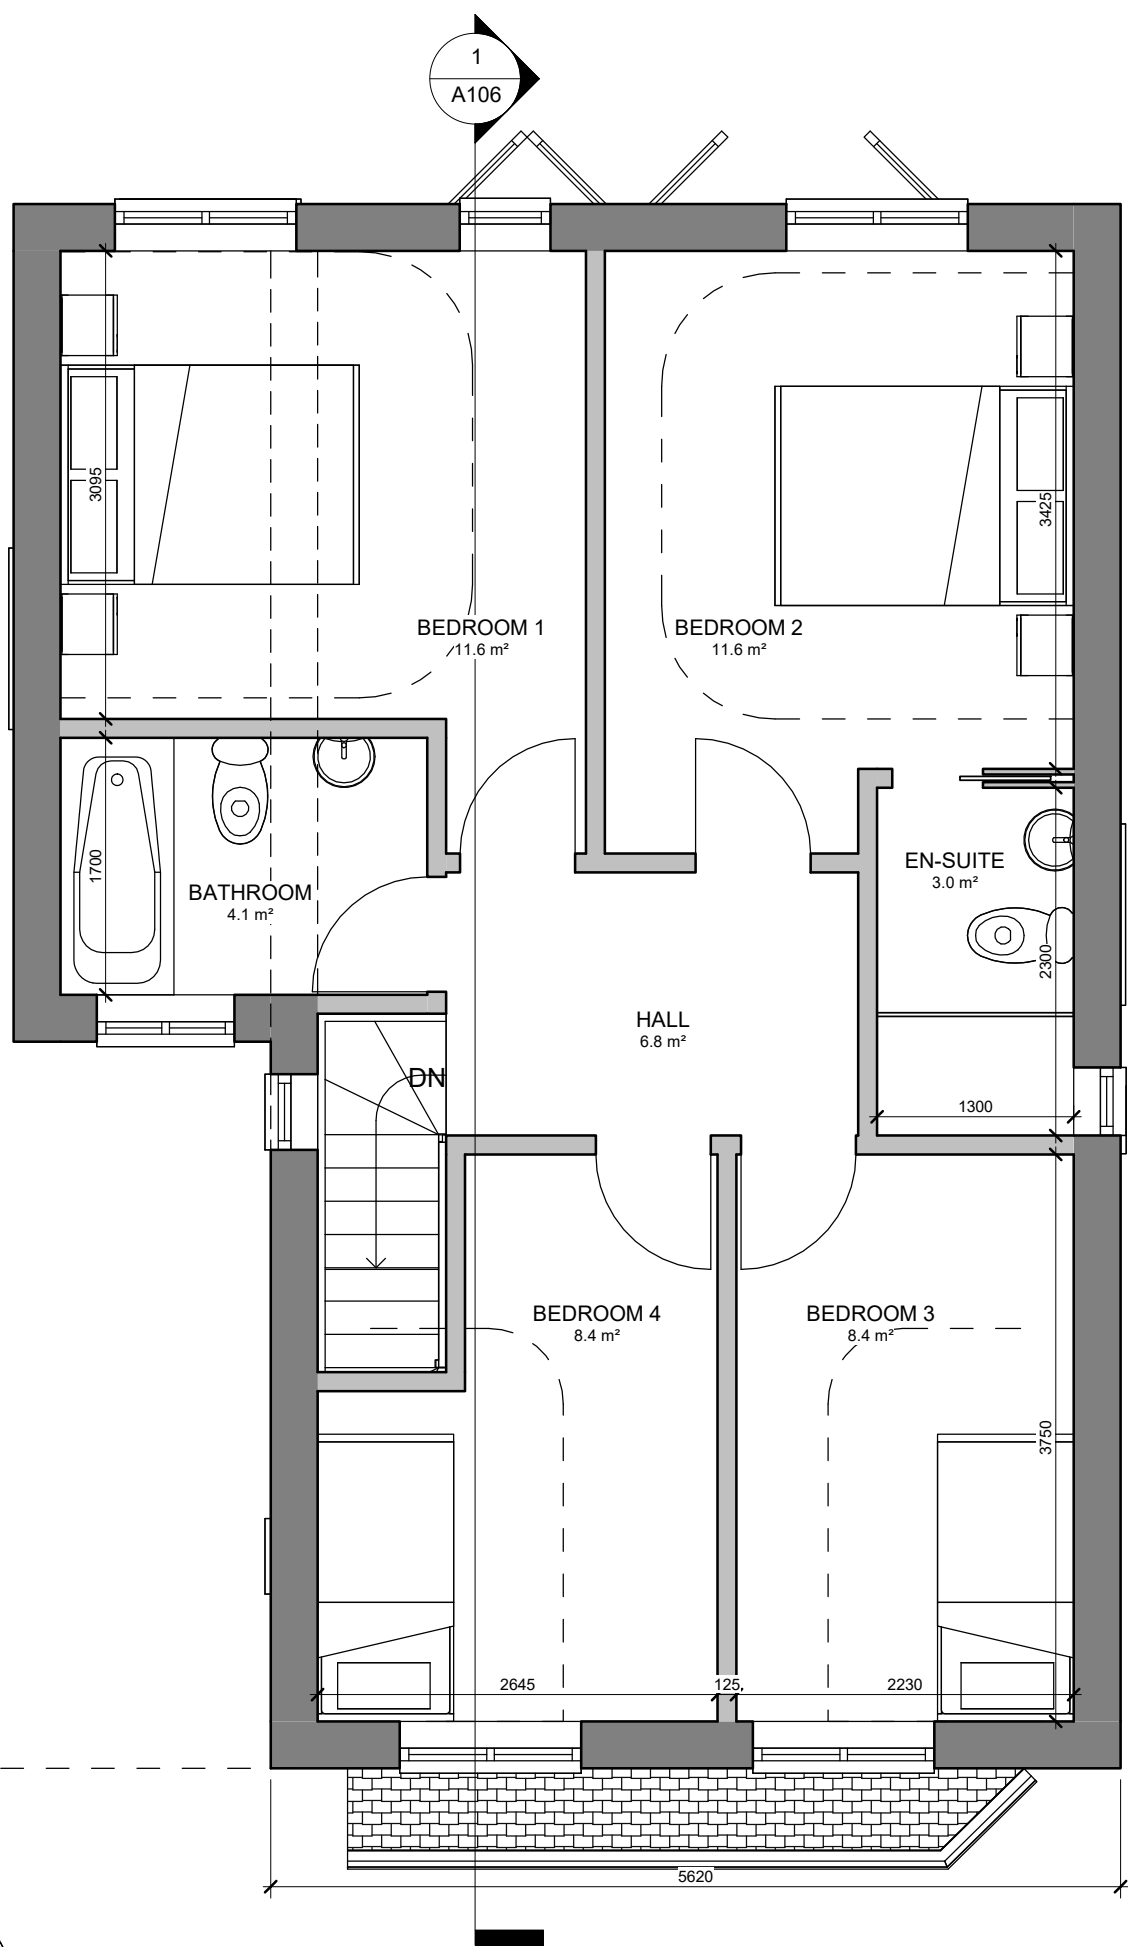

Dimensions		Written dimensions to be taken in preferences to scaled dimensions. The Contractor is responsible for checking all dimensions before work starts.		 RPR PLANNING 14 Townsend Lane, Kingsbury London, NW9 7JH. Tel: 0203 565 4515 Mobile: 078 9661 7854 Web: www.rprplanning.co.uk Email: info@rprplanning.co.uk		Project		Drawing Title			
Local Authority		All work is to be carried out to the requirements, and to the satisfaction of the Local Authority. These drawings are for planning purposes only.				26 BEECH CLOSE		EXISTING AND PROPOSED FIRST FLOOR PLANS			
						Client		Drawn/Design		Date	
Rev		Date		Description		Made		Checked		05/03/18	
								Jacqueline O Donovan		Rev	
								Drawing Status:		AS SHOWN @ A1	
								FOR APPROVAL		A102	

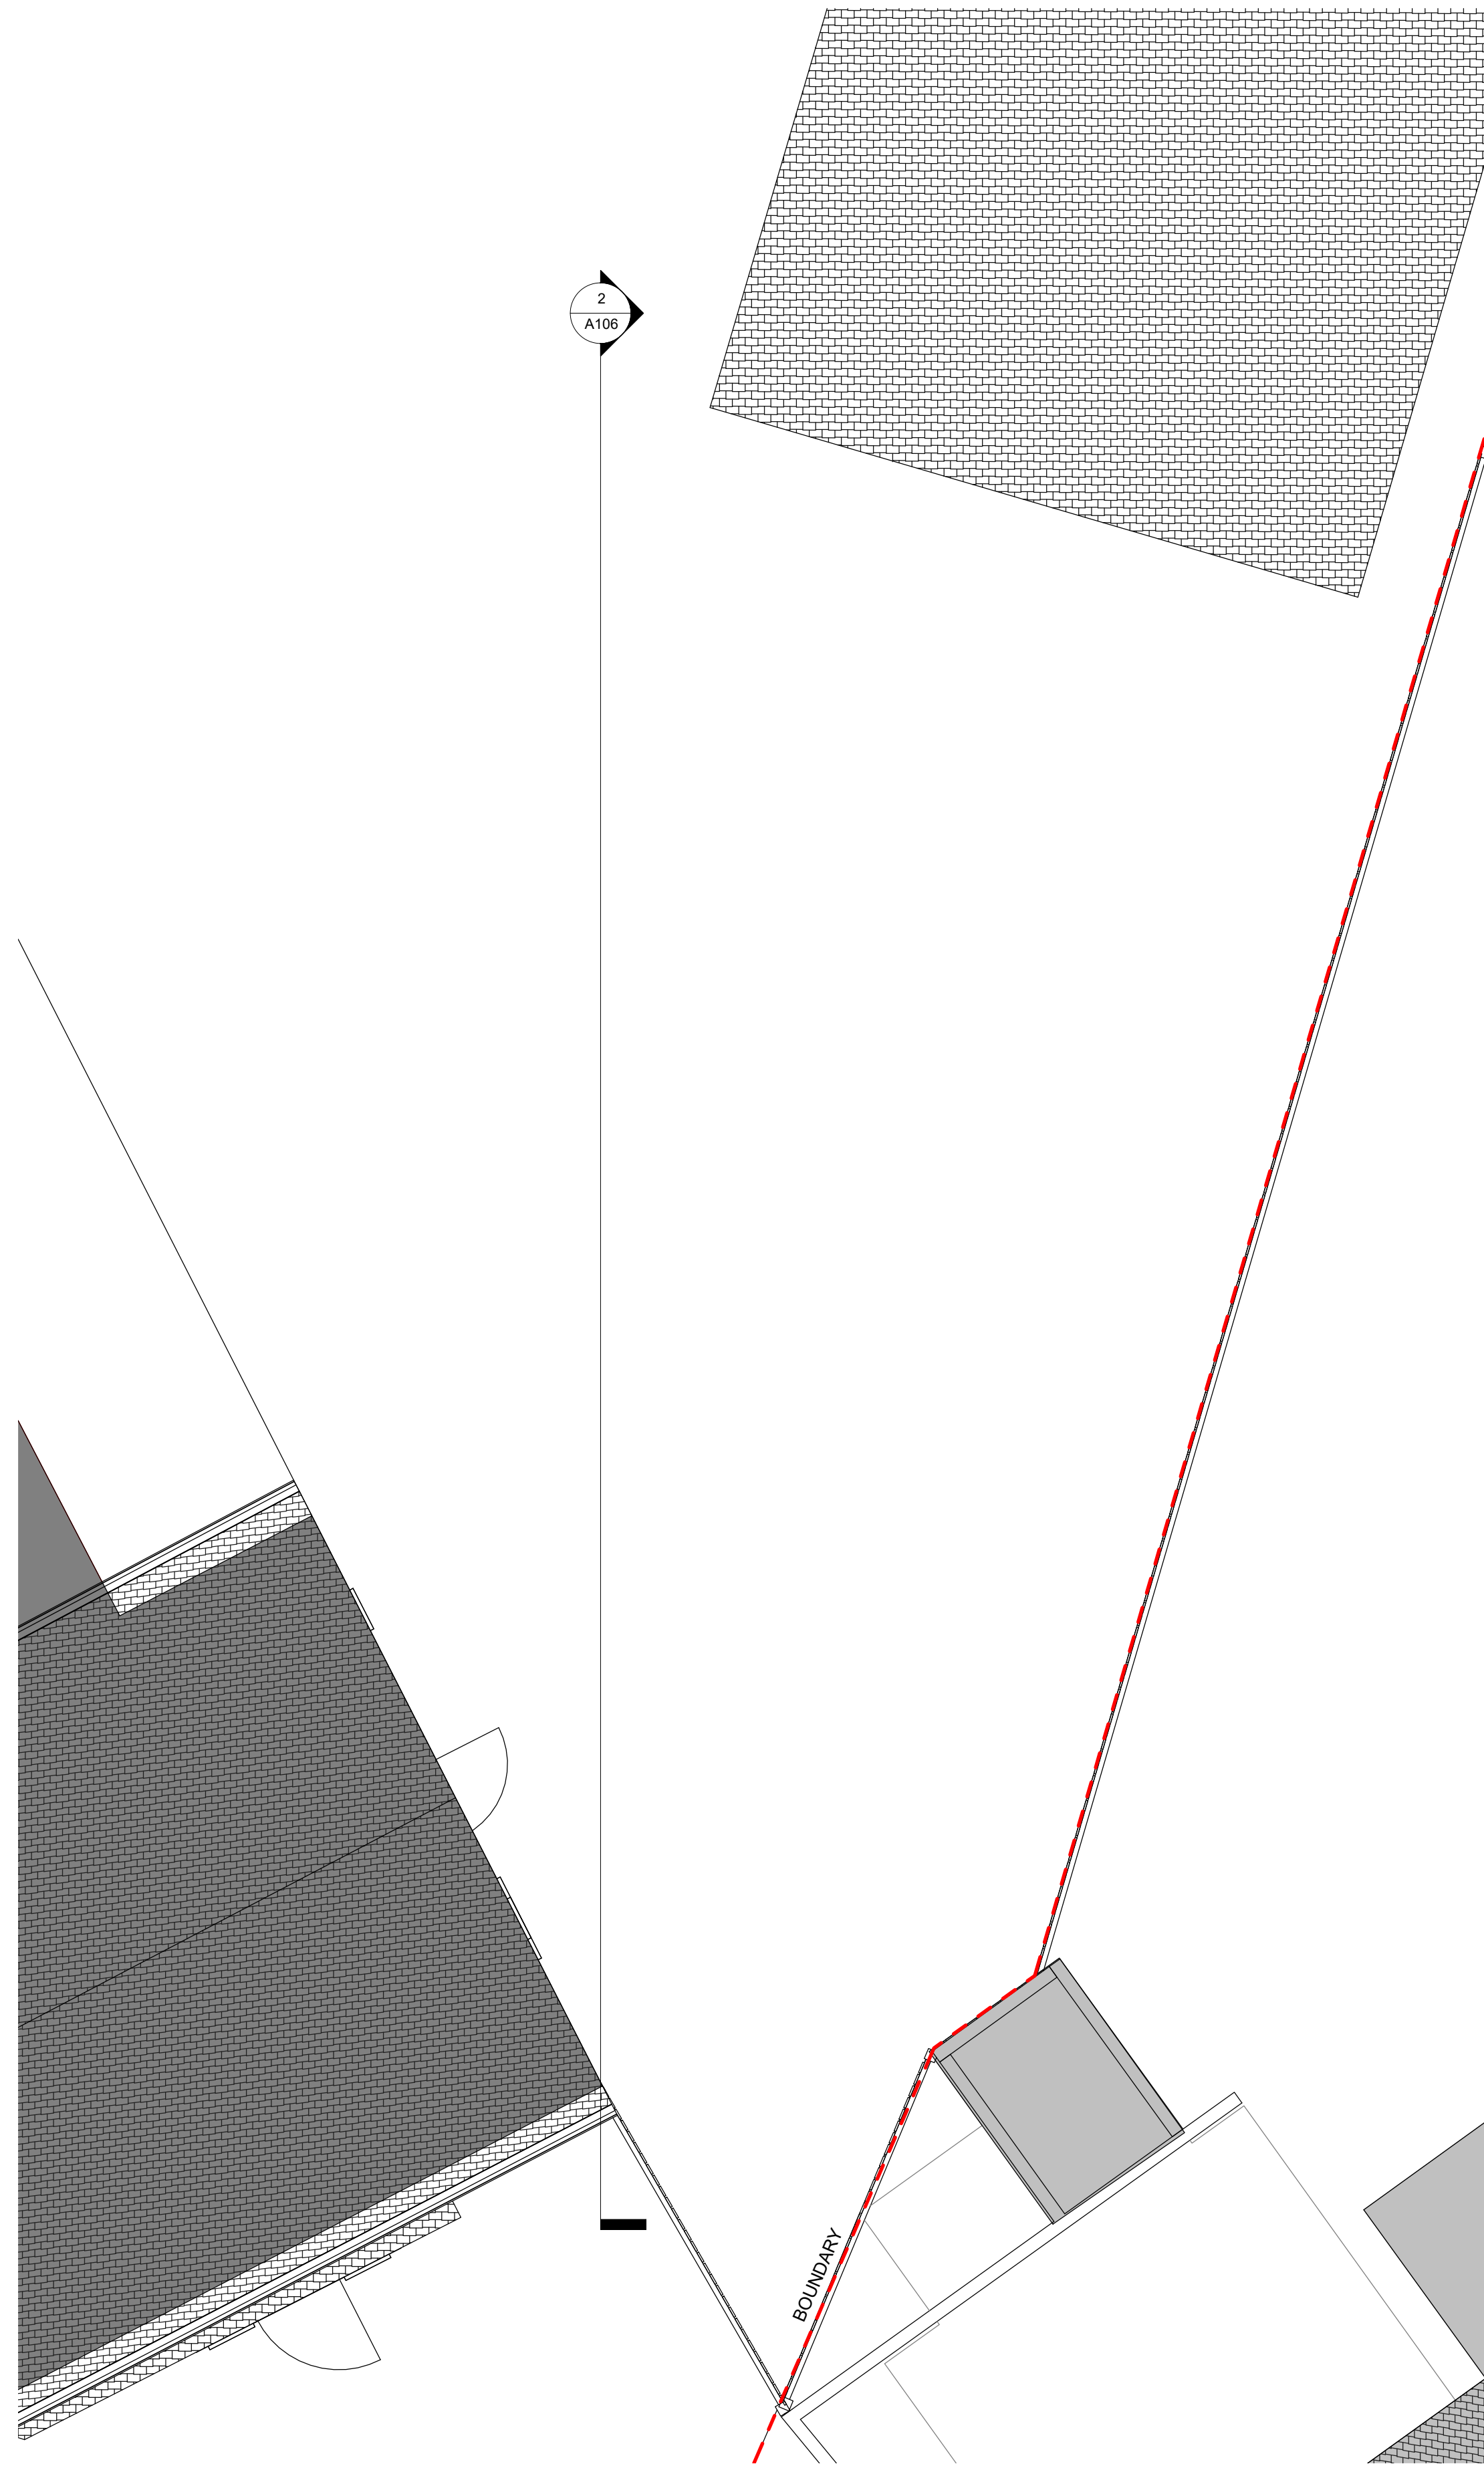


Existing Roof
SCALE: 1 : 50 @ A1
1 : 100 @ A3

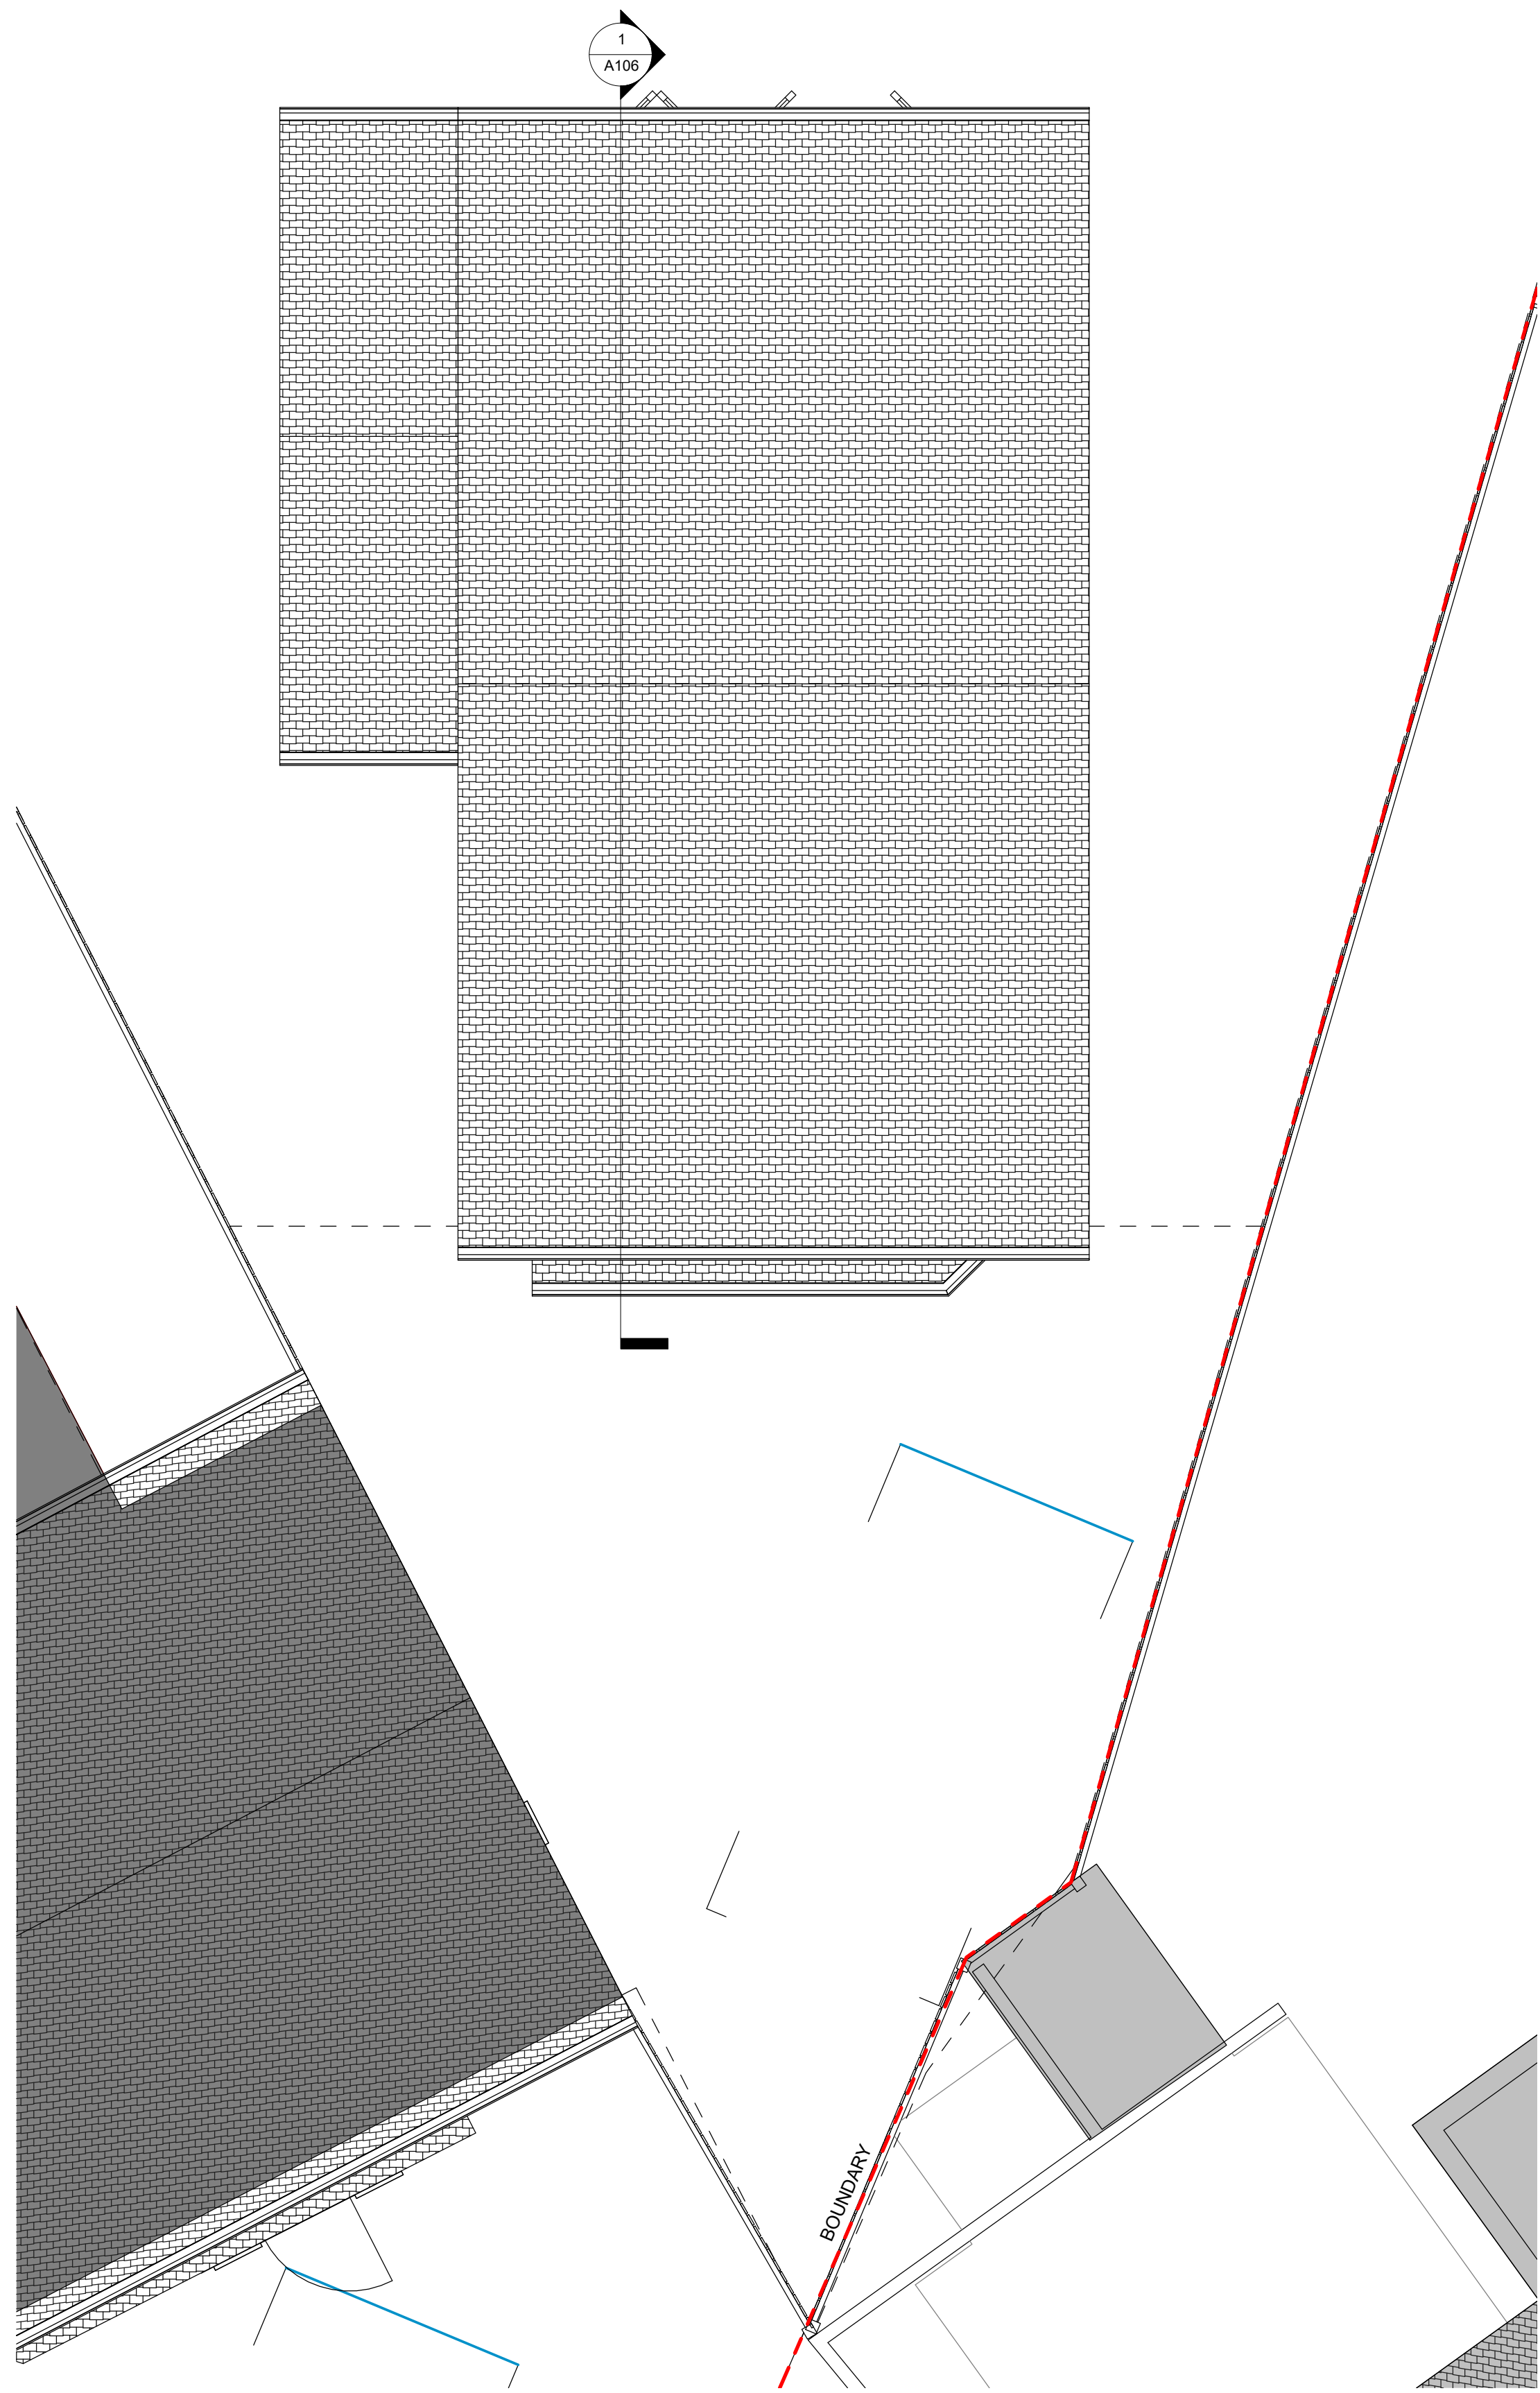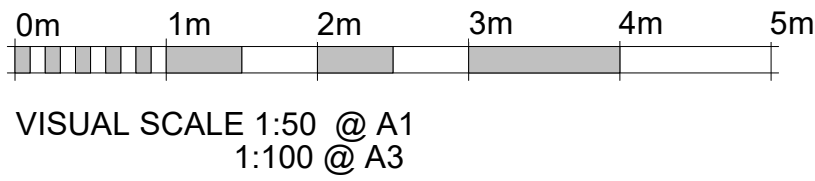


Proposed Roof
SCALE: 1 : 50 @ A1
1 : 100 @ A3

Dimensions		Written dimensions to be taken in preferences to scaled dimensions. The Contractor is responsible for checking all dimensions before work starts.		 RPR PLANNING 14 Townsend Lane, Kingsbury London, NW9 7JH Tel: 0203 585 4515 Mobile: 078 9661 7854 Web: www.rprplanning.co.uk Email: info@rprplanning.co.uk		Project		1 : 100 @ A3		Drawing Title	
Local Authority		All work is to be carried out to the requirements, and to the satisfaction of the Local Authority. These drawings are for planning purposes only.				Client		26 BEECH CLOSE		EXISTING AND PROPOSED ROOF PLAN	
								Jacqueline O Donovan		Drawn/Design	
										Date	
										05/03/18	
										Scales:	
										AS SHOWN @ A1	
										Drawing No	
										A103	
										Rev	

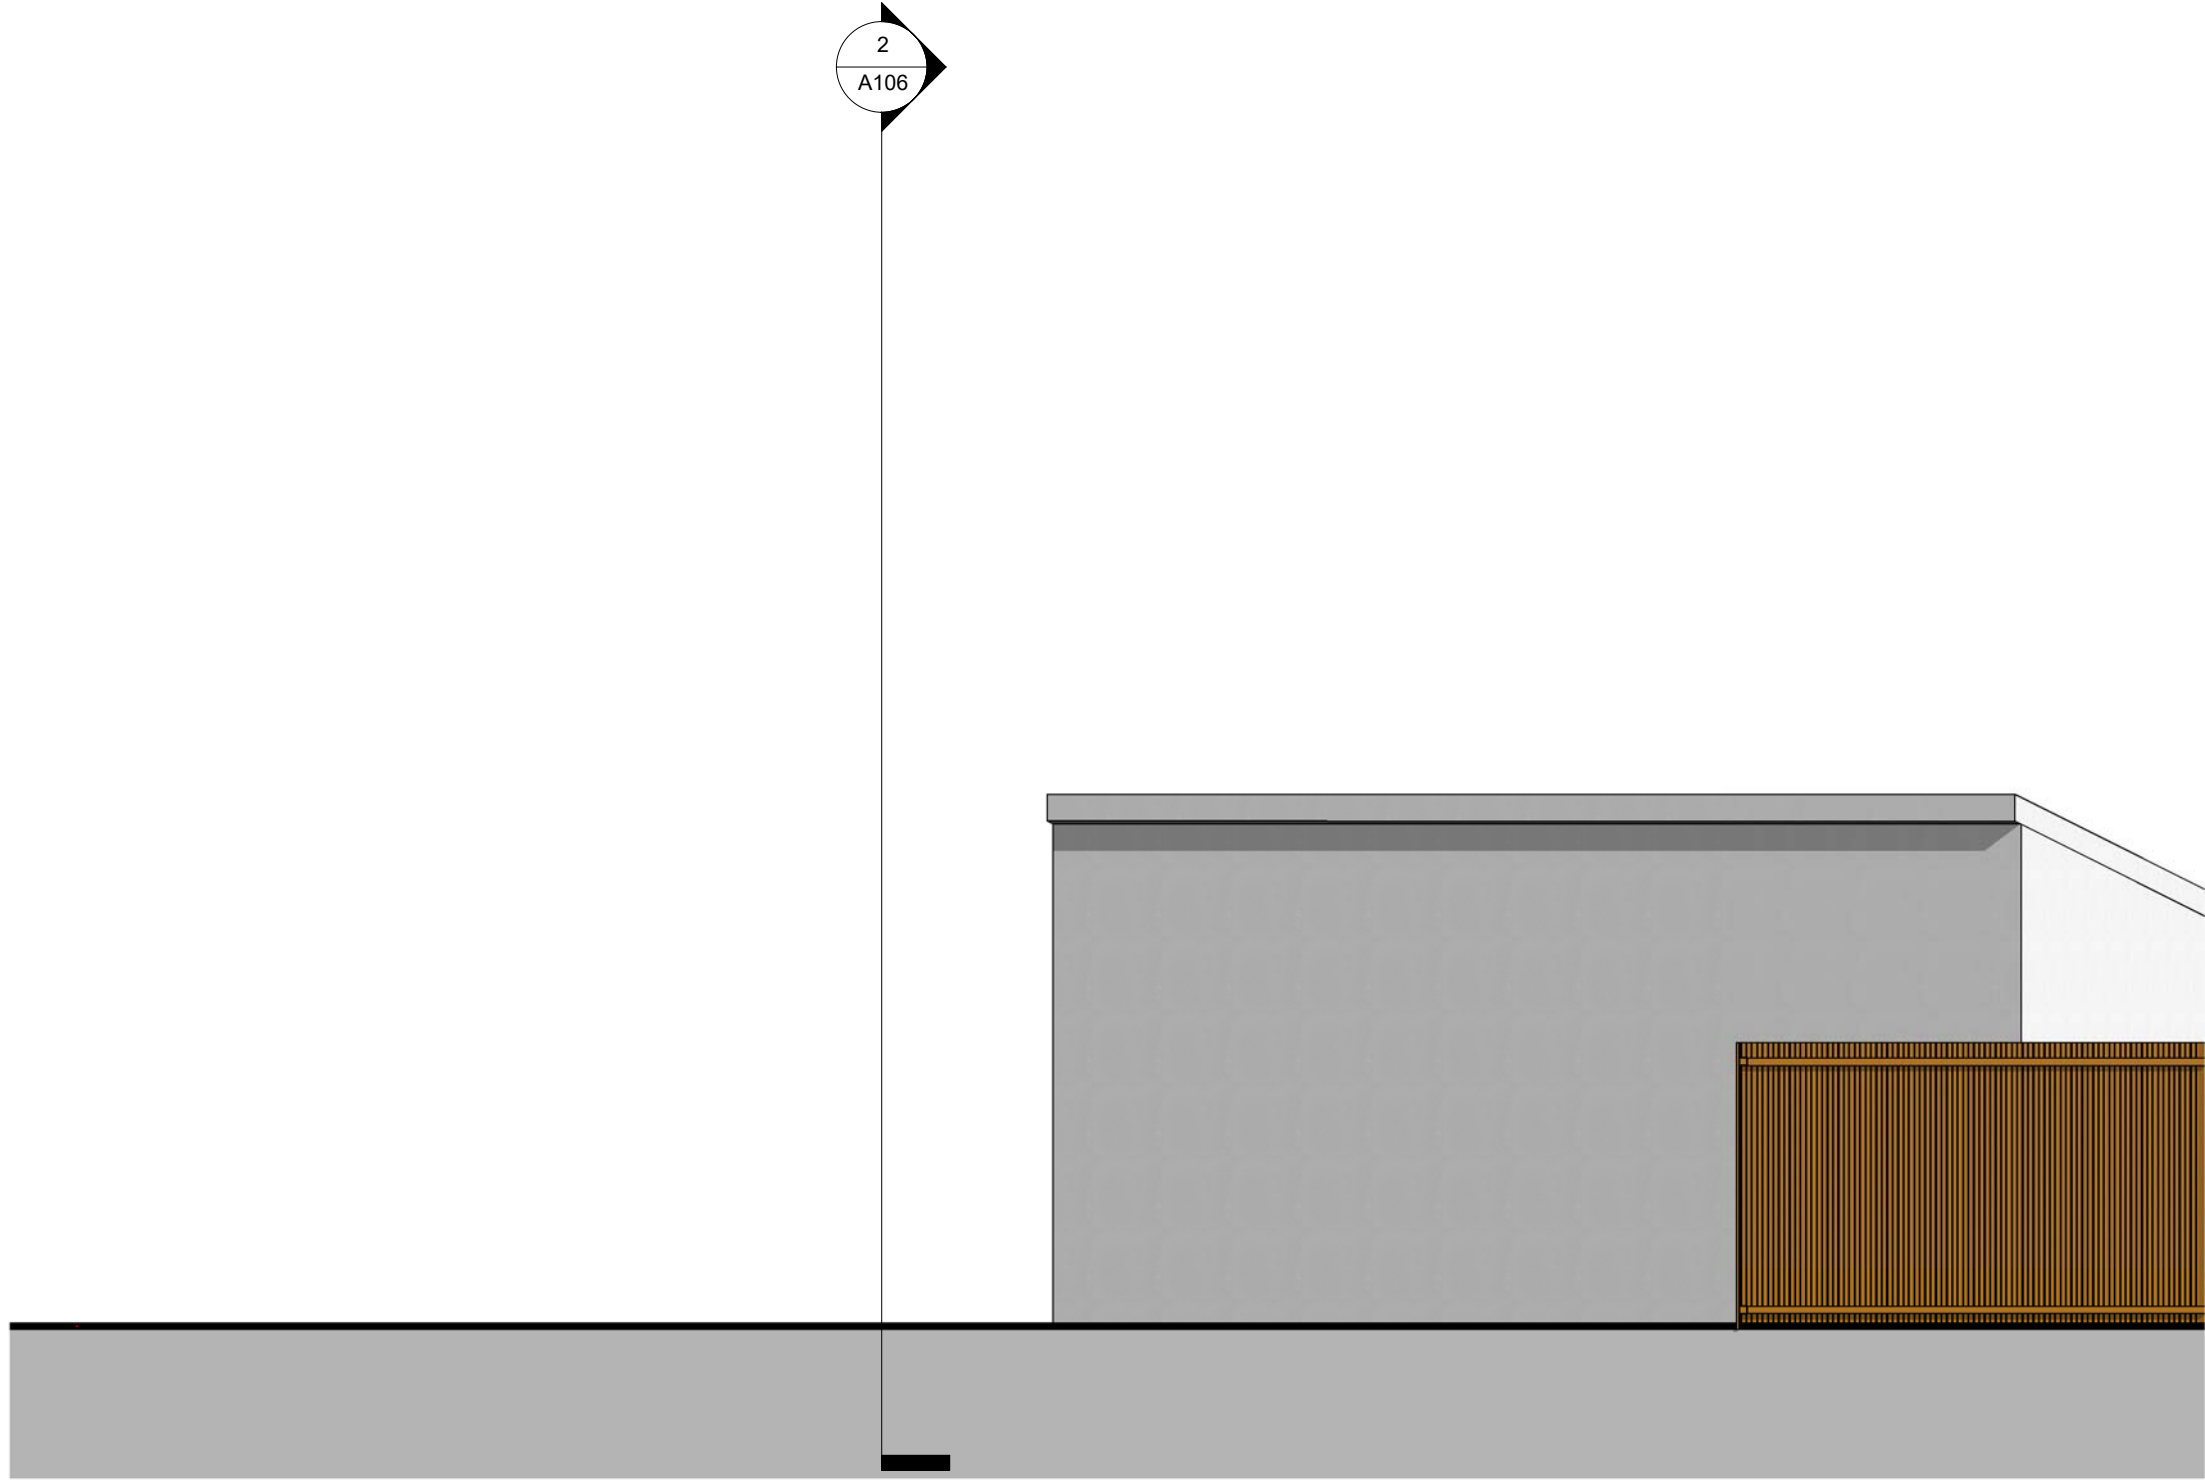

Existing front elevation

SCALE: 1 : 50 @ A1
1 : 100 @ A3

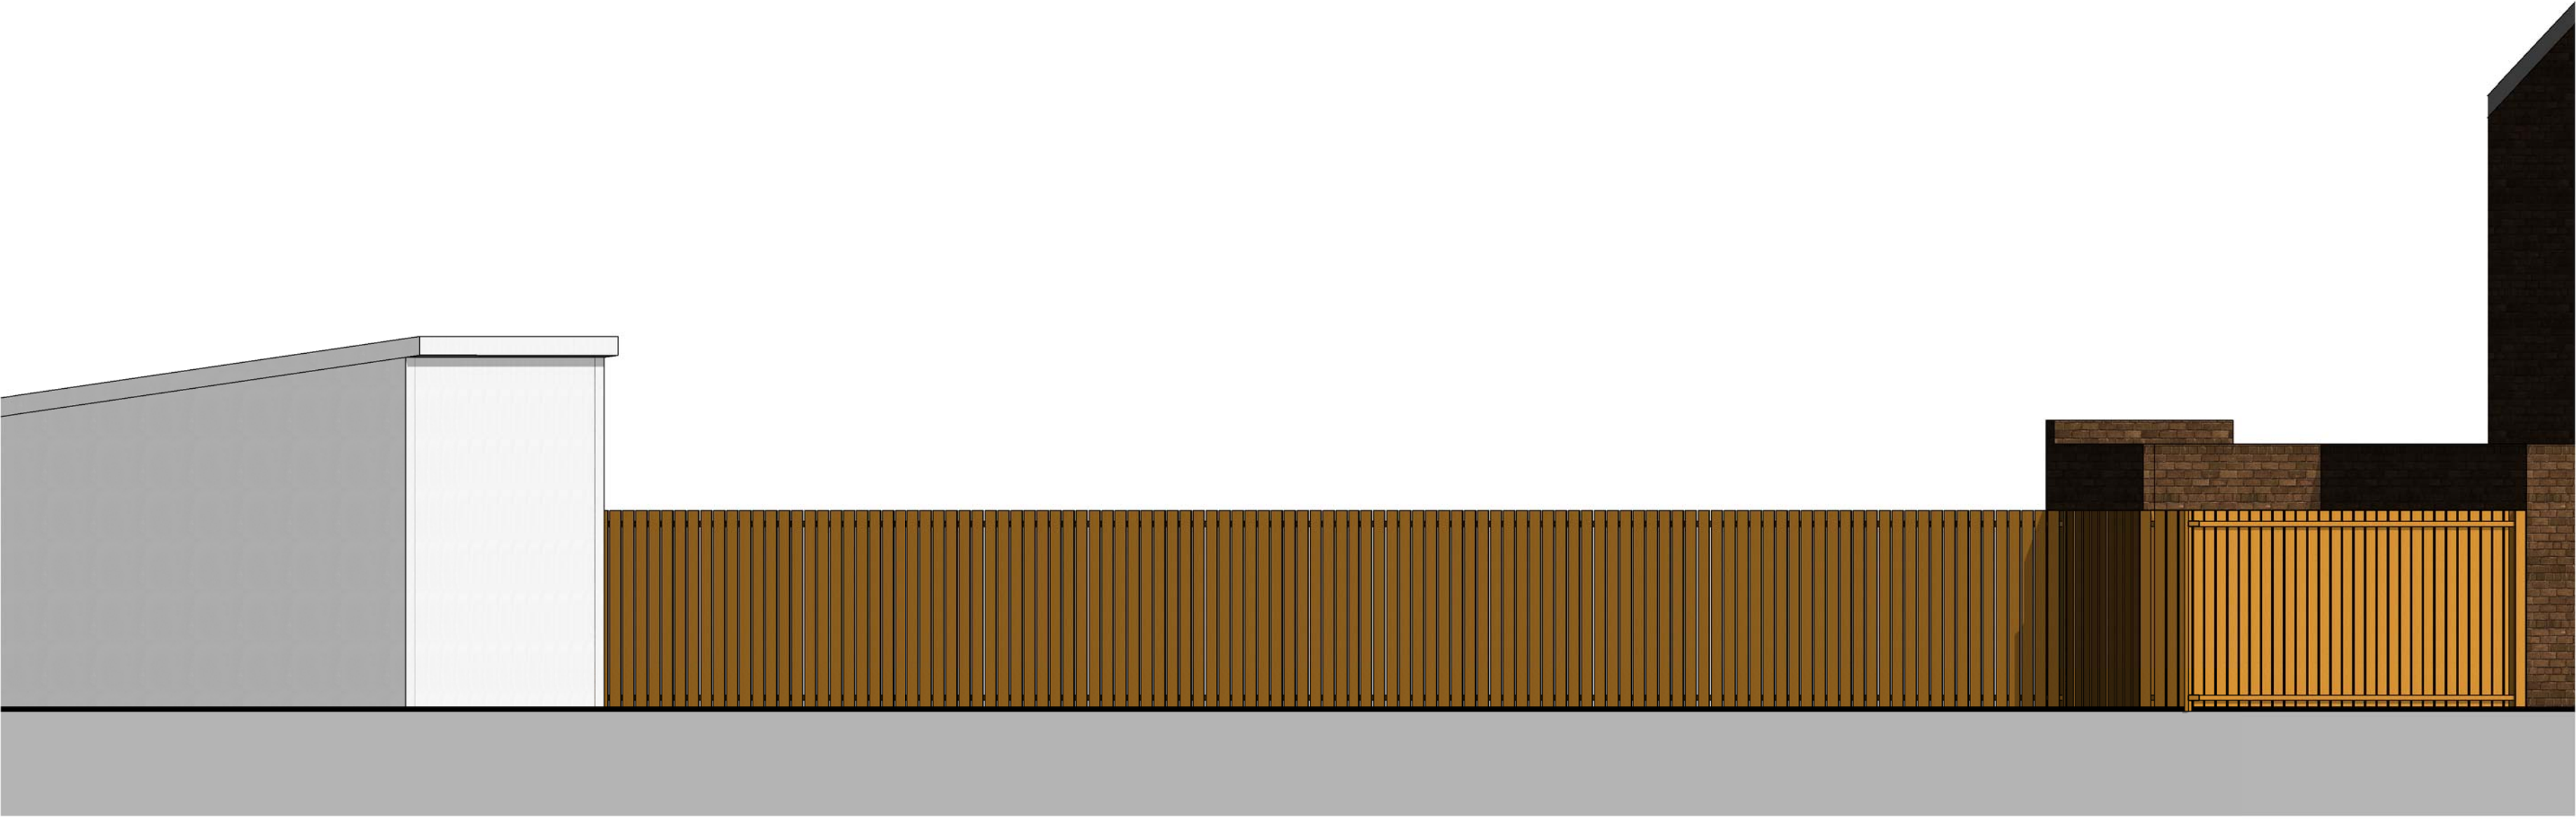

Existing side elevation

SCALE: 1 : 50 @ A1
1 : 100 @ A3




Proposed Front elevation

SCALE: 1 : 50 @ A1
1 : 100 @ A3



Proposed side elevation

SCALE: 1 : 50 @ A1
1 : 100 @ A3

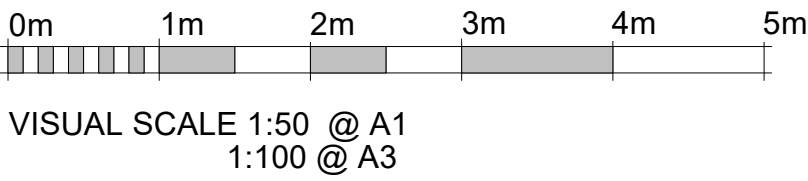

Dimensions	Written dimensions to be taken in preferences to scaled dimensions. The Contractor is responsible for checking all dimensions before work starts.					 RPR PLANNING 14 Townsend Lane, Kingsbury London, NW9 7JH. Tel: 0203 585 4515 Mobile: 078 9651 7554 Web: www.rprplanning.co.uk Email: info@rprplanning.co.uk	Project	26 BEECH CLOSE		Drawing Title EXISTING AND PROPOSED FRONT AND SIDE ELEVATION		
	Local Authority	All work is to be carried out to the requirements, and to the satisfaction of the Local Authority. These drawings are for planning purposes only.					Client Jacqueline O Donovan	Drawn/Design Date 05/03/18				
Rev		Date	Description	Made	Checked			Scales: AS SHOWN @ A1	Drawing No A104	Rev		
Drawing Status:		FOR APPROVAL										



Existing rear elevation
SCALE: 1 : 50 @ A1
1 : 100 @ A3




Existing side elevation 2
SCALE: 1 : 50 @ A1
1 : 100 @ A3




Proposed rear elevation
SCALE: 1 : 50 @ A1
1 : 100 @ A3



Proposed side elevation 2
SCALE: 1 : 50 @ A1
1 : 100 @ A3

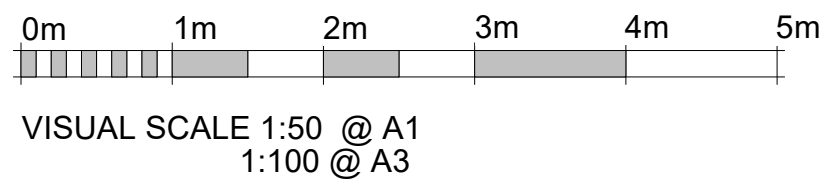


Dimensions	Written dimensions to be taken in preferences to scaled dimensions. The Contractor is responsible for checking all dimensions before work starts.					 RPR PLANNING 14 Townsend Lane, Kingsbury London, NW9 7JH. Tel: 0203 568 4515 Mobile: 078 9861 7854 Web: www.rprplanning.co.uk Email: info@rprplanning.co.uk	Project	26 BEECH CLOSE		Drawing Title			EXISTING AND PROPOSED REAR AND SIDE 2 ELEVATION			
	Local Authority	All work is to be carried out to the requirements, and to the satisfaction of the Local Authority. These drawings are for planning purposes only.					Client	Jacqueline O Donovan		Drawn/Design		Date	05/03/18			
Rev		Date	Description	Made	Checked	Drawing Status:		FOR APPROVAL		Scales:	Drawing No	Rev		AS SHOWN @ A1		A105

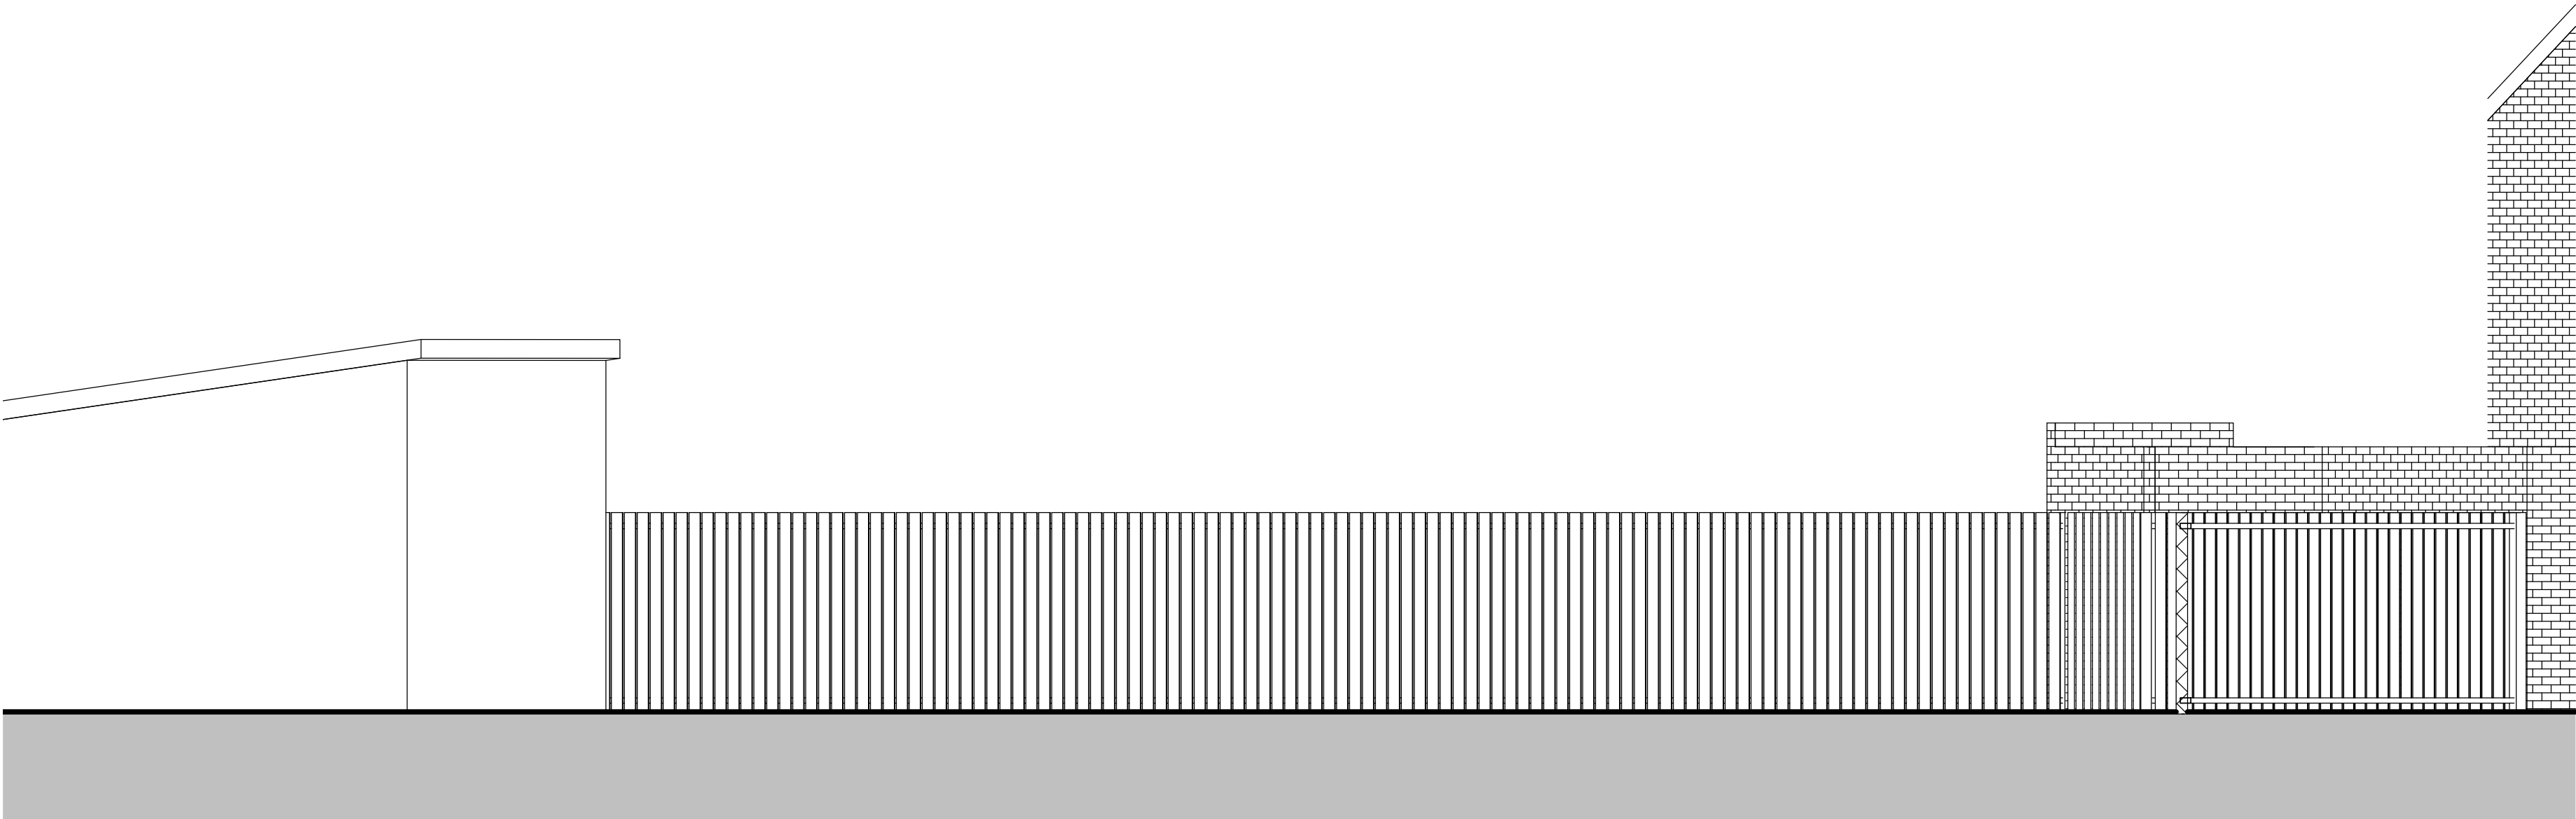


Existing section

SCALE: 1 : 50 @ A1
1 : 100 @ A3

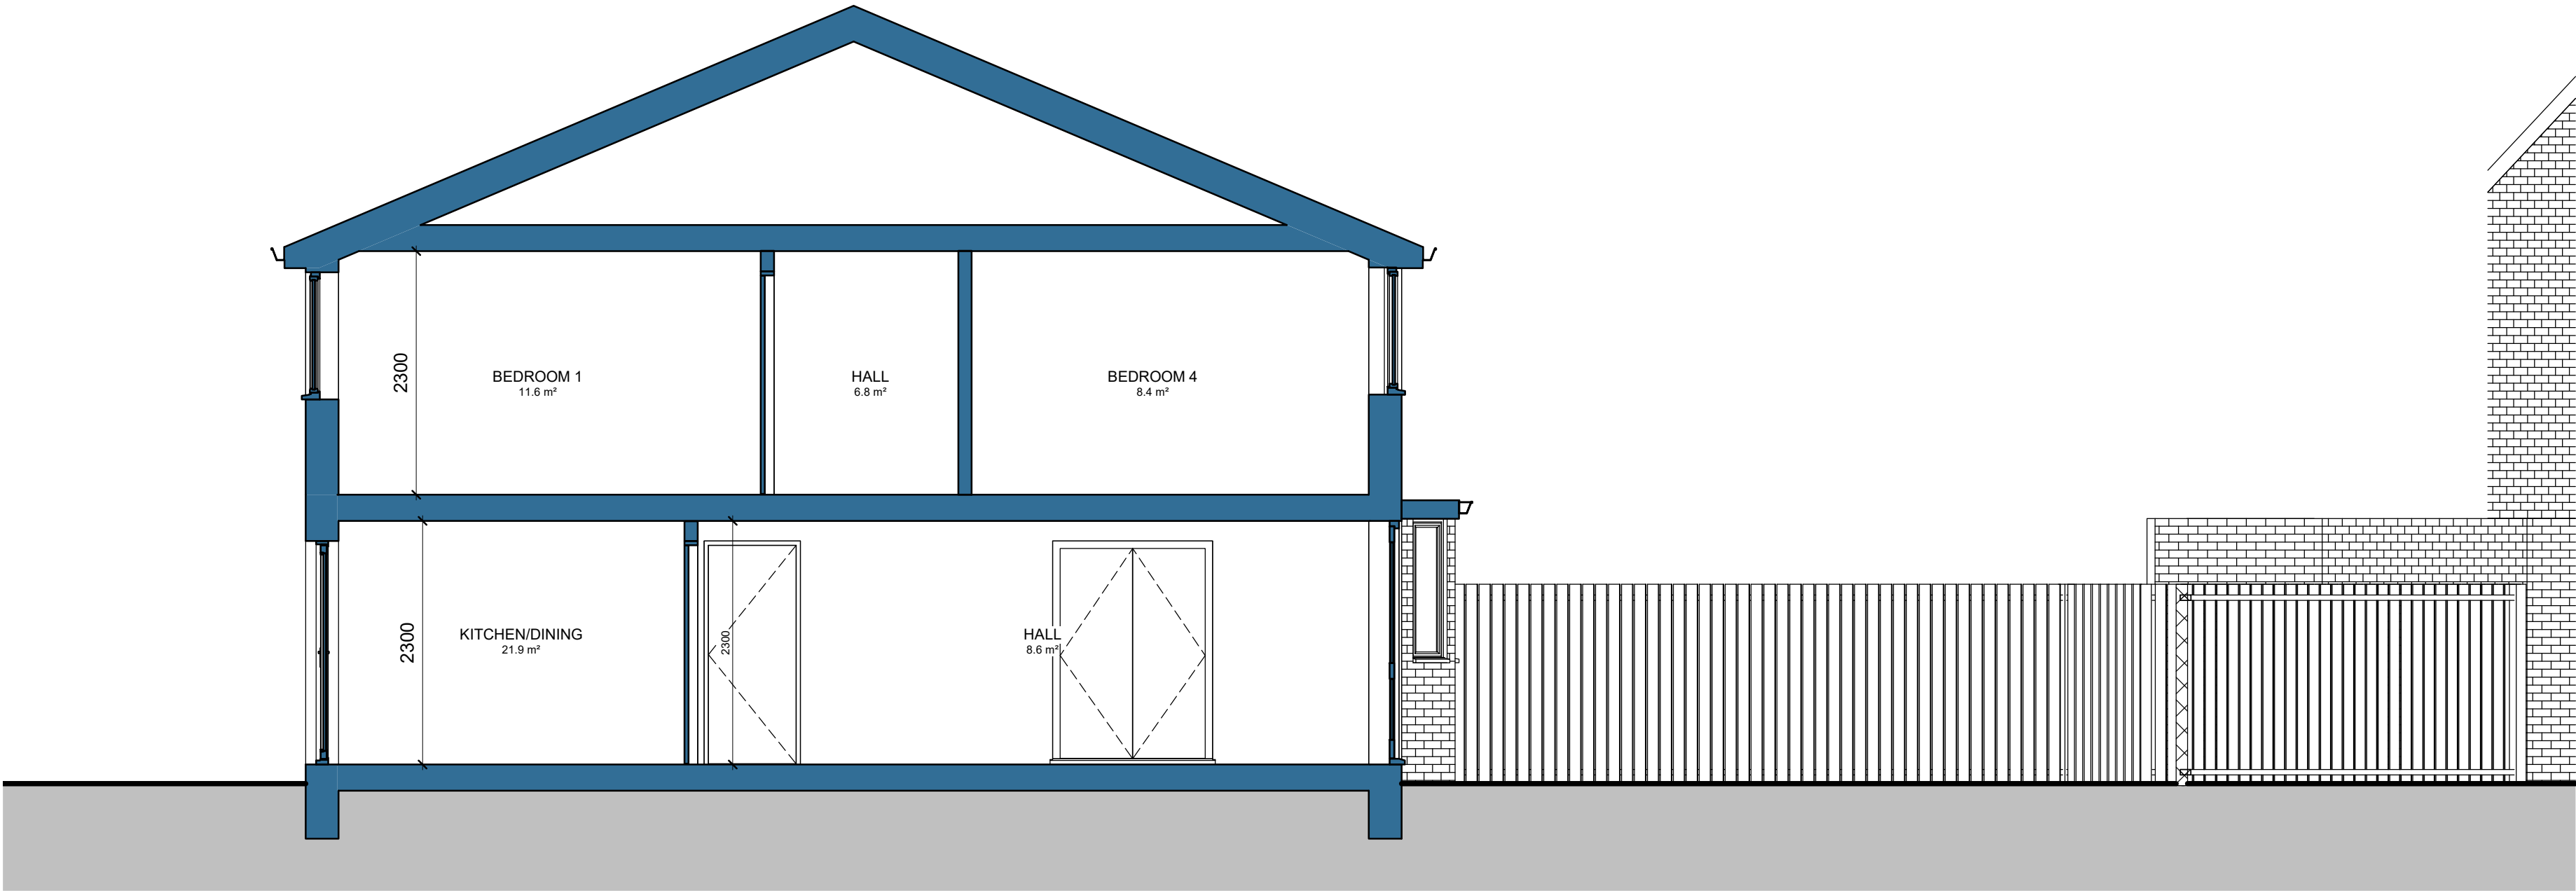

Proposed section

SCALE: 1 : 50 @ A1
1 : 100 @ A3

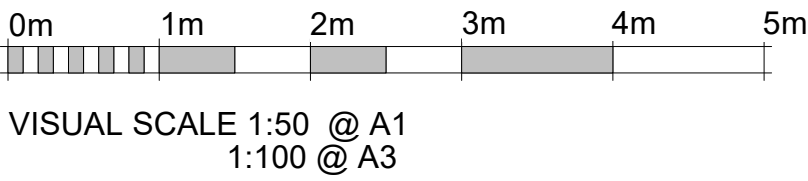

Dimensions	Written dimensions to be taken in preferences to scaled dimensions. The Contractor is responsible for checking all dimensions before work starts.	RPR Planning 14 Townsend Lane, Kingsbury London, NW9 7JH Tel: 0203 585 4515 Mobile: 078 9661 7854 Web: www.rprplanning.co.uk Email: info@rprplanning.co.uk	Project	26 BEECH CLOSE		Drawing Title		EXISTING AND PROPOSED STREET ELEVATION & SECTIONS		
			Client	Jacqueline O Donovan		Drawn/Design			Date	05/04/18
Local Authority	All work is to be carried out to the requirements, and to the satisfaction of the Local Authority. These drawings are for planning purposes only.		Rev	Date	Description	Made	Checked	Scales:	Drawing No	Rev
			Drawing Status:		FOR APPROVAL		AS SHOWN @ A1		A106	