



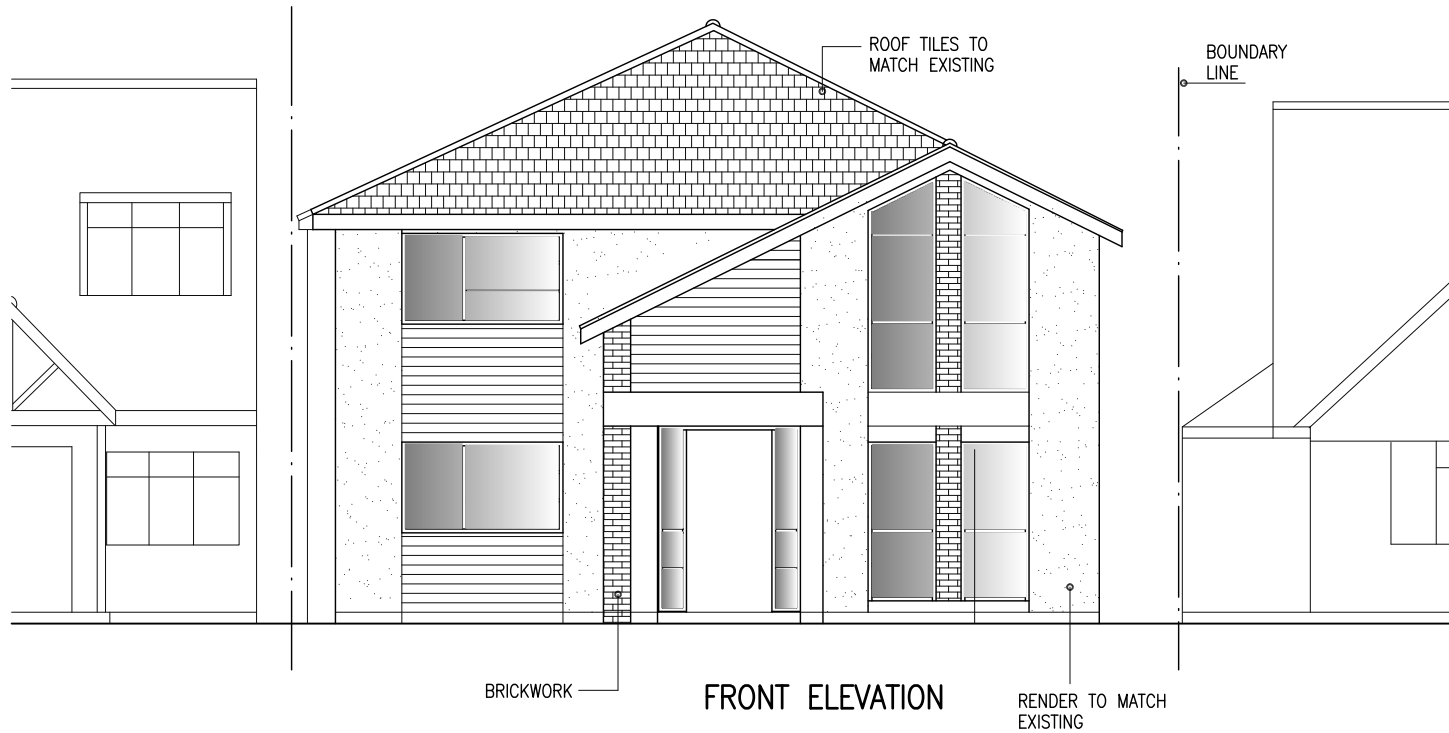


FRONT ELEVATION



REAR ELEVATION

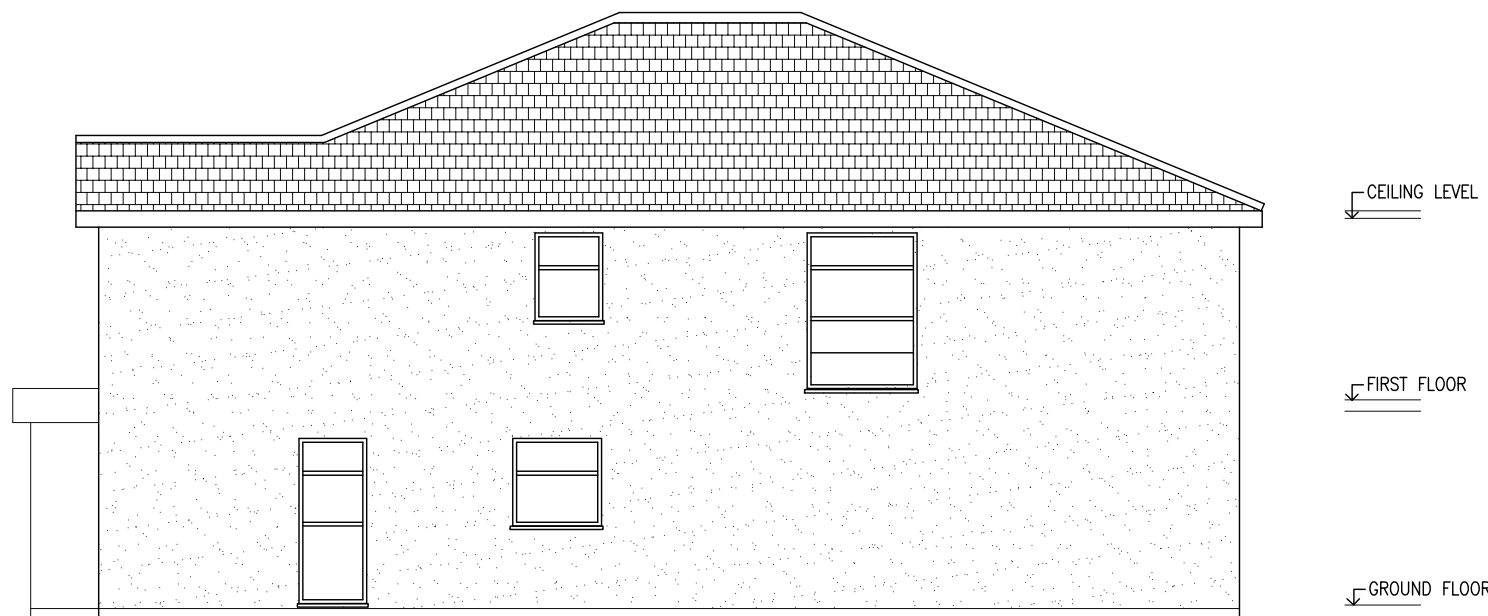


SIDE ELEVATION

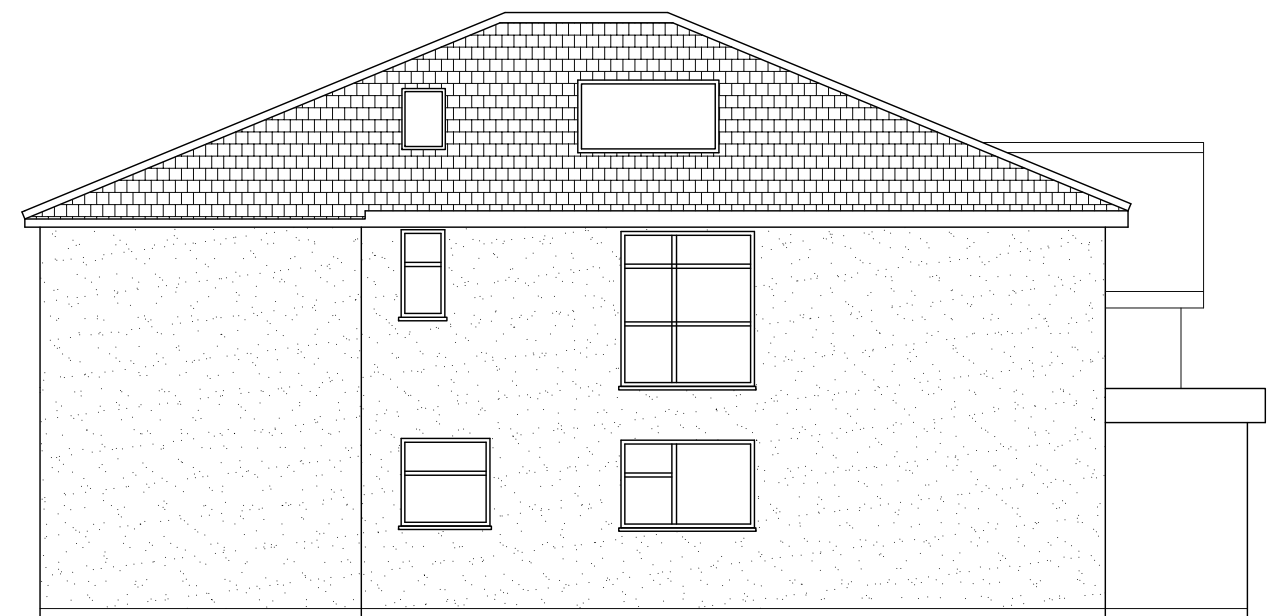

SIDE ELEVATION

PROPOSED

SCALE BAR

 

Project
PROPOSED REAR & FIRST FLOOR EXTENSION
TO 11 SUNRAY AVENUE WEST DRAYTON UB7 7AH

Drawing
ELEVATIONS

Scale
1/100 @ A3

Date
AUG. 2017
Drawn

Drawing No.
A/545/03

Rev.
B