




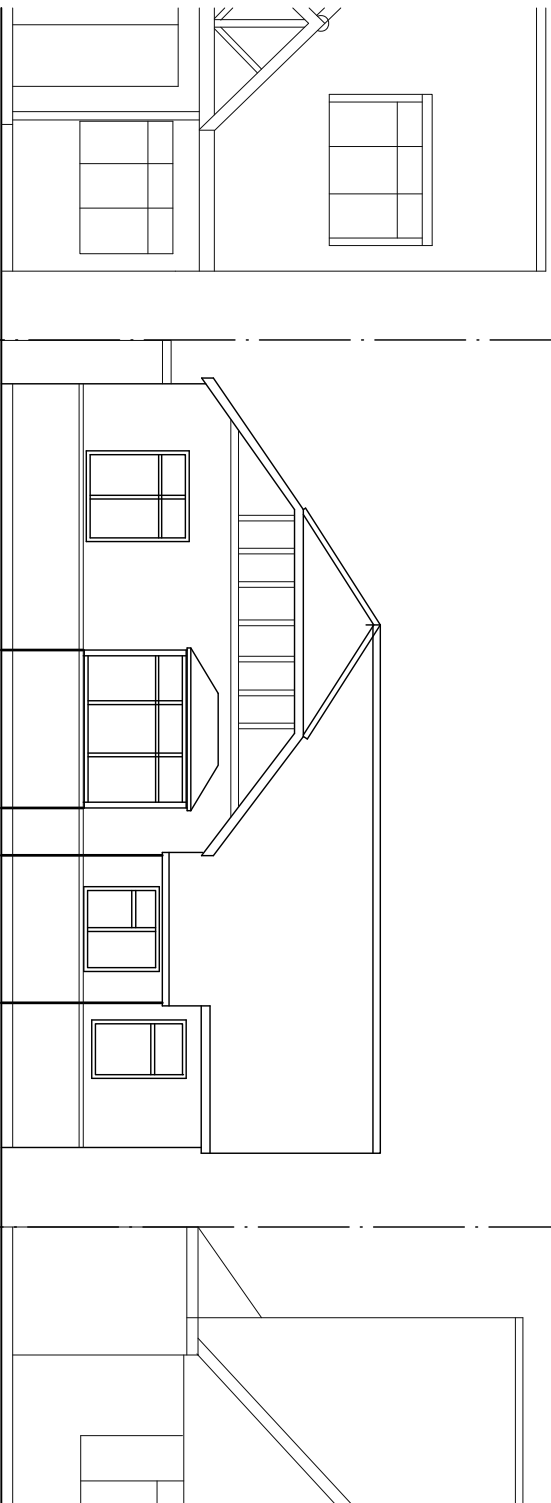


FRONT ELEVATION

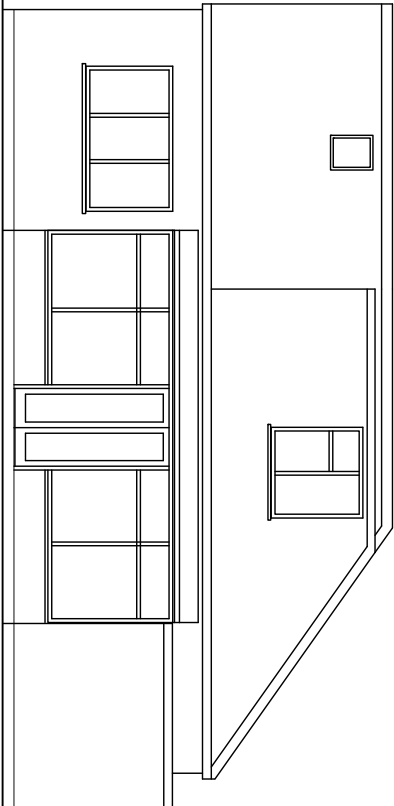


REAR ELEVATION

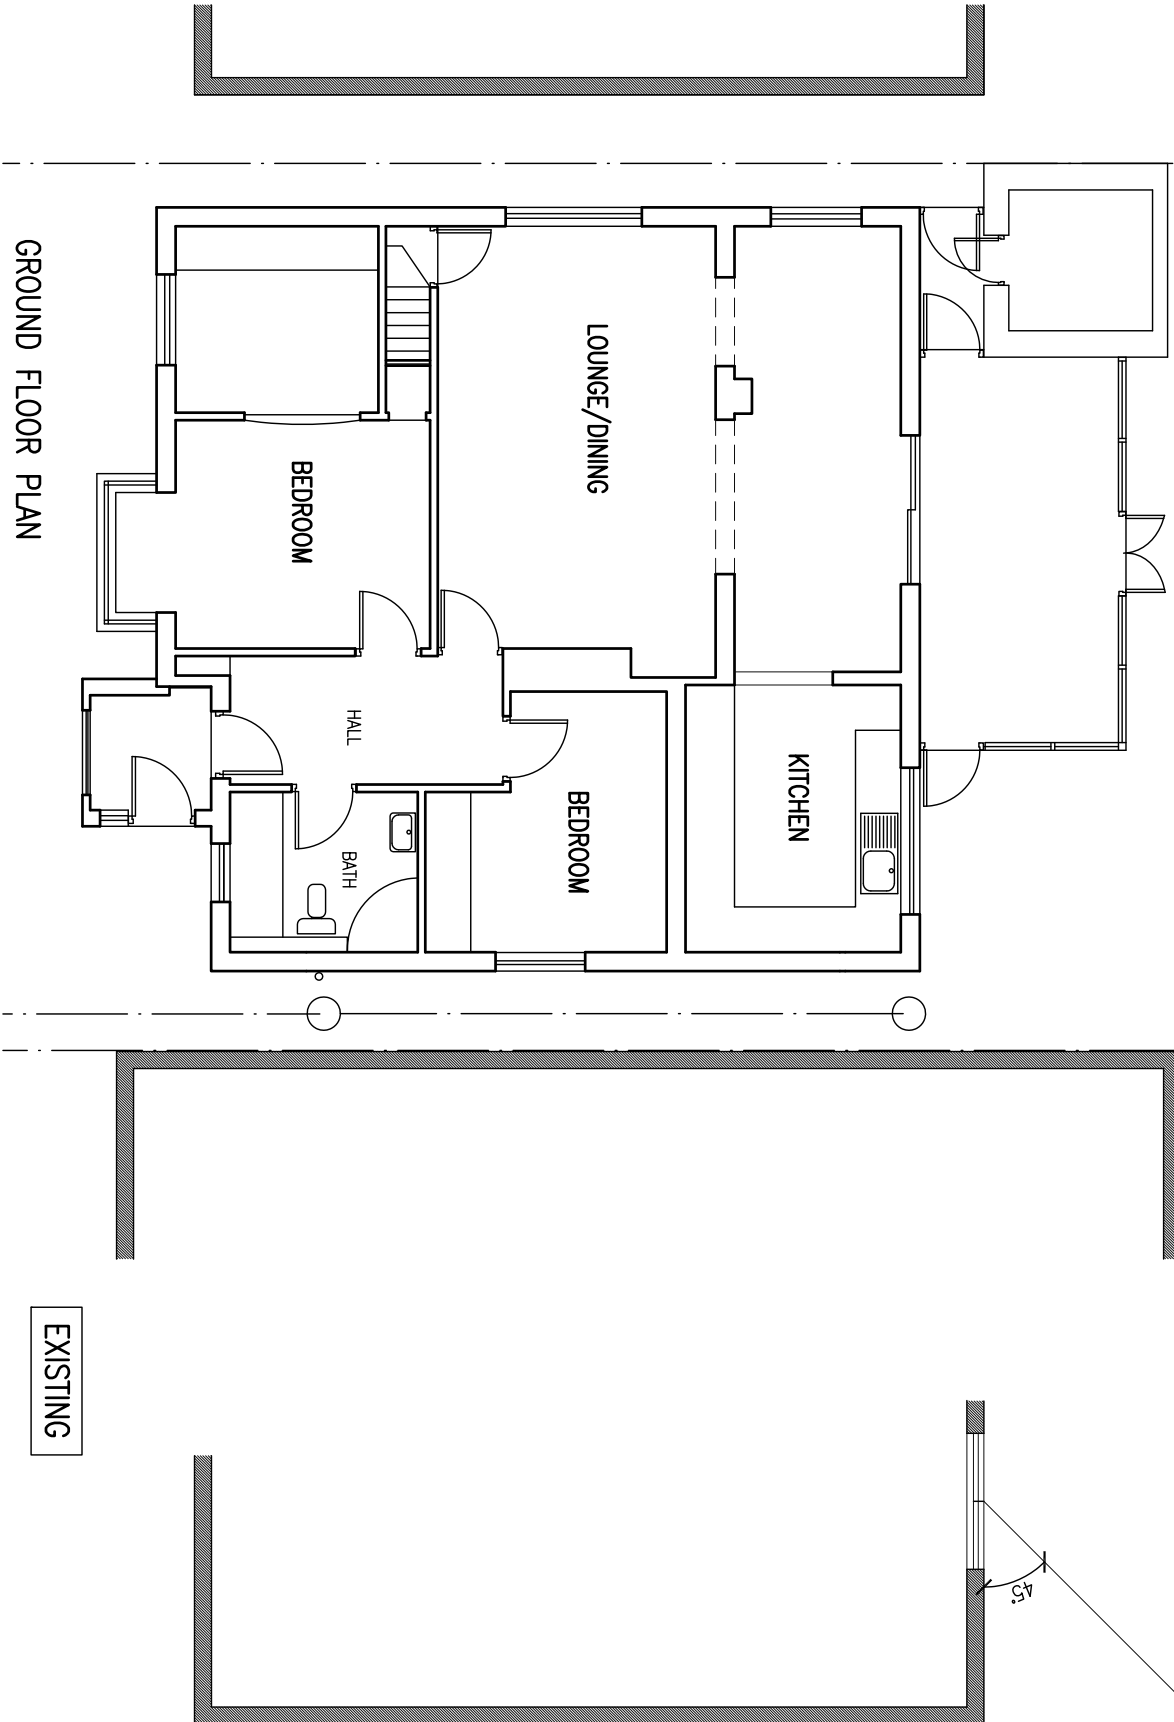

GROUND FLOOR PLAN

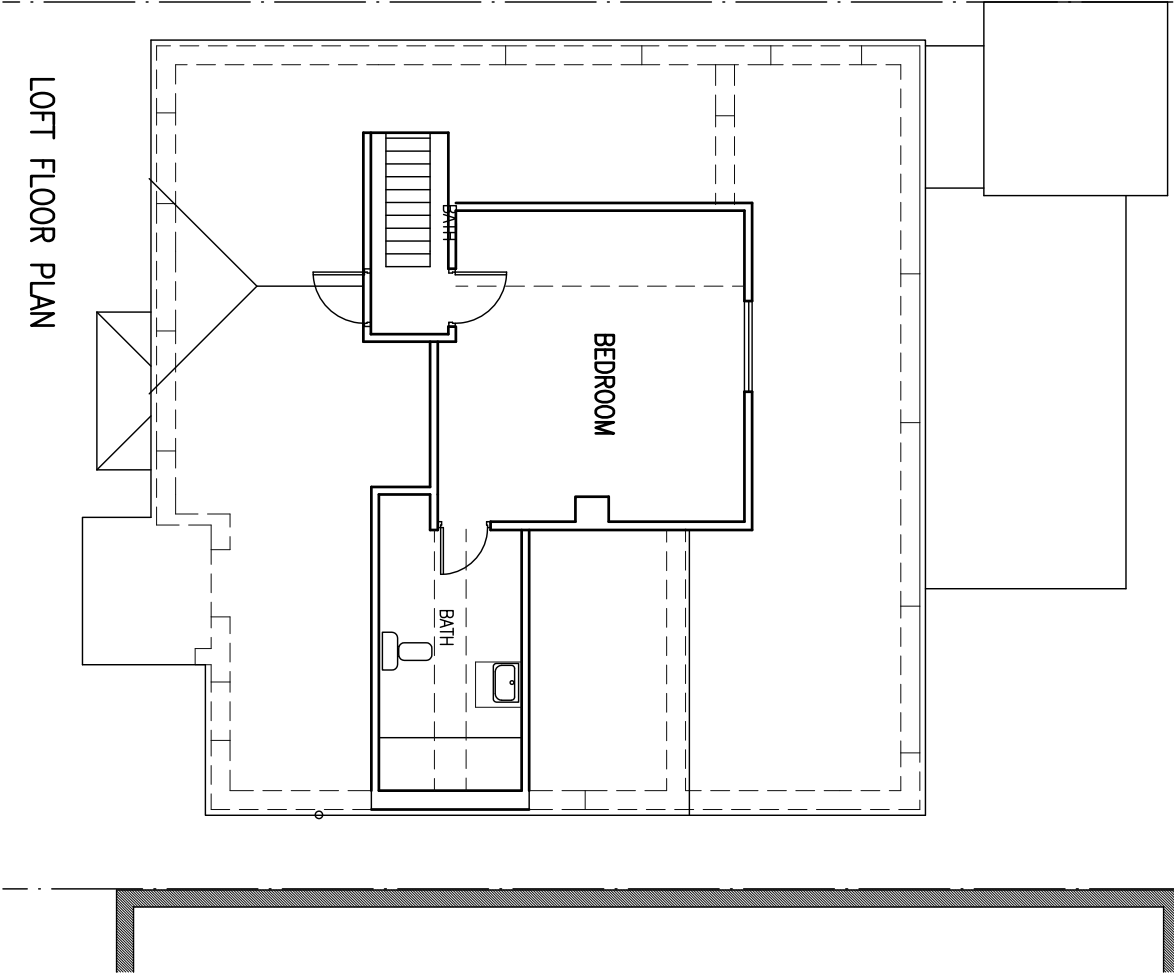

LOFT FLOOR PLAN

 

Project
PROPOSED REAR & FIRST FLOOR EXTENSION
TO 11 SUNRAY AVENUE WEST DRAYTON UB7 7AH

Drawing
PLANS, ELEVATIONS

Scale	Date	Drawing No.	Rev.
1/100 @ A3	AUG. 2017	A/545/01	
	Drawn		