

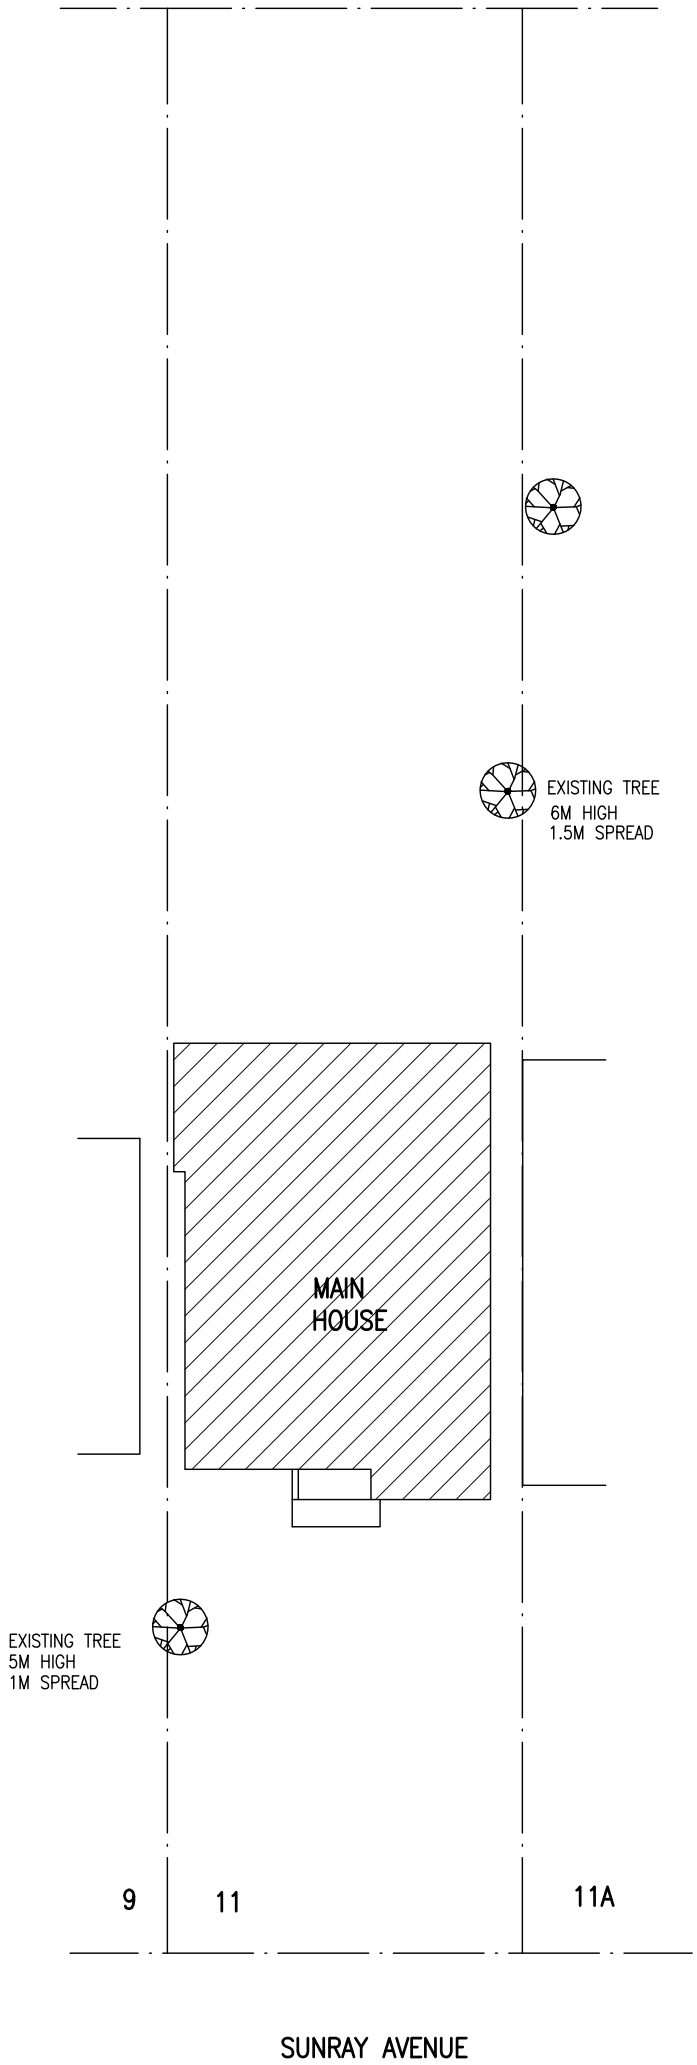
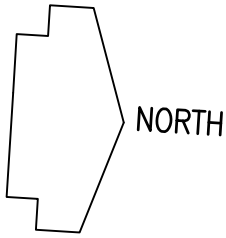


 

SITE PLAN
SCALE:1/250

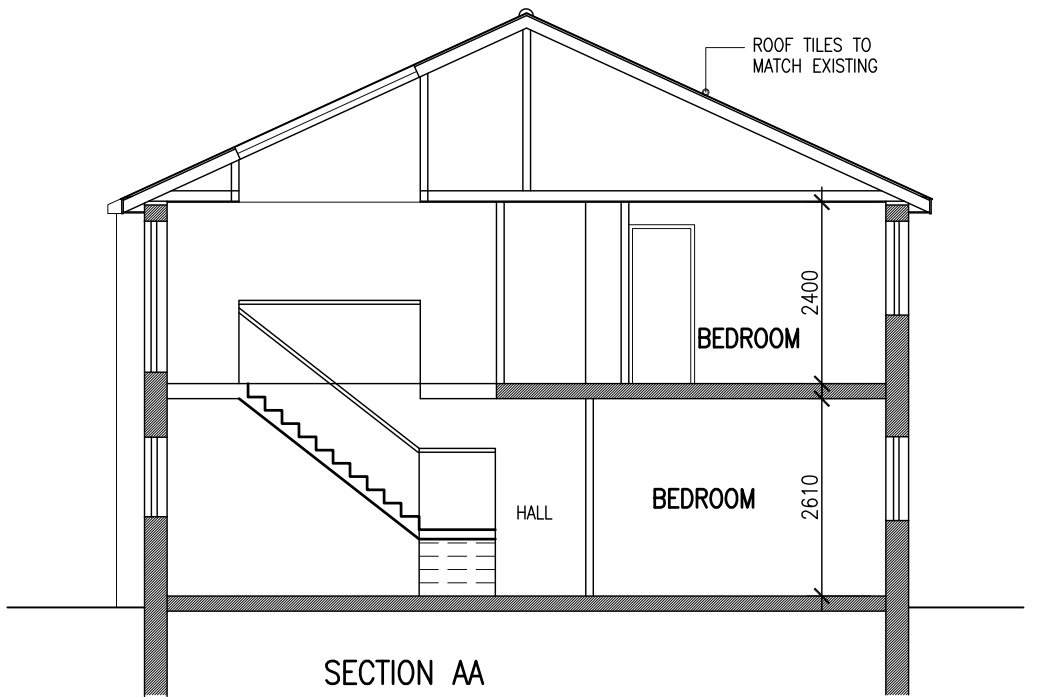

Project
PROPOSED REAR & FIRST FLOOR EXTENSION
TO 11 SUNRAY AVENUE WEST DRAYTON UB7 7AH

Drawing
PLAN

Scale
1/100,250 @ A3

Date
AUG. 2017
Drawn

Drawing No.
A/545/05