




- NOTES
1. All dimensions must be checked on site and not scaled from this drawing.
 2. Drawing to be read in conjunction with all other relevant information.
 3. Discrepancies to be highlighted to SKM Planning & Design.

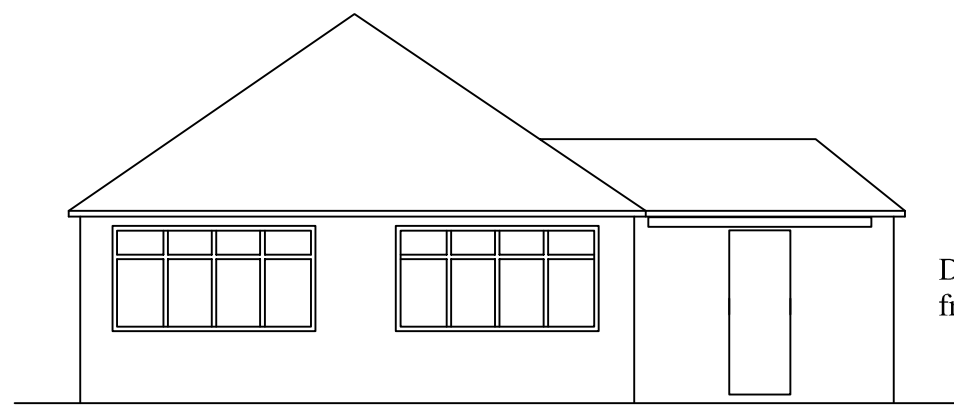


Existing
Front Elevation
- 1:100

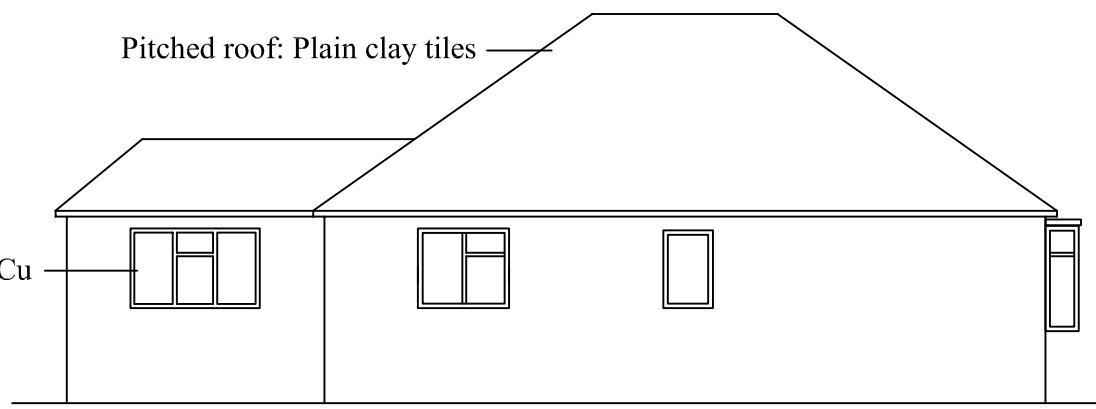


Existing
North Elevation
- 1:100

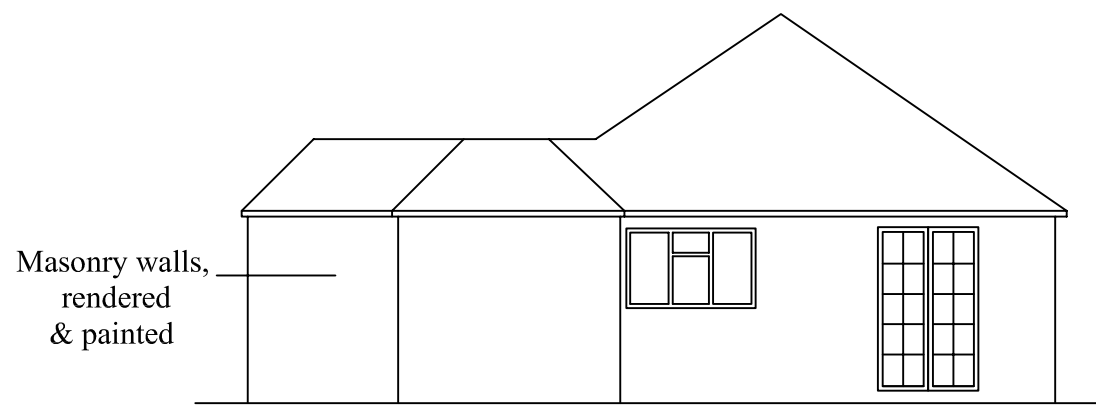


Existing
Rear Elevation
- 1:100

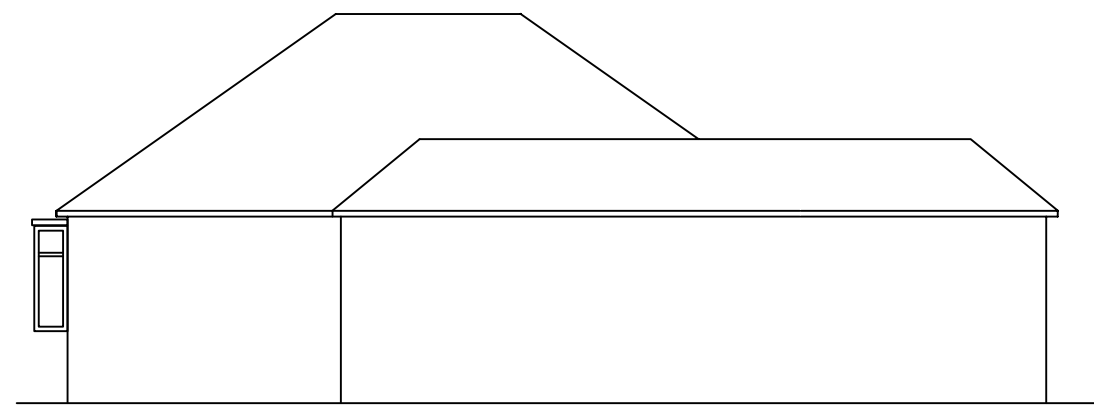


Existing
South Elevation
- 1:100

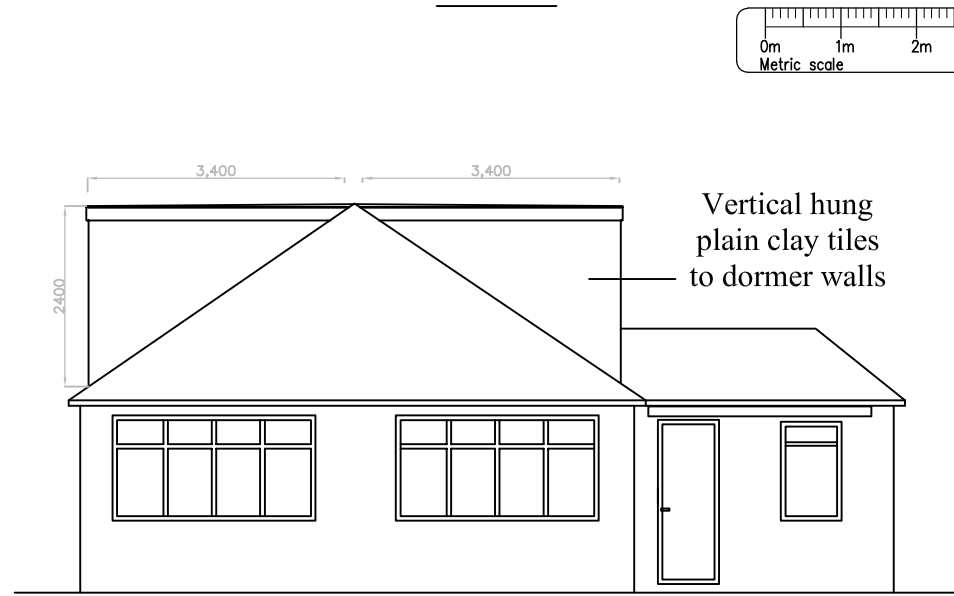


Proposed
Front Elevation
- 1:100

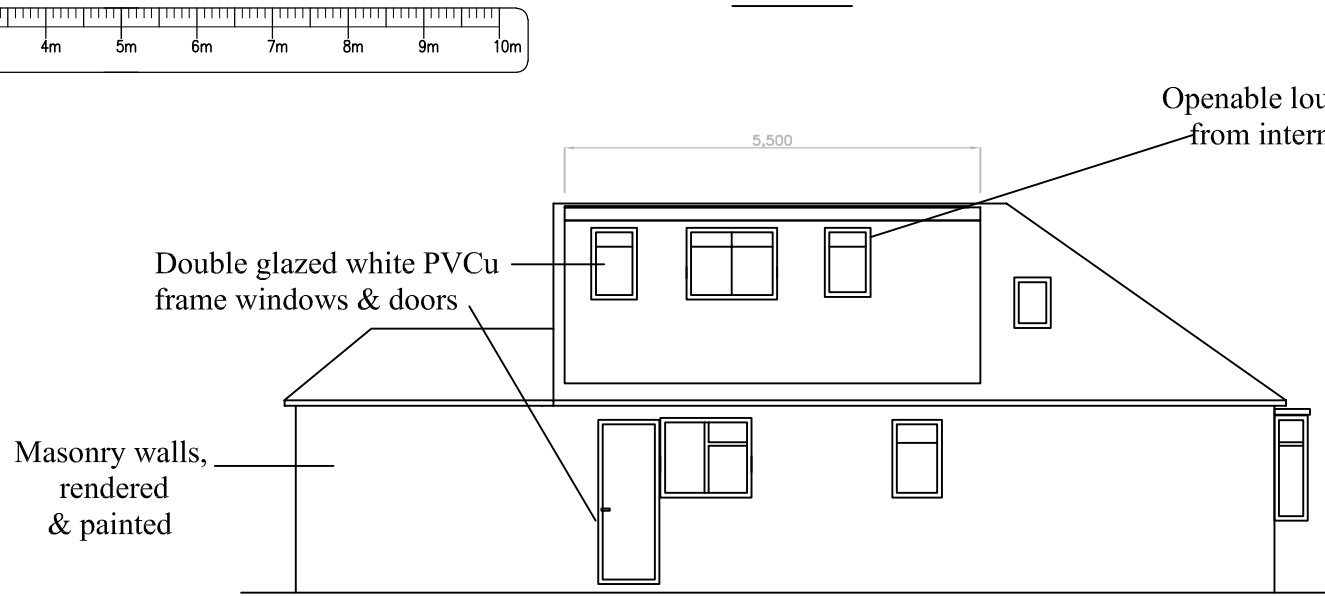


Proposed
North Elevation
- 1:100

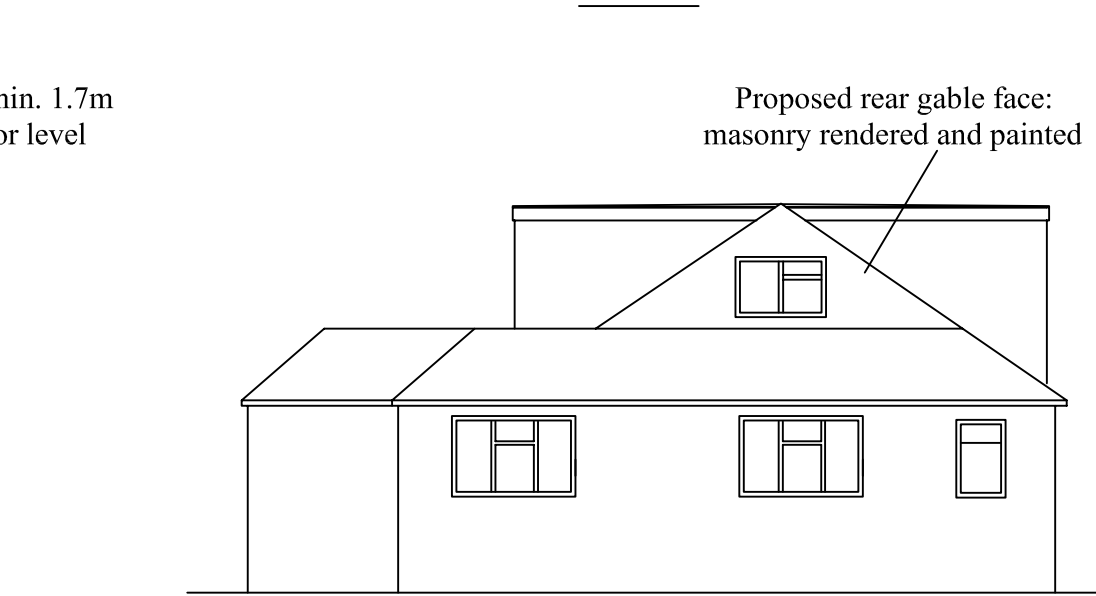


Proposed
Rear Elevation
- 1:100

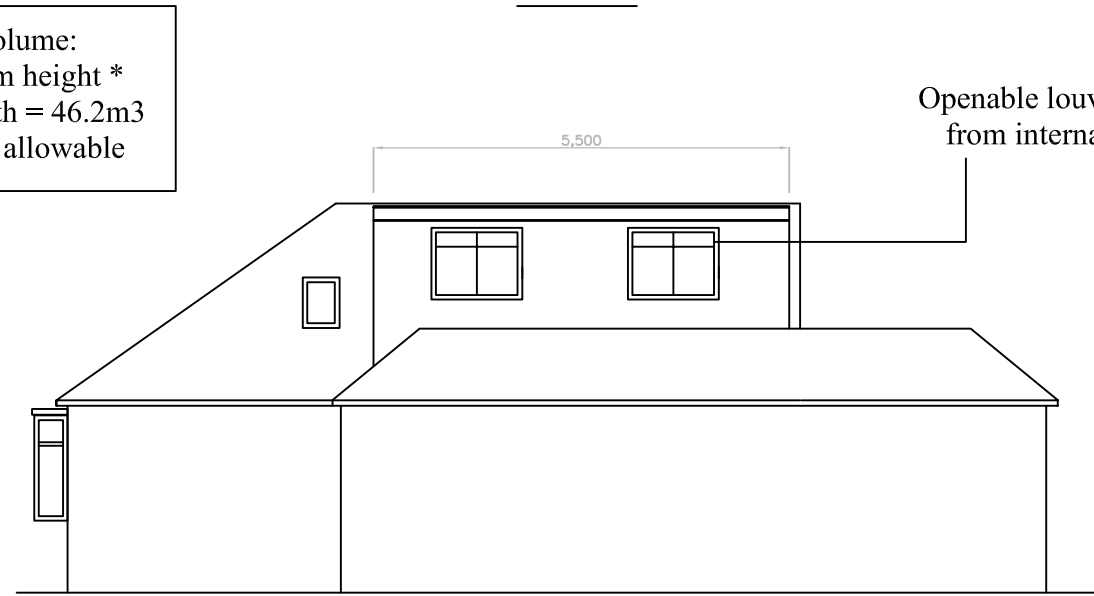



Proposed
South Elevation
- 1:100

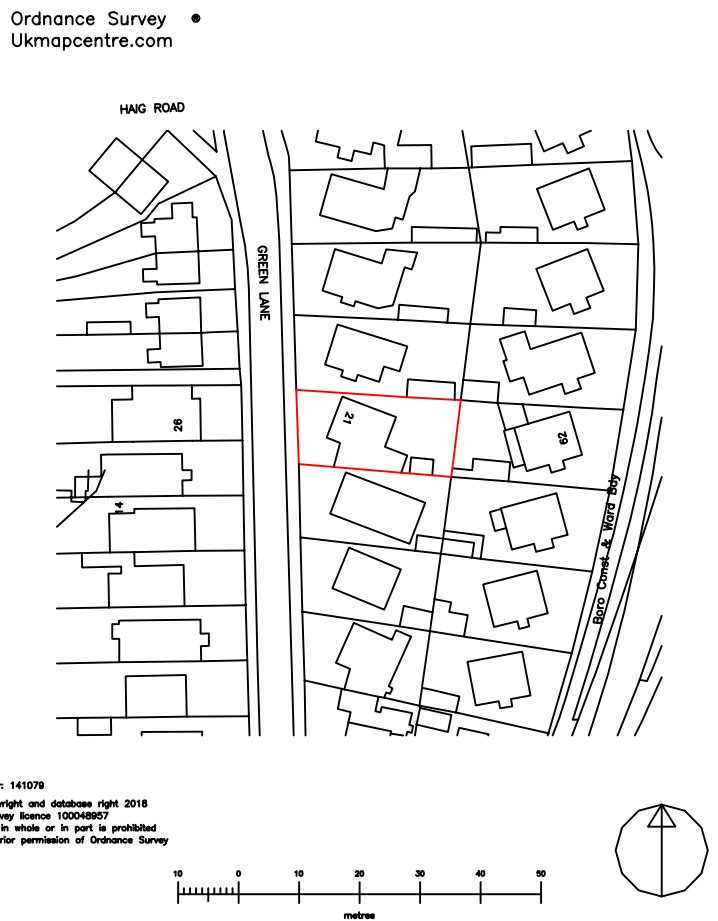


Location Plan
1:1250

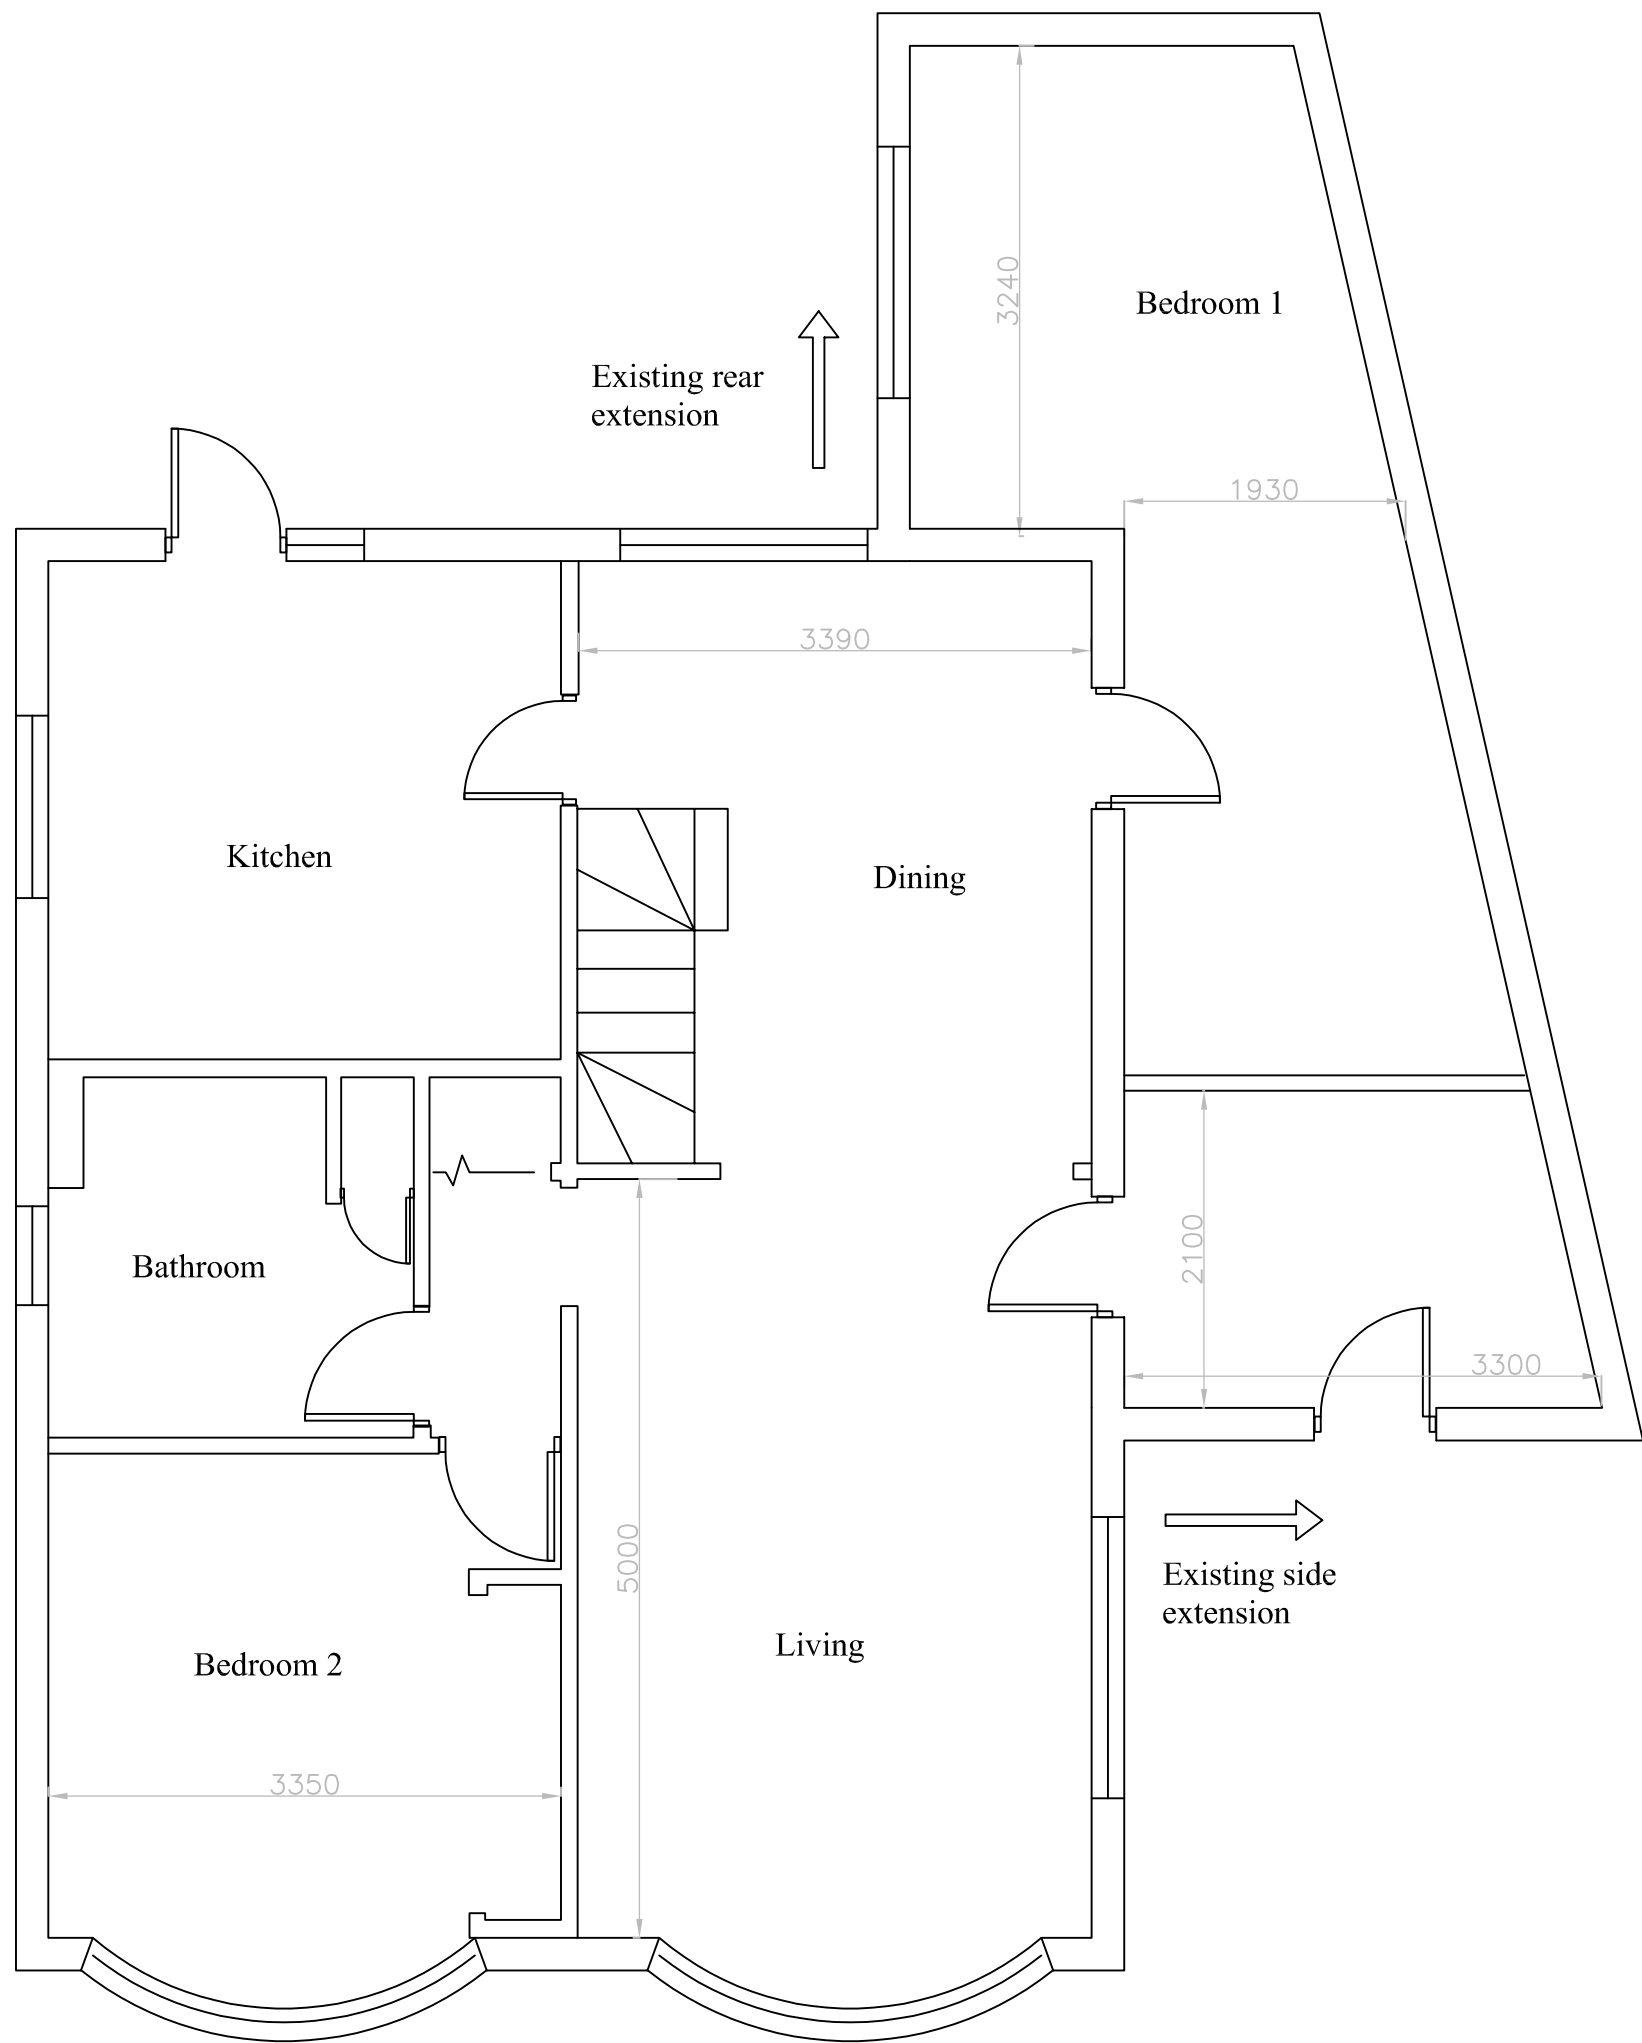

Existing Ground Floor Plan
- 1:50

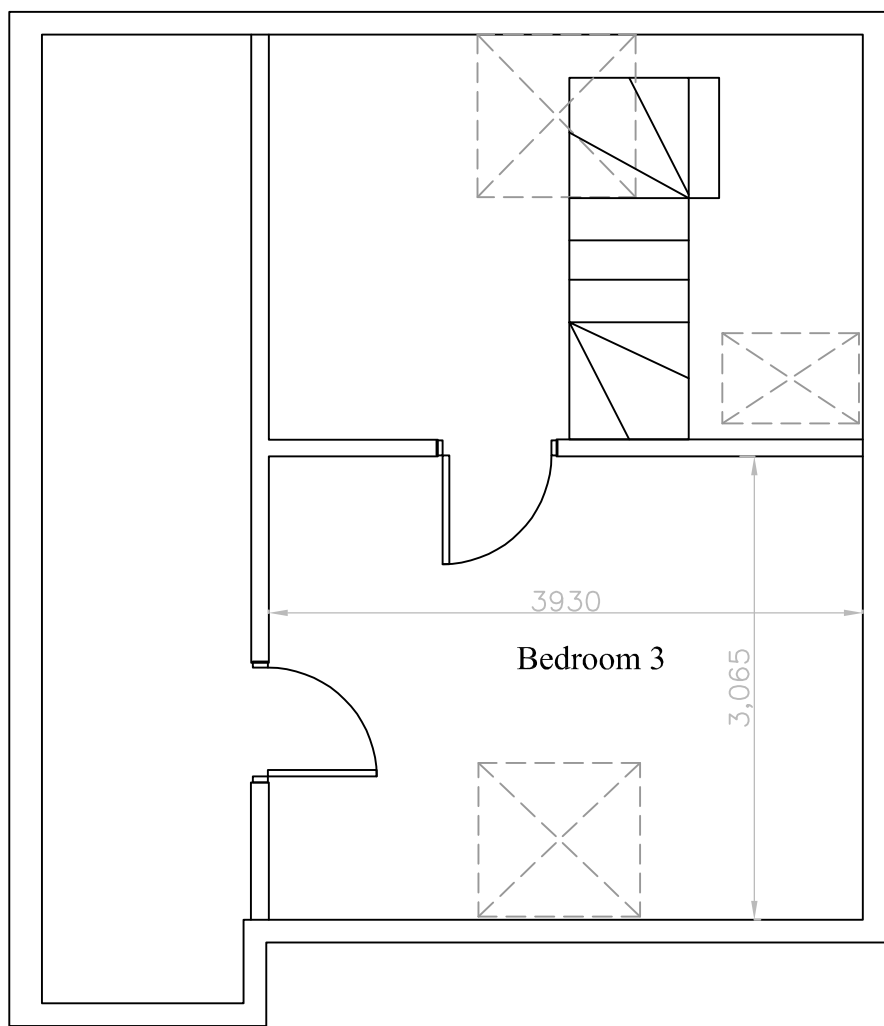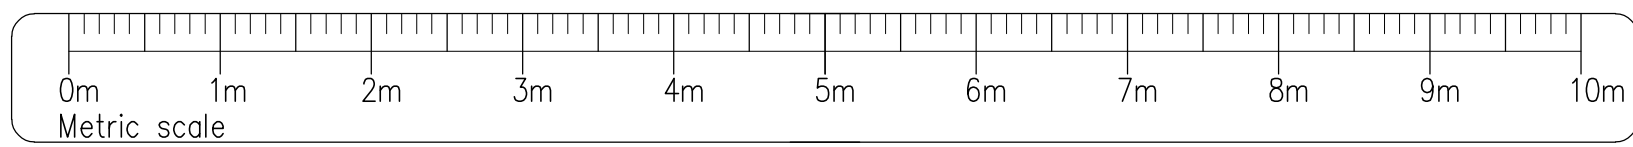

Existing First Floor Plan
- 1:50

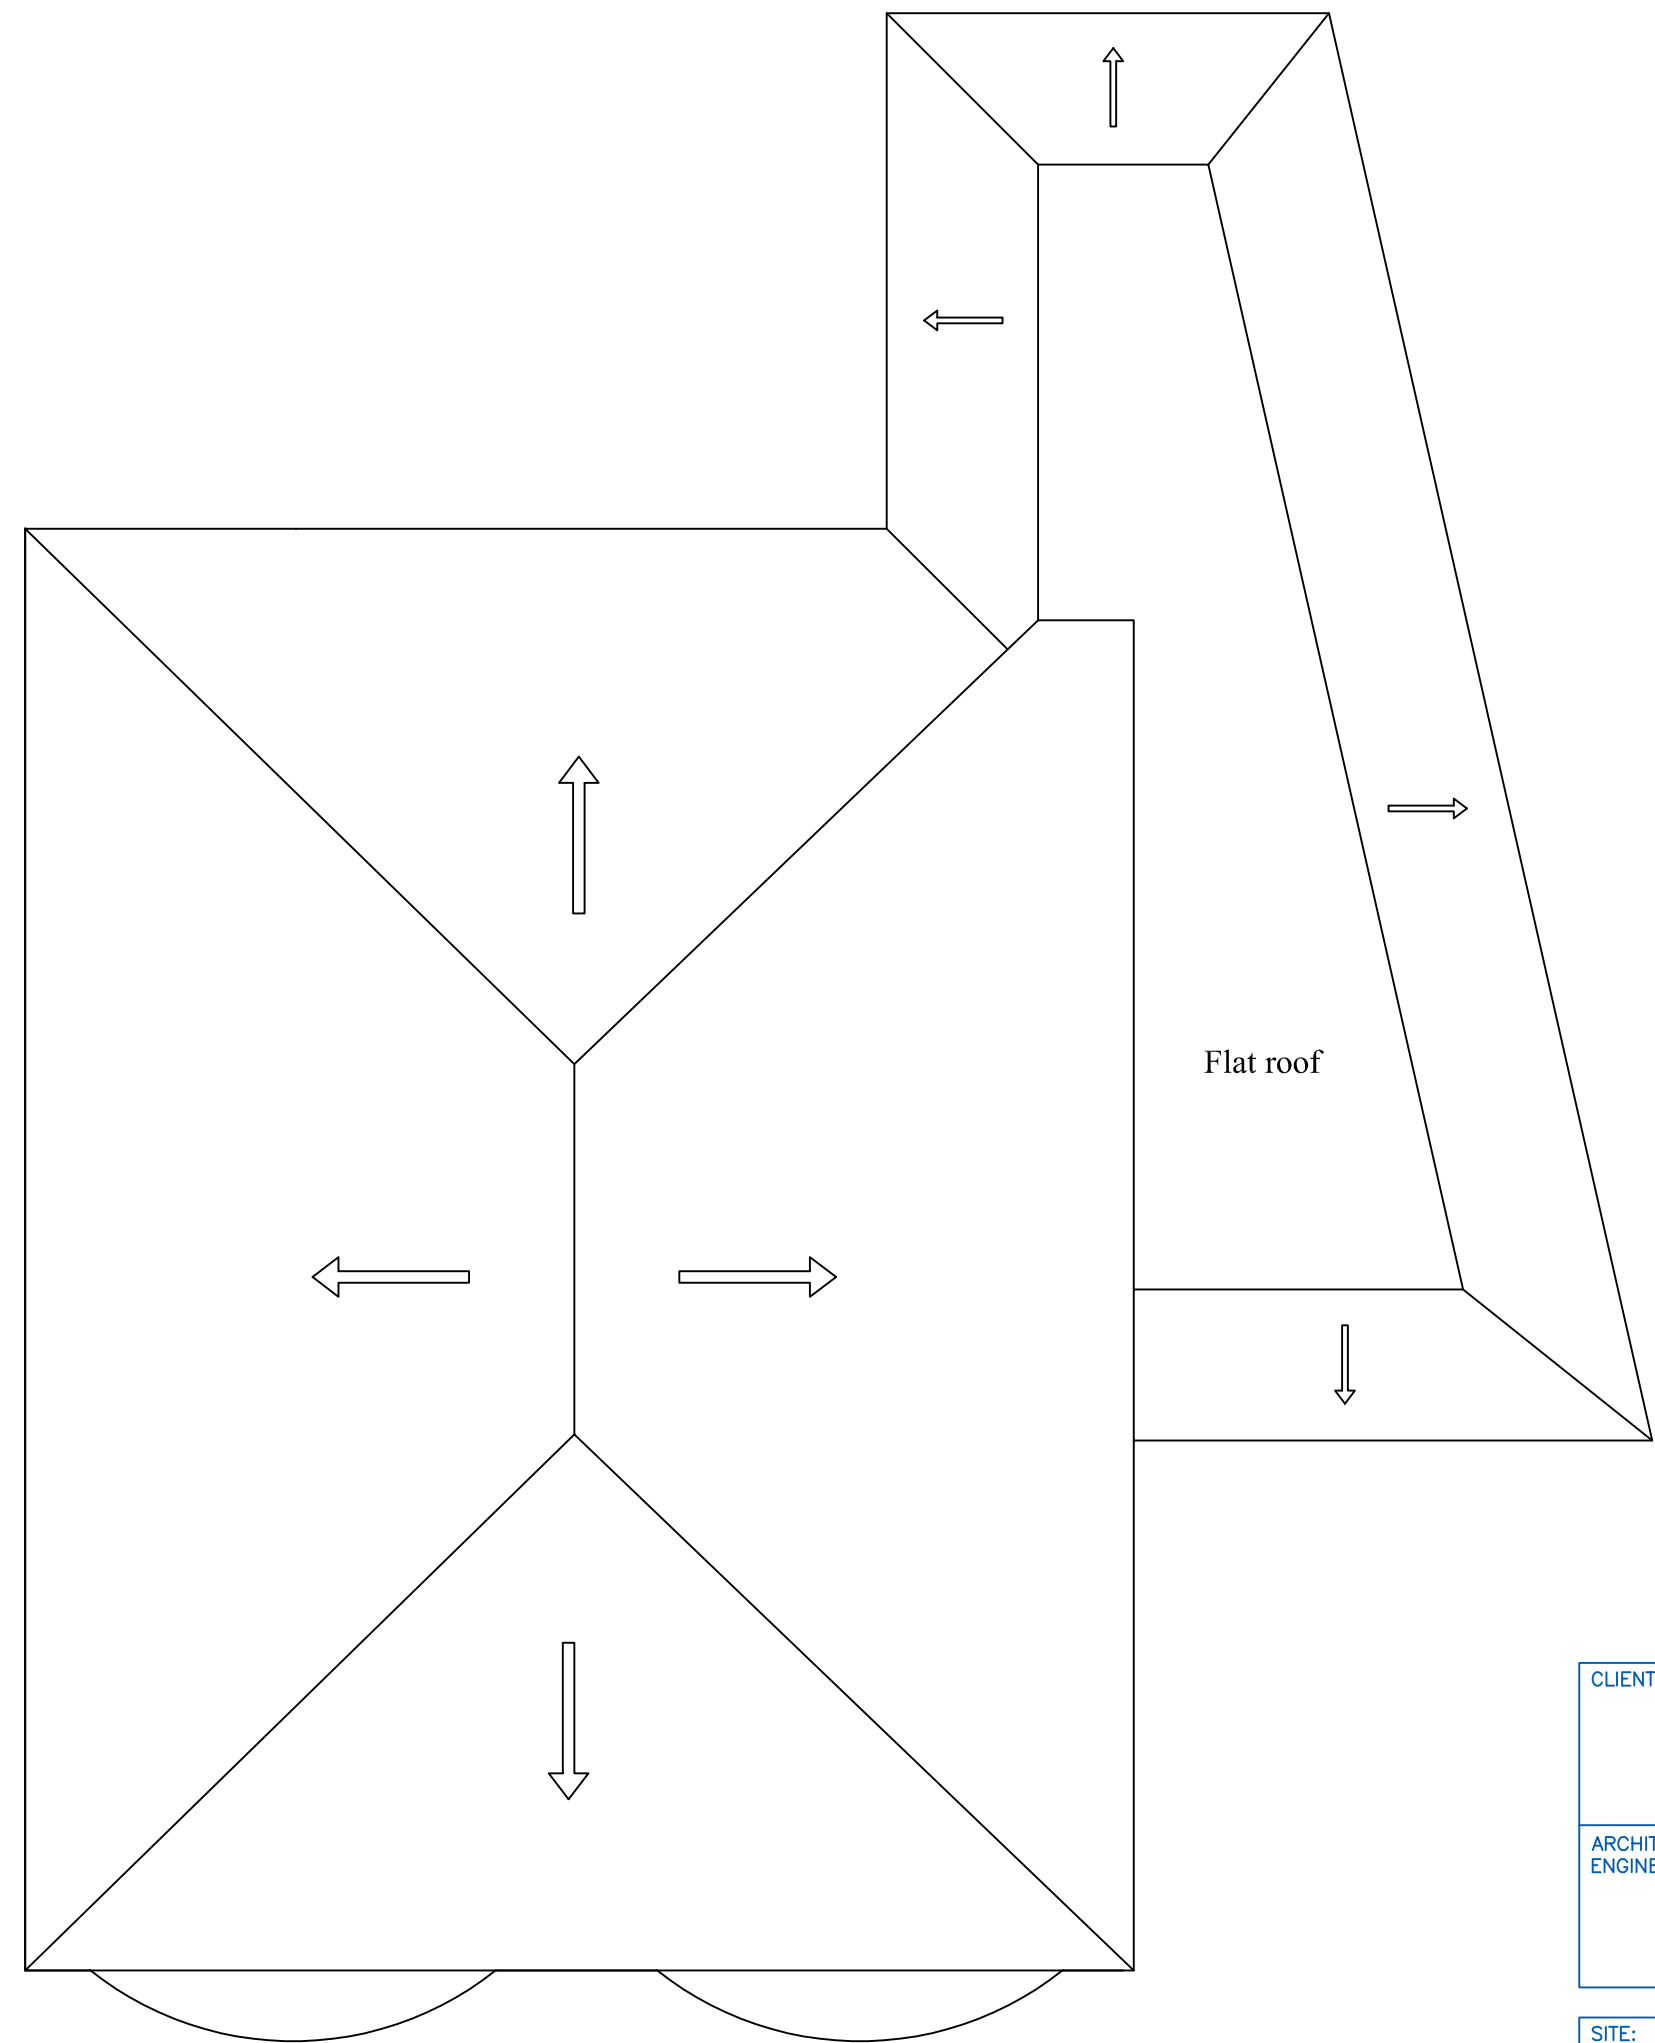

Existing Roof Plan
- 1:50

CLIENT: Mr H Mehra			
ARCHITECT / ENGINEER: SKM Planning & Design 52 Breakspear Road South, Uxbridge, UB10 8HE s_malhotra@hotmail.co.uk m: 07951 087174 www.skmpad.com t: 01895 624878			
SITE: 21 Green Lane Uxbridge, UB8 3ED			
TITLE: Single Storey Rear Extension Dormer extensions with gable			
SCALE AT A1: 1:50, 1:100, UNO	DATE: 06/06/18	DRAWN: SM	CHECKED: SM
PROJECT NO: 1500	DRAWING NO: SKMPD-P-21GL-001	REVISION: B	