


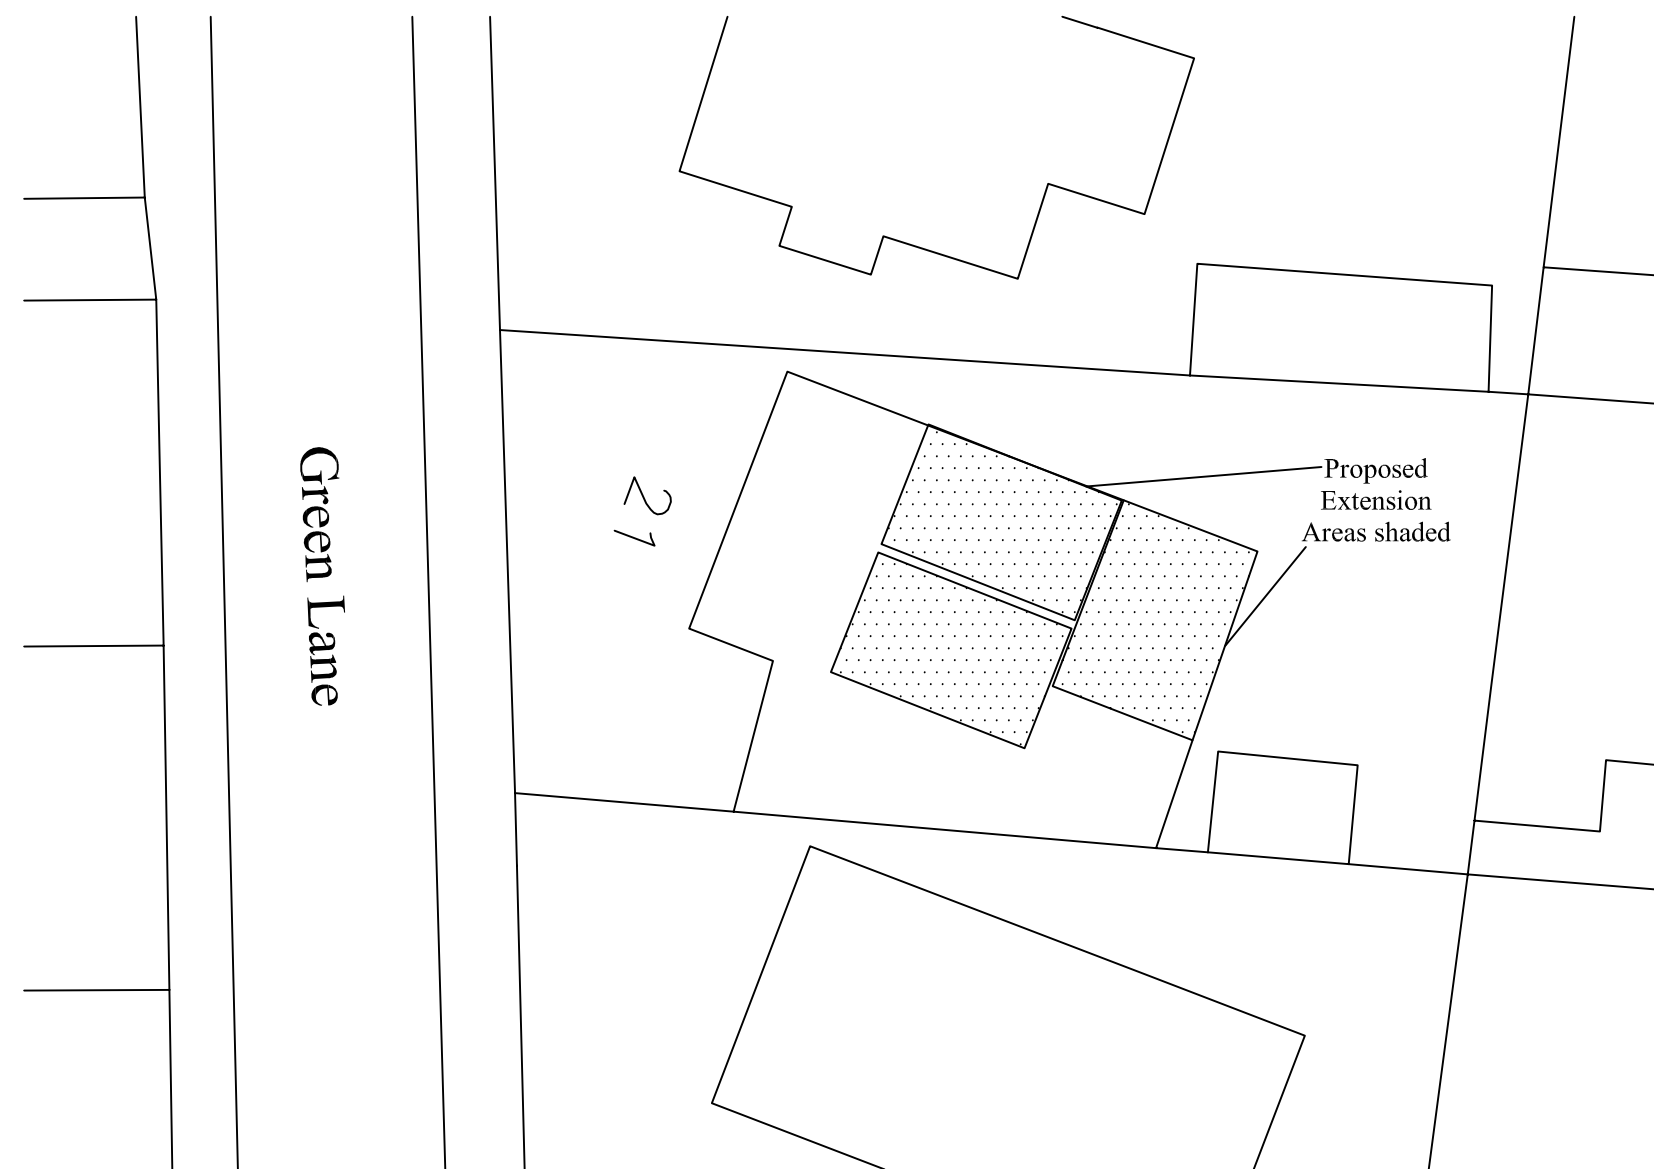


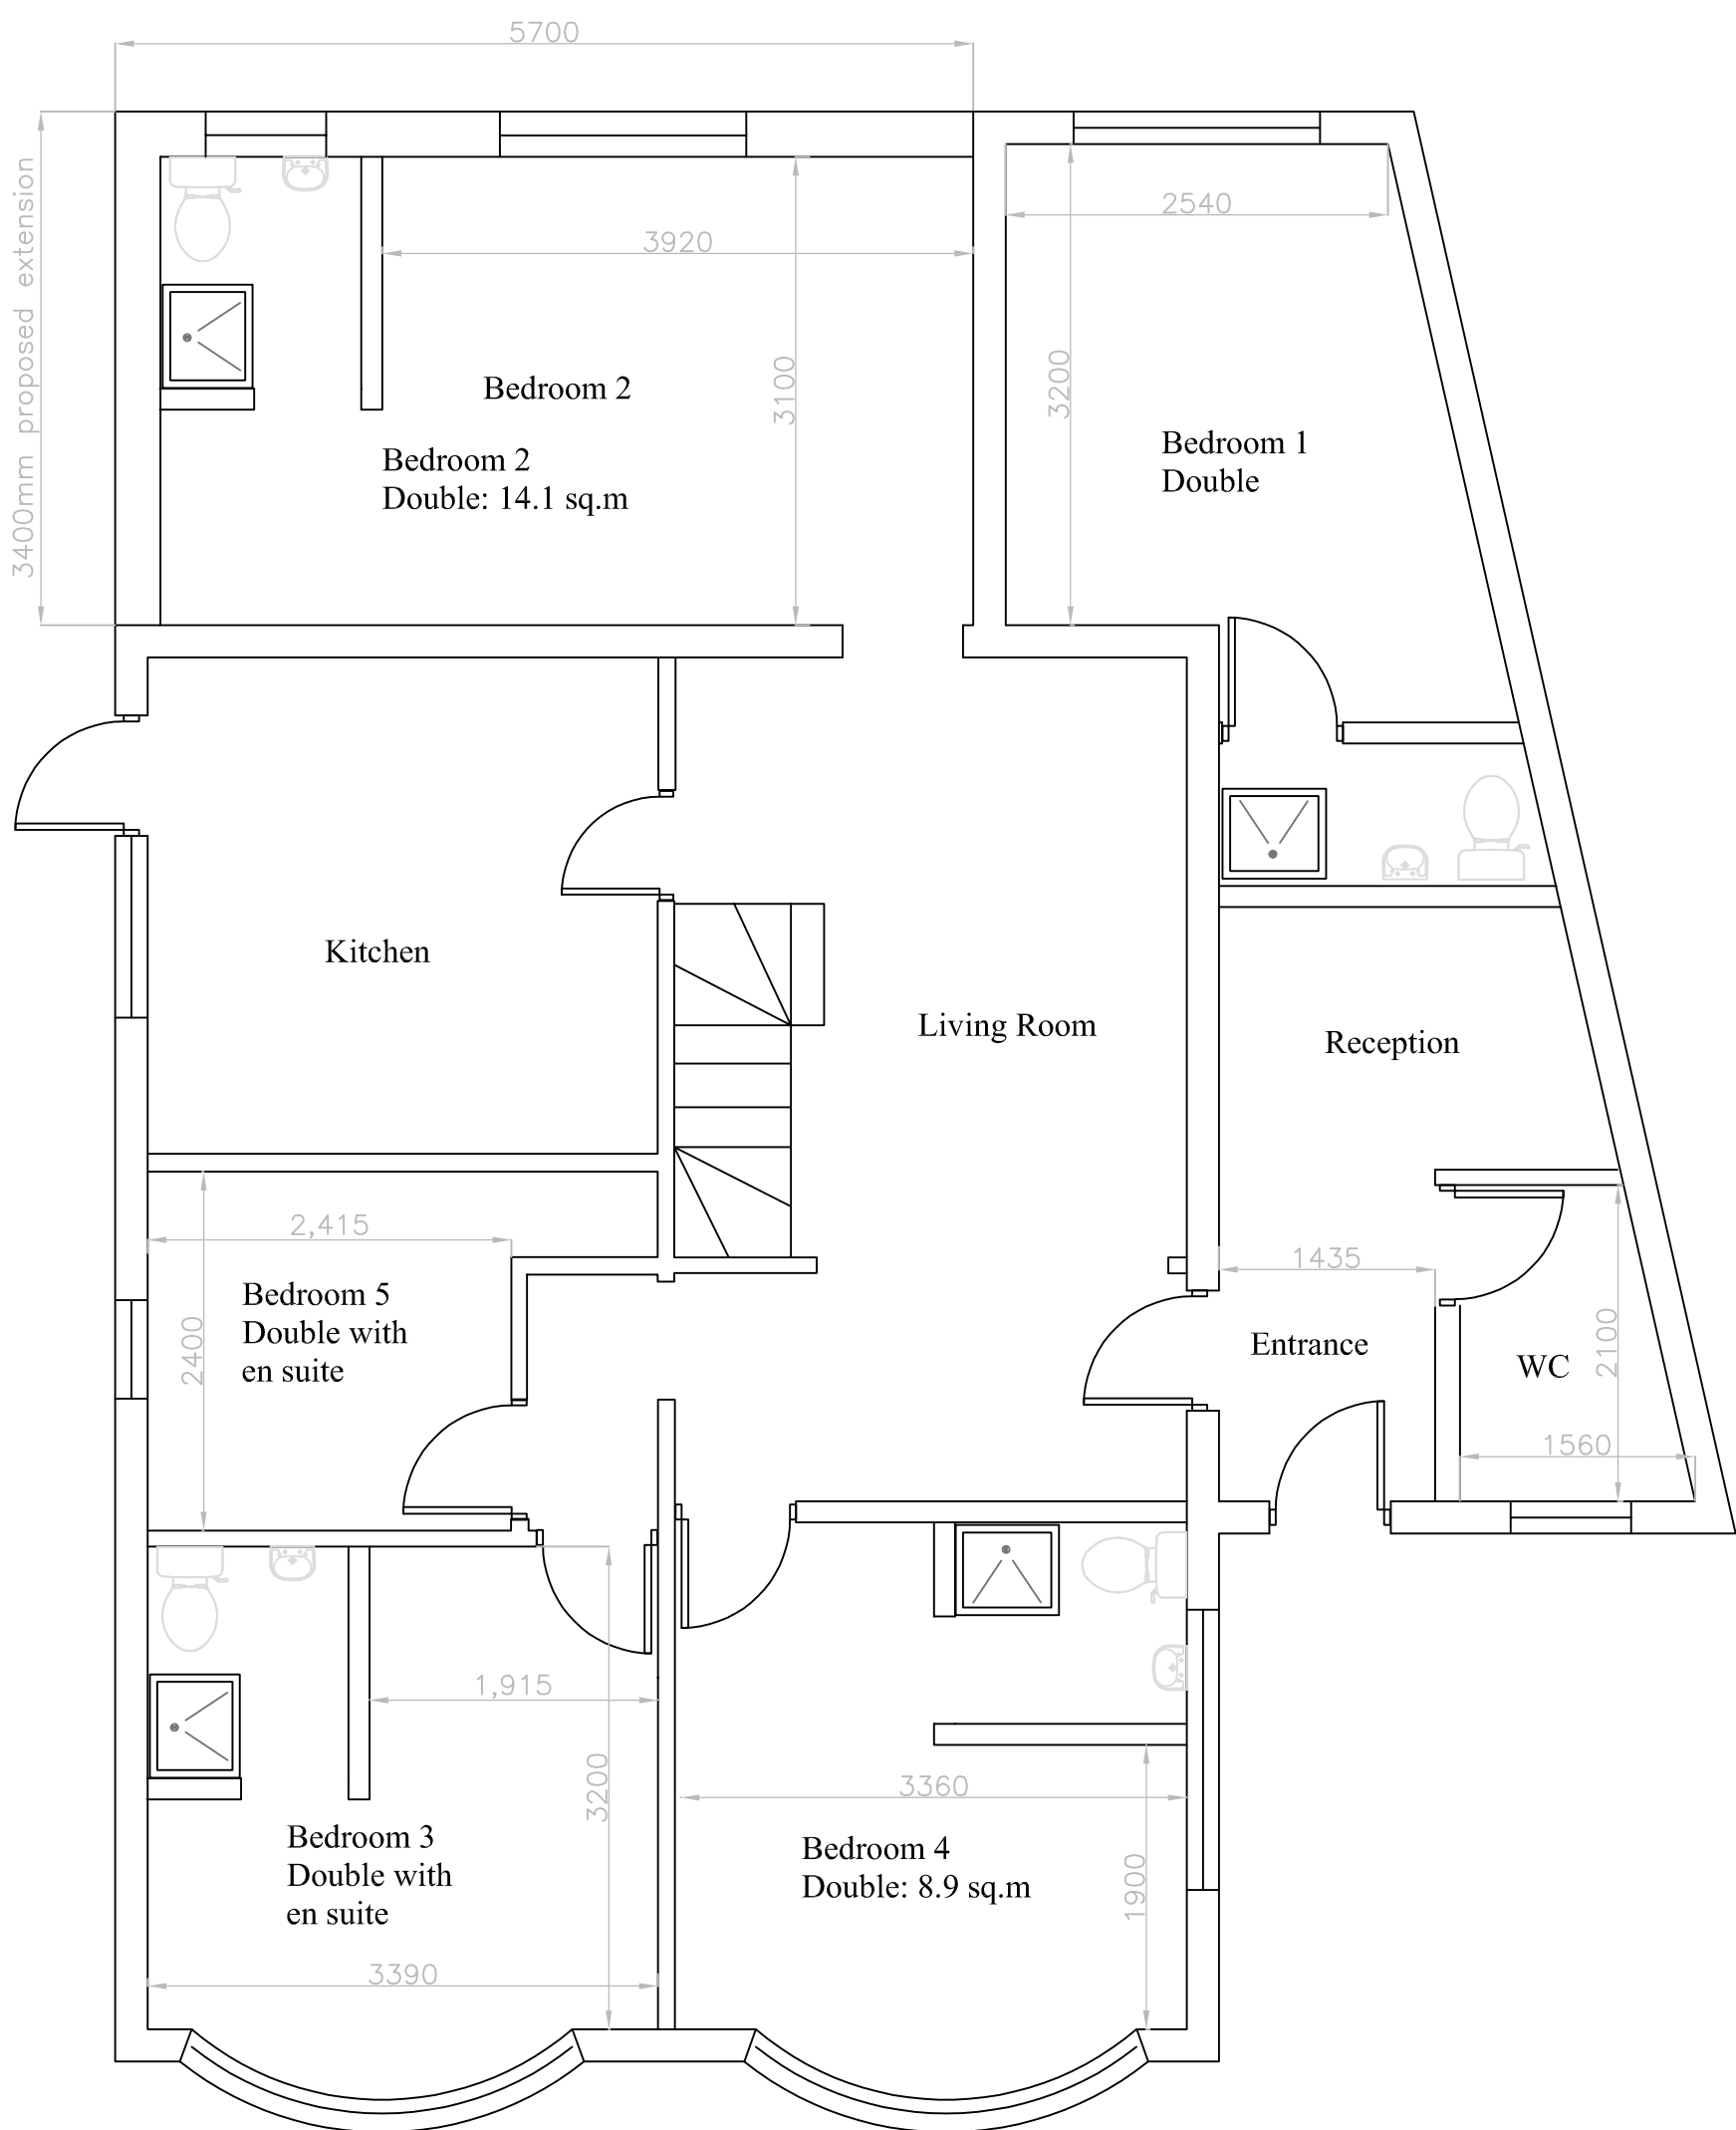


Site Plan
1:200

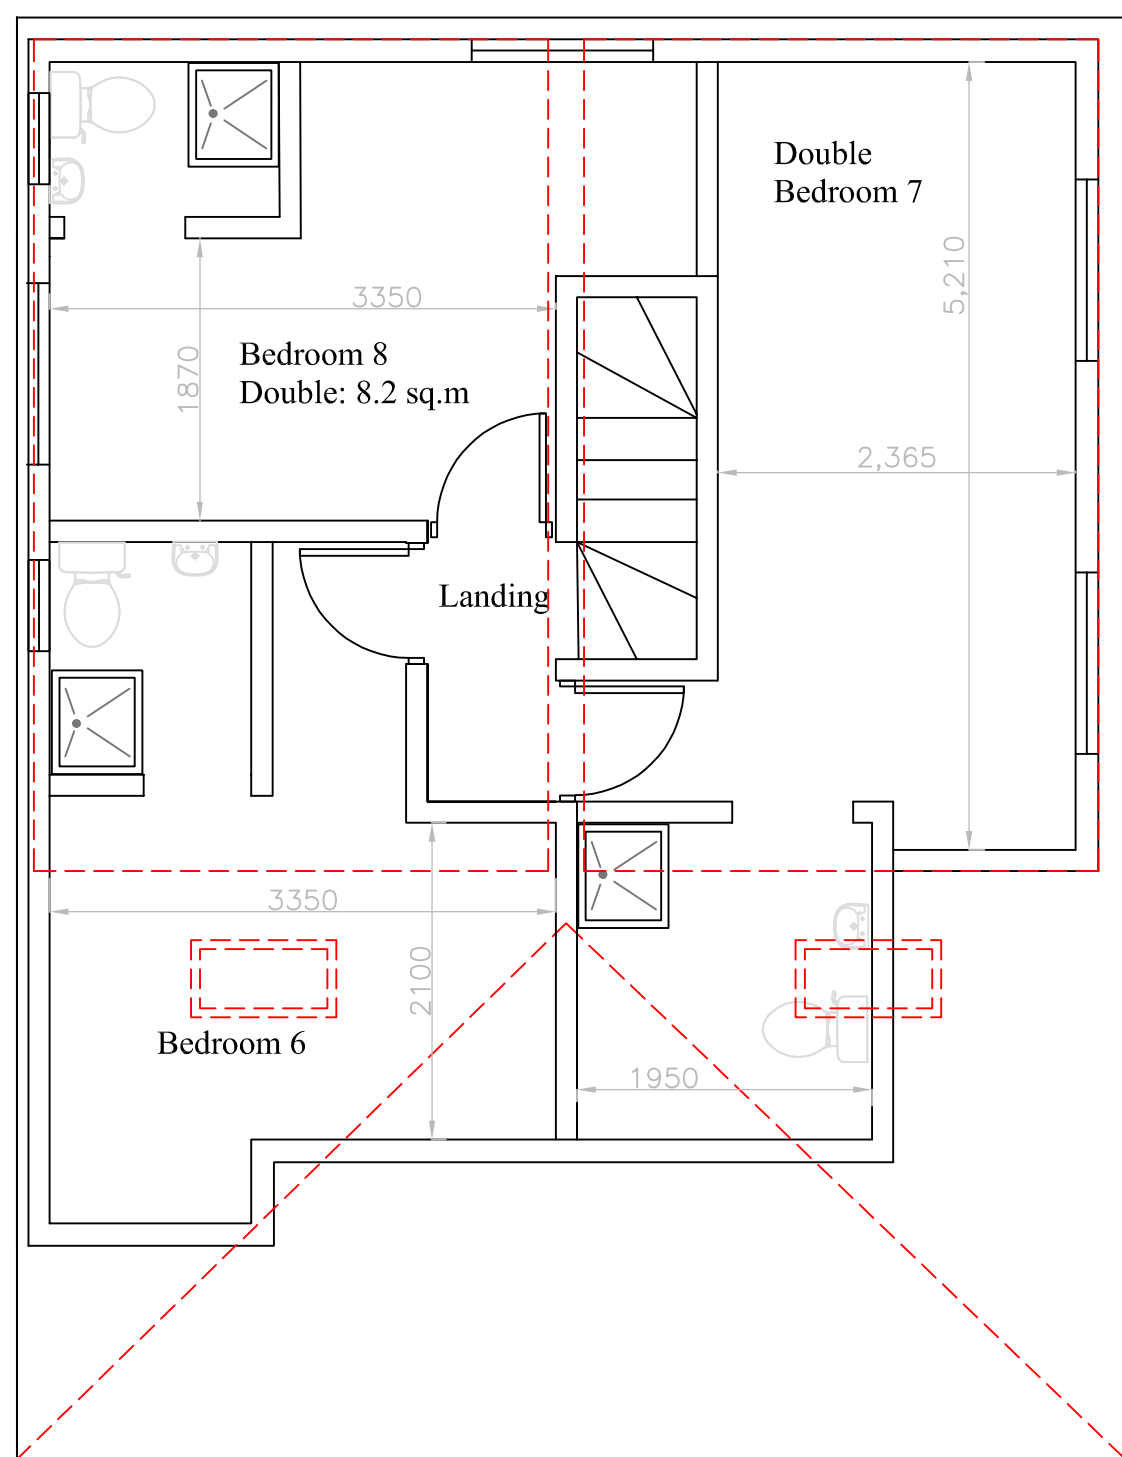

Proposed Ground Floor Plan
- 1:50

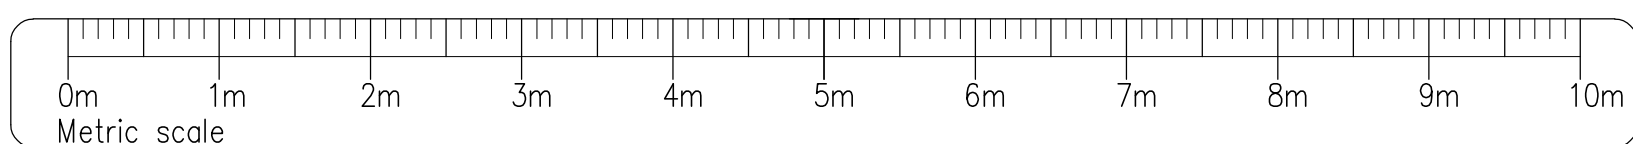

Proposed First Floor Plan
- 1:50

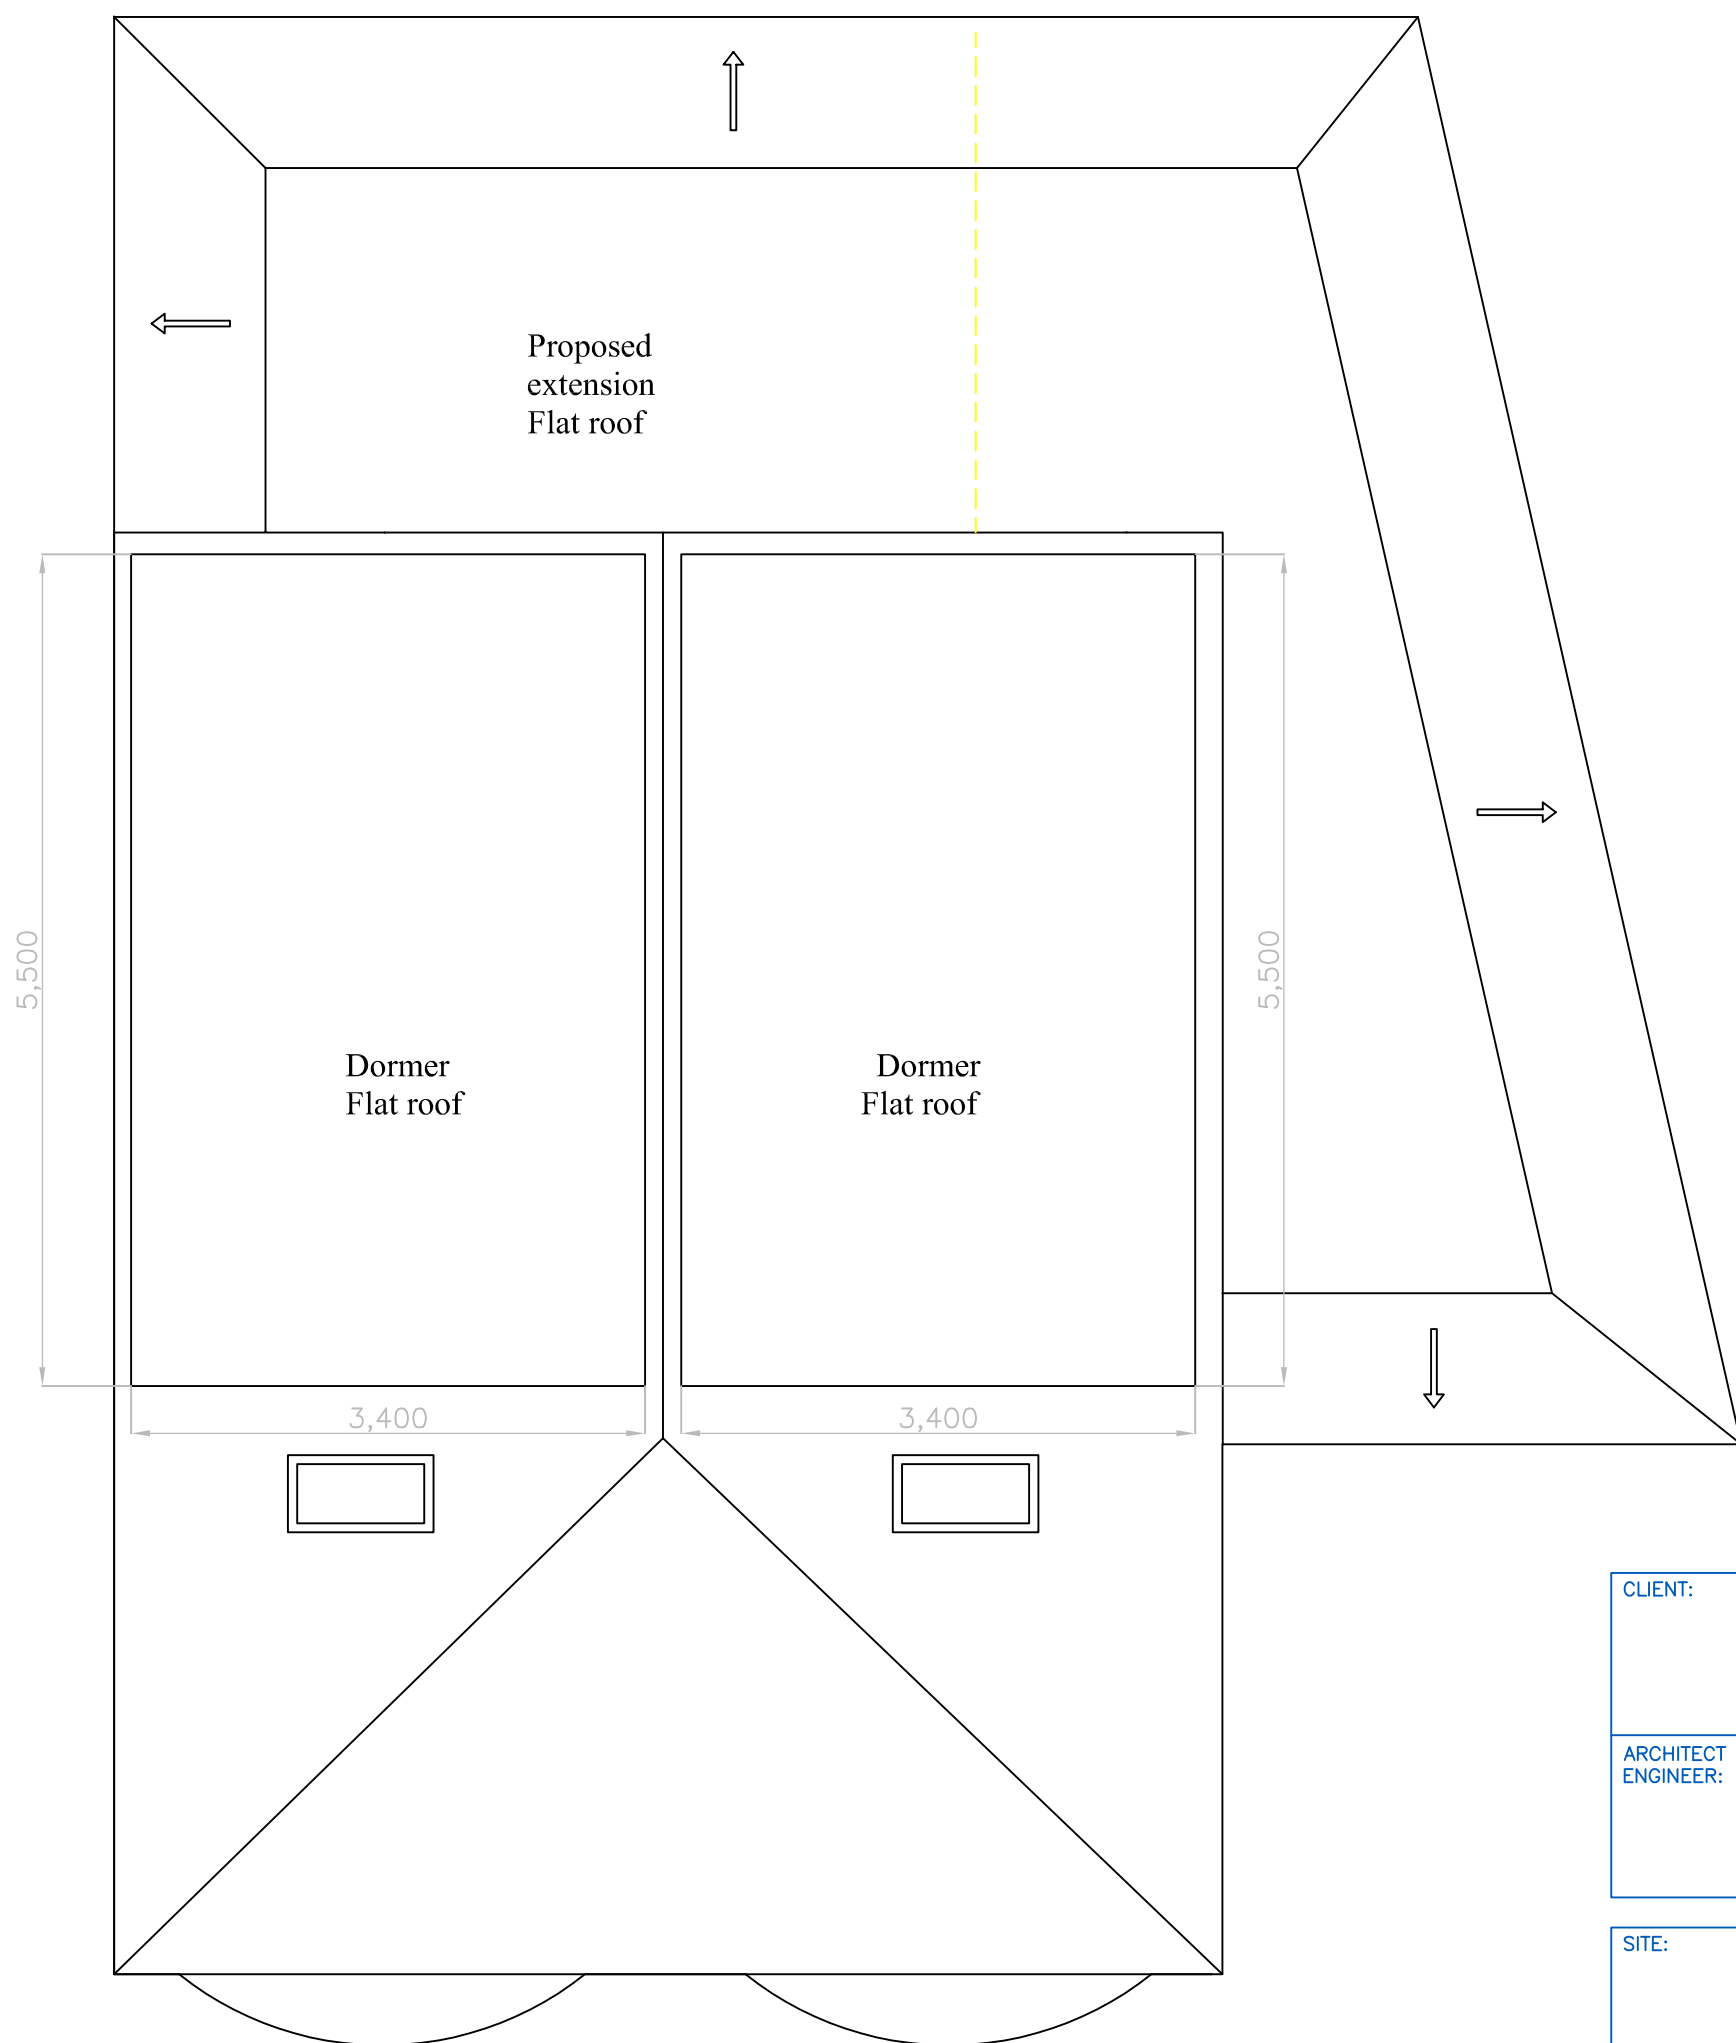

Proposed Roof Plan
- 1:50

- NOTES
1. All dimensions must be checked on site and not scaled from this drawing.
 2. Drawing to be read in conjunction with all other relevant information.
 3. Discrepancies to be highlighted to SKM Planning & Design.
 4. Double bedroom are description only not related to practical size / area as per client request.

CLIENT: Mr H Mehra			
ARCHITECT / ENGINEER: SKM Planning & Design 52 Breakspear Road South, Uxbridge, UB10 8HE s_malhotra@hotmail.co.uk m: 07951 087174 www.skmpad.com t: 01895 624878			
SITE: 21 Green Lane Uxbridge, UB8 3ED			
TITLE: Single Storey Rear Extension Dormer extensions with gable			
SCALE AT A1: 1:50, 1:100, UNO	DATE: 06/06/18	DRAWN: SM	CHECKED: SM
PROJECT NO: 1500	DRAWING NO: SKMPD-P-21GL-002	REVISION: B	