


|       |                     |
|-------|---------------------|
| N.G.R | E: 506123 N: 180191 |
|-------|---------------------|

NOTES:

| REV | MODIFICATION                   | BY | CH | DATE     |
|-----|--------------------------------|----|----|----------|
| A   | Issued for Approval            | AW | PJ | 24.10.19 |
| B   | STEEL WORK /CONFIG CHANGES     | AW | PJ | 18/02/20 |
| C   | MINOR CHANGES, OPERATORS ADDED | AW | PJ | 04/03/20 |

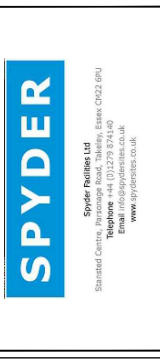

|                 |      |
|-----------------|------|
| Cell Name       | Opt. |
| BIGNELL BLOCK B | -    |


| Cell ID No |    |    |                  |
|------------|----|----|------------------|
| TEF        | VF | FF | H <sup>3</sup> C |

| تاریخ  | مبلغ  | شرح   | مبلغ   |
|--------|-------|-------|--------|
| 081248 | 15180 | 96446 | UB0276 |

| Site Address / Contact Details                                                          |
|-----------------------------------------------------------------------------------------|
| <p>BIGNELL BLOCK B<br/> HORTON PARADE<br/> WEST DRAYTON<br/> MIDDLESEX<br/> UB7 8EJ</p> |

|                   |                         |             |
|-------------------|-------------------------|-------------|
| Drawing Title:    | PROPOSED SITE ELEVATION | Dwg<br>Rev: |
| Purpose of issue: | PLANNING                |             |

|                 |    |          |                         |   |
|-----------------|----|----------|-------------------------|---|
| Drawing Number: |    | 301      |                         | C |
| Surveyed By:    |    | PJ       | Original Sheet Size: A3 |   |
| Drawn:          | AW | Date:    | 24/10/19                | C |
|                 |    | Checked: | PJ                      |   |

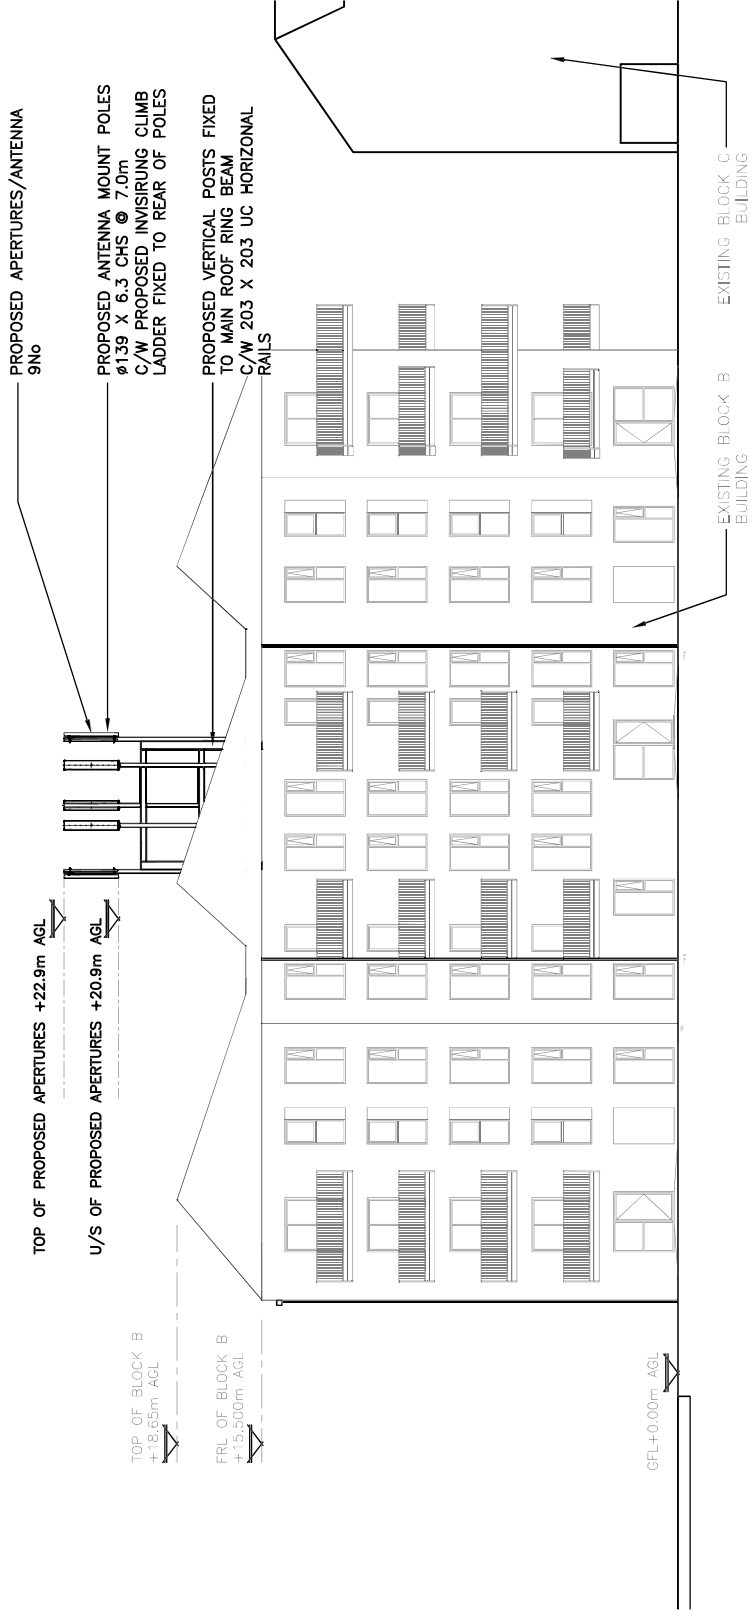

NOTE  
PROPOSED TELECOMS EQUIPMENT  
CABINETS TO BE LOCATED IN  
GROUND FLOOR PLANT ROOM

PROPOSED SOUTHWEST ELEVATION  
(1:100)

The drawings comply with TEF & Vodafone Standard ICNIRP guidelines.  
Designed in accordance with CORNERSTONE document: SDN0008