




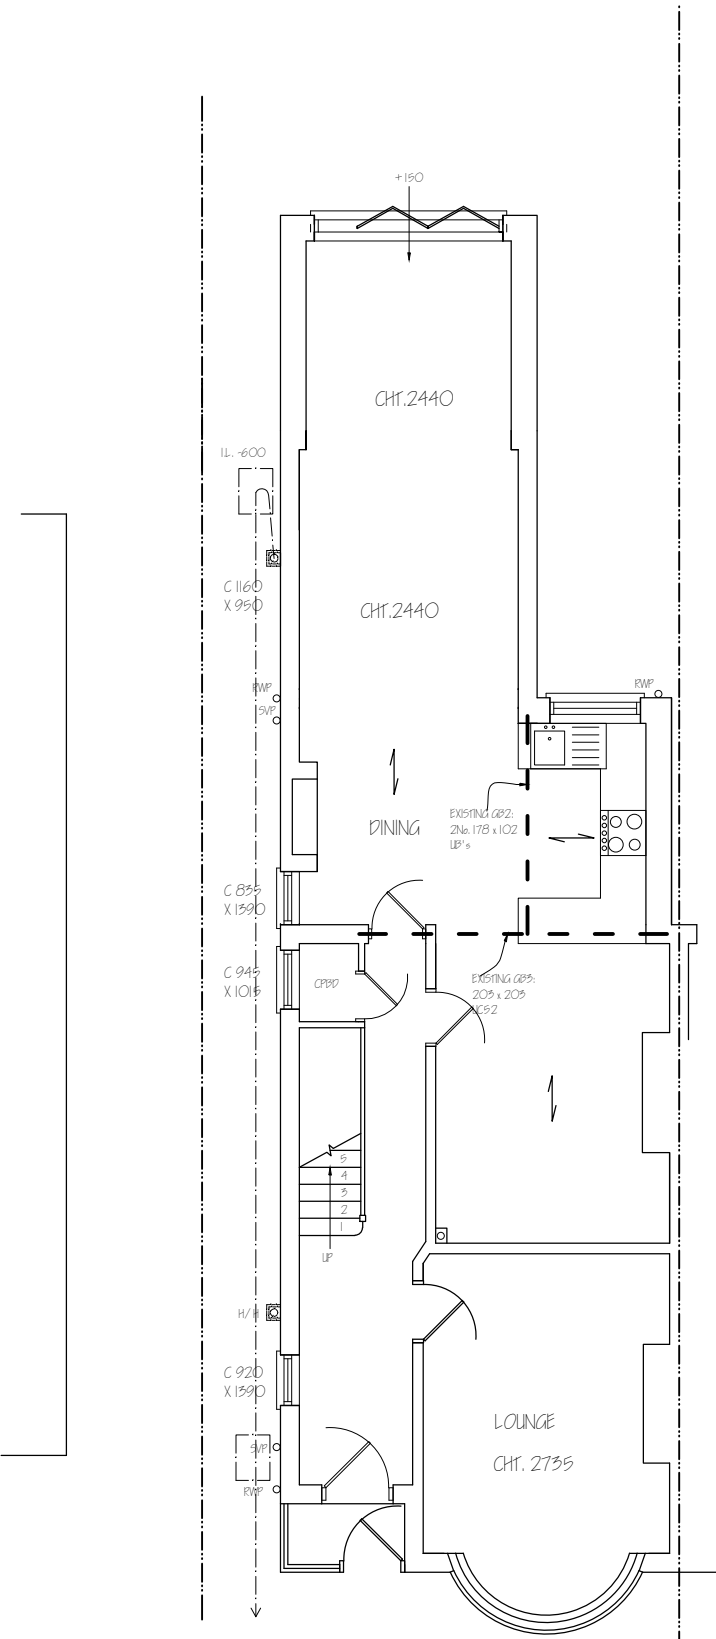

EXISTING GROUND FLOOR PLAN

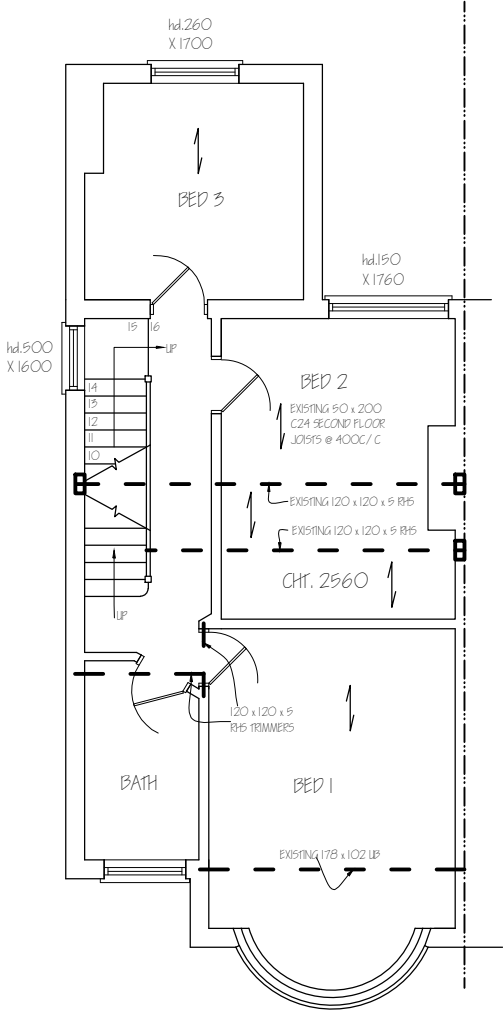


EXISTING PART FIRST FLOOR PLAN

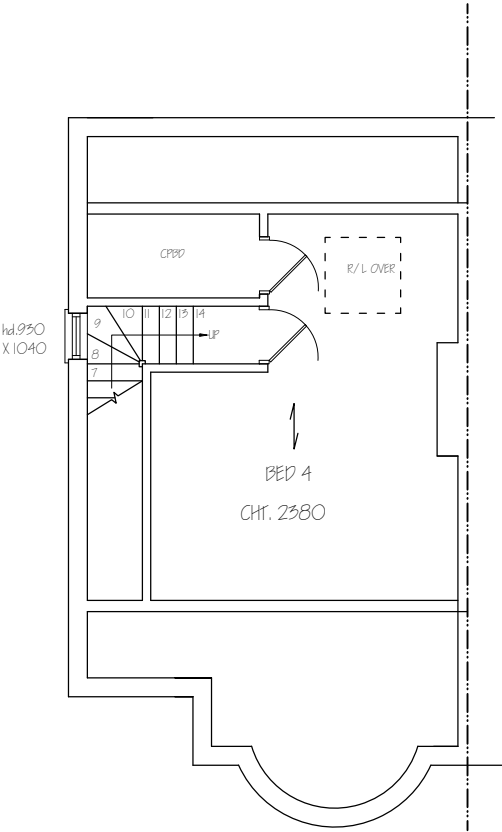

EXISTING PART SECOND FLOOR PLAN

Nigel Fallon, B.Sc. (Hons)MBEng. 07768-408525		ADDRESS: 41, ELM AVENUE, EASTCOTE, HA4 8PE.	
Planning & Development Consultant, Building Engineer.			
349, Chartridge Lane, Chesham, HP5 2SH.		NO. - 01	REV:
DRAWING TITLE: EXISTING FLOOR PLANS		PRG. PAPER SIZE: A3	
SCALE - 1:100		DATE: 18/08/2021	

 



FF REAR EXTN.	$3.30m^2$ $3.11m$	$10.26m^2$
HIP > GAB.	0.333 $8.94m^2$ $3.04m$	$9.05m^2$
 DORMER	$3.66m^2$ $5.15m$	$27.90m^2$
TOTAL =		$47.21m^2$
$47.21m^2 \times 50m^2$, THEREFORE ITS P.D.		







FF REAR EXTN.	3.30m ² 3.11m	10.26m ²
HIP > GAB.	0.333 8.94m ² 3.04m	9.05m ²
 DORMER	3.66m ² 5.15m	27.90m ²
TOTAL =		47.21m ²
47.21m ² < 50m ² . THEREFORE 115 P.P.		




Figure 1 is a horizontal bar chart showing the distribution of the number of nodes in the network. The x-axis represents the number of nodes, ranging from 0M to 10M. The y-axis represents the frequency, ranging from 0 to 100. The chart shows a distribution that is skewed towards the right, with a peak around 2M nodes.

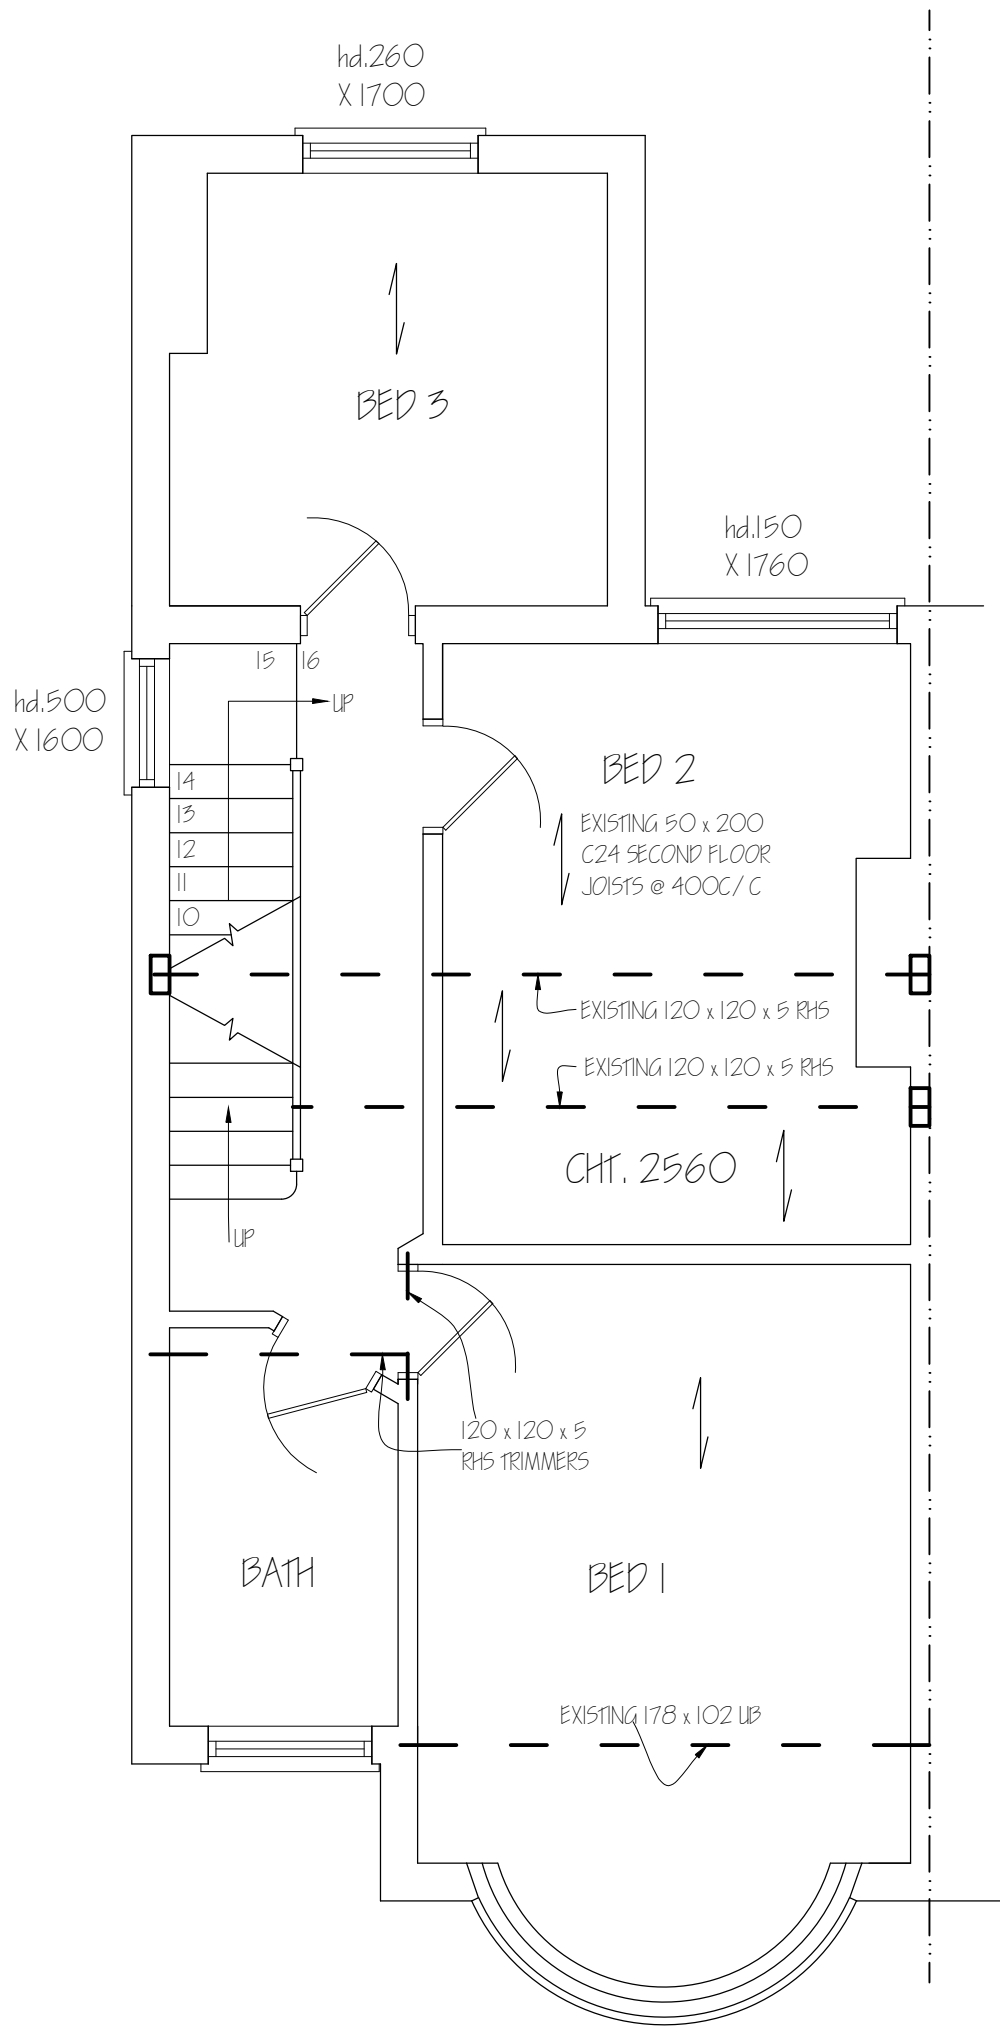

Nigel Fallon, B.Sc. (Hons) MBEng. 07768-408525 Planning & Development Consultant, Building Engineer.		ADDRESS: 41, ELM AVENUE, EASTCOTE, HA4 8PE.	
349, Chartridge Lane, Chesham, HP5 2SH.		NO. - 05	REV.
DRAWING TITLE: PROPOSED FIRST FLOOR PLAN		DATE: 18/08/2021	
SCALE - 1:50		DRG. PAPER SIZE: A3	

 

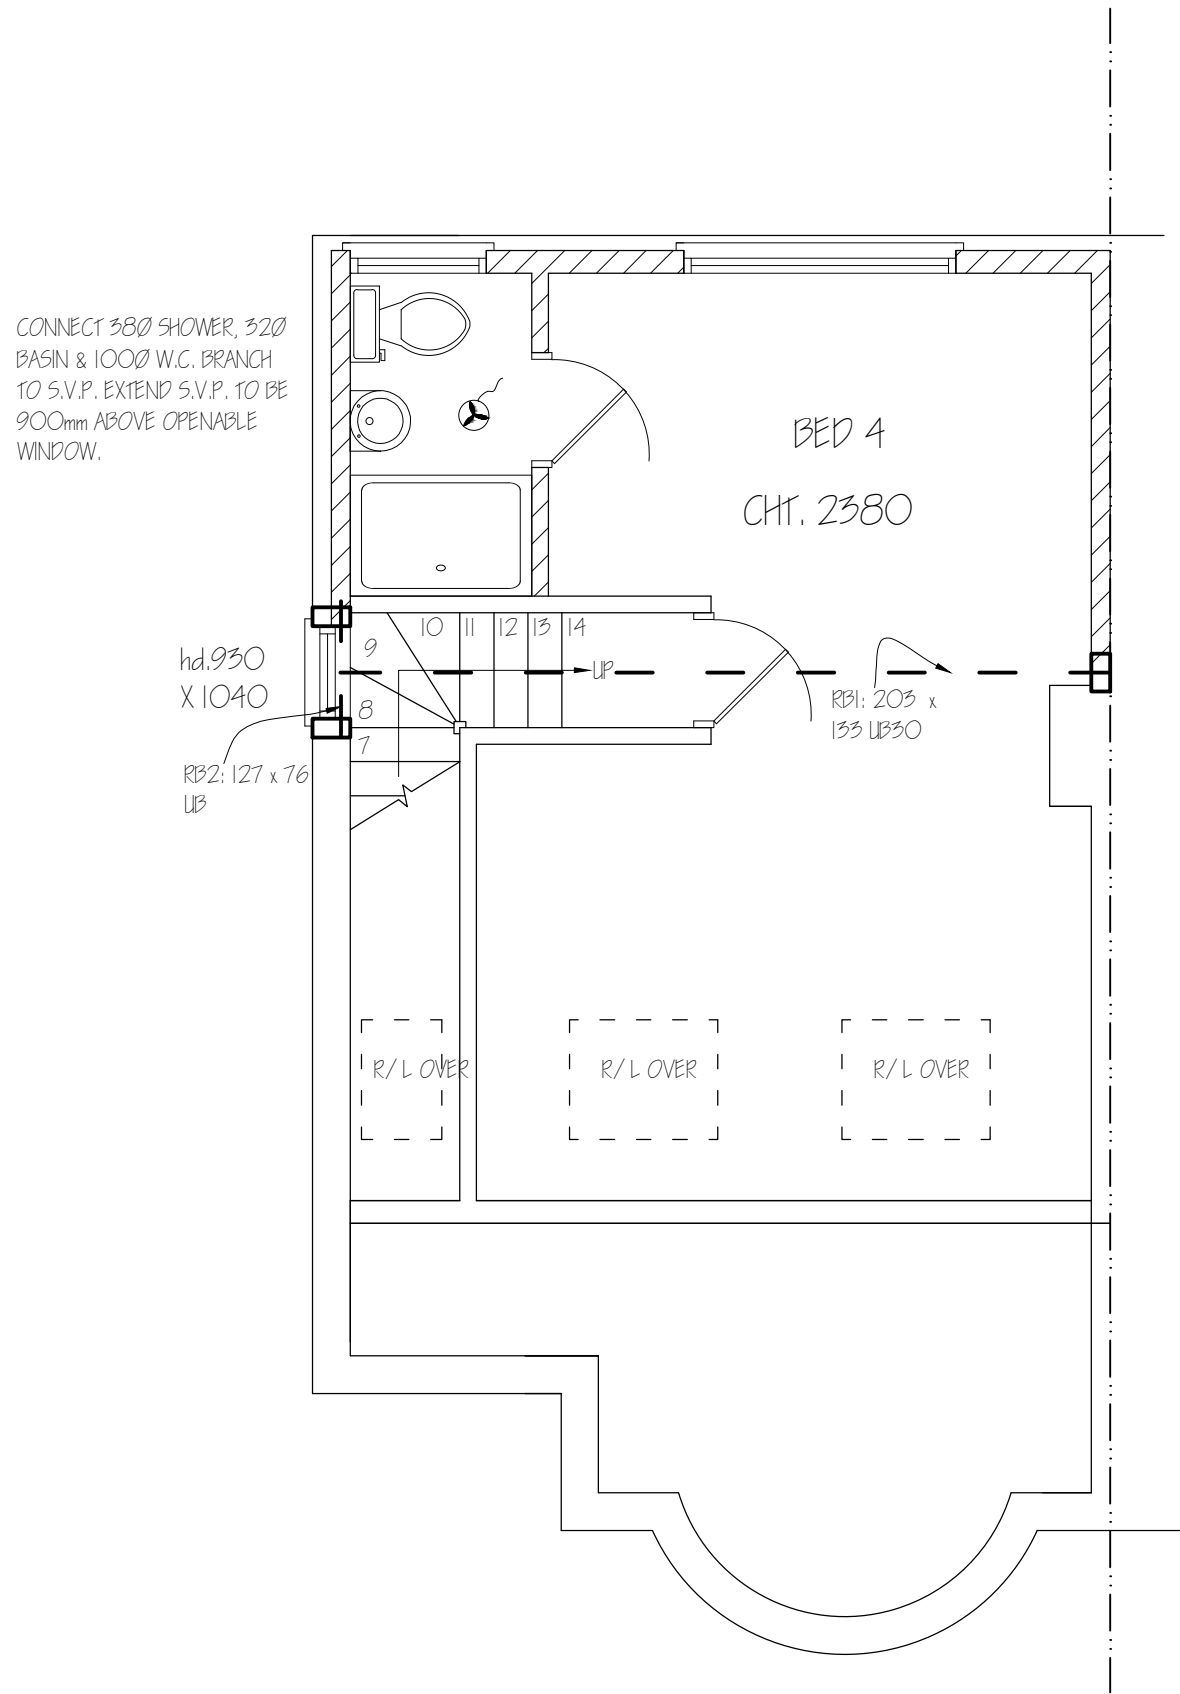

Nigel Fallon, B.Sc. (Hons)MBEng. 07768-408525
Planning & Development Consultant, Building Engineer.

349, Chartridge Lane,
Chesham, HP5 2SH.

DRAWING TITLE: PROPOSED SECOND FLOOR PLAN

SCALE - 1: 50

DATE: 18/ 08/ 2021


ADDRESS:


41, ELM AVENUE,
EASTCOTE, HA4 8PE.

NO. - 06

REV:

DRG. PAPER SIZE: A3

 

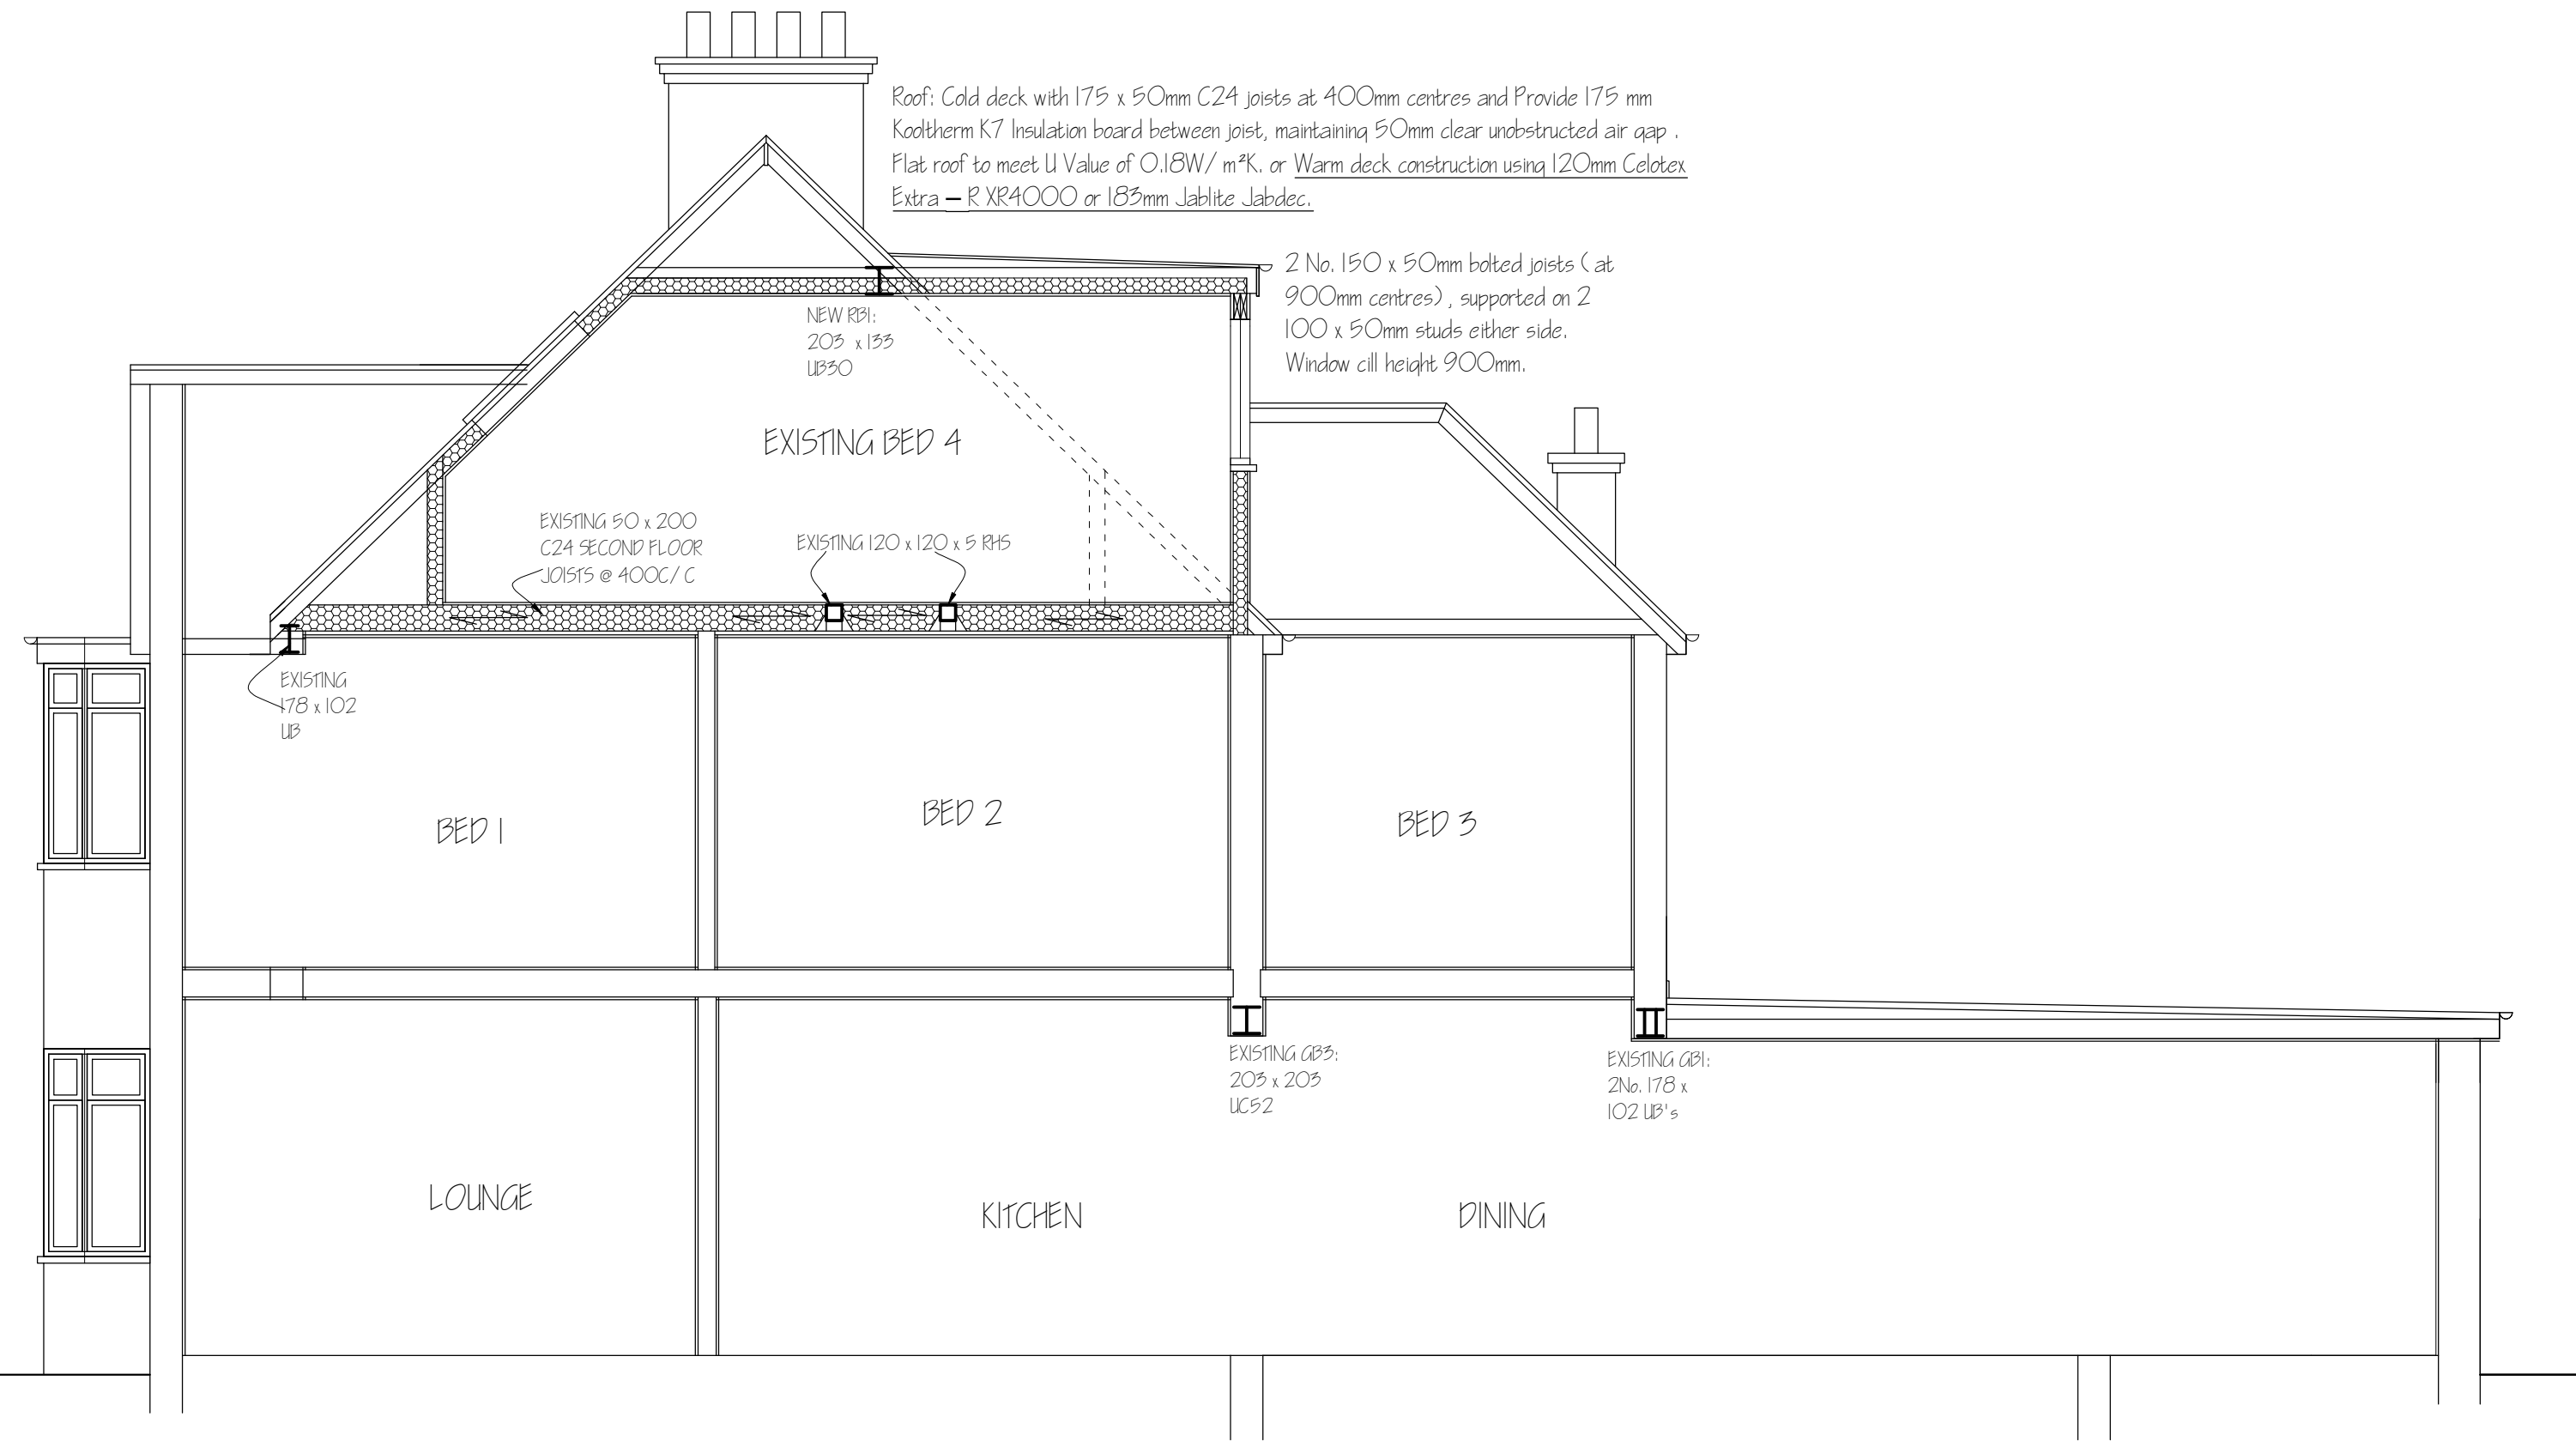

Nigel Fallon, B.Sc. (Hons)MBEng. 07768-408525
Planning & Development Consultant, Building Engineer.

349, Chartridge Lane,
Chesham, HP5 2SH.

DRAWING TITLE: PROPOSED SECTION A-A

SCALE - 1: 50

DATE: 18/ 08/ 2021

ADDRESS:
41, ELM AVENUE,
EASTCOTE, HA4 8PE.

NO. - 07

REV:

DRG. PAPER SIZE: A3

