

note:- all proposed brickwork to match the existing brickwork
all proposed roof tiles to match the existing roof tiles
all proposed windows and doors to match the existing windows and doors
(as stated on the application form)

- FLAT A - STUDIO
- FLAT B- 1 BEDROOM
- FLAT C- 1 BEDROOM




SECURE UPRIGHT
CYCLE STANDS

PROPOSED SITE
PLAN:- scale:- 1:100@A1



SECURE BIN STORE
FRONT ACCESS

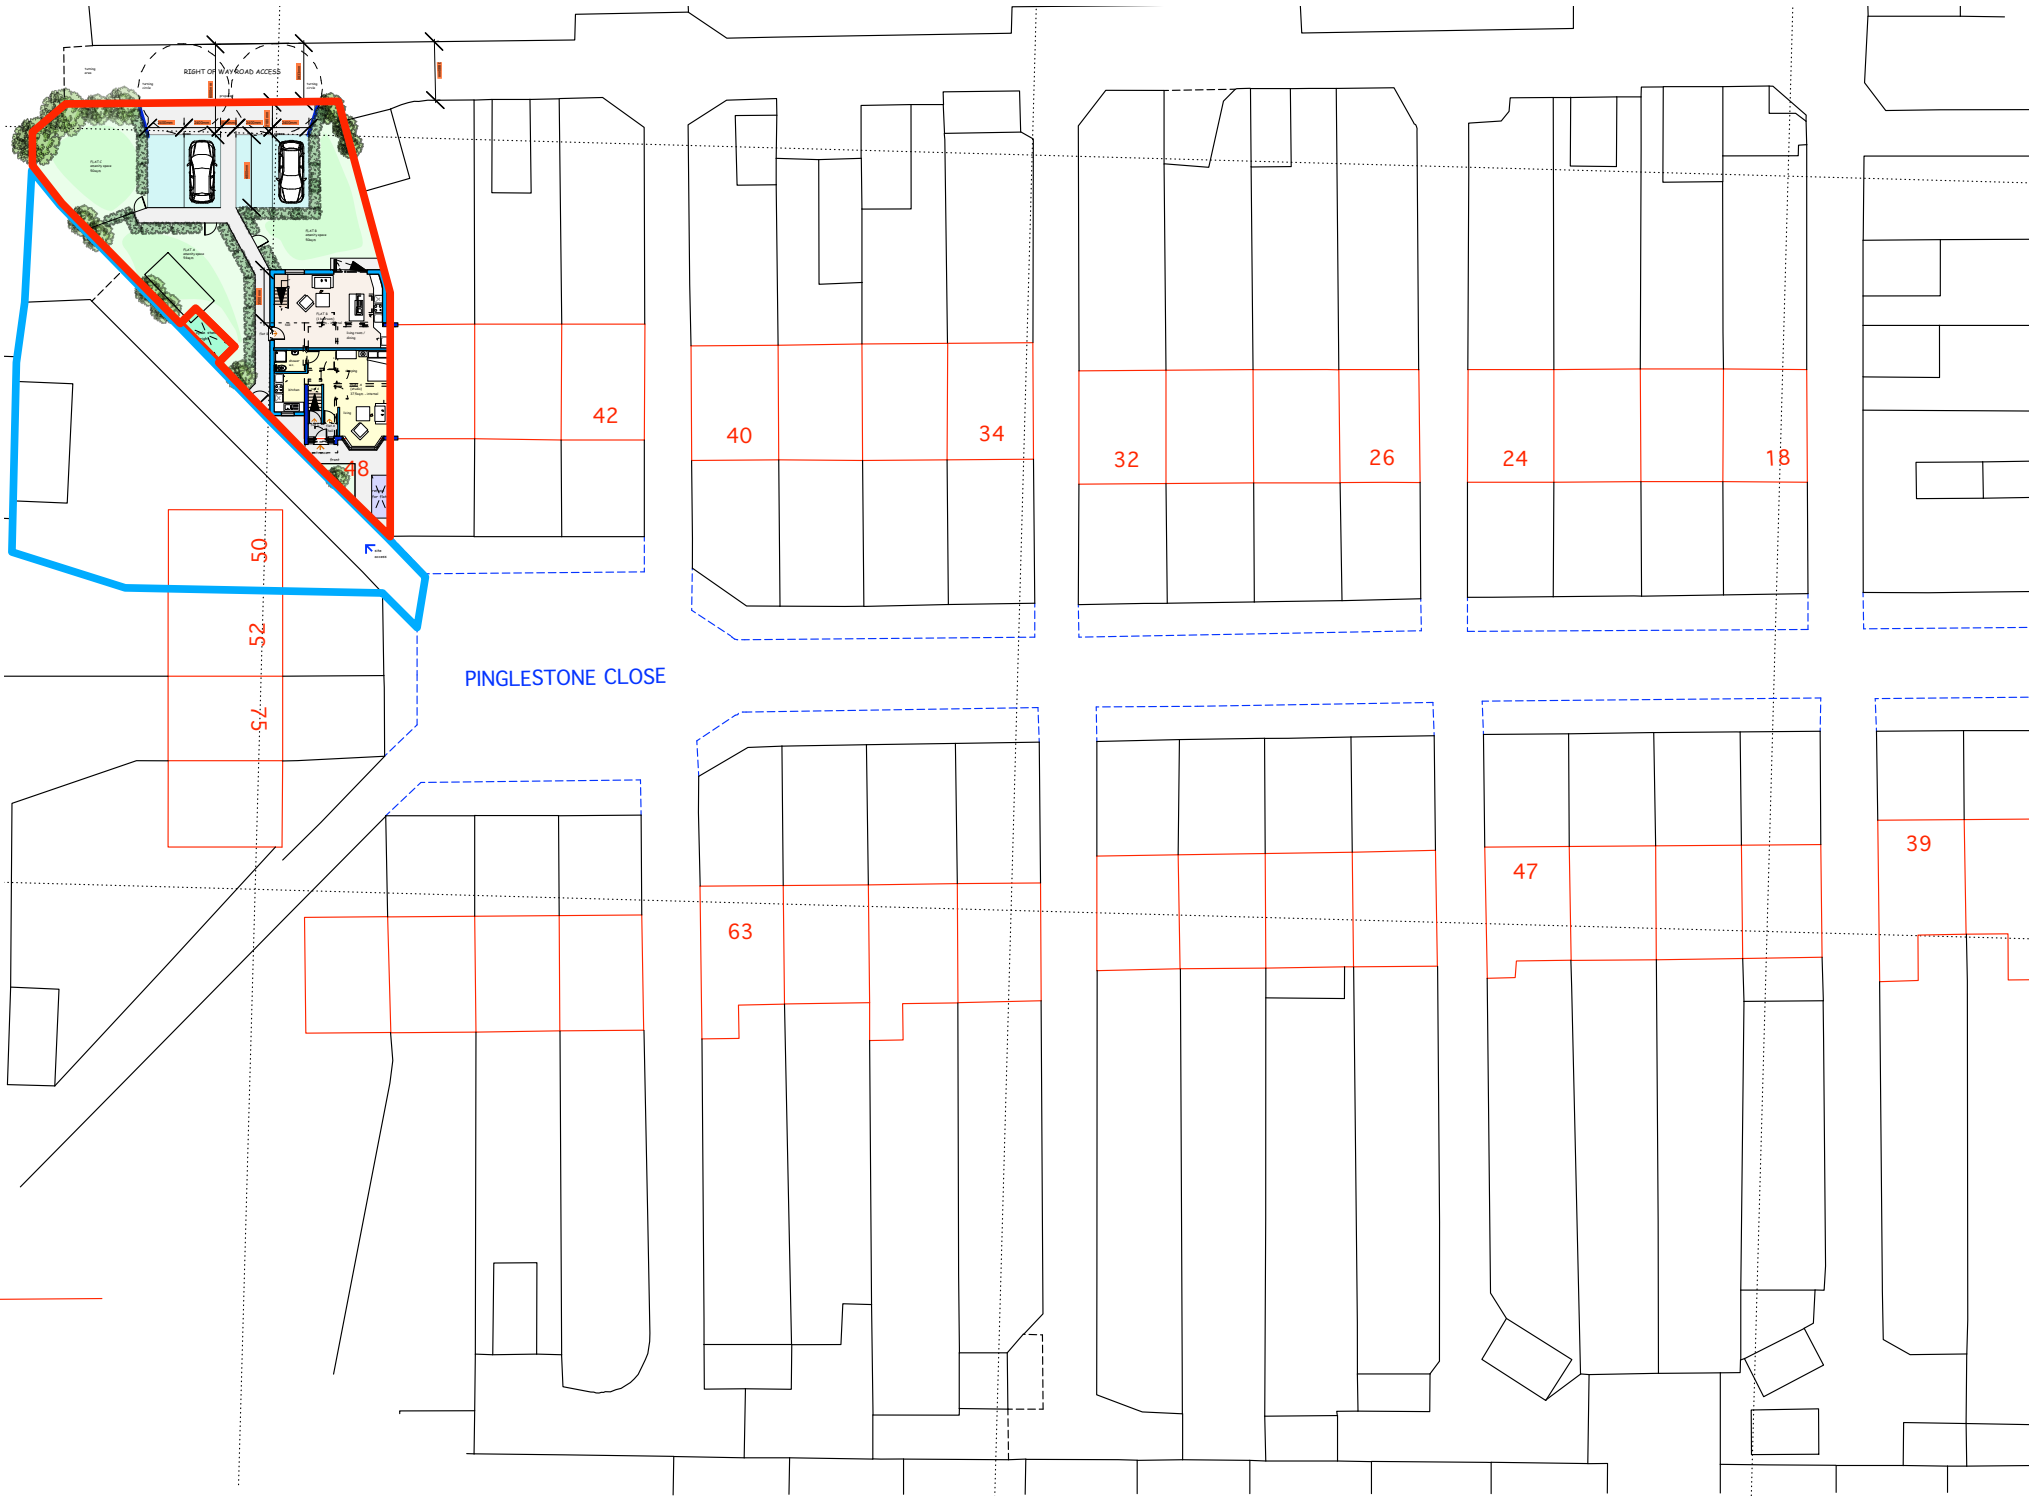


PROPOSED SITE
LOCATION PLAN

scale:- 1:500@A1



THE 8TH AVENUE

0208 0244 888

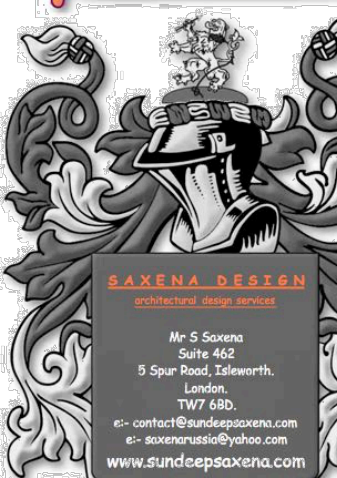


Saxena




iDream Developments

NOTE: No dimensions are to be scaled from this drawing
Report all errors and omissions to the Architect
All dimensions to be checked on site before fabrication.


REV	DATE	DESCRIPTION
1		PROJECT
1		48 PINGLESTONE CLOSE
1		HARMONDSWORTH, WEST DRAYTON
1		DRAWING
1		PROPOSED INFORMATION
1		CLIENT MR
1		SCALE
1		1:50/1:100/1:500 @ A1
1		DATE
1		FEB/2019
1		DRAWING No
1		PINGLE/PL04F
1		© copyright retained

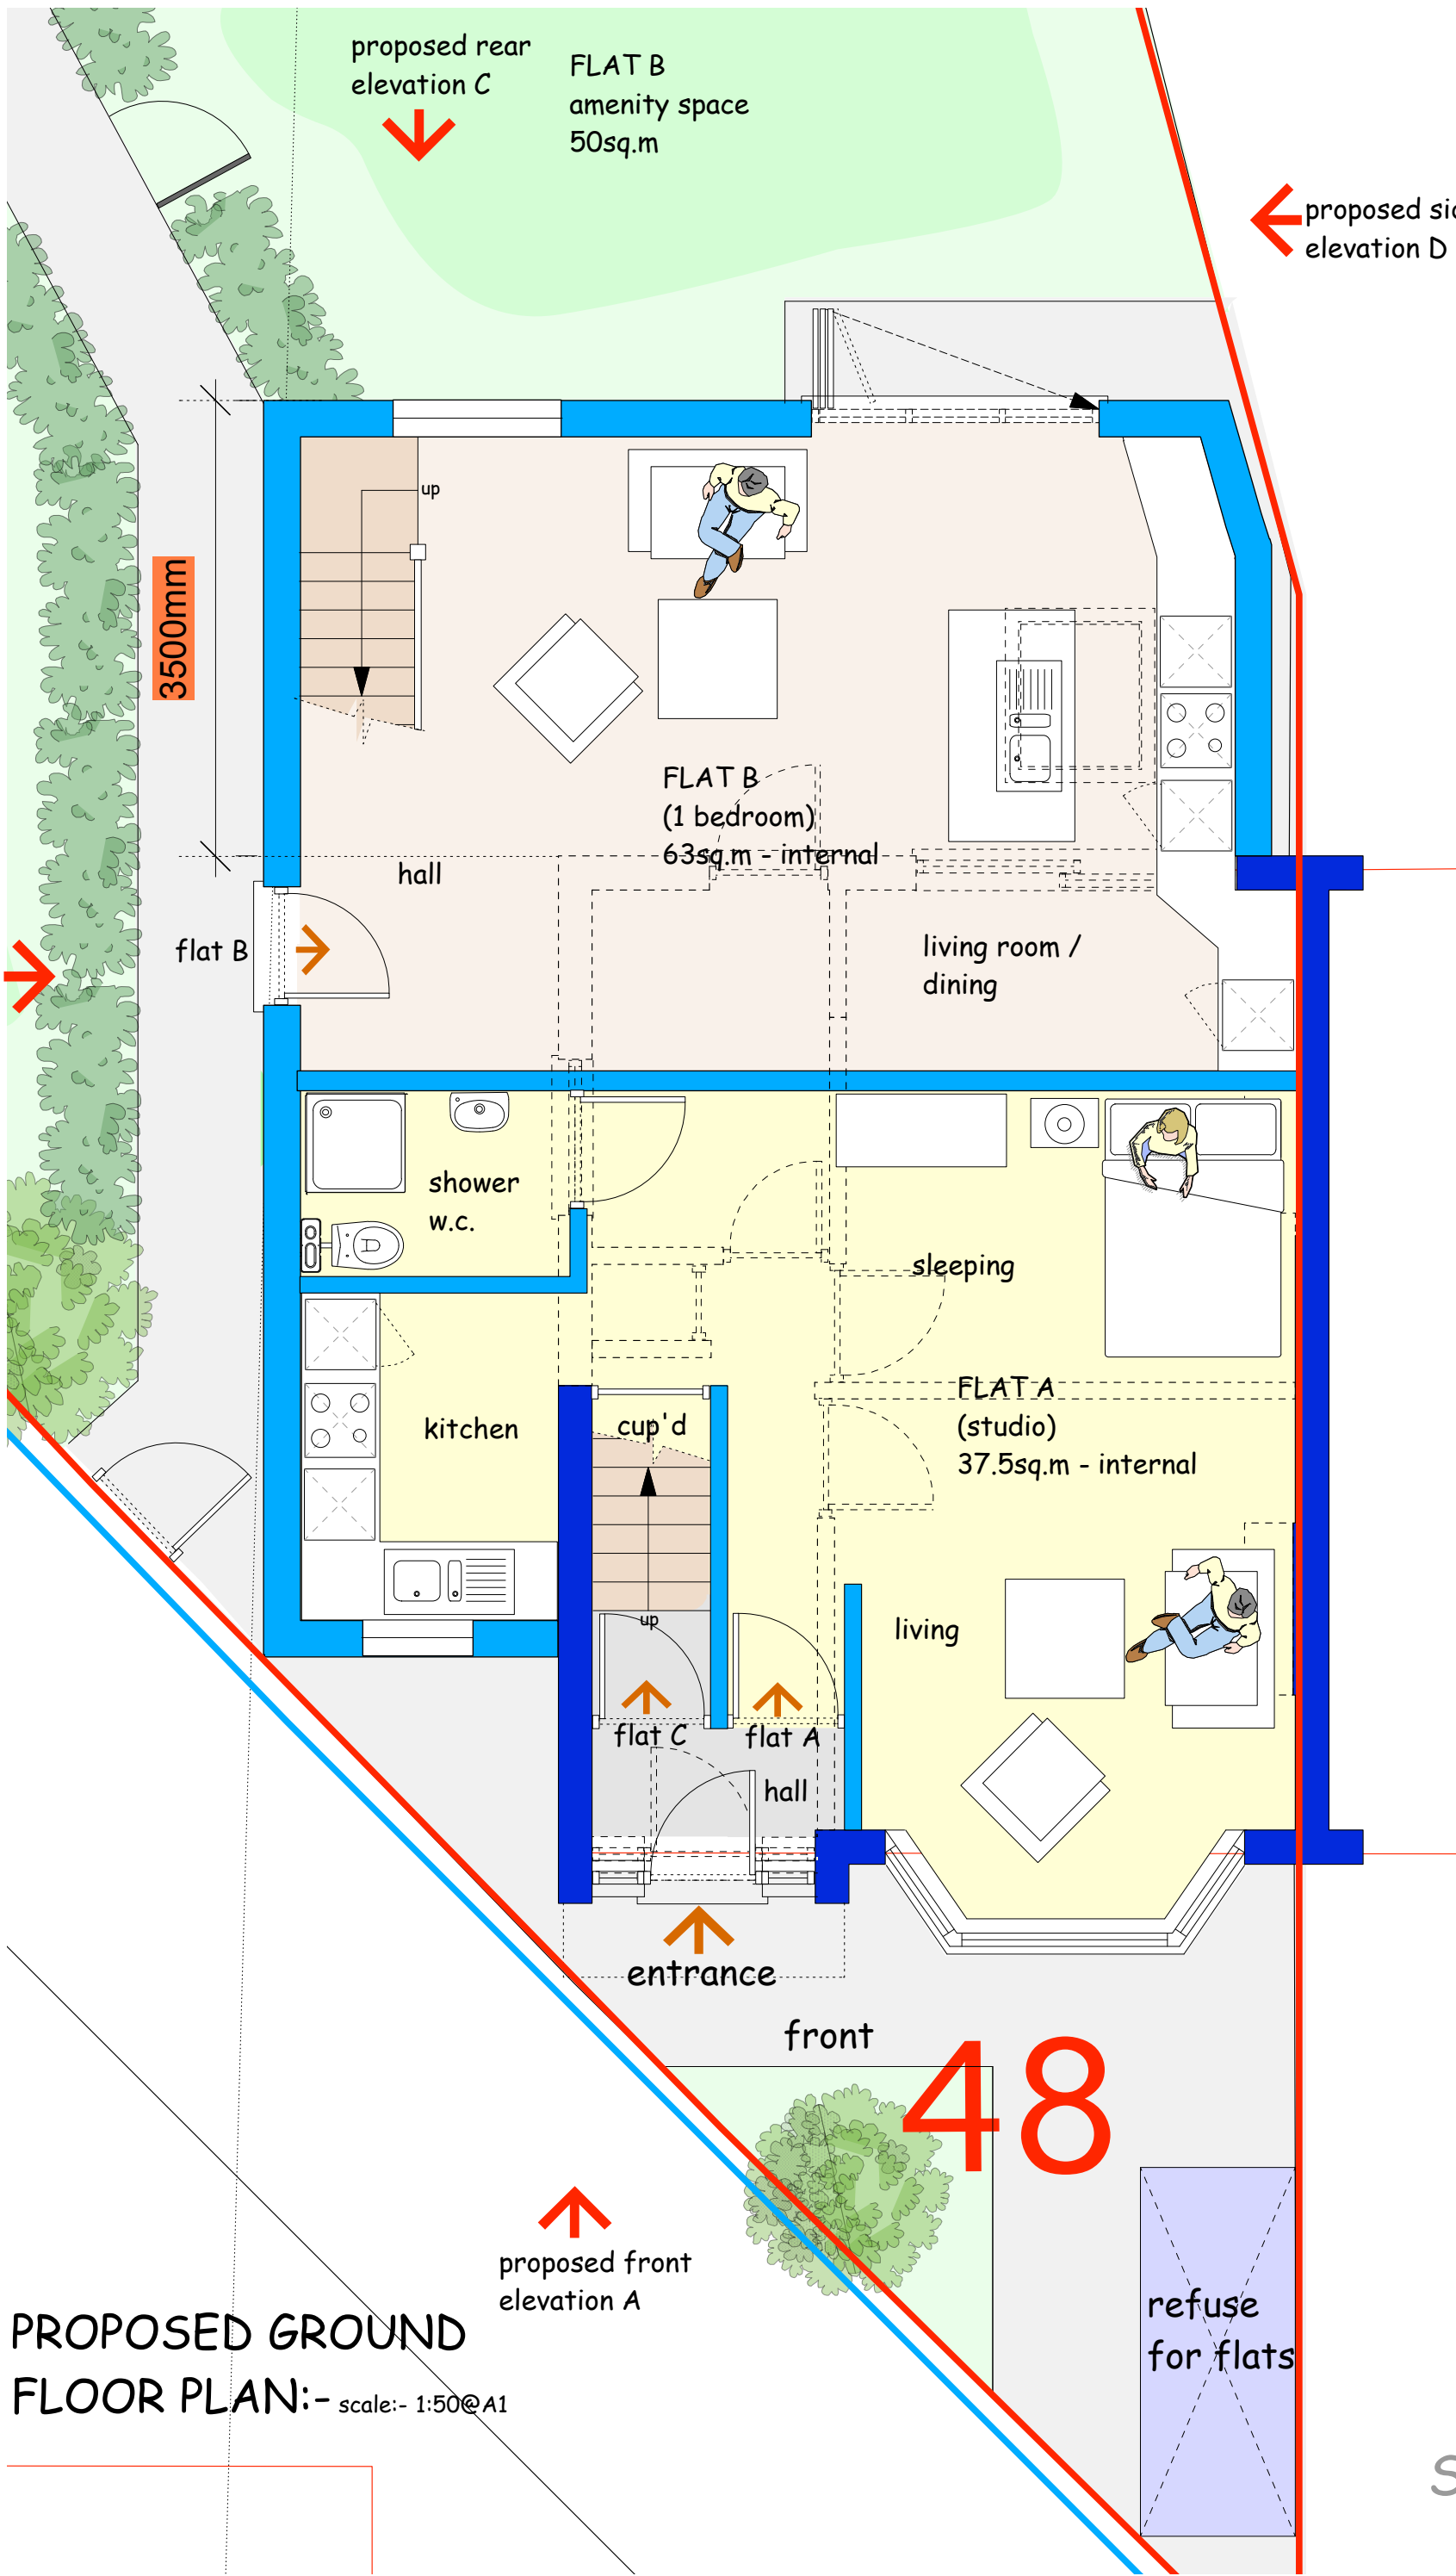

PROPOSED GROUND
FLOOR PLAN:- scale:- 1:500@A1

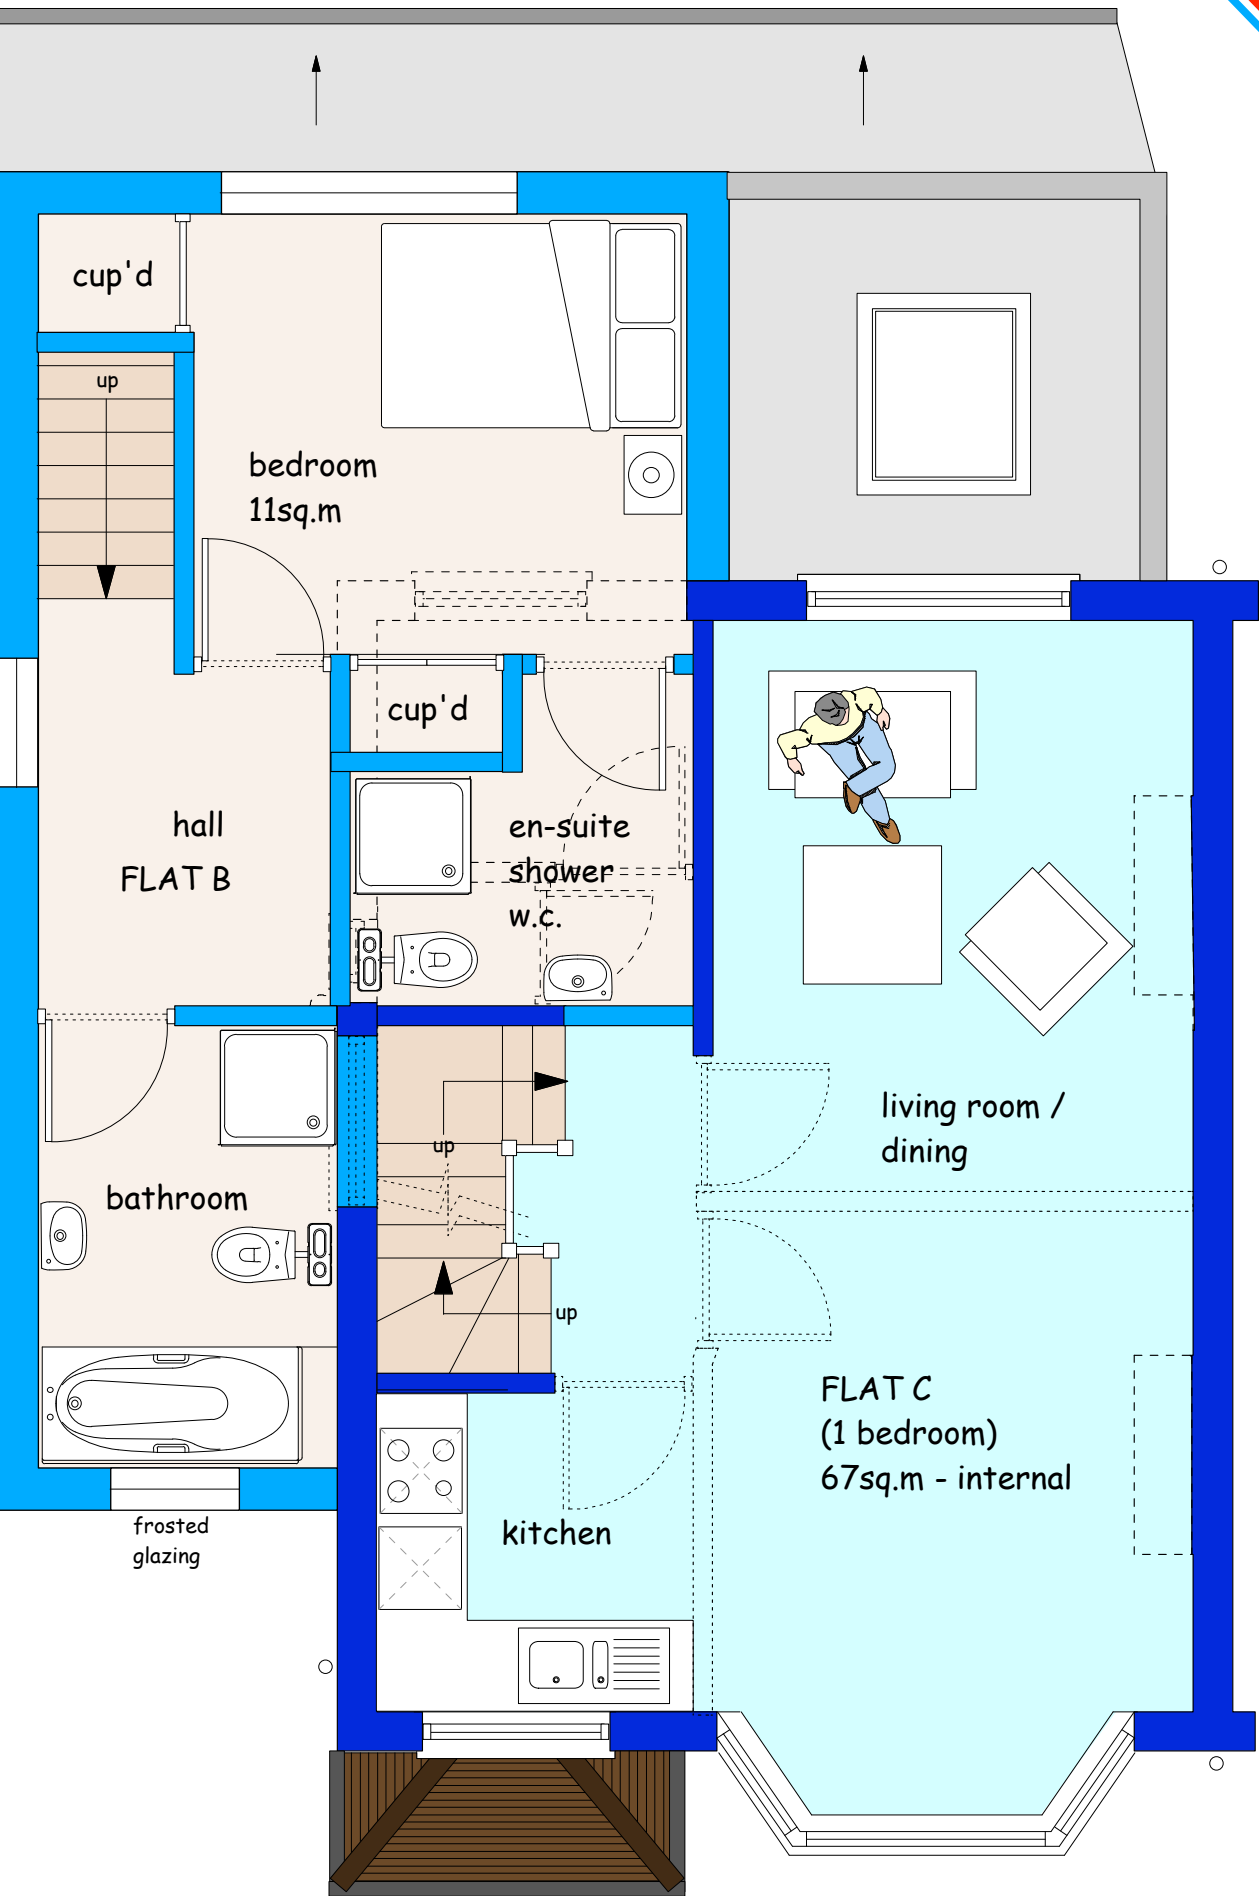


PROPOSED FIRST
FLOOR PLAN:- scale:- 1:500@A1

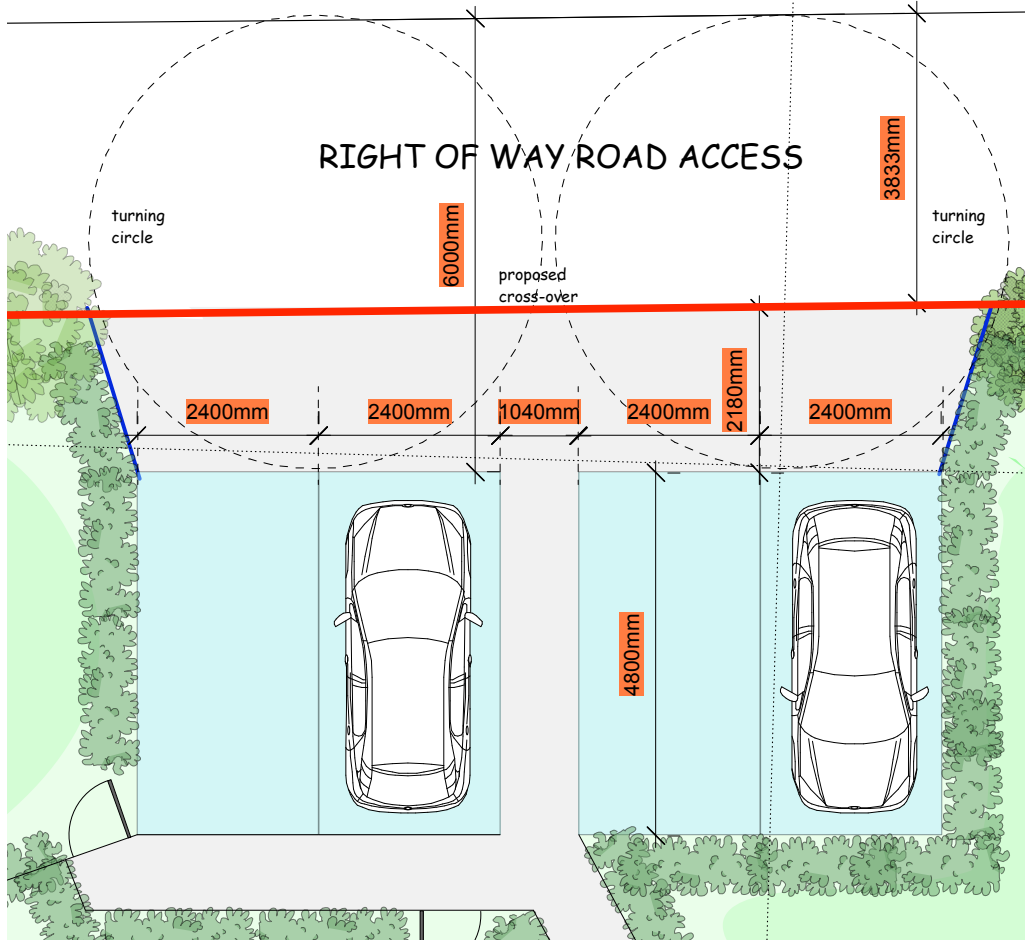

PROPOSED
CROSS-OVER DETAIL
scale:- 1:100@A1

PROPOSED LOFT
FLOOR PLAN:- scale:- 1:500@A1

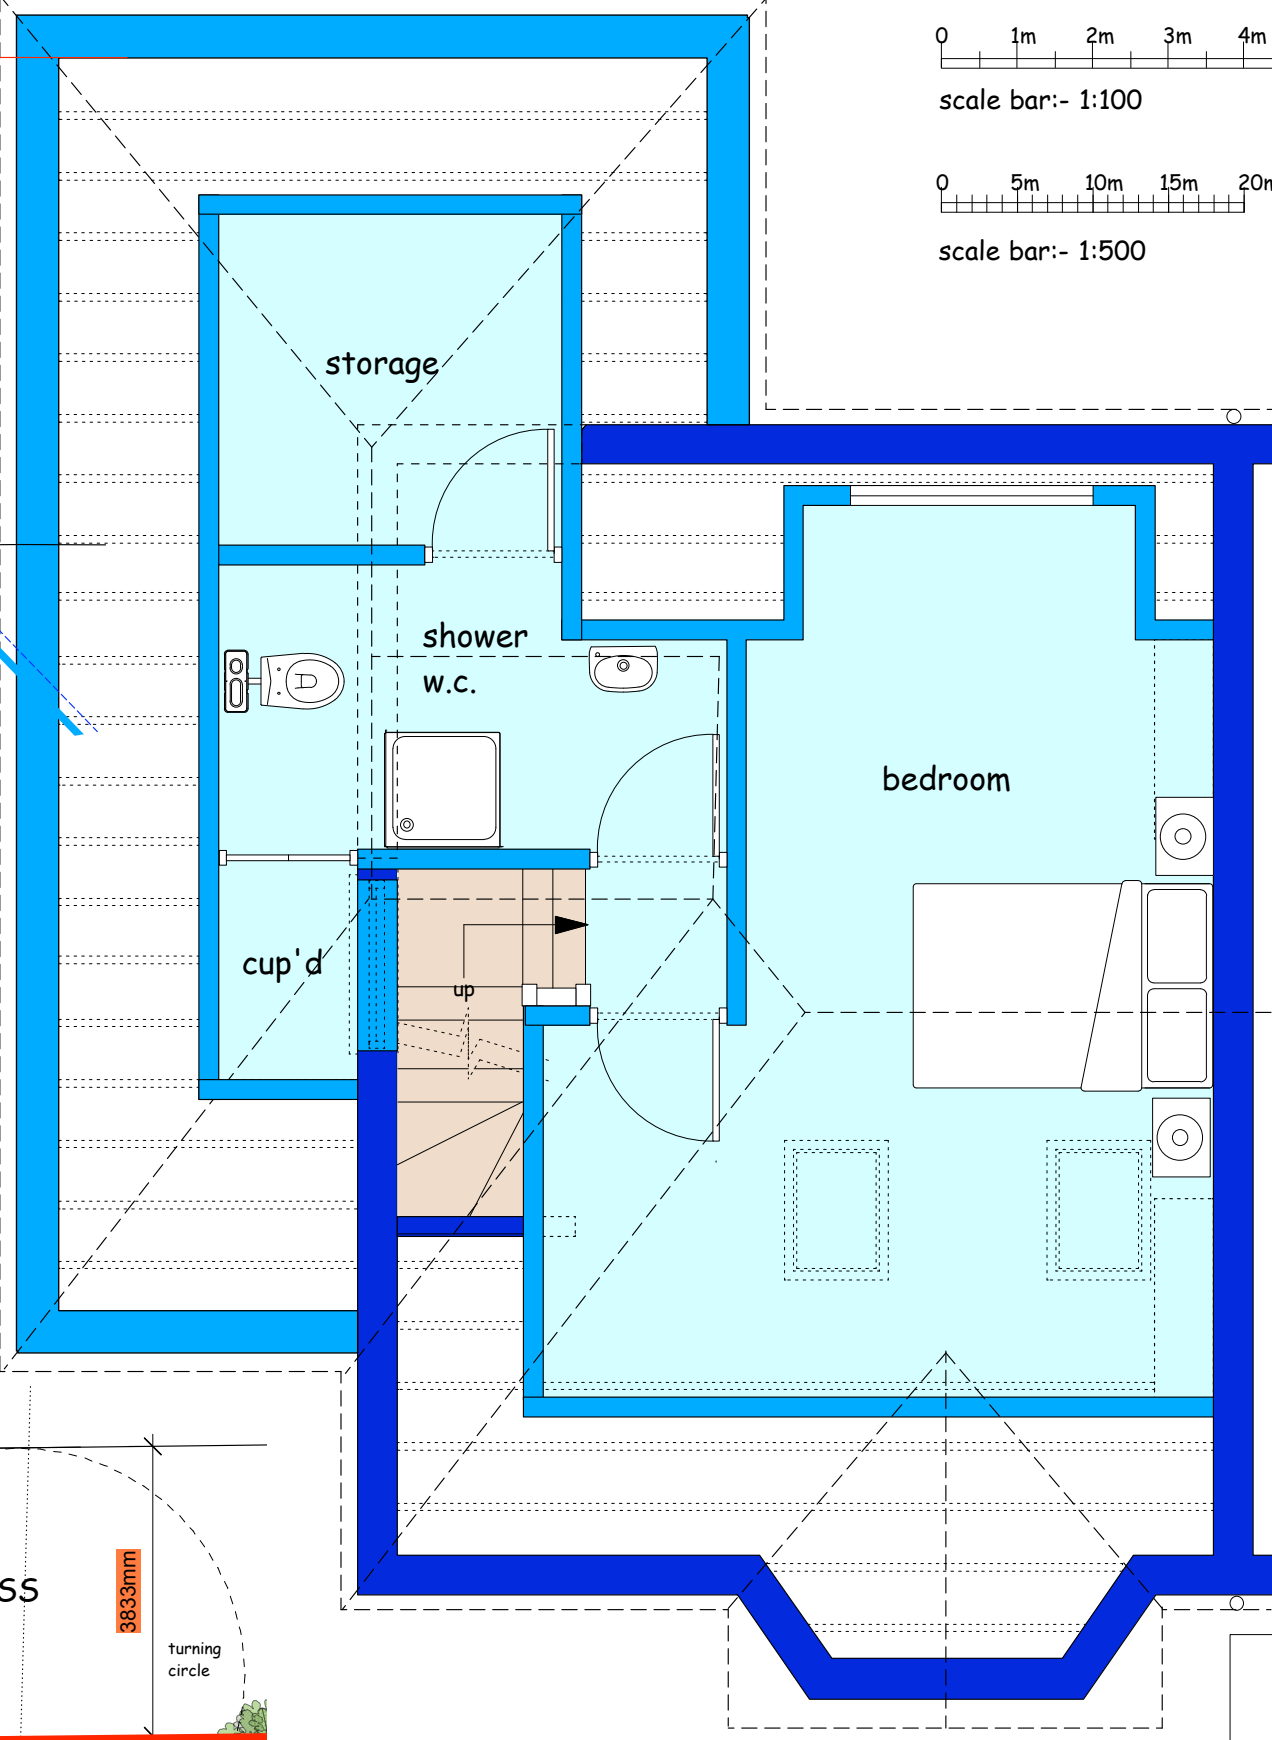

WALL CONSTRUCTION

- existing wall
- proposed wall

NORTH