




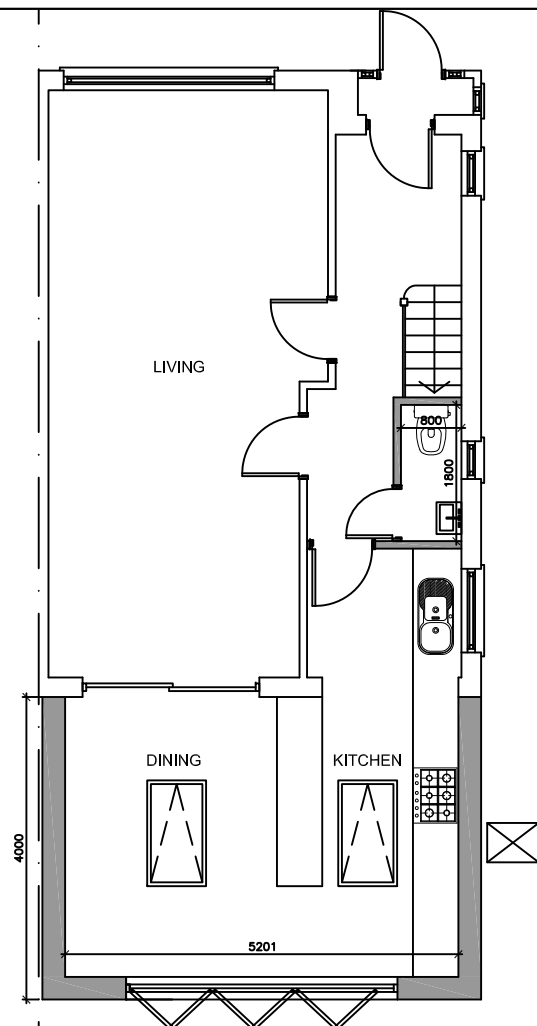


PROPOSED GROUND FLOOR PLAN

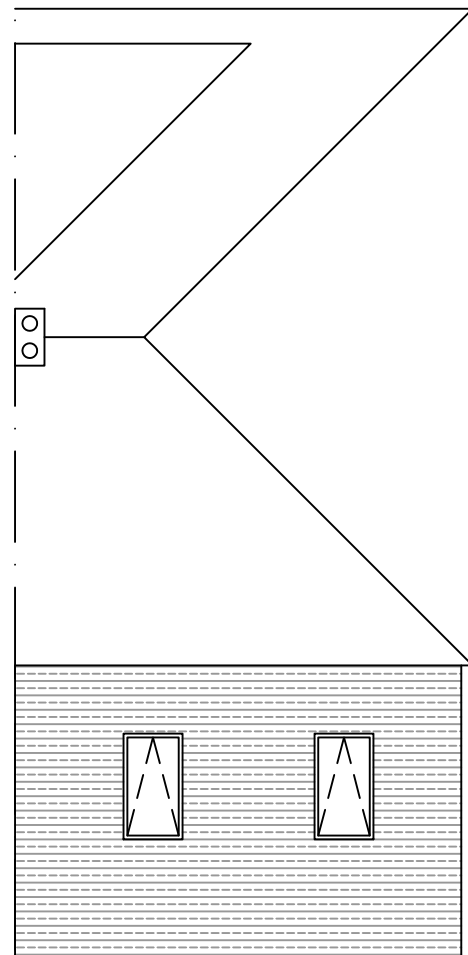

PROPOSED ROOF PLAN

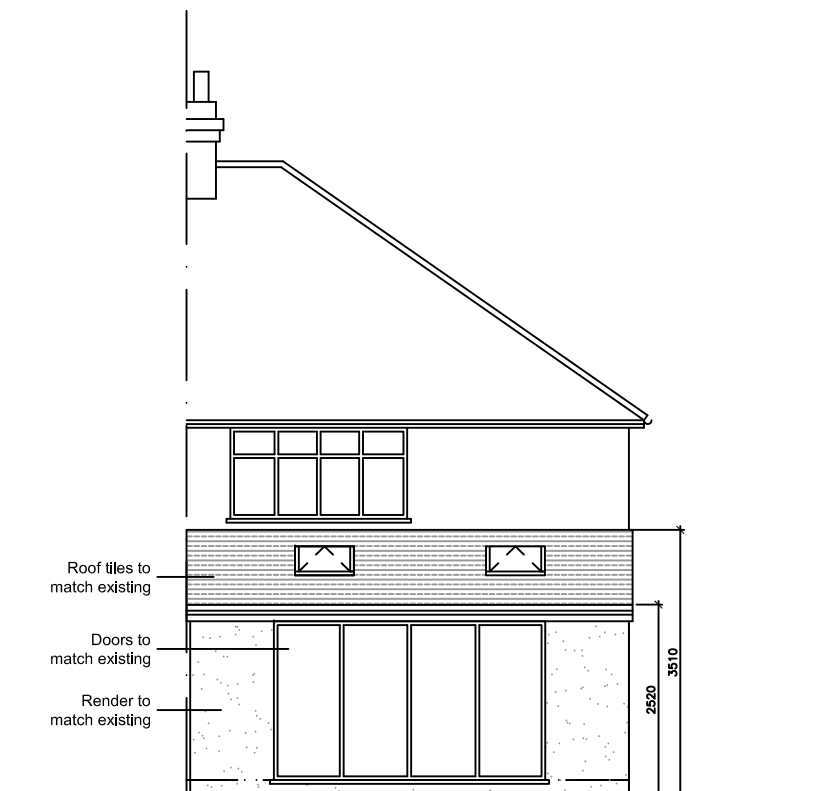


PROPOSED REAR ELEVATION

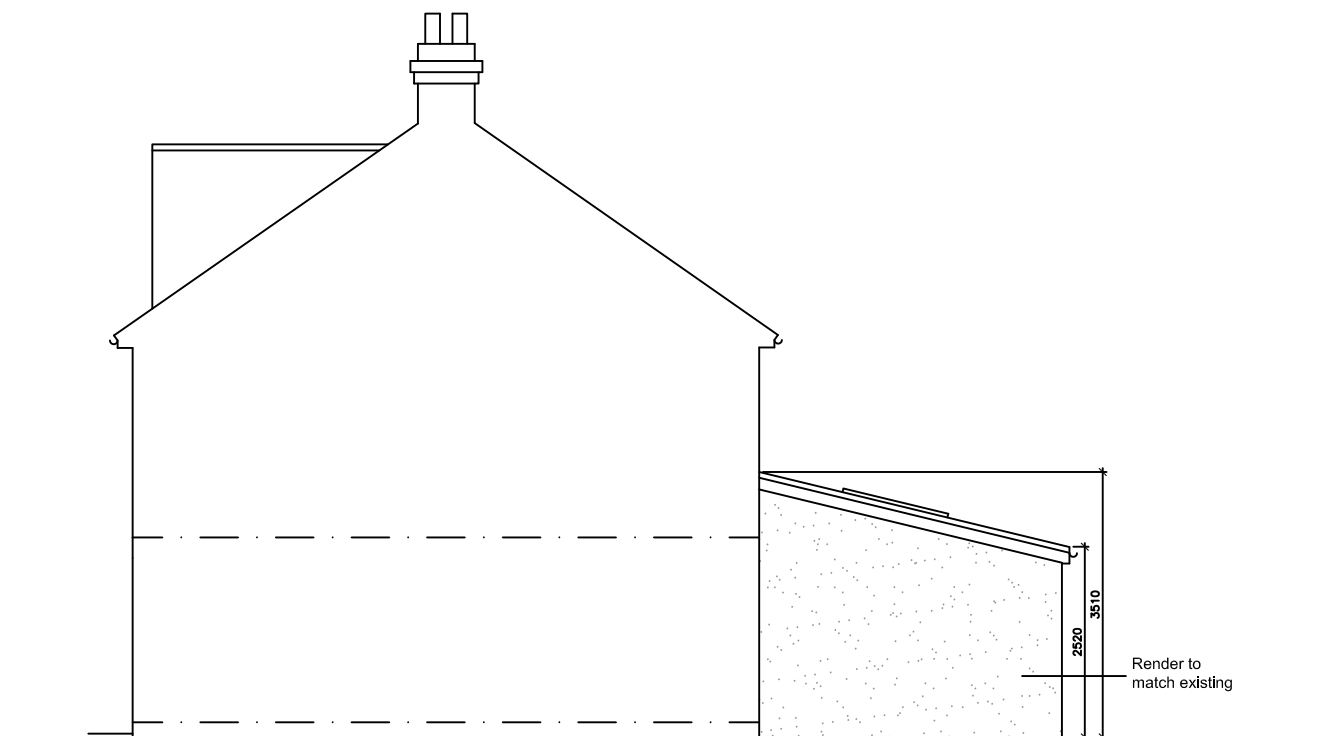

PROPOSED SECTIONAL SIDE ELEVATION



PROPOSED SIDE ELEVATION

 

DHIVA
Designs
www.dhivadesigns.co.uk

REVISION	DESCRIPTION	BY	DATE
P2	RE-POSITION WC	NP	31.03.2016
P1	RE-POSITION WC	NP	29.03.2016

SITE ADDRESS
8 ARAGON DRIVE,
RUISLIP, HA4 9PR

DRAWING TITLE
PROPOSED PLANS & ELEVATIONS

DATE MARCH 2016
SCALE 1:100 @ A3

DRAWING NO. DD135-03-P2
REVISION