


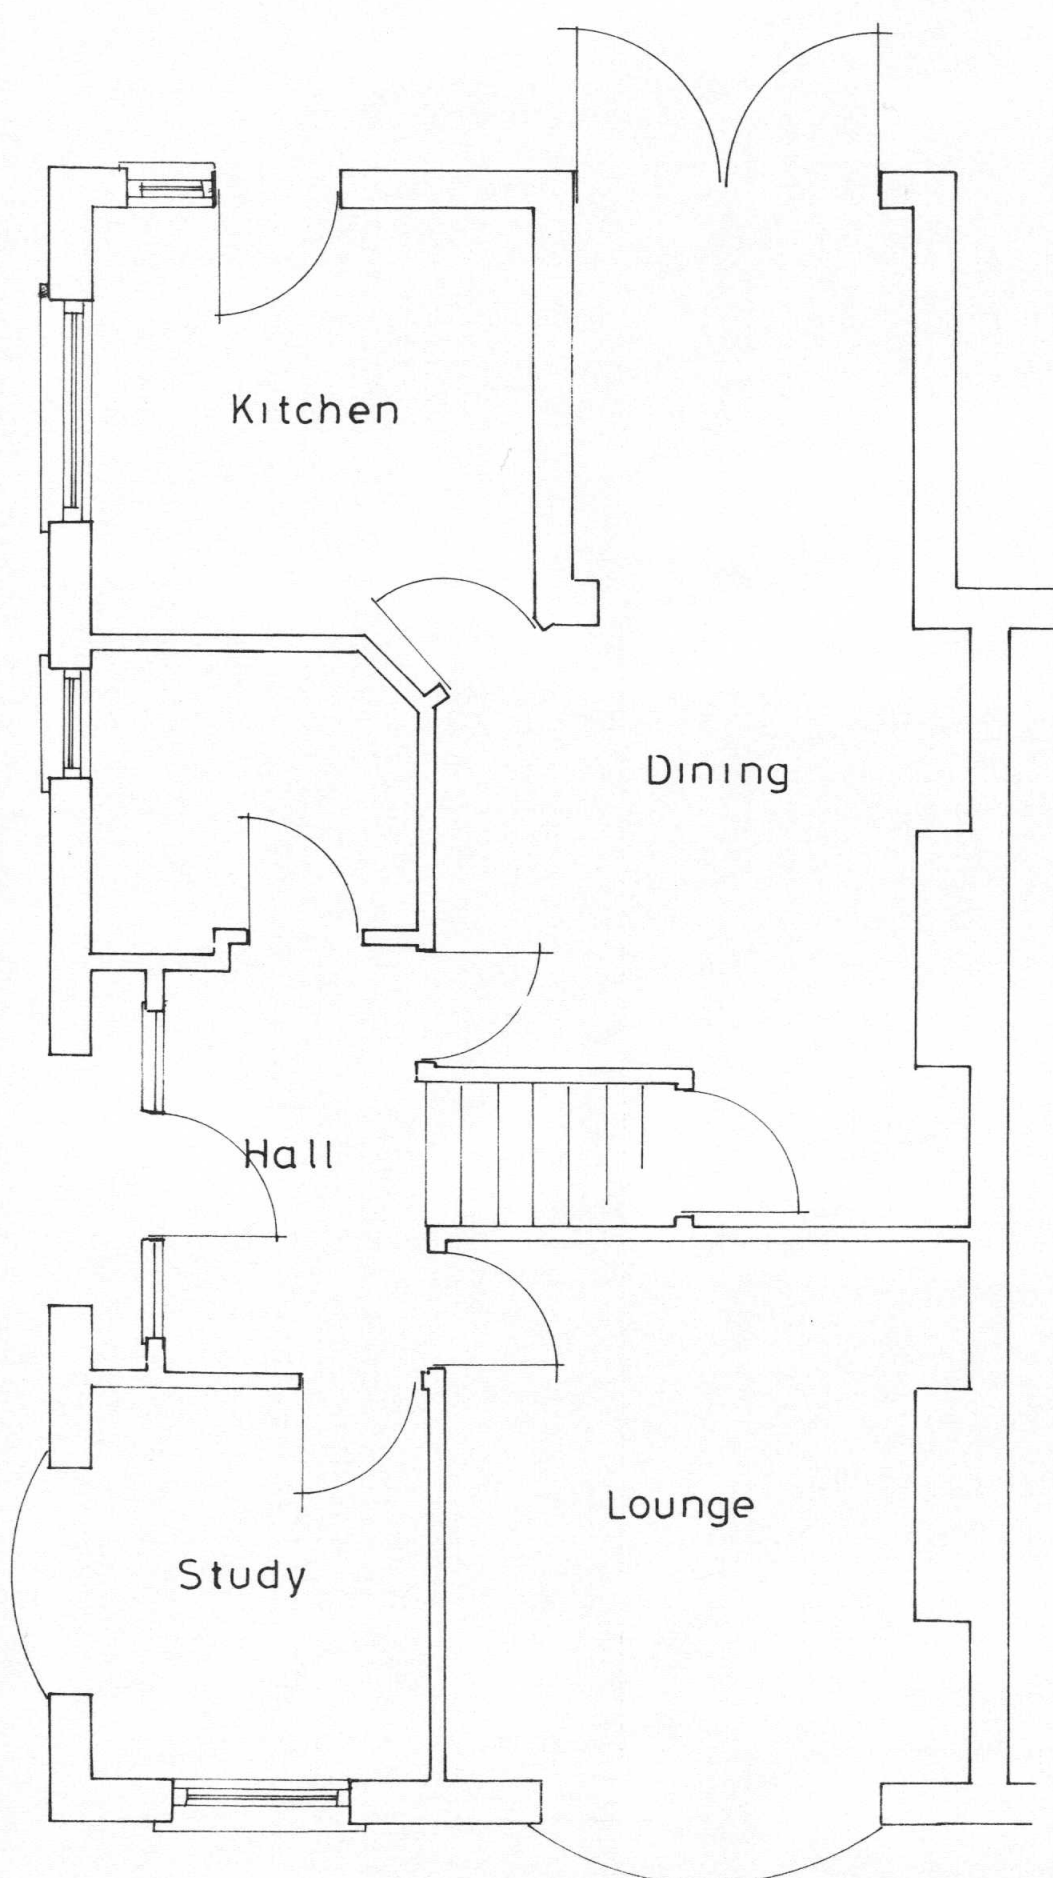
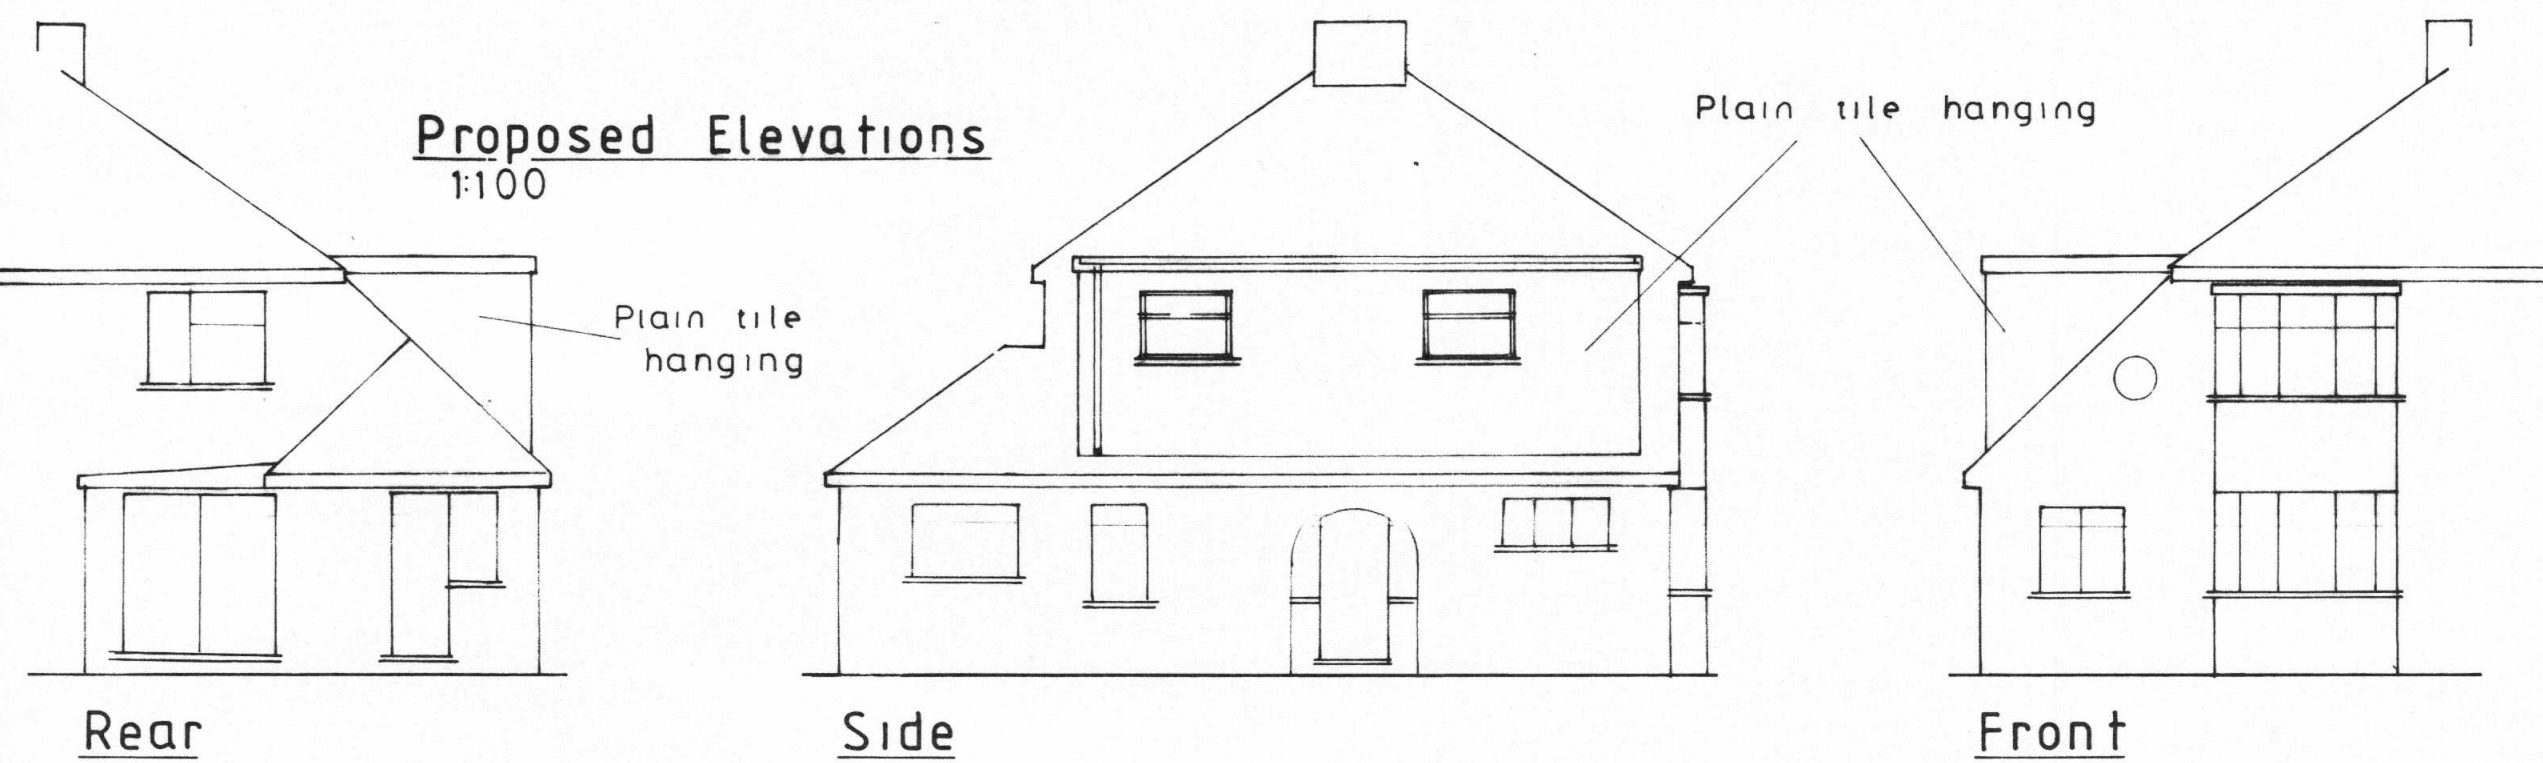


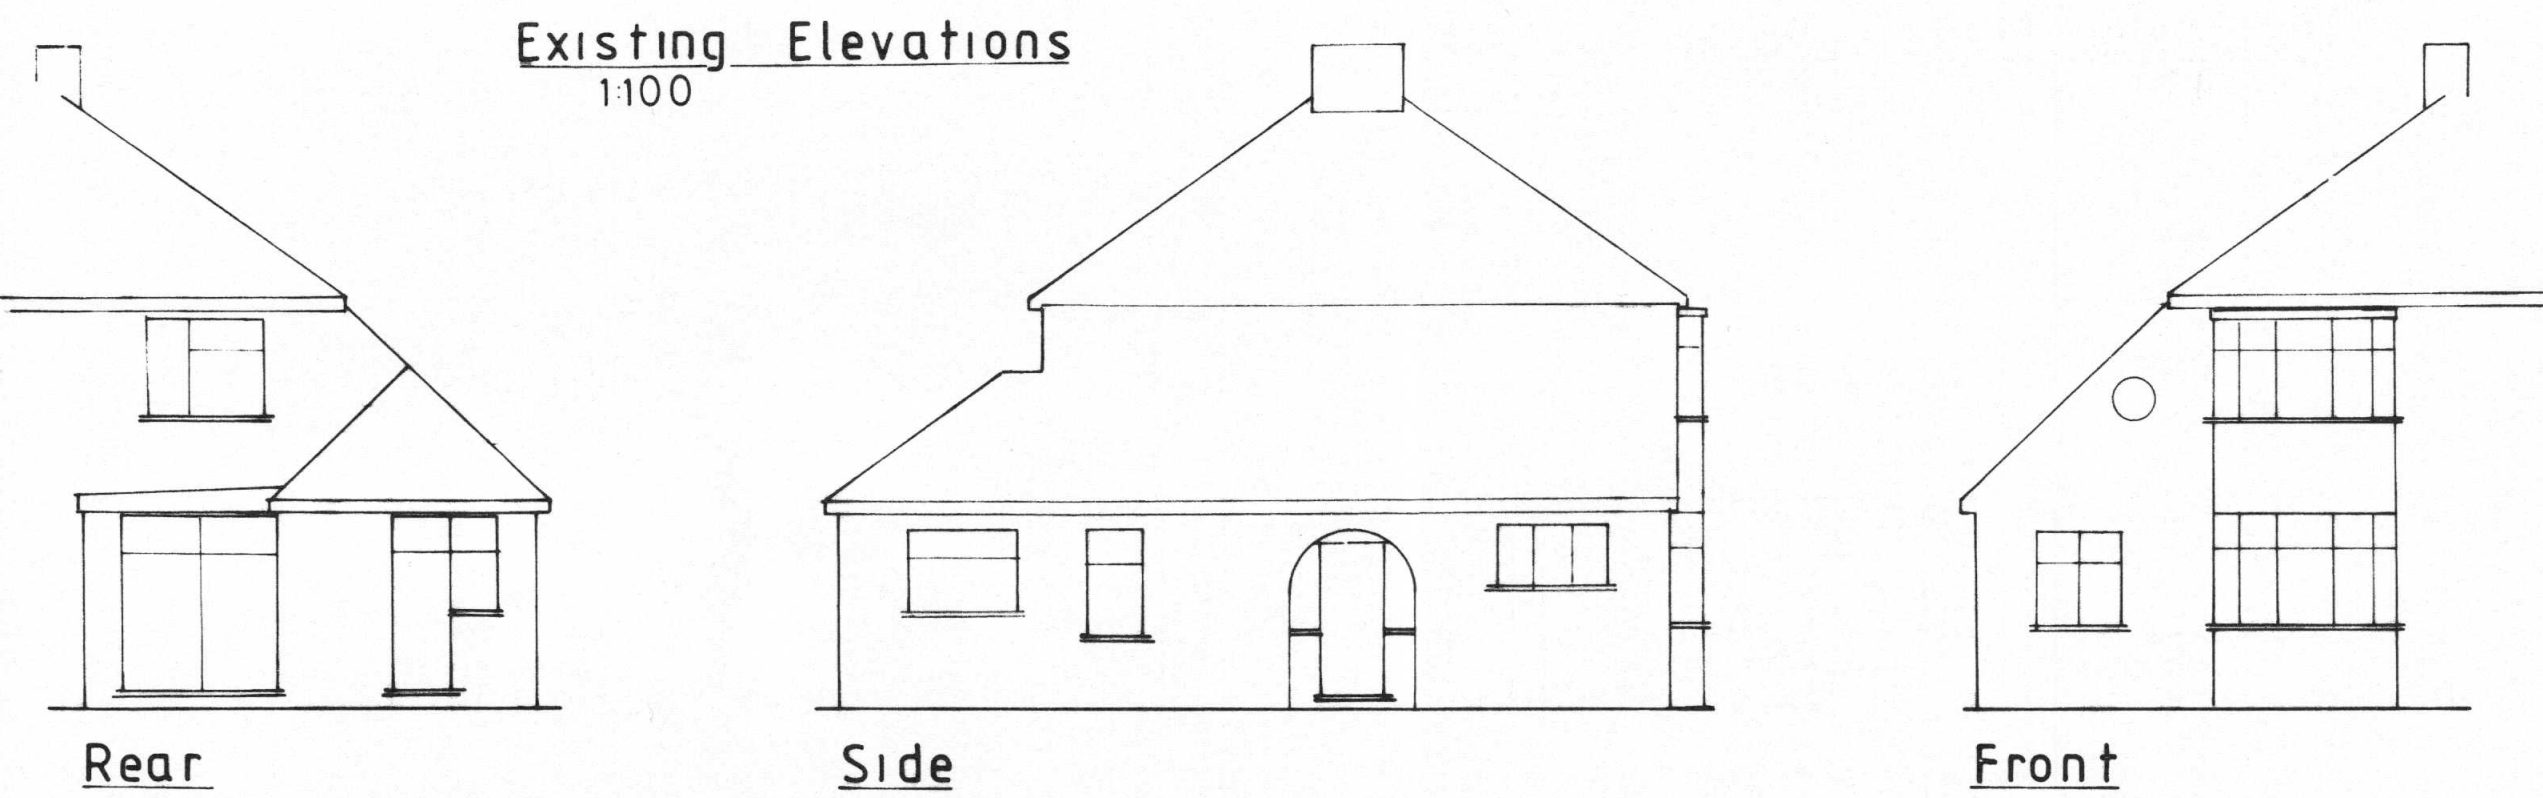



Existing Ground Floor Plan
1:50

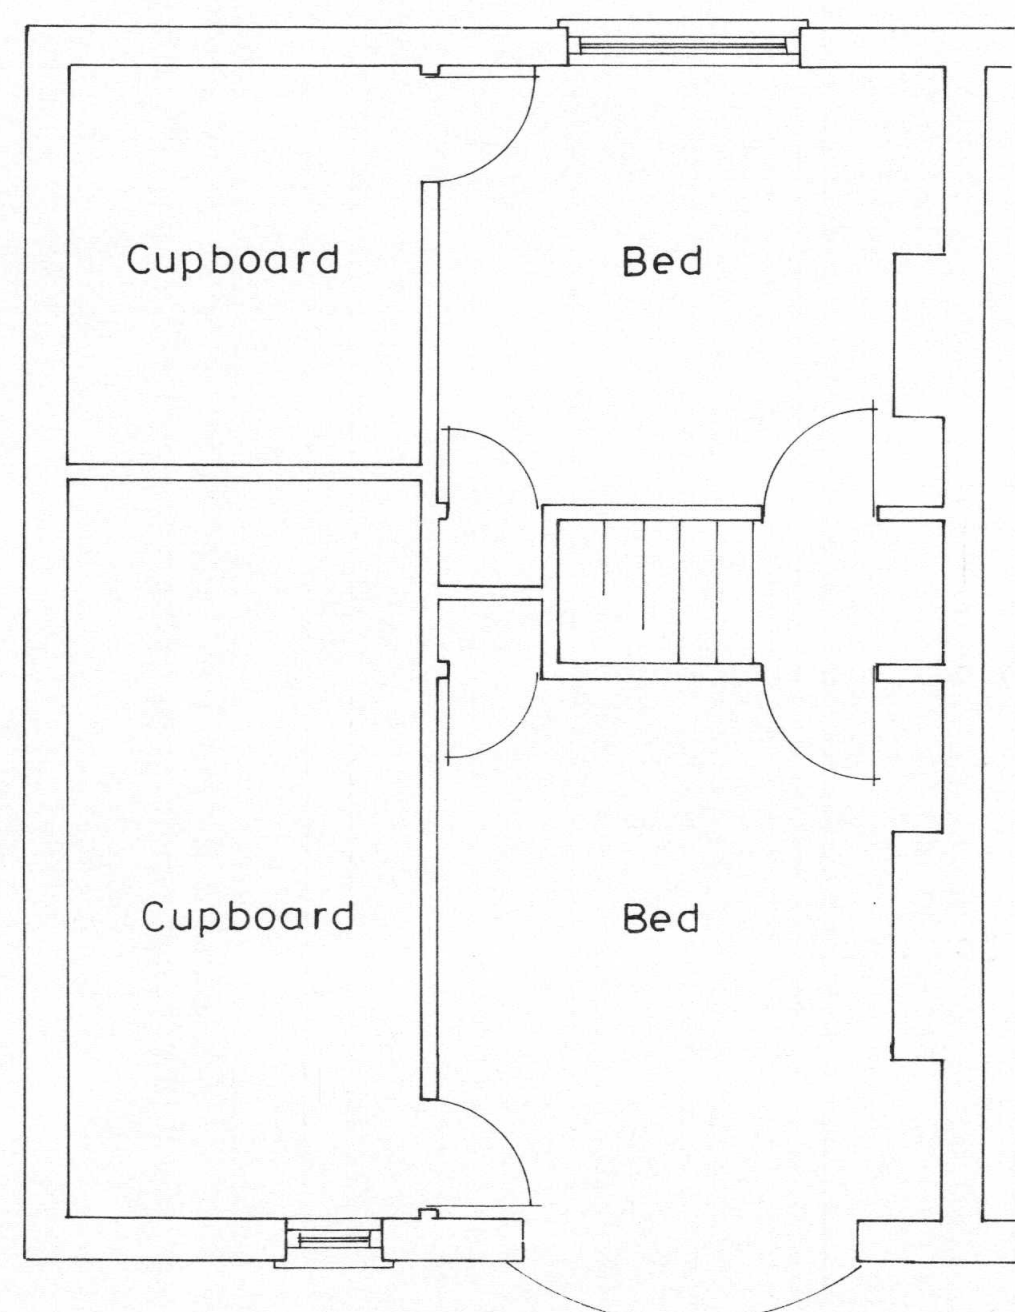

Existing First Floor Plan
1:50

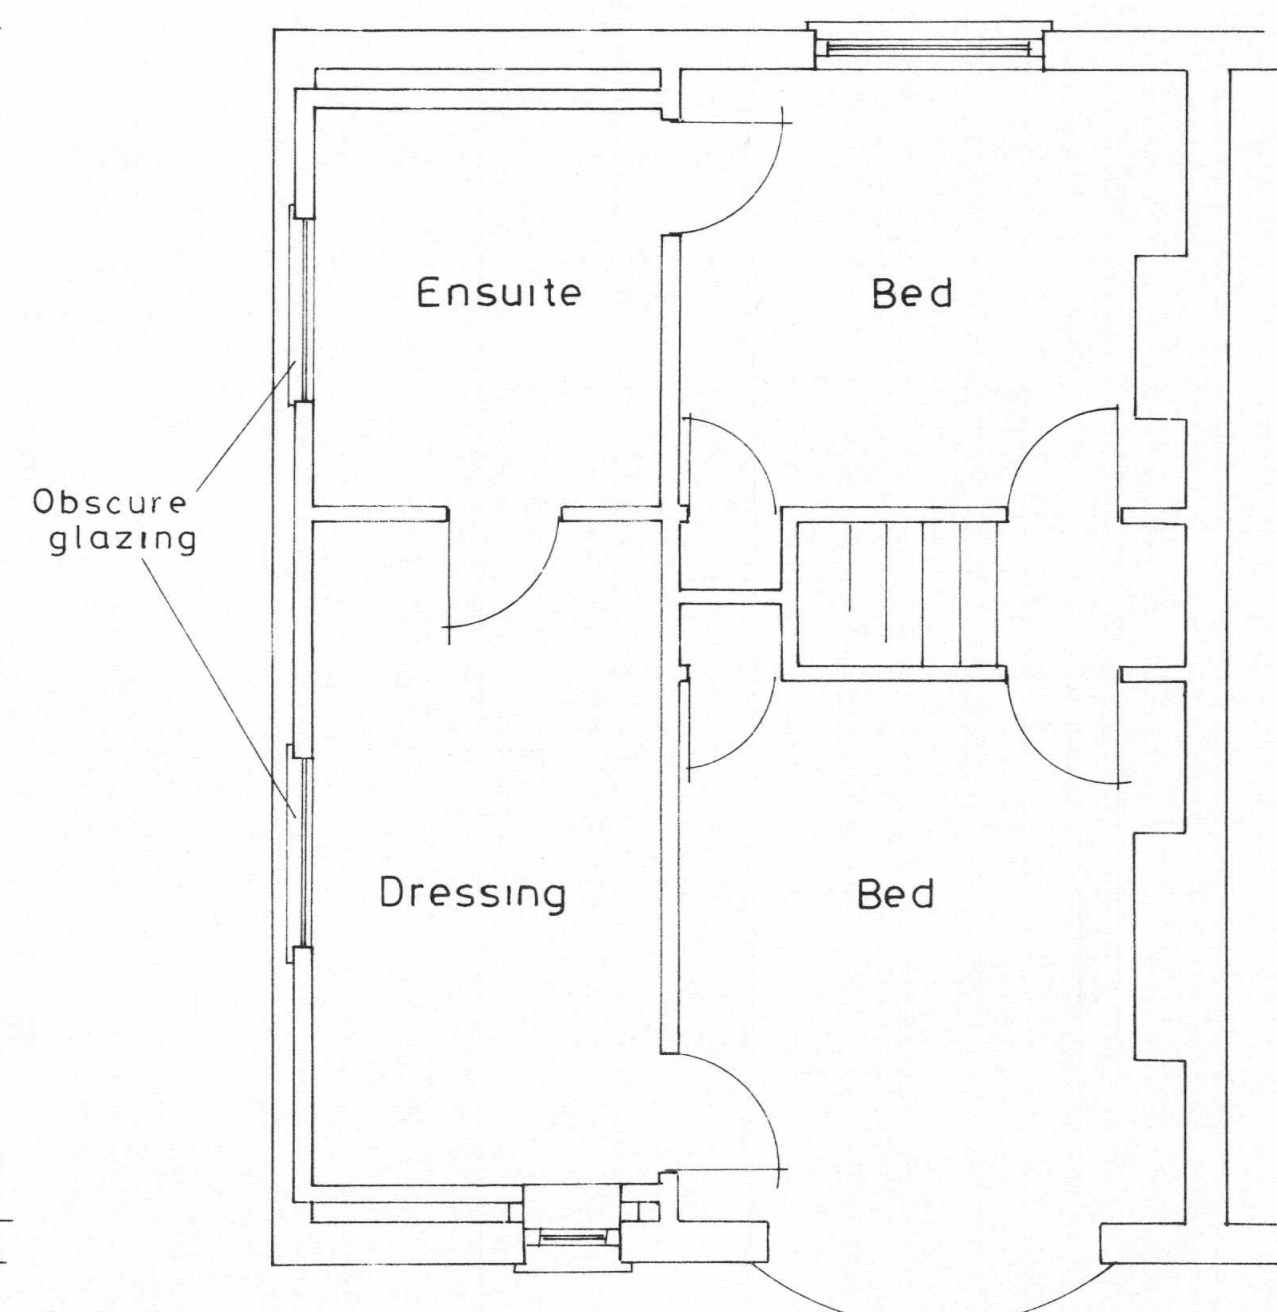

Proposed First Floor Plan
1:50

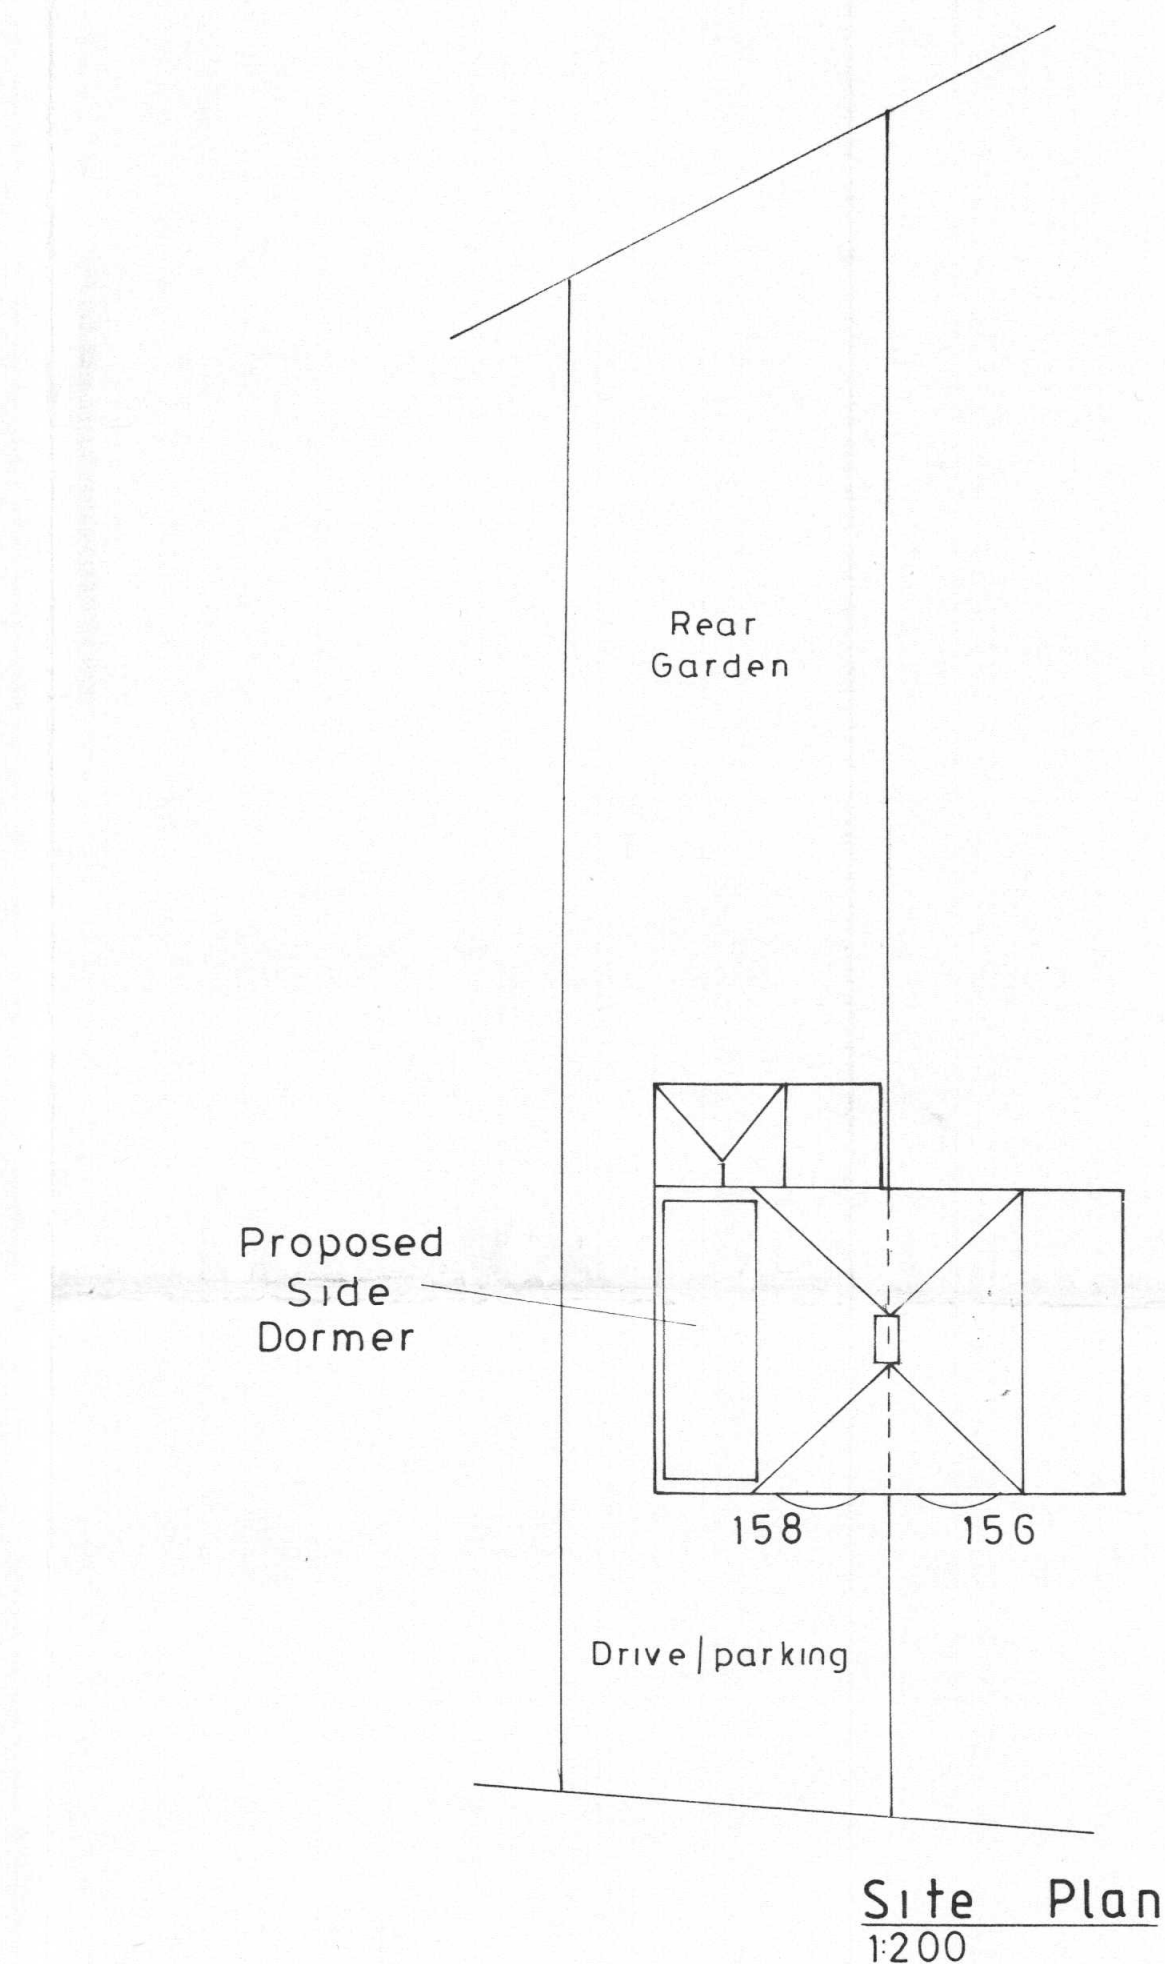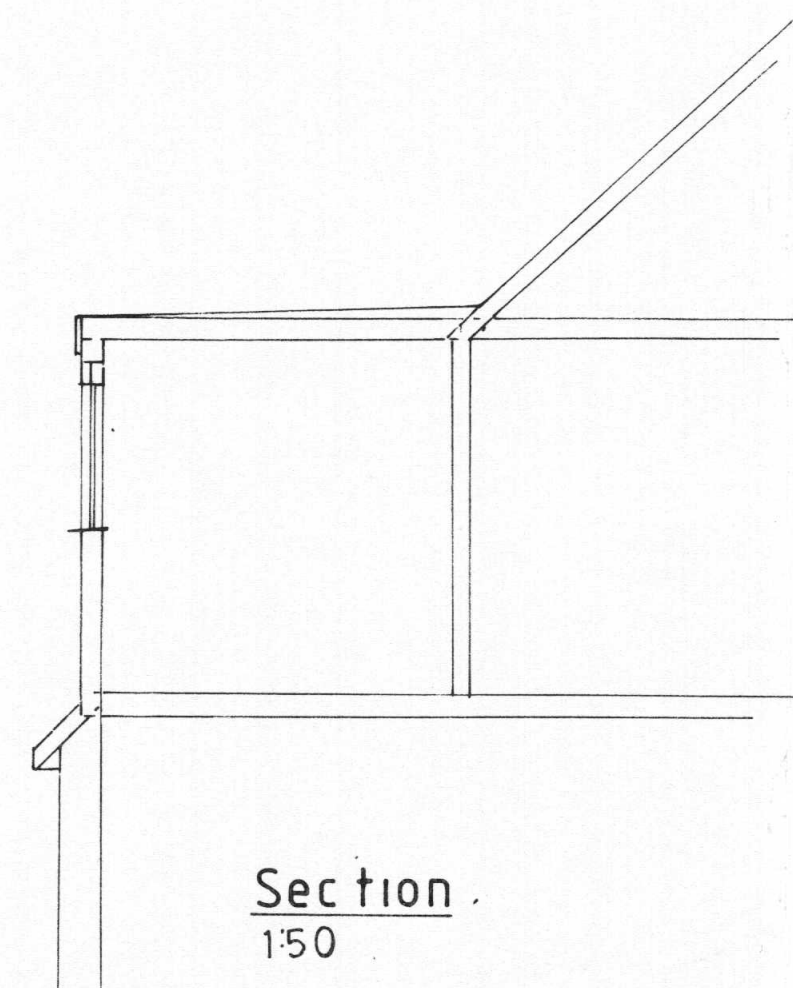

**Proposed First Floor
Side Extension**

**158, Windsor Ave.,
Uxbridge.**

Drg. No.158 WA/1

Scales

0 1 2 3 m 1:50
0 1 2 3 4 5 6 m 1:100
0 1 2 3 4 5 m 1:200