




LOCATION PLAN.

SUPPLIED BY CENTREMAPS.
C.C. LICENCE NUMBER 100019980.
CENTRE COORDINATES 508649E 177699N.

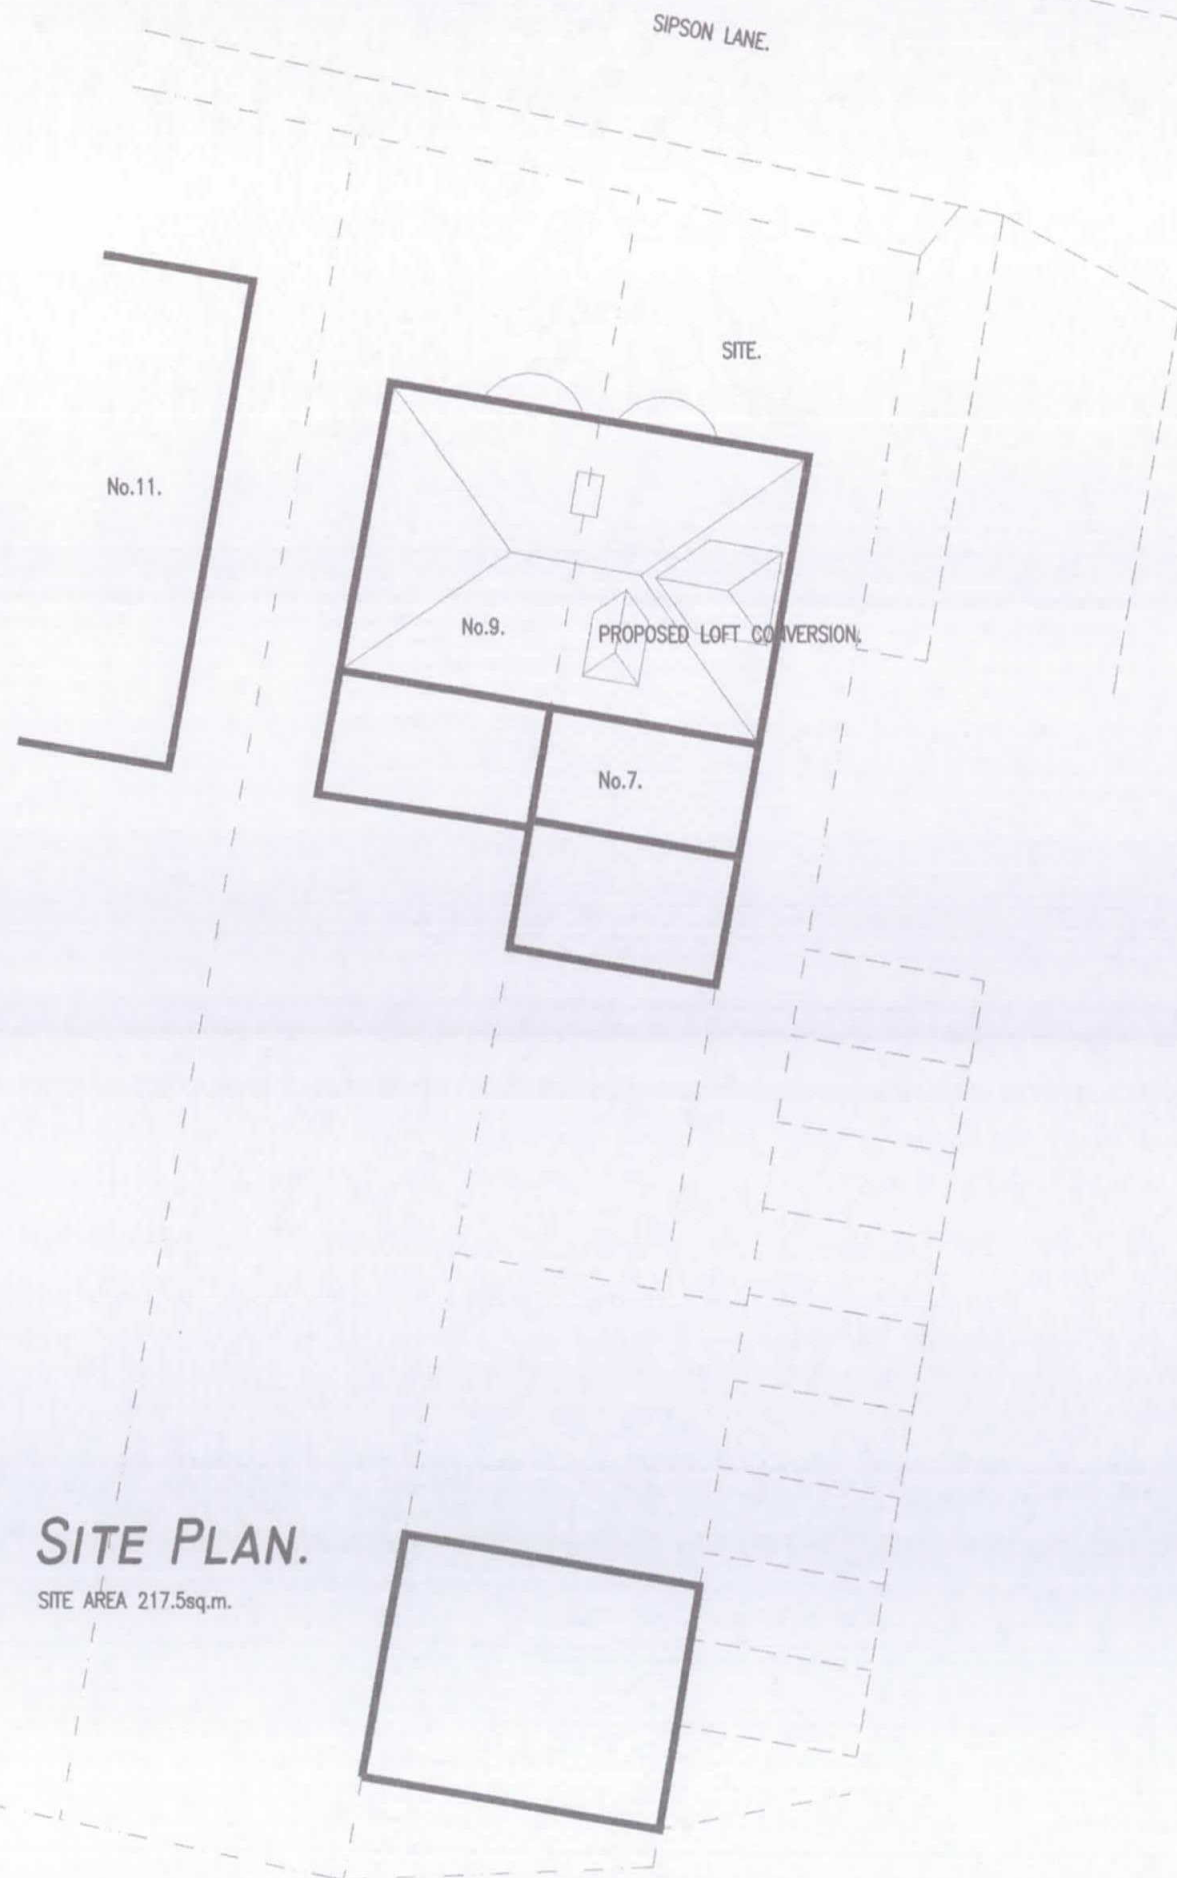

Drawing: LOCATION PLAN AND SITE PLAN.			HANA & COMPANY LIMITED. DEMENTIA SPACES AND ARCHITECTURE. 16 BELVOIR ROAD, BOTTESFORD, NOTTINGHAM. NG13 0BG. TEL. 01949 843287. E.MAIL HANA.CO@BTINTERNET.COM
Client: KOMFORT SERVICES.			
Project: PROPOSED LOFT CONVERSION, 7 SIPSON LANE, HARLINGTON, MIDDLESEX. UB3 5EH.			
Scale: 1:1250&1:200.	Drawn by:	File name: HN/062.	Drawing Number: HN/062/101.
Set up size: A3.	Checked by:	Date: 13.02.17.	