


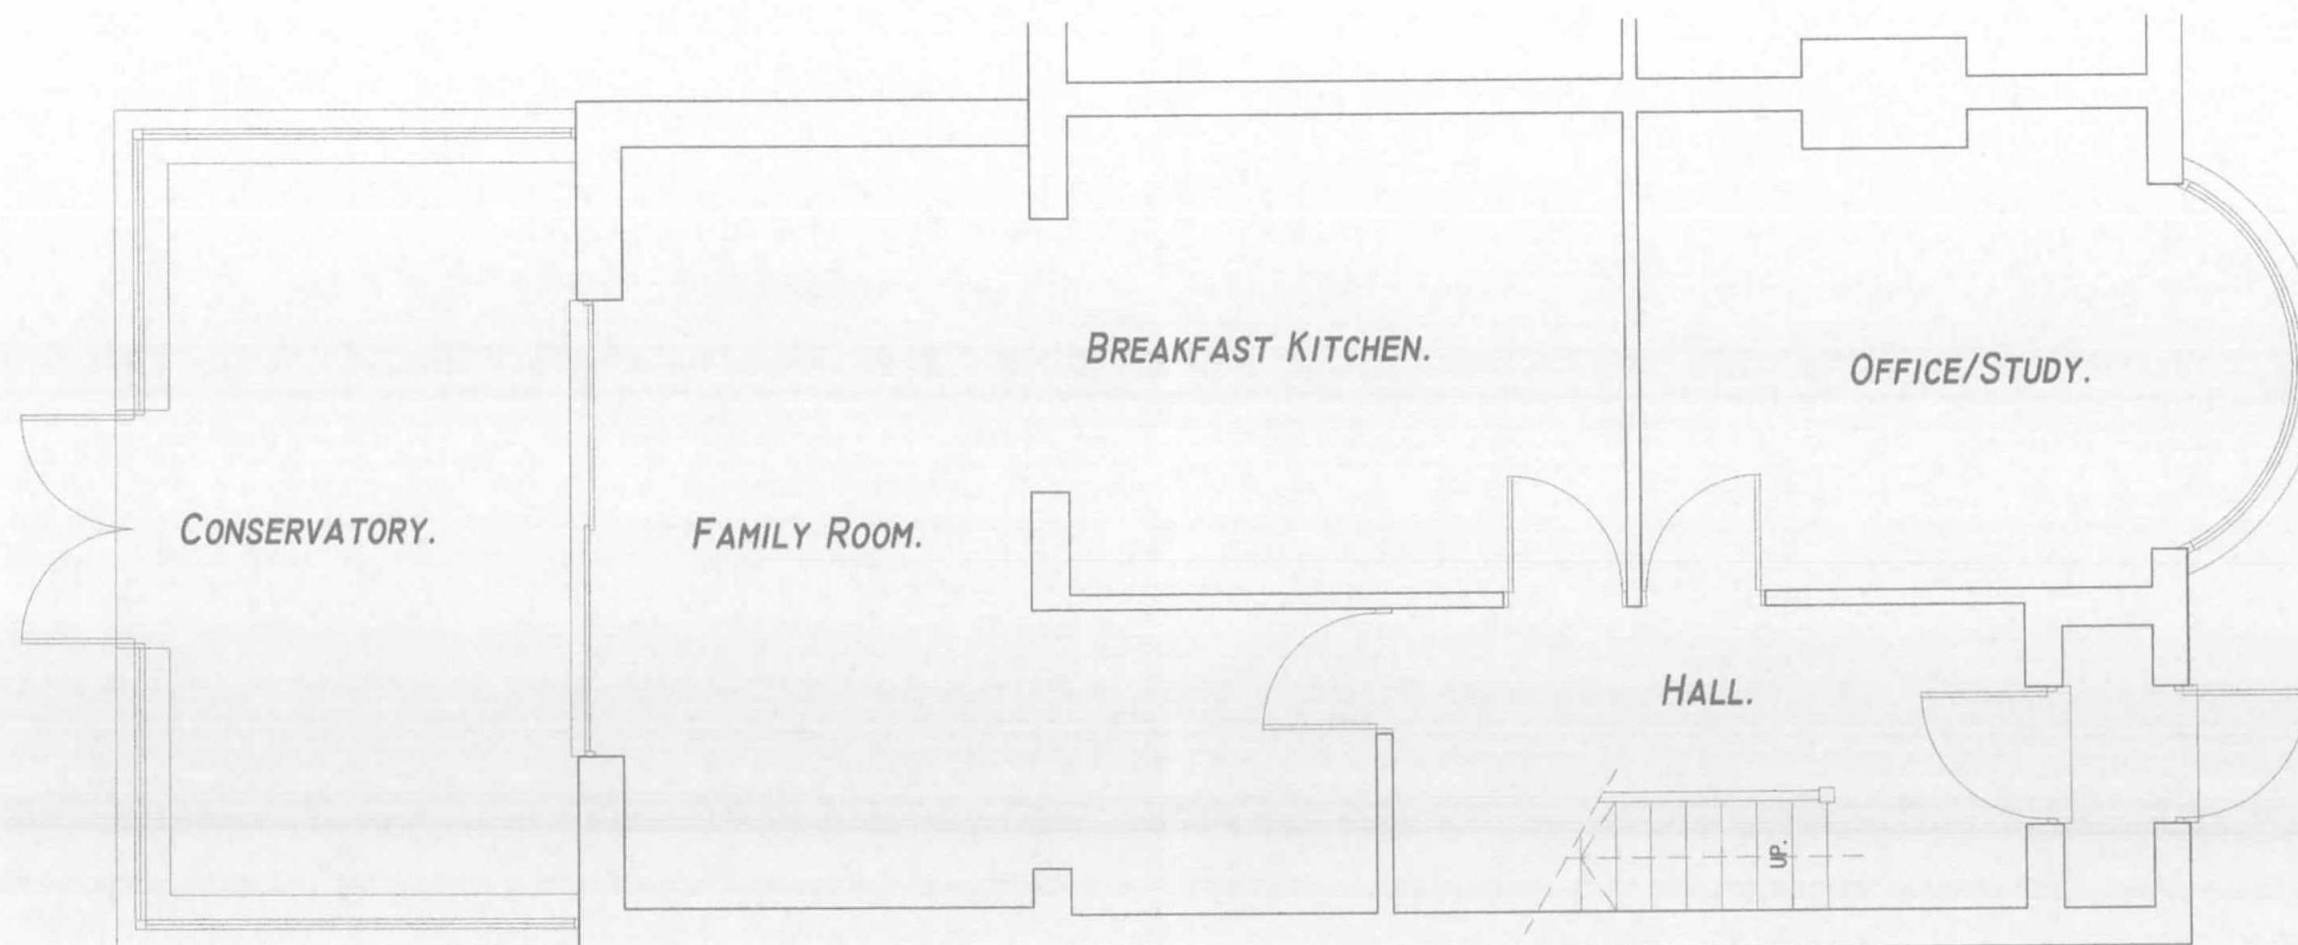

EXISTING GROUND FLOOR PLAN.



Drawing: <i>EXISTING GROUND FLOOR PLAN.</i>			<i>HANA & COMPANY LIMITED.</i> <i>DEMENTIA SPACES AND ARCHITECTURE.</i> <i>16 BELVOIR ROAD, BOTTESFORD,</i> <i>NOTTINGHAM. NG13 0BG.</i> <i>TEL. 01949 843287. E.MAIL HANA.CO@BTINTERNET.COM</i>
Client: <i>KOMFORT SERVICES.</i>			
Project: <i>PROPOSED LOFT CONVERSION,</i> <i>7 SIPSON LANE, HARLINGTON,</i> <i>MIDDLESEX. UB3 5EH.</i>			
Scale: <i>1:50.</i>	Drawn by:	File name: <i>HN/062.</i>	Drawing Number: <i>HN/062/102.</i>
Set up size: <i>A3.</i>	Checked by:	Date: <i>13.02.17.</i>	