

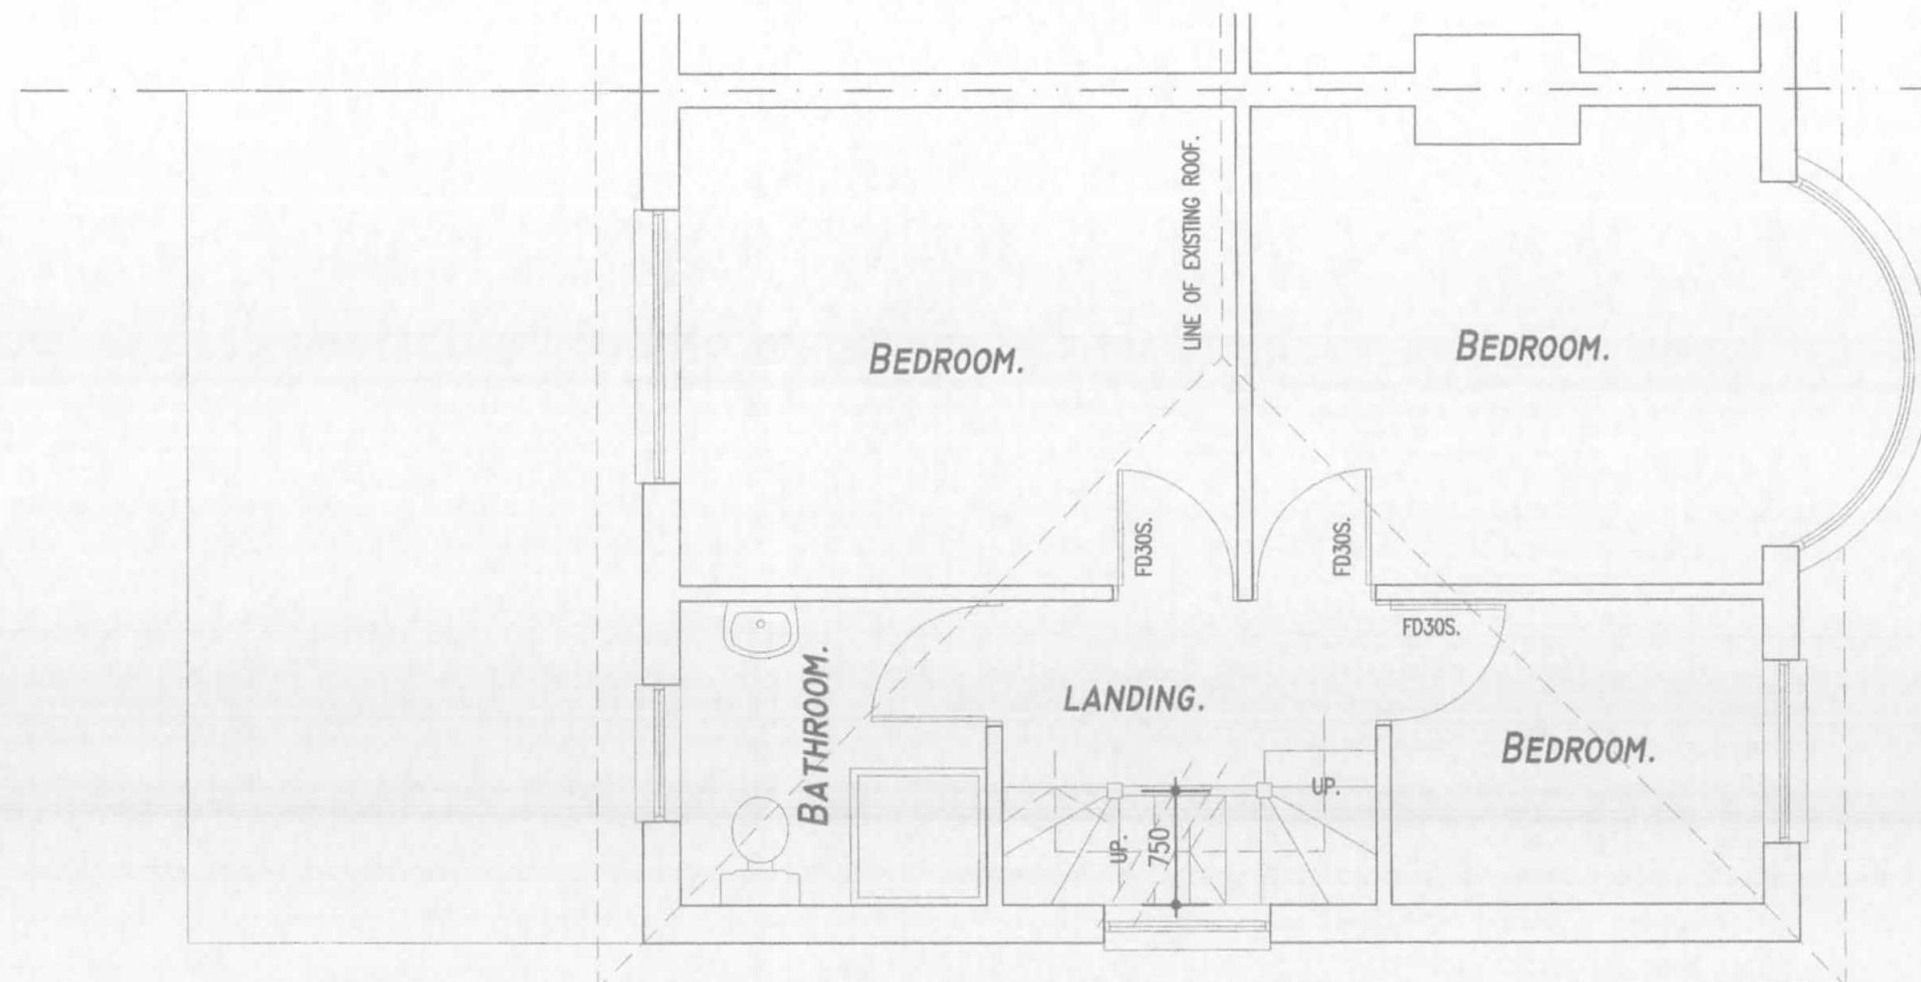


SW. TIMBER STAIRCASE TO COMPLY
WITH BUILDING REGS.
13No. RISERS 194mm. GOING 235mm.
PITCH 42deg. MAX. 2000mm. MIN. HEADROOM.
STAIRCASE SOFFIT 1 HOUR F.R.
EXISTING FLOOR TRIMMERS TO BE DOUBLED.

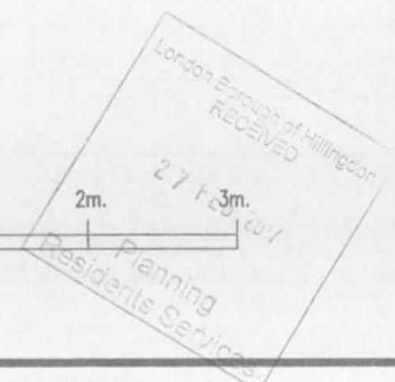

PROPOSED FIRST FLOOR PLAN.

SOFFIT TO EXISTING STAIRCASE TO BE 1 HOUR F.R.
ALL GROUND FLOOR DOORS TO HABITABLE ROOMS TO BE FD30S.

 

Drawing: PROPOSED FIRST FLOOR PLAN.			HANA & COMPANY LIMITED. DEMENTIA SPACES AND ARCHITECTURE. 16 BELVOIR ROAD, BOTTESFORD, NOTTINGHAM. NG13 0BG. TEL. 01949 843287. E.MAIL HANA.CO@BTINTERNET.COM
Client: KOMFORT SERVICES.			
Project: PROPOSED LOFT CONVERSION, 7 SIPSON LANE, HARLINGTON, MIDDLESEX. UB3 5EH.			
Scale: 1:50.	Drawn by:	File name: HN/062.	Drawing Number: HN/062/103.
Set up size: A3.	Checked by:	Date: 13.02.17.	