

U VALUE FOR ROOF CONSTRUCTION 0.16.
 U VALUE FOR LOW E GLAZING IN PVC WINDOWS 1.6.
 U VALUE FOR WALL CONSTRUCTION 0.28.
 U VALUE FOR FLOOR CONSTRUCTION 0.22.


ALL ELECTRICAL WORK TO COMPLY WITH BLD. REGS. PART P/BS.7671-2001
 AND BE CARRIED OUT BY A COMPETENT PERSON UNDER THE SELF
 CERTIFICATION SCHEME.

AUTOMATIC FIRE DETECTION AND ALARM SYSTEM TO BE
 INSTALLED IN ACCORDANCE WITH BS.5839 PART 6 AND
 LABC APPROVAL.

ELECTRICAL AND INTERNAL FINISHES
 SPECIFICATION TO CLIENTS REQUIREMENTS.

HIGH EFF. LOW E LIGHT FITTINGS TO BLD REG.
 APPROVAL TO 43-46 APP. DOC.L1B. AND TO
 CLIENTS REQUIREMENTS.

SW. TIMBER STAIRCASE TO COMPLY
 WITH BUILDING REGS.
 13No. RISERS 194mm. GOING 235mm.
 PITCH 42deg. MAX. 2000mm. MIN. HEADROOM.
 STAIRCASE SOFFIT 1 HOUR F.R.
 EXISTING FLOOR TRIMMERS TO BE DOUBLED.

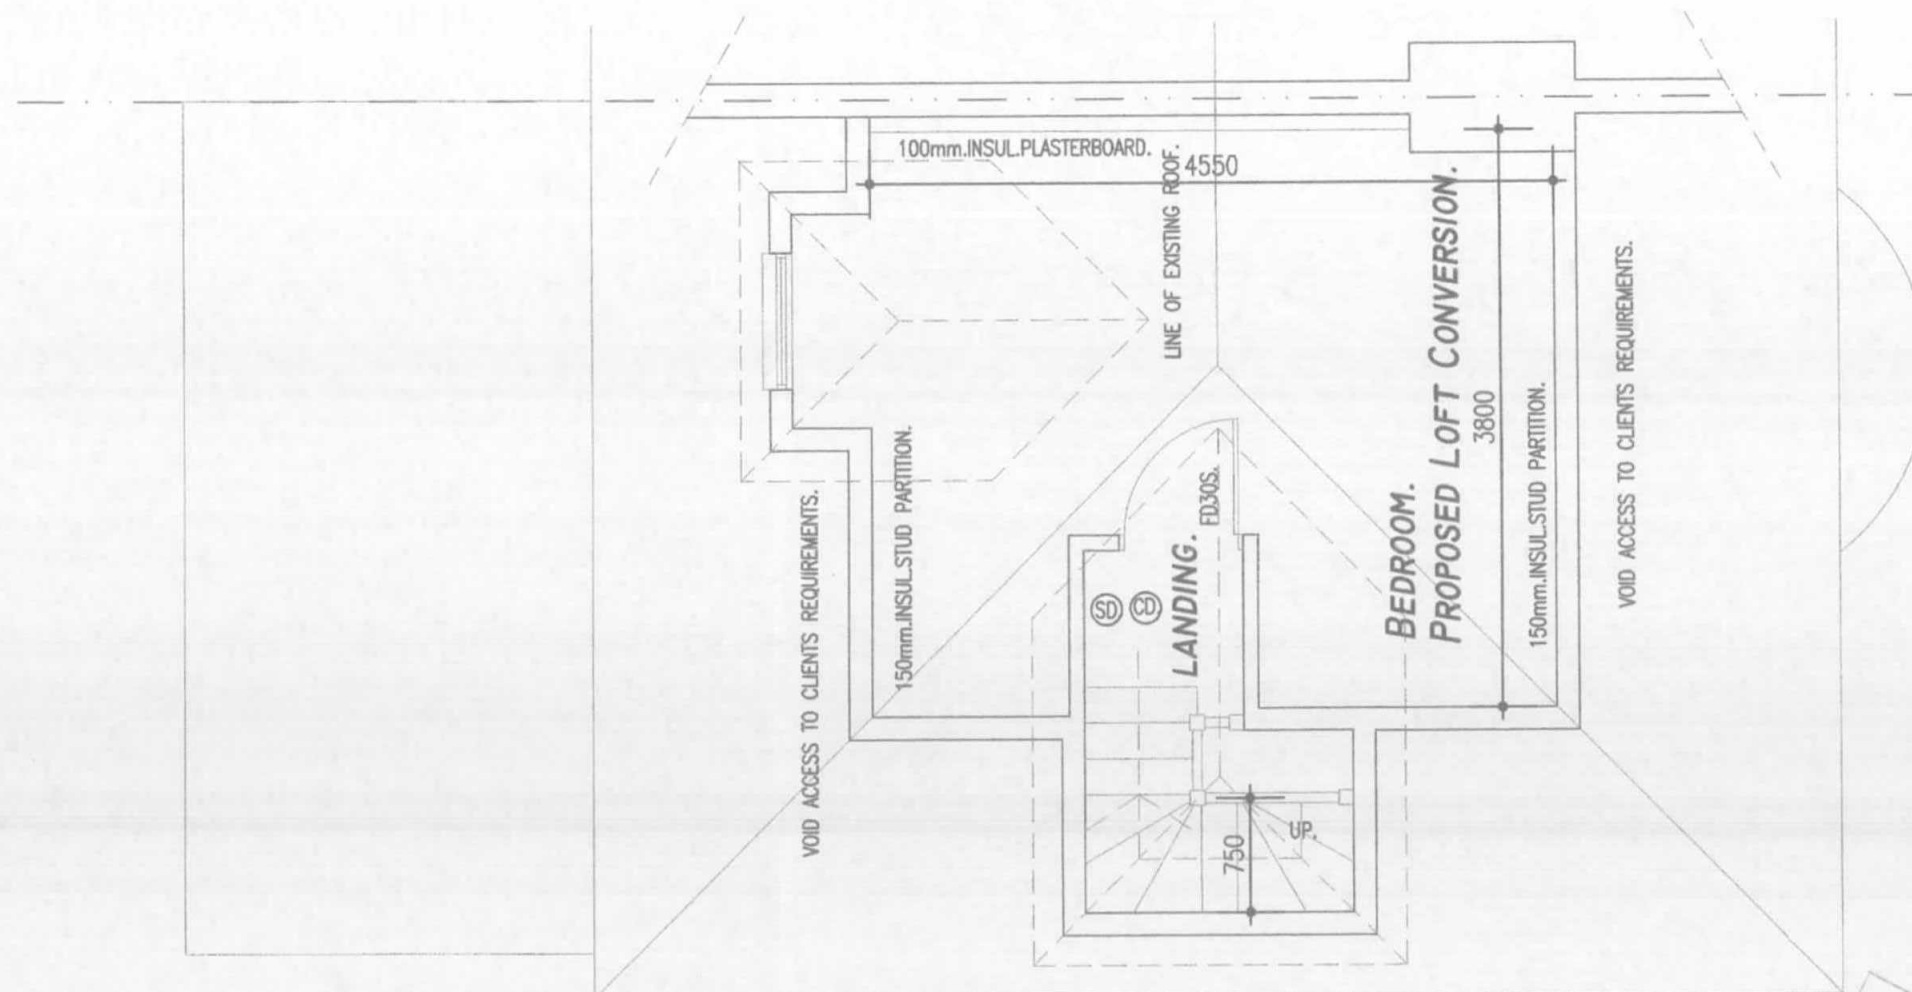

PROPOSED SECOND FLOOR PLAN.

0m. 1m. 2m. 3m.
 SCALE BAR.

London Borough of Hillingdon
 RECEIVED
 27 Feb 2017
 Planning
 Residents Services

Drawing: <i>PROPOSED SECOND FLOOR PLAN.</i>			<i>HANA & COMPANY LIMITED.</i> <i>DEMENTIA SPACES AND ARCHITECTURE.</i> <i>16 BELVOIR ROAD, BOTTESFORD,</i> <i>NOTTINGHAM. NG13 0BG.</i> <i>TEL. 01949 843287. E.MAIL HANA.CO@BTINTERNET.COM</i>
Client: <i>KOMFORT SERVICES.</i>			
Project: <i>PROPOSED LOFT CONVERSION,</i> <i>7 SIPSON LANE, HARLINGTON,</i> <i>MIDDLESEX. UB3 5EH.</i>			
Scale: <i>1:50.</i>	Drawn by:	File name: <i>HN/062.</i>	Drawing Number: <i>HN/062/104.</i>
Set up size: <i>A3.</i>	Checked by:	Date: <i>13.02.17.</i>	