


U VALLE FOR ROOF CONSTRUCTION 0.16.
 U VALLE FOR LOW E GLAZING IN PVC WINDOWS 1.6.
 U VALLE FOR WALL CONSTRUCTION 0.28.
 U VALLE FOR FLOOR CONSTRUCTION 0.22.
 ALL ELECTRICAL WORK TO COMPLY WITH BLD. REGS. PART P/BS7671-2001
 AND BE CARRIED OUT BY A COMPETENT PERSON UNDER THE SELF
 CERTIFICATION SCHEME.
 AUTOMATIC FIRE DETECTION AND ALARM SYSTEM TO BE
 INSTALLED IN ACCORDANCE WITH BS5839 PART 6 AND
 LABC APPROVAL.
 ELECTRICAL AND INTERNAL FINISHES
 SPECIFICATION TO CLIENTS REQUIREMENTS.
 HIGH EFF. LOW E LIGHT FITTINGS TO BLD REG.
 APPROVAL TO AS-40 APP. D00/L18. AND TO
 CLIENTS REQUIREMENTS.

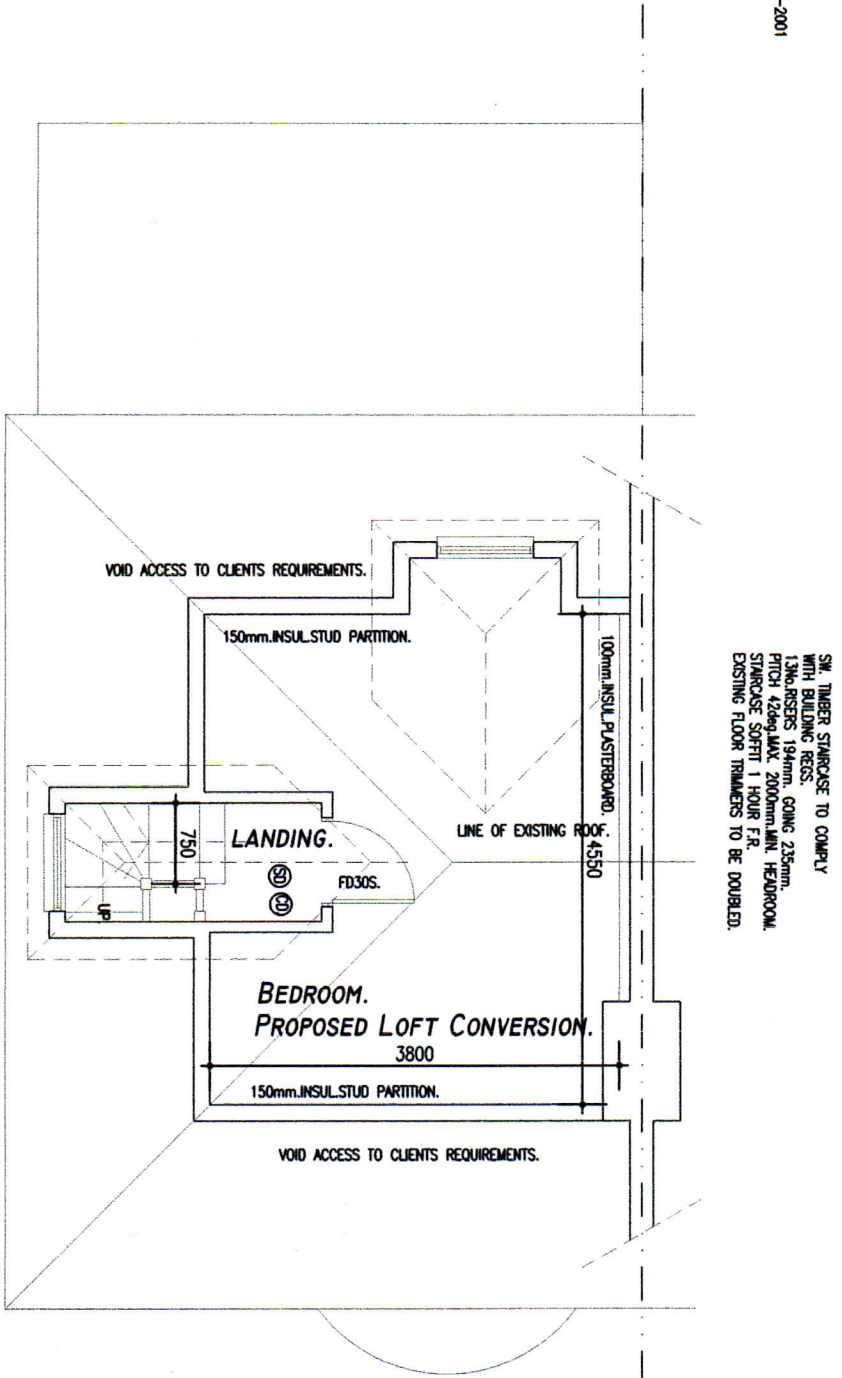

PROPOSED SECOND FLOOR PLAN.



Drawing: PROPOSED SECOND FLOOR PLAN.			
Client: KOMFORT SERVICES.			
Project: PROPOSED LOFT CONVERSION, 7 SIPSON LANE, HARLINGTON, MIDDLESEX. UB3 5EH.			
Scale: 1:50.	Drawn by: 	File name: HN/062.	Drawing Number: HN/062/104A.
Set up date: A3.	Checked by: 	Date: 02.05.17.	
HANA & COMPANY LIMITED. DEMENTIA SPACES AND ARCHITECTURE. 16 BELVOIR ROAD, BOTTESFORD, NOTTINGHAM. NG13 0BG. TEL. 01949 845287. E.MAIL HANA.CO@BTINTERNET.COM			