




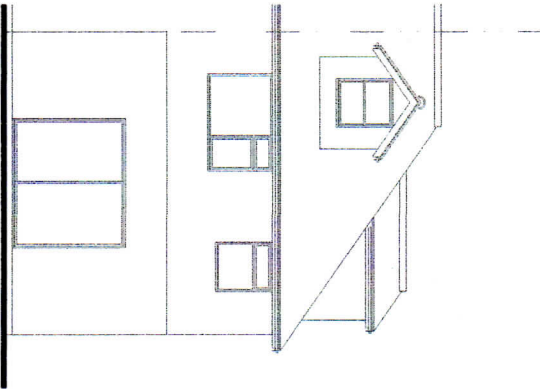


SOUTH ELEVATION.

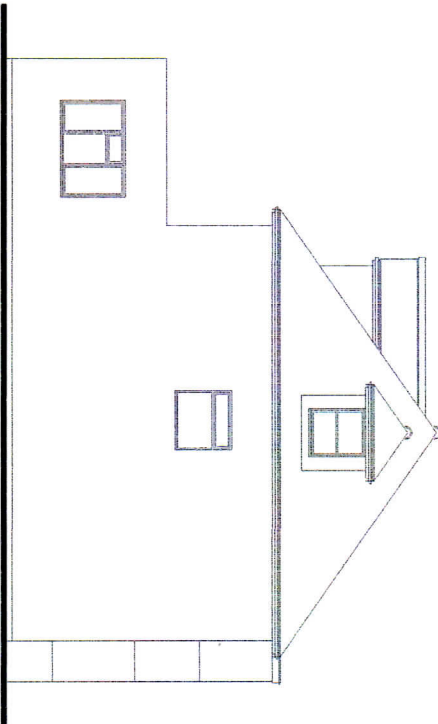

EAST ELEVATION.

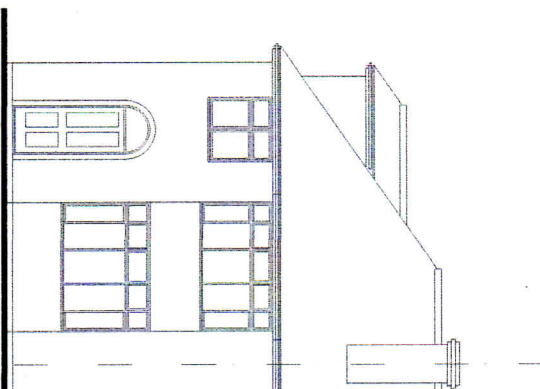

NORTH ELEVATION.

 

SCHEDULE OF PROPOSED MATERIALS.

BLACK CONCRETE ROOF TILES.
NATURAL ROOF SLATES TO MATCH EXISTING TO UPA. APPROVAL.
WHITE PVC. WINDOW.
EXISTING RM/GUTTERS AND DOWNPIPES.
COLOURED SMOOTH RENDER TO ALL WALLS TO UPA. APPROVAL.
WHITE PVC. FASCAS AND SOFFITS TO MATCH EXISTING.

Drawing: PROPOSED ELEVATIONS.			
Client: KOMFORT SERVICES.			
Project: PROPOSED LOFT AND FLAT CONVERSION, 7 SIPSON LANE, HARLINGTON, MIDDLESEX. UB3 5EH.			
Scale: 1:100.	Drawn by:	File name: HN/062.	Drawing Number: HN/062/105B.
Set up date: A3.	Checked by:	Date: 022.05.17.	
HANA & COMPANY LIMITED. DEMENTIA SPACES AND ARCHITECTURE. 16 BELVOIR ROAD, BOTTESFORD, NOTTINGHAM. NG13 0BG. TEL. 01949 843287. E.MAIL HANA.CO@BTINTERNET.COM			