

NOTES:  
All dimensions must be checked on site and not scaled from this drawing.

|   |           |                    |
|---|-----------|--------------------|
|   |           |                    |
| B | Aug 2016  | Rev'd for client   |
| A | June 2016 | Rev'd for Planning |
|   | Date      | Revisions          |

Copyright  
G.E. Pottle & Co.  
Building Design &  
Management Services  
  
Suite B  
128 Manor Way  
Ruislip  
Middlesex  
HA4 8HR  
  
Tel: 01895 622800  
Fax: 01895 622900  
www.planning-pottle.co.uk

Client  
Mr Thomson-Walsh


Job Title  
  
46 Burwood Avenue  
Eastcote  
Middlesex

Drawing Title  
  
Proposed Part Single Storey,  
Part Two Storey Rear Extension.

Scale  
1:50 100 200

|                     |                 |
|---------------------|-----------------|
| Date<br>August 2015 | Drawn by<br>MDP |
|---------------------|-----------------|

Drg No.  
3587/02B

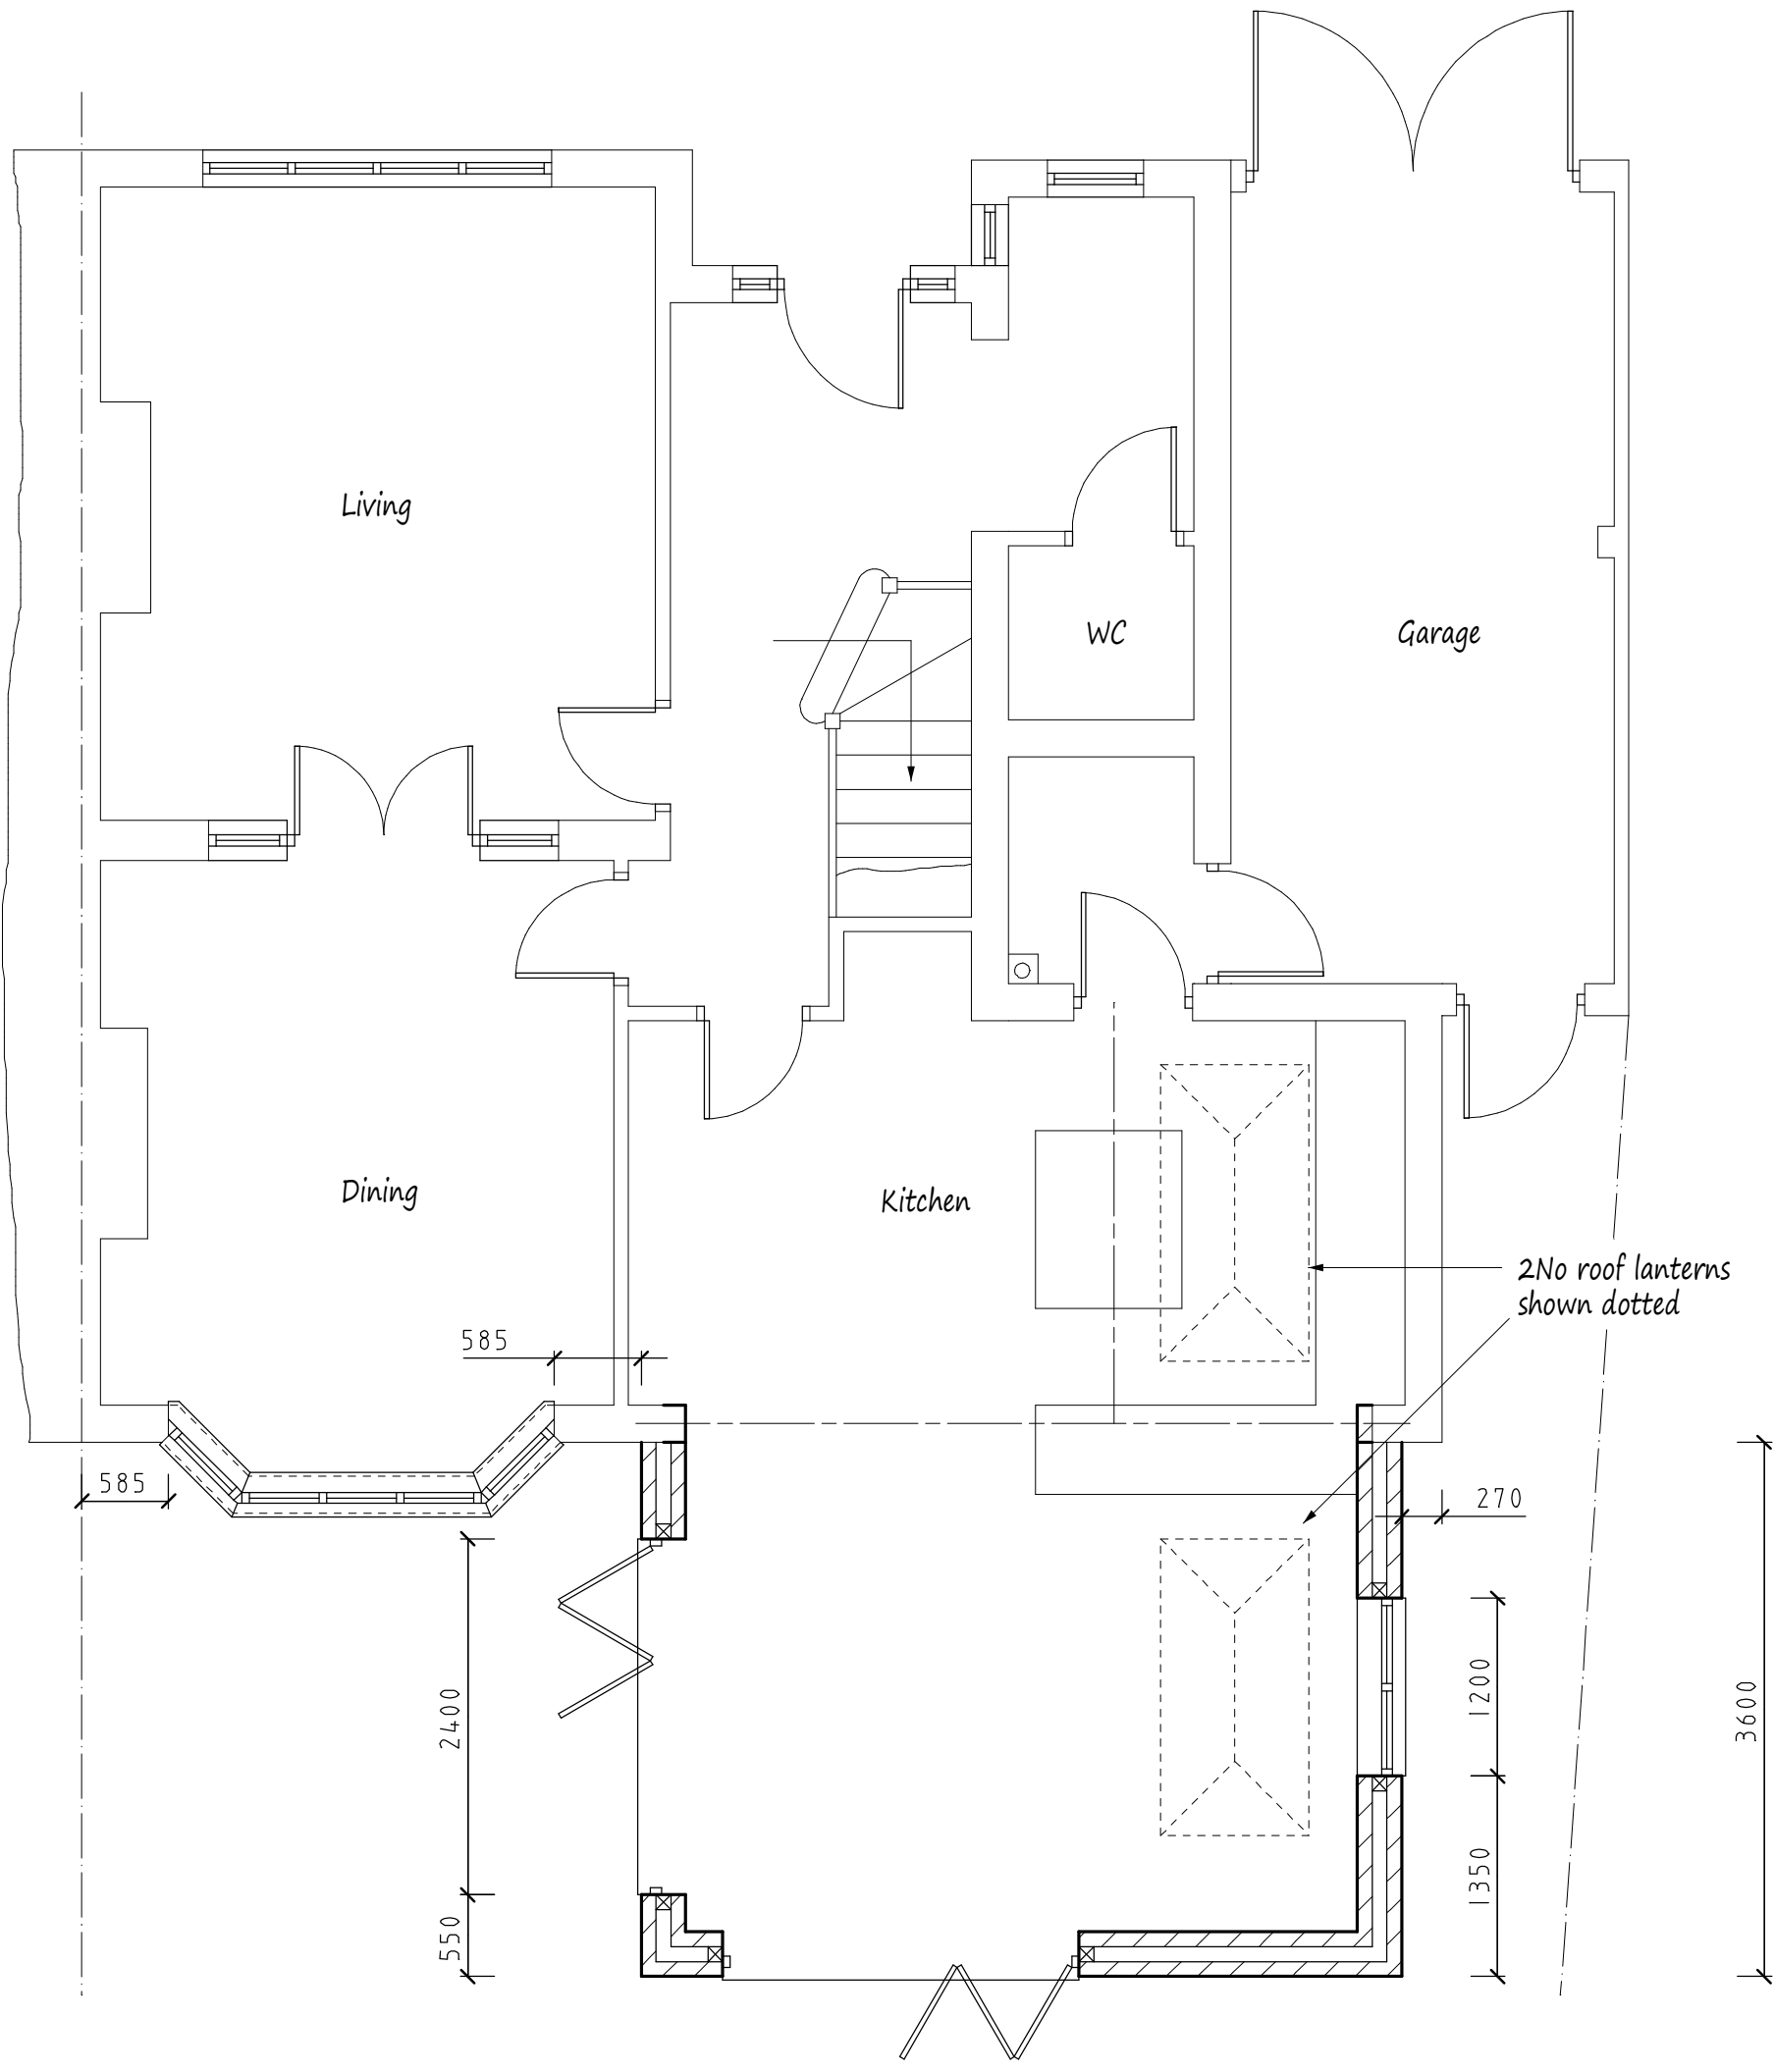

Bi-fold doors to be positioned as shown to allow for benefit of the outlook to the garden - see site plan.


Proposed Ground Floor Plan

Proposed Elevations - All Materials to Match Existing




RWP with gargoyled outlet

Rear Elevation

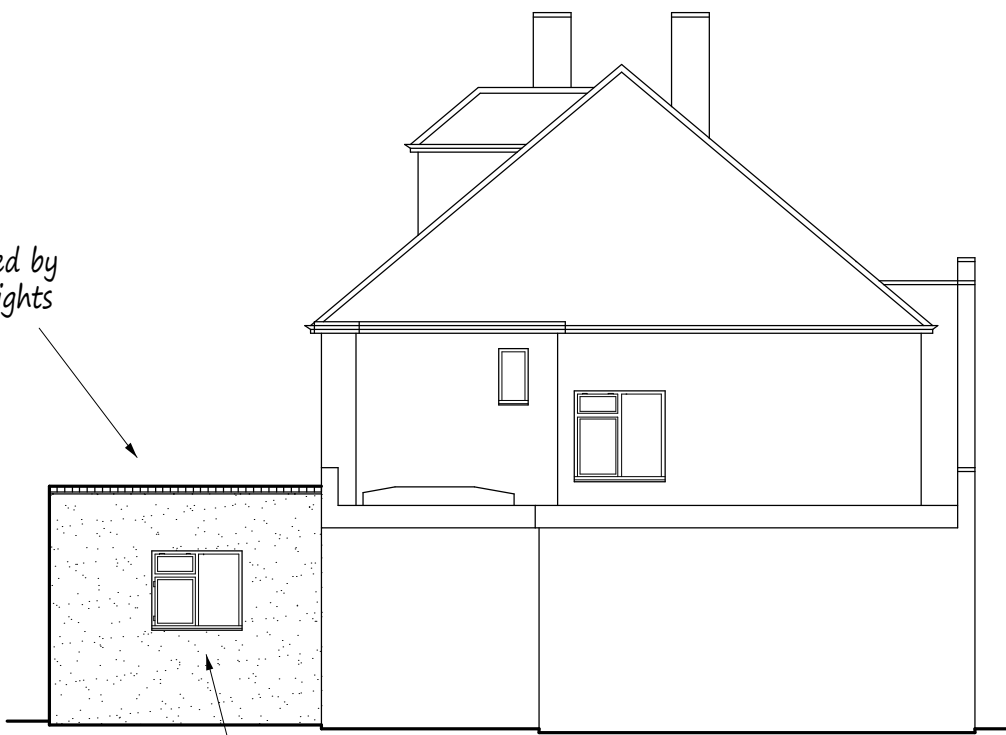


Obscurely glazed window

Side Elevation

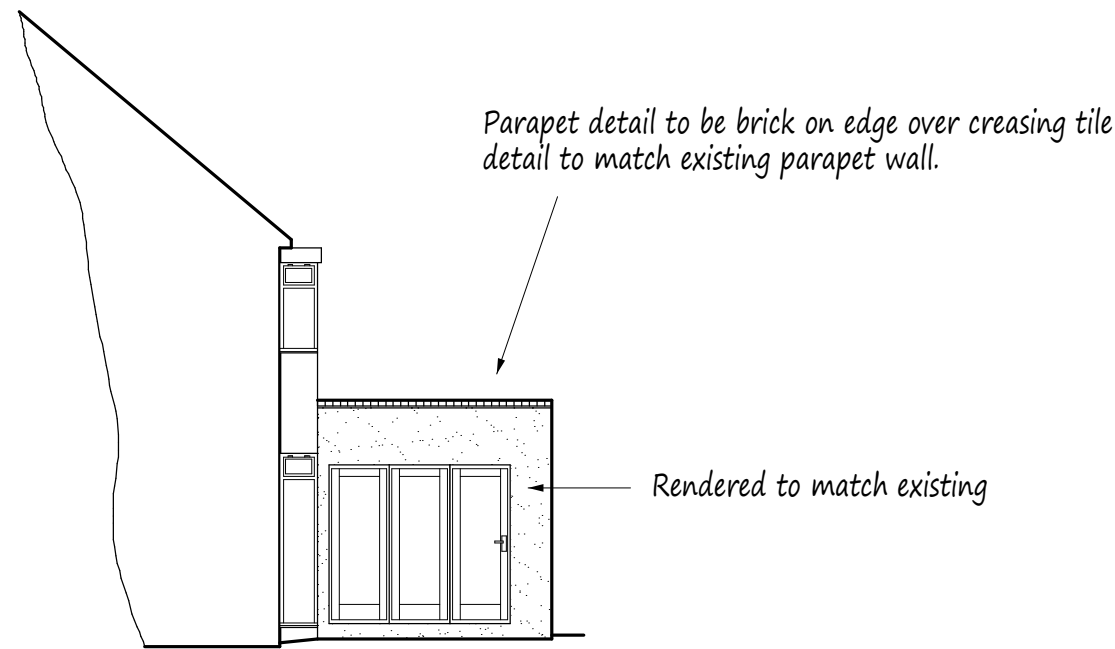


Rendered to match existing

Side Elevation

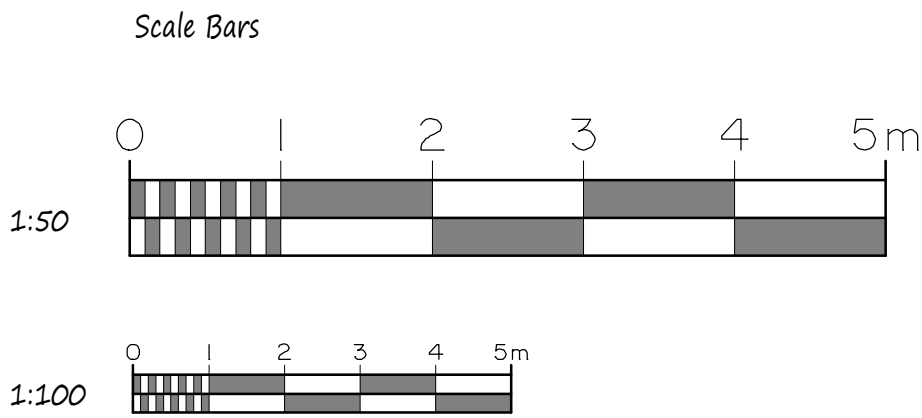

This drawing to be read in conjunction with Drg No 3587/01

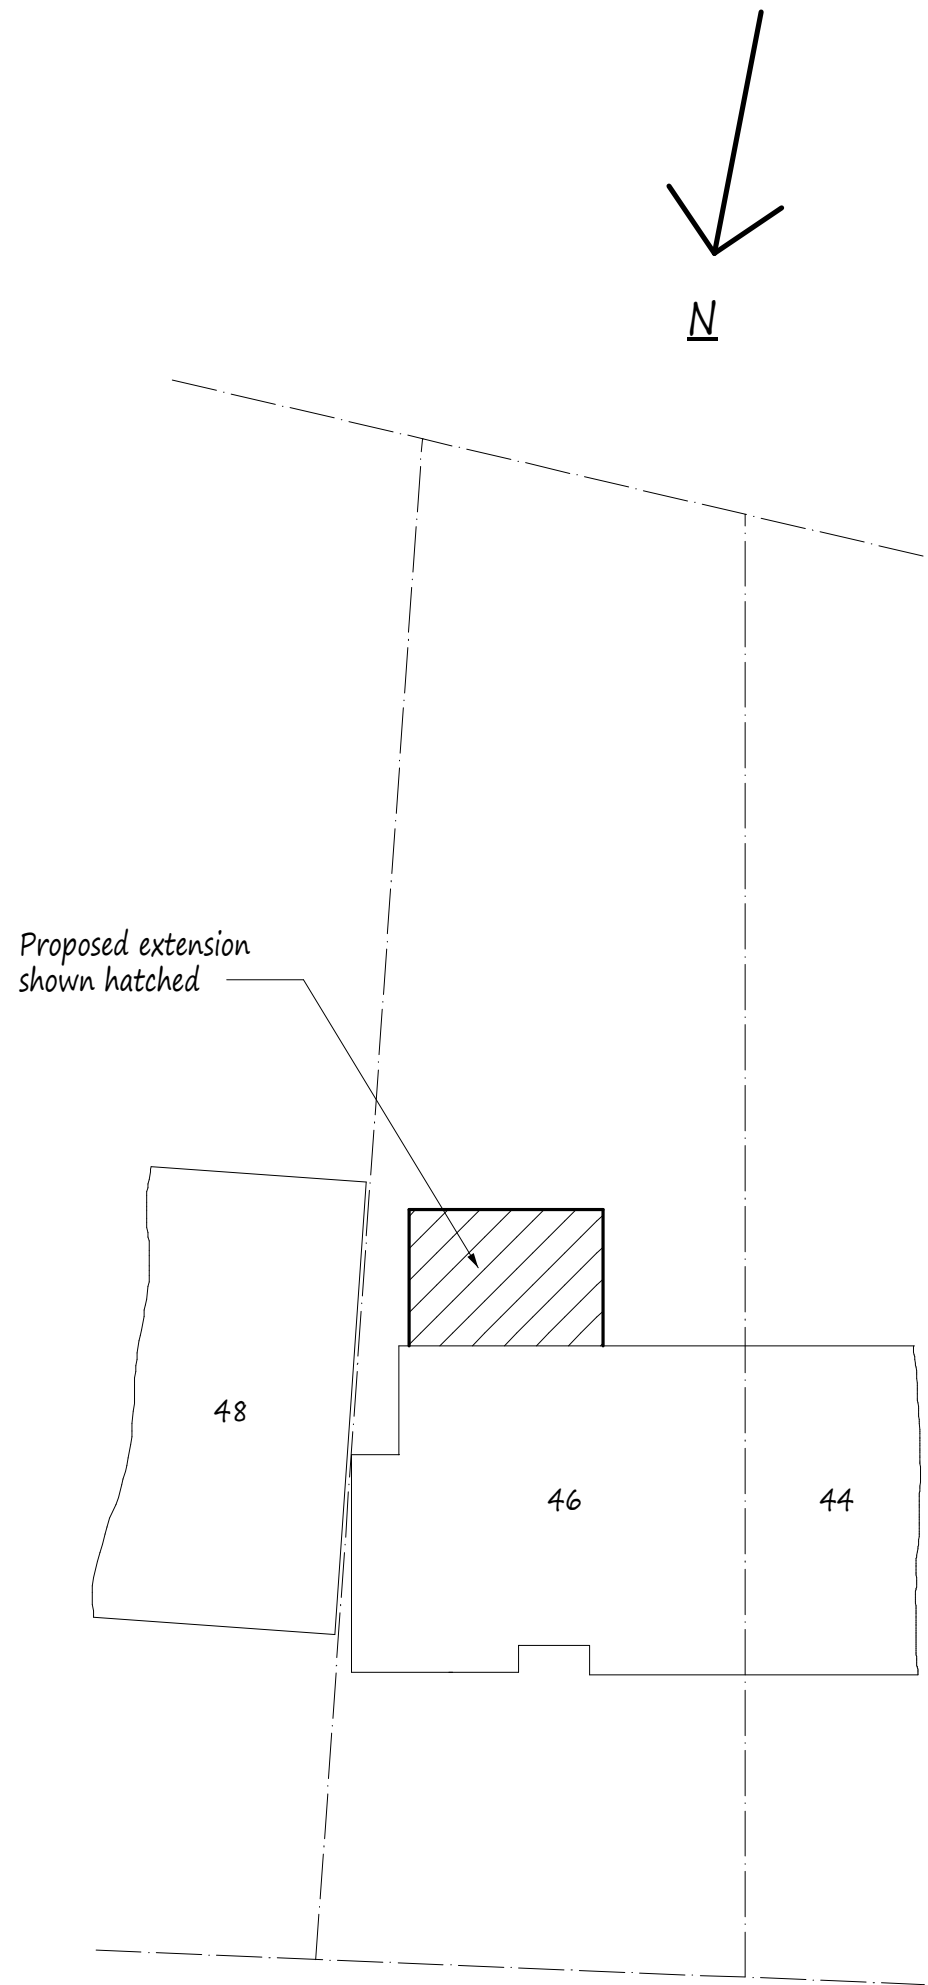

Site Plan scale 1:200