




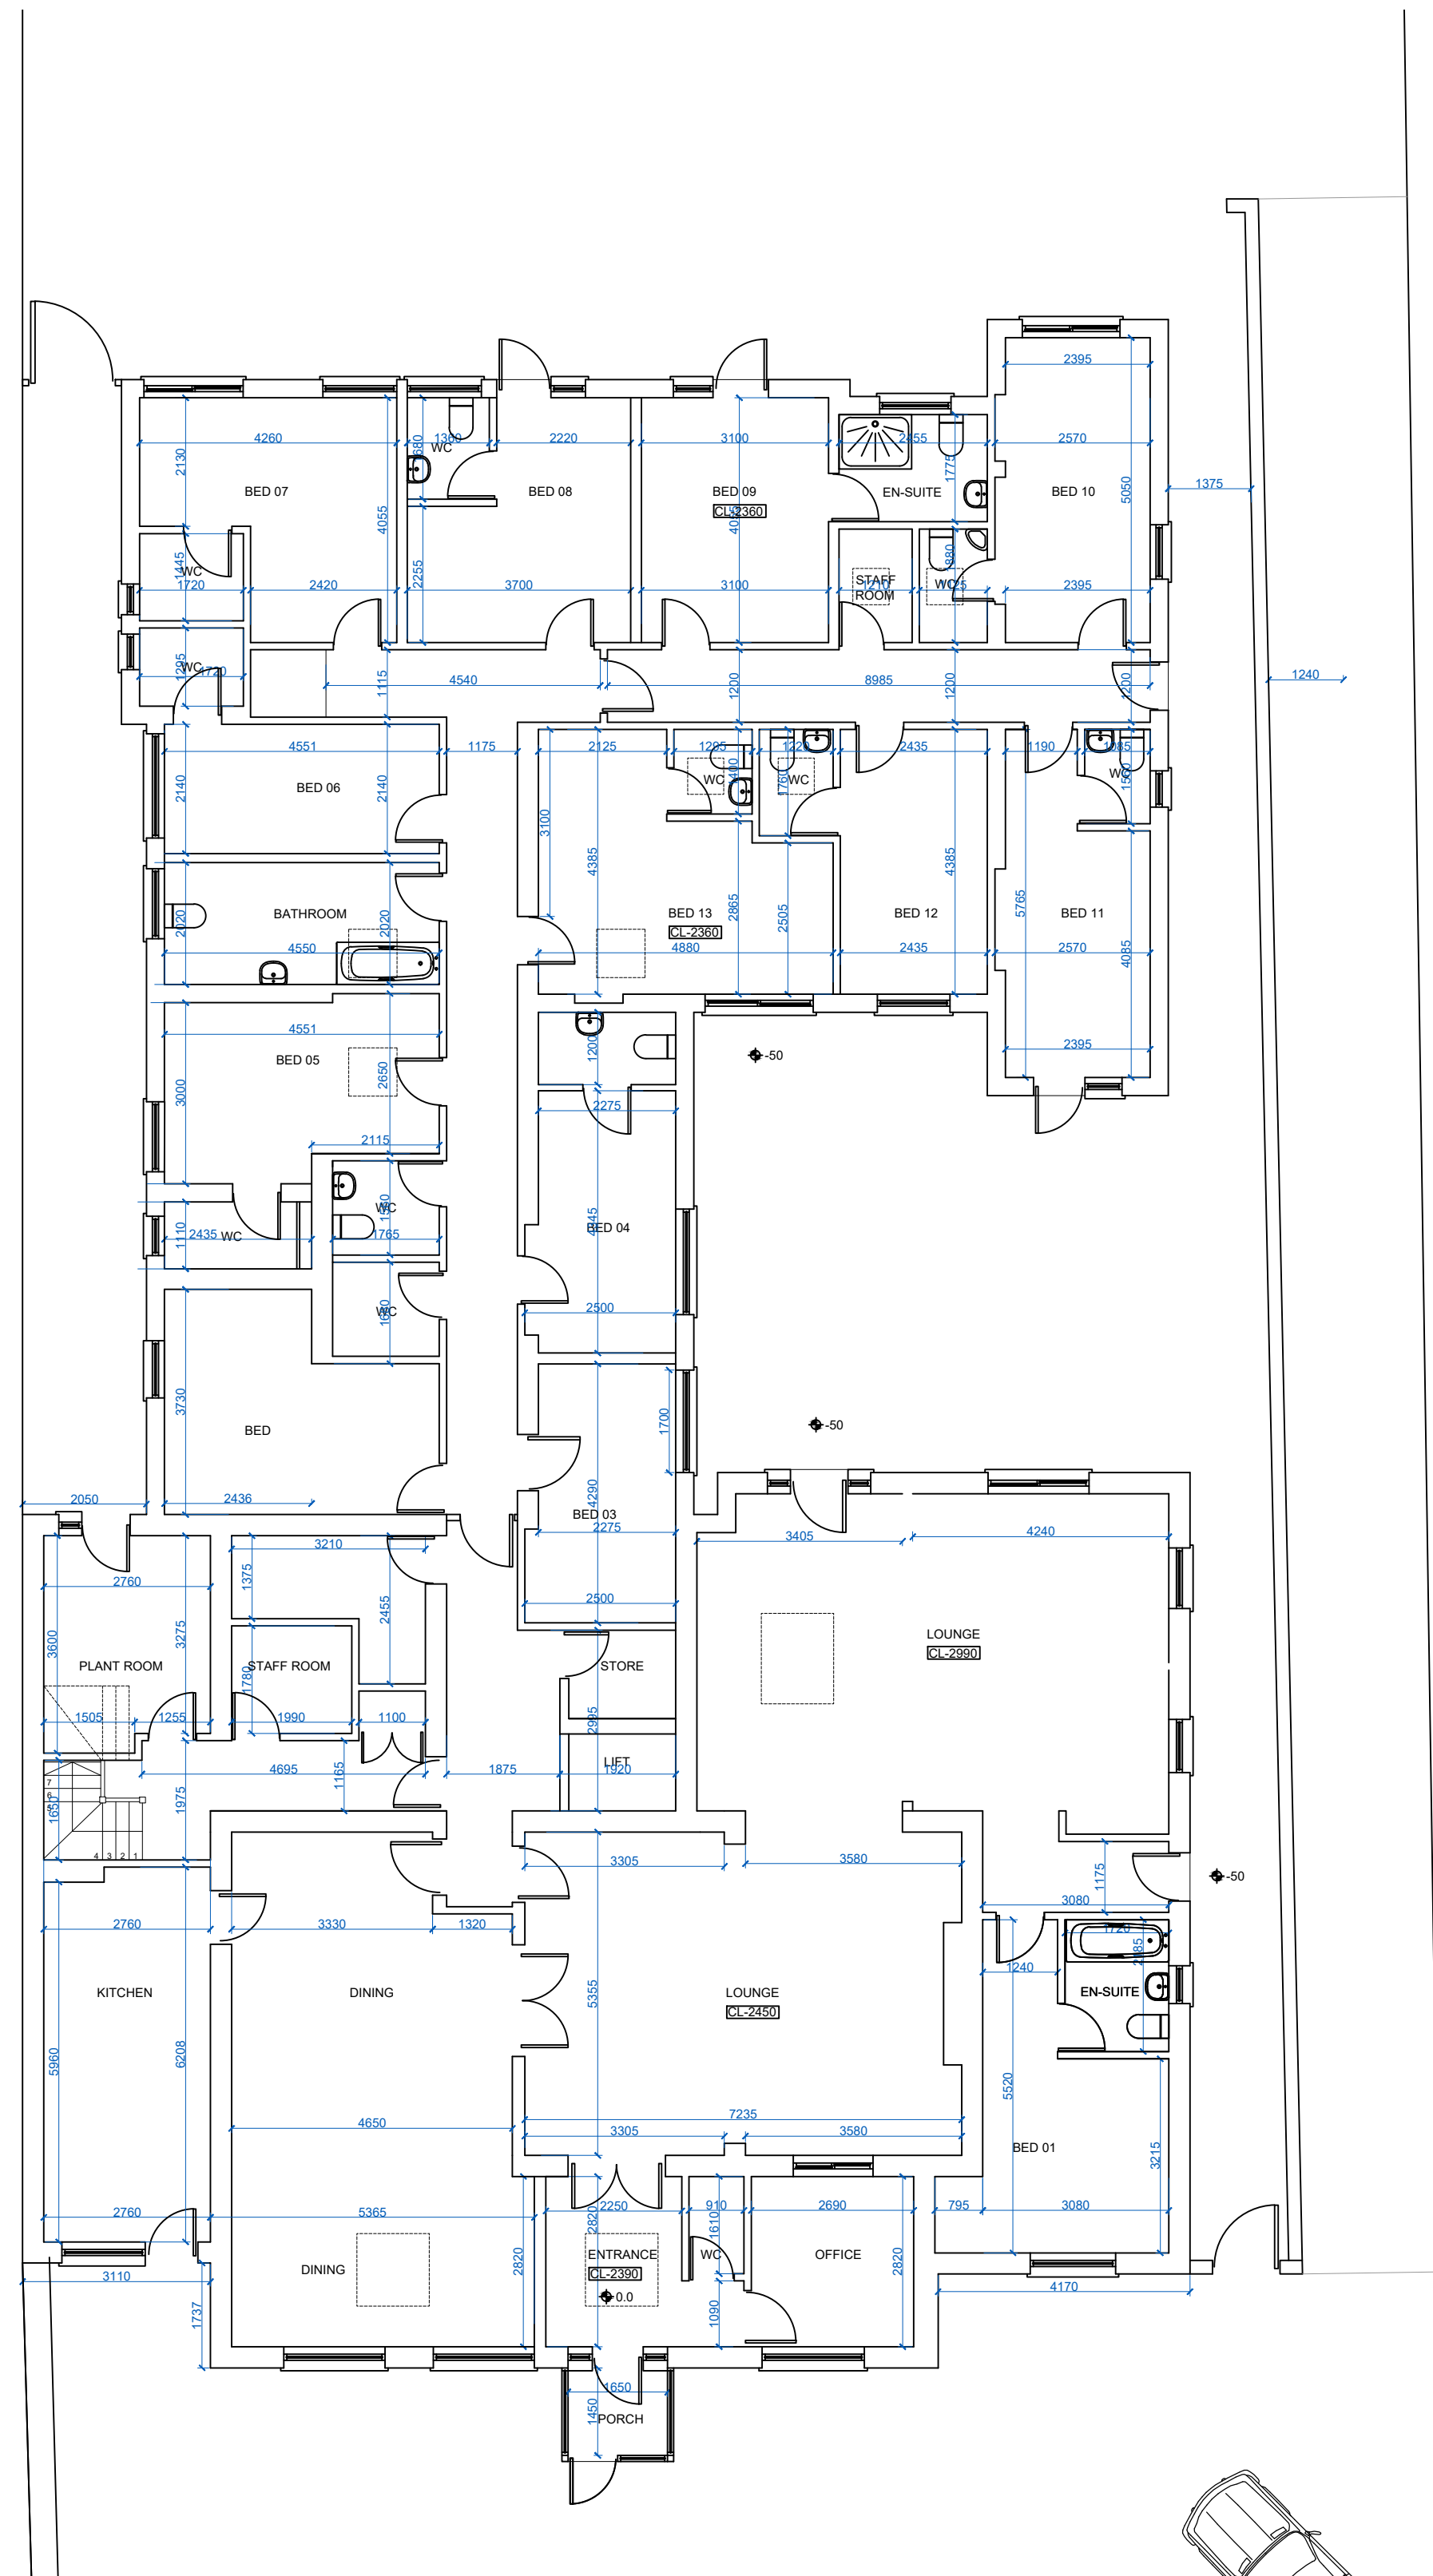

EXISTING GROUND FLOOR PLAN

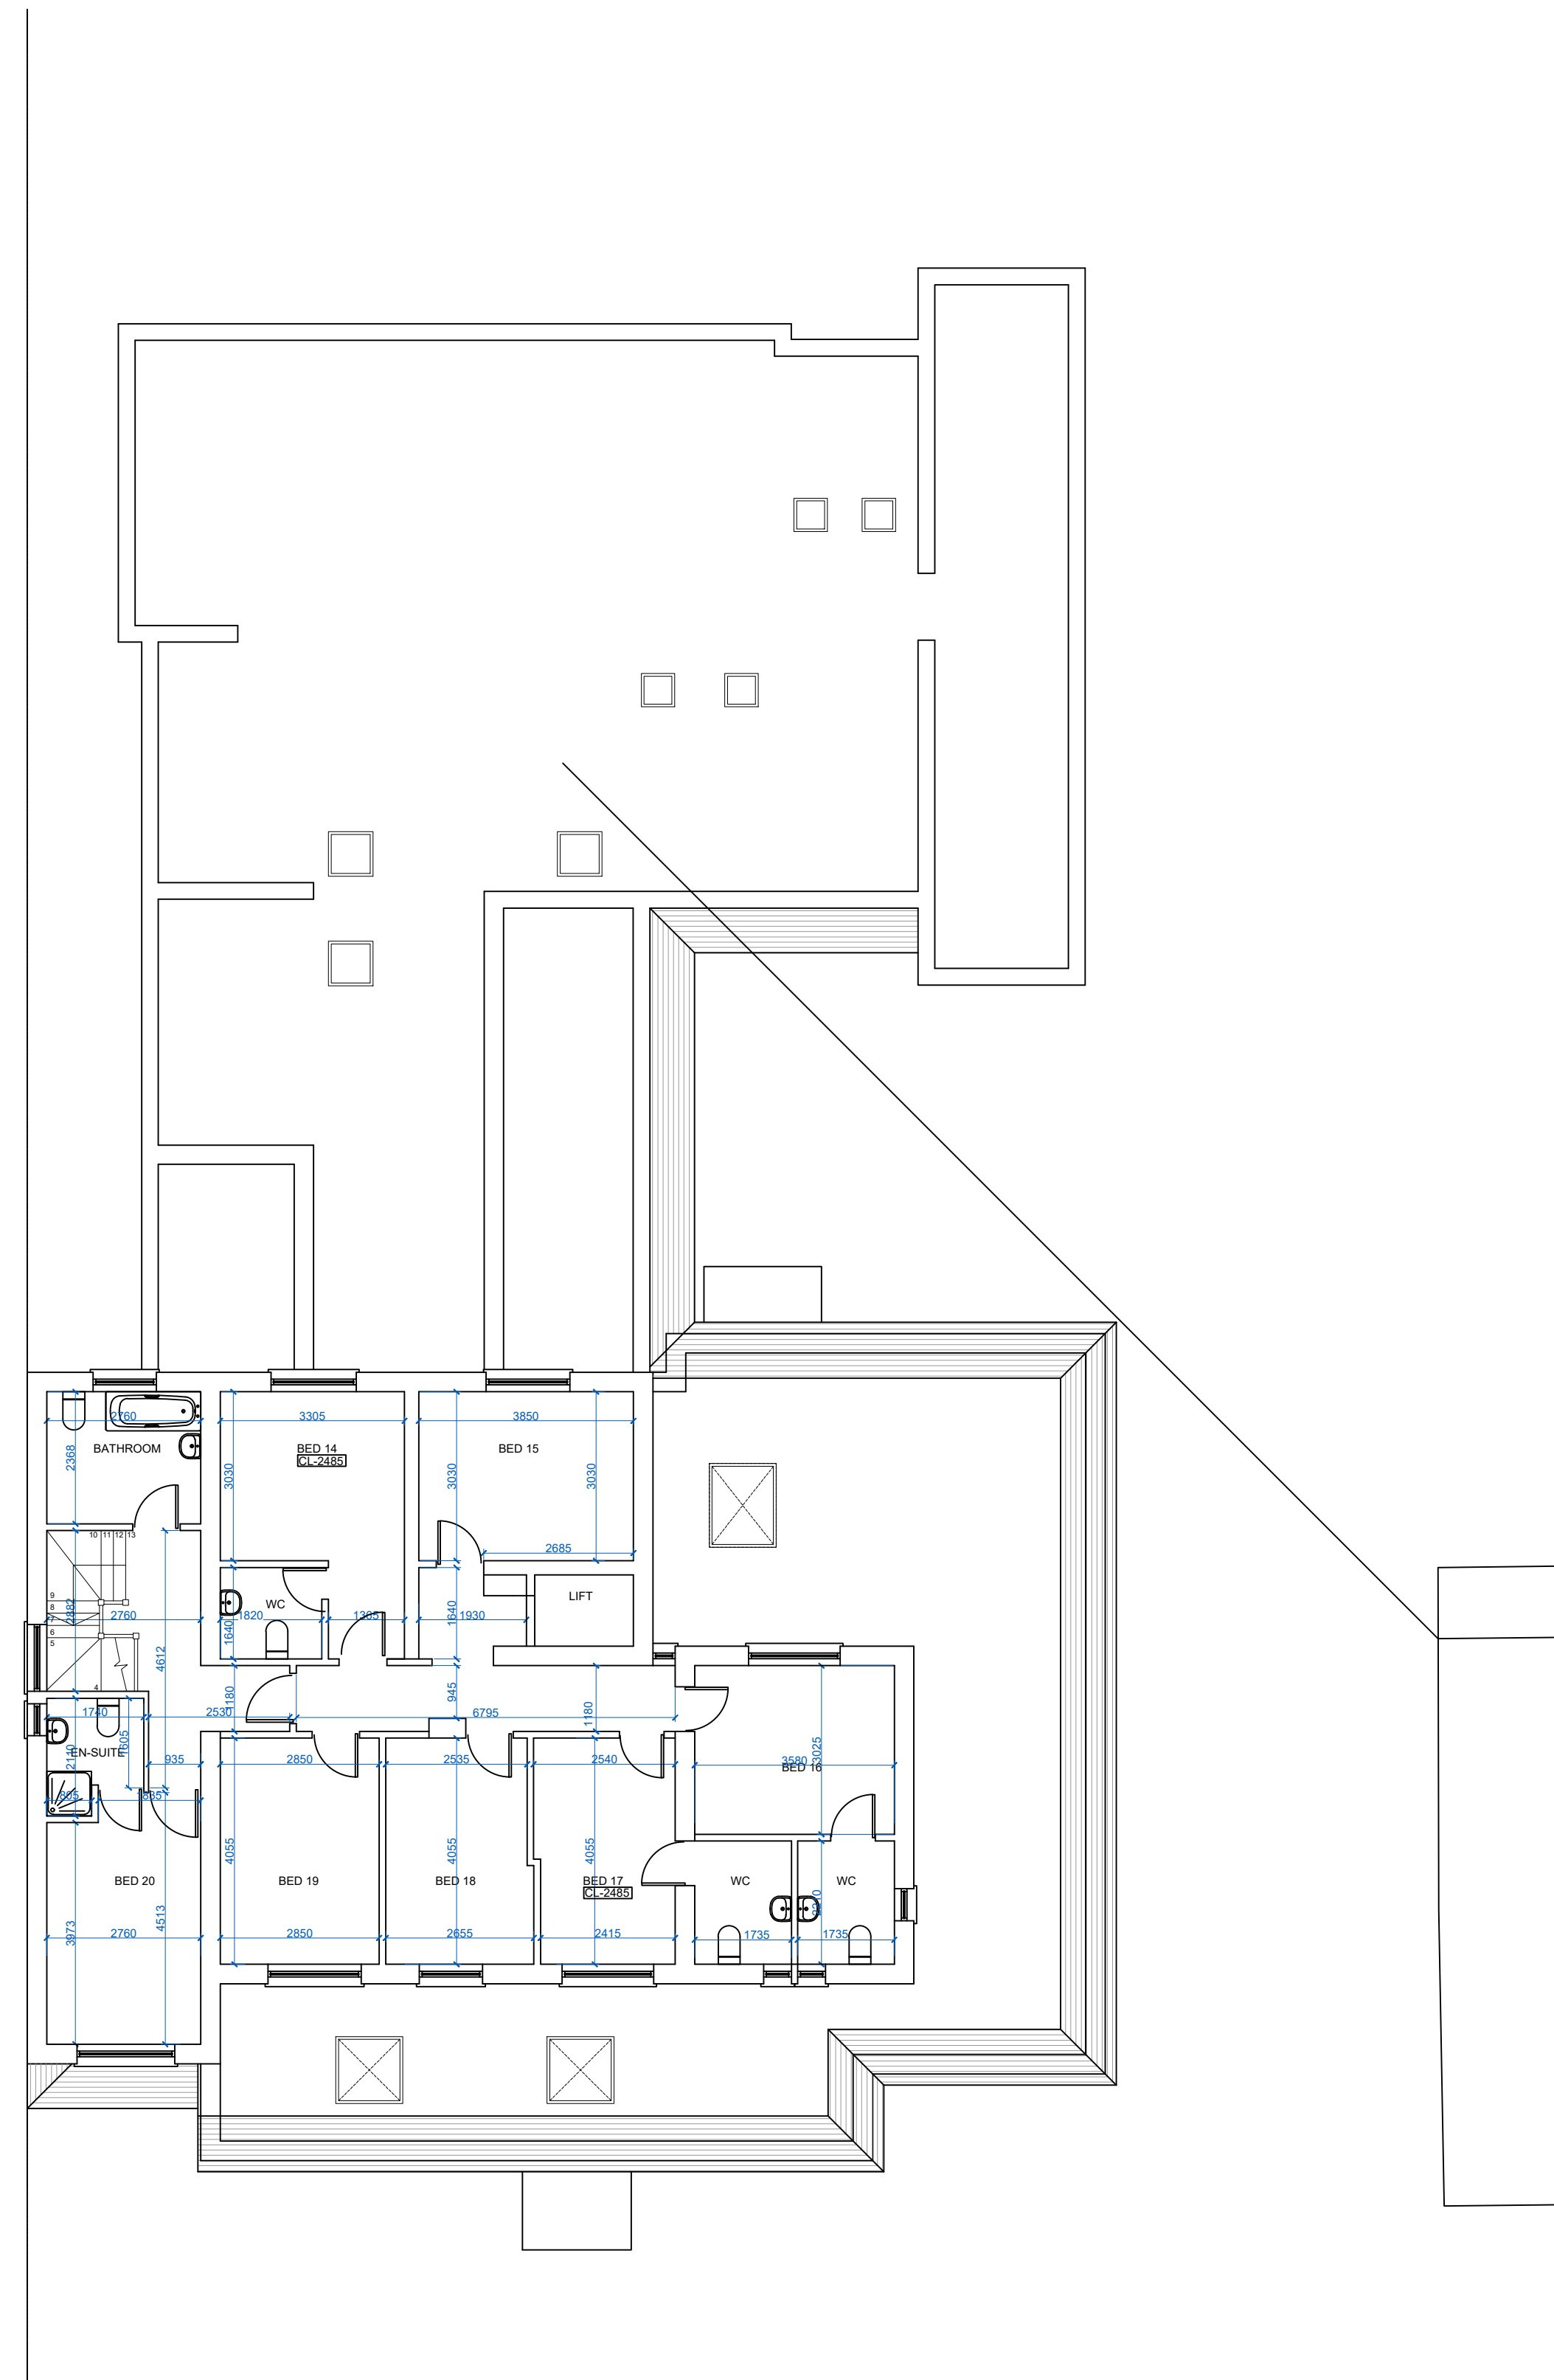

EXISTING FIRST FLOOR PLAN

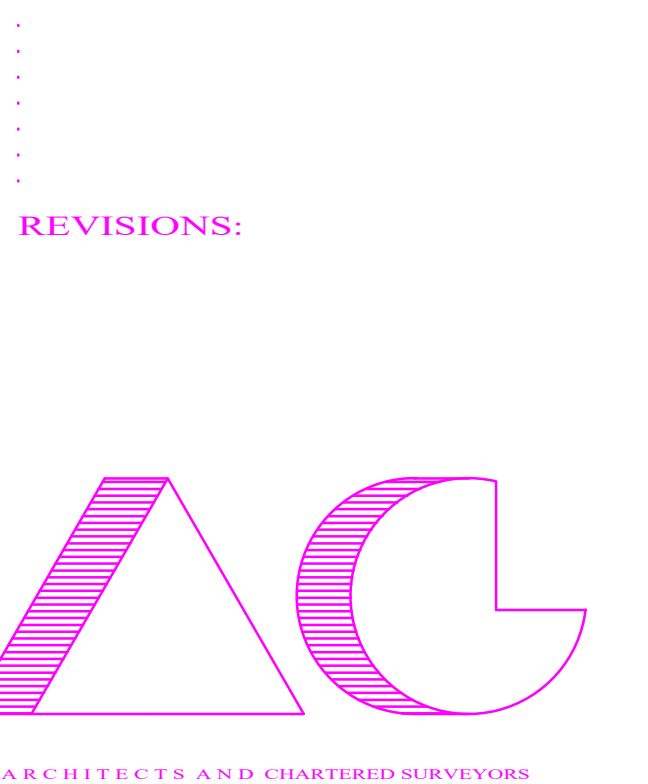

PROJECT:
53 SWEETCROFT LANE
UXBRIDGE
UB10 9LE

TITLE:
EXISTING FLOOR PLANS
FOR PLANNING PURPOSES ONLY

SCALE: 1:100@A1
DATE: 10.11.2020

3367 PPL1 D