



EXISTING FRONT ELEVATION




EXISTING SIDE ELEVATION




EXISTING REAR ELEVATION



EXISTING SIDE ELEVATION

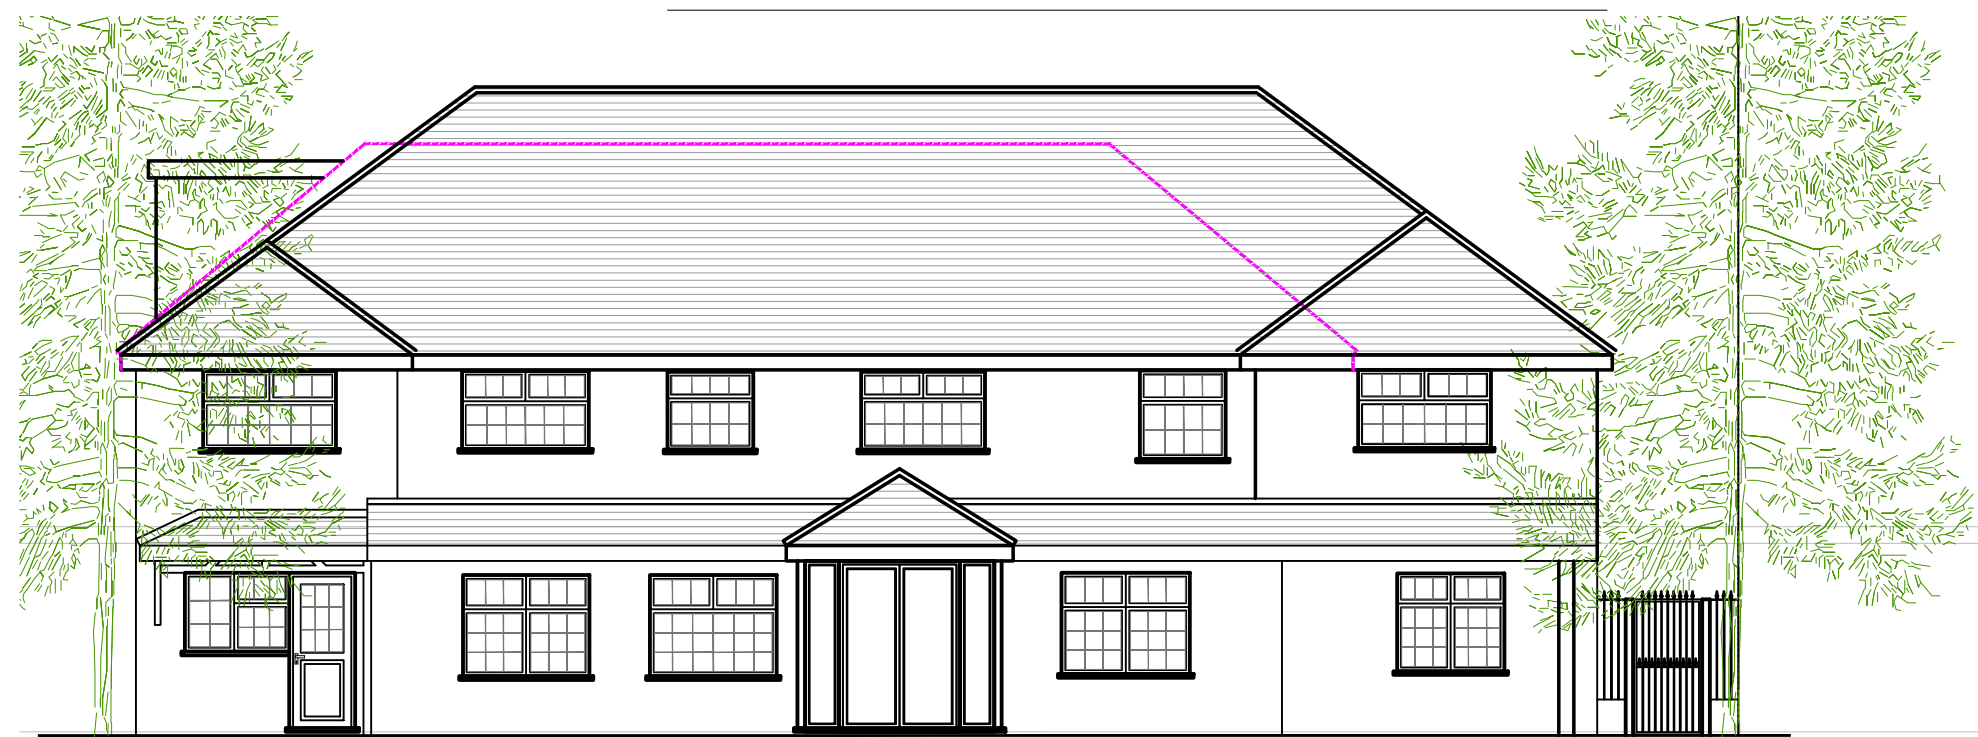

PROPOSED FRONT ELEVATION

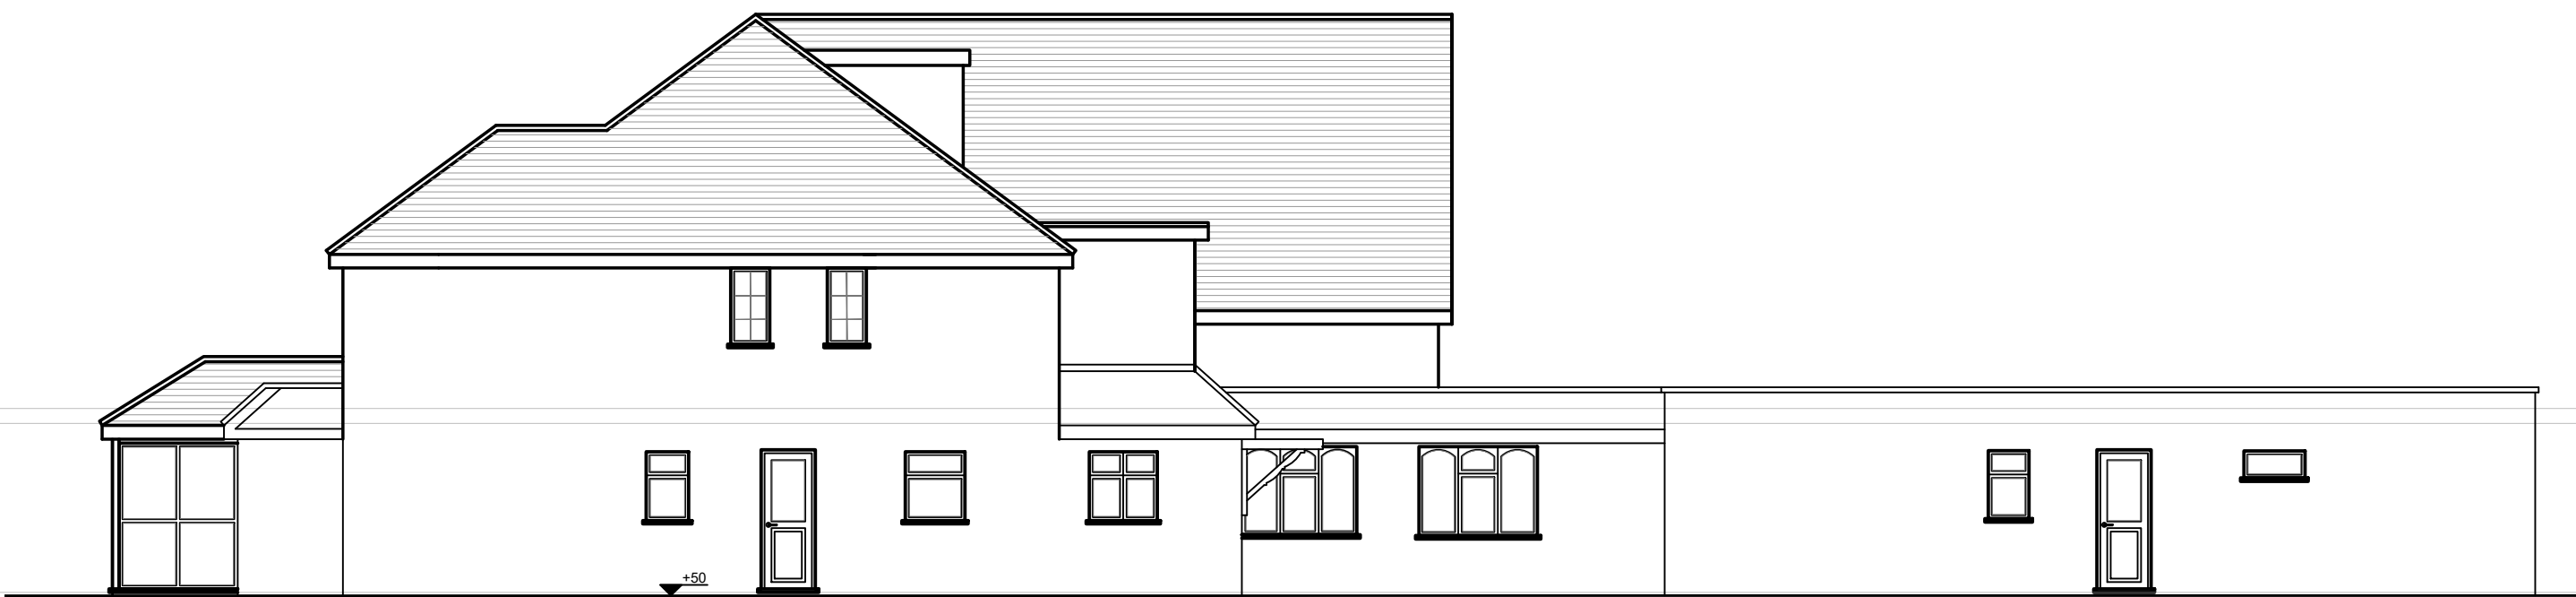

PROPOSED SIDE ELEVATION



PROPOSED REAR ELEVATION



PROPOSED SIDE ELEVATION

REVISIONS:



ARCHITECTS AND CHARTERED SURVEYORS

PROJECT:
53 SWEETCROFT LANE
UXBIRDE
UB10 9LE

TITLE:
EXISTING AND PROPOSED ELEVATIONS
FOR PLANNING ONLY

SCALE: 1:100@A1
DATE: 01.10.21

3367 PPL5 F