

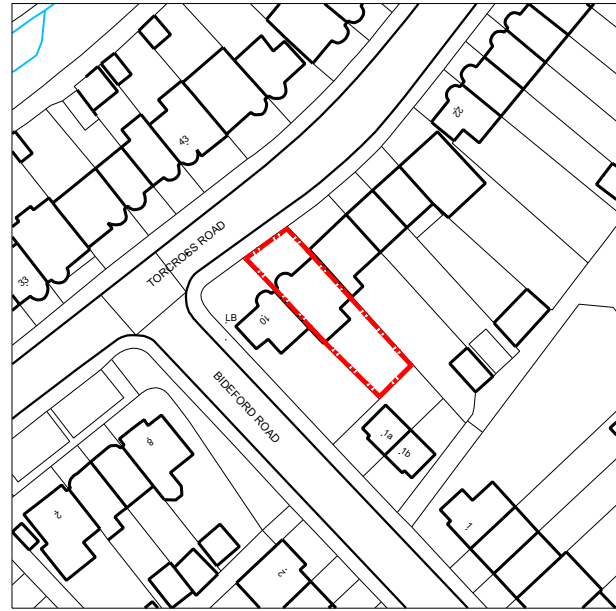



01 SITE LOCATION PLAN
1 : 1250

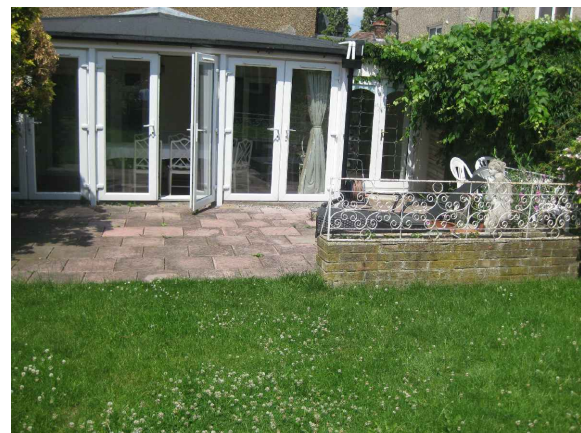


02 SITE PHOTOS
NOT TO SCALE

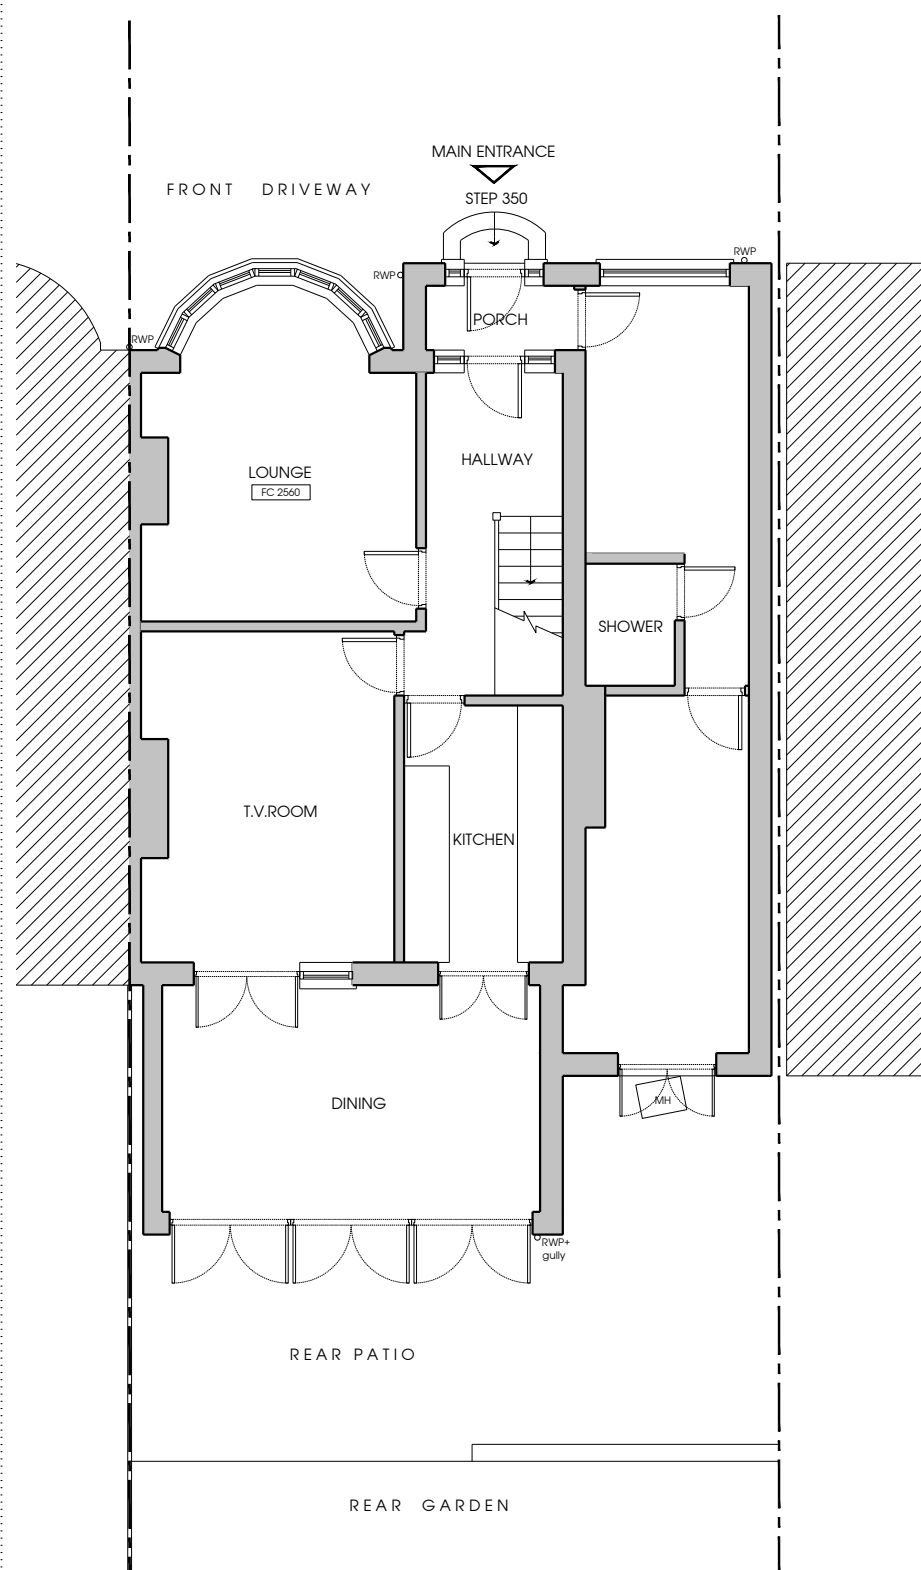


03 EXISTING GROUND FLOOR PLAN
1 : 100

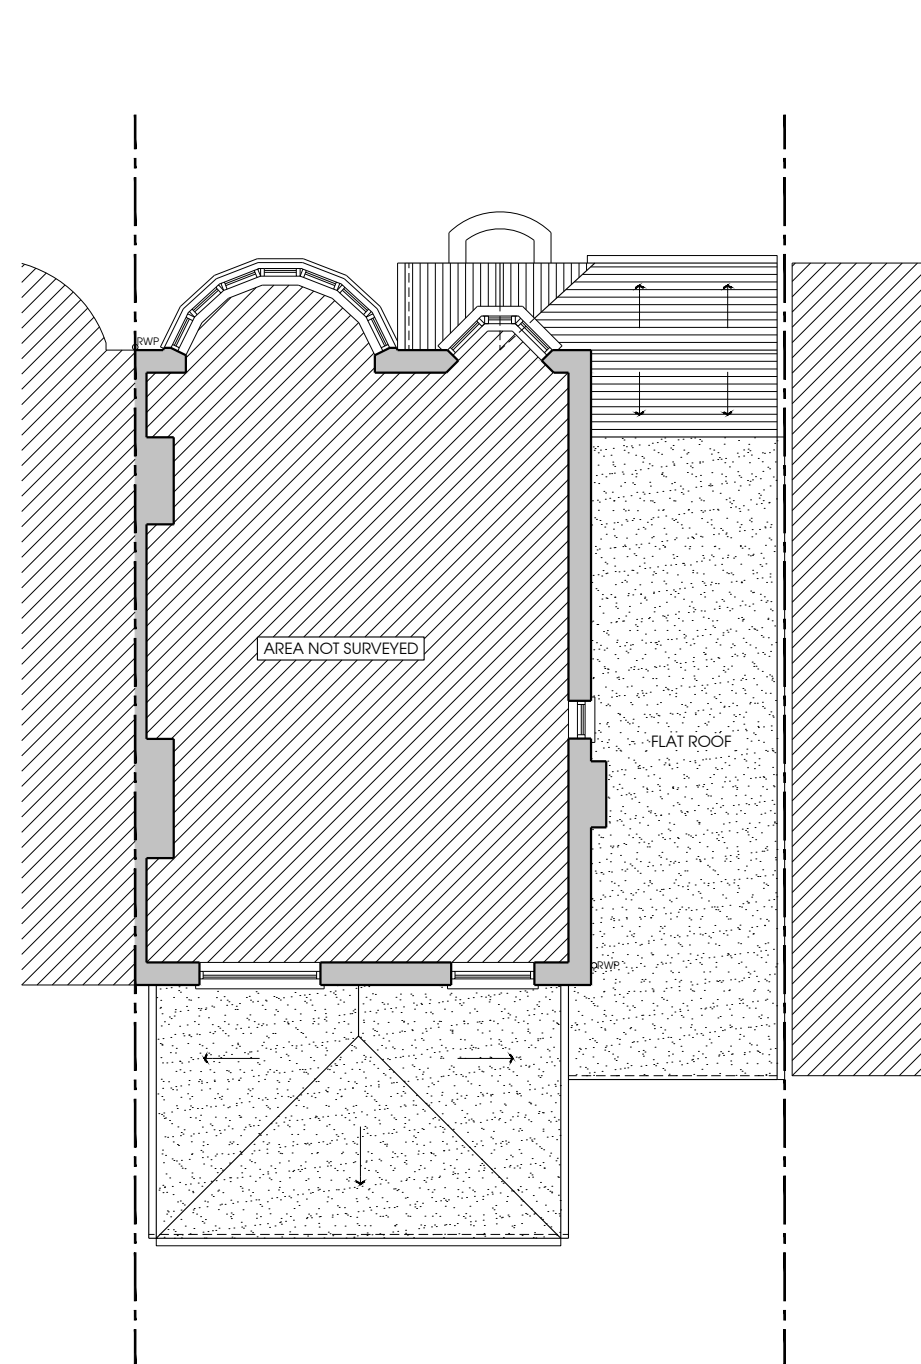


04 EXISTING FIRST FLOOR PLAN
1 : 100

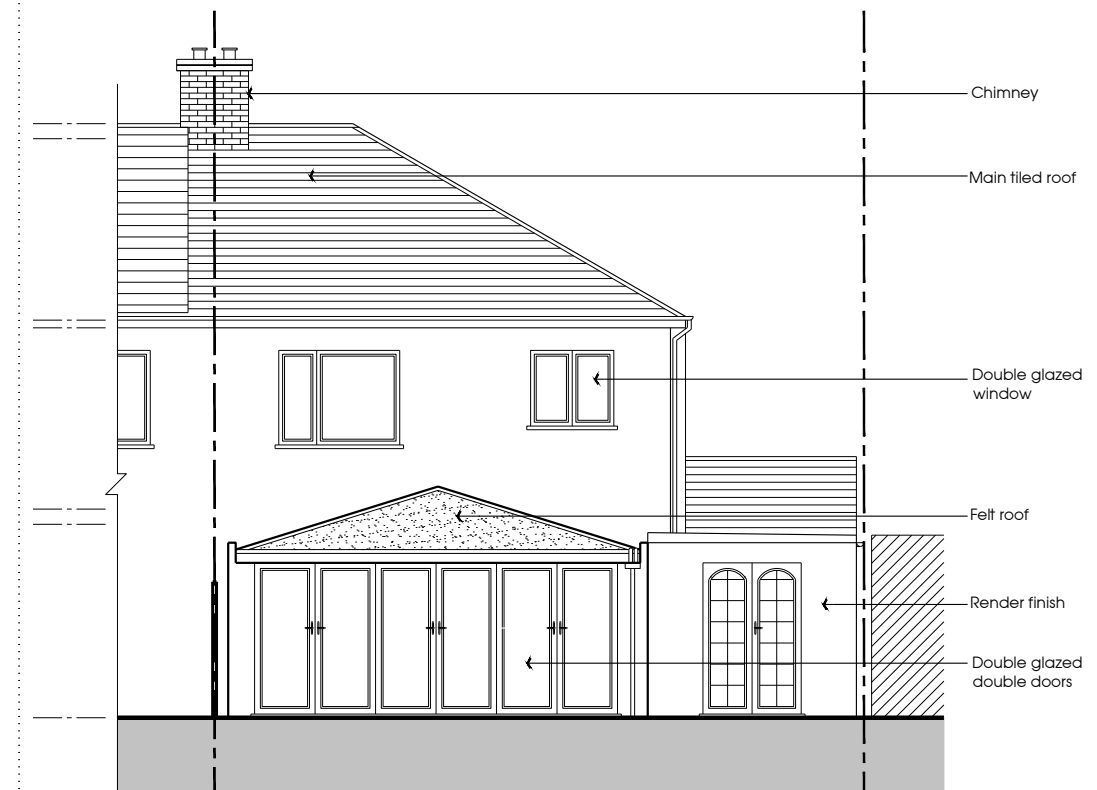


05 EXISTING REAR ELEVATION
1 : 100

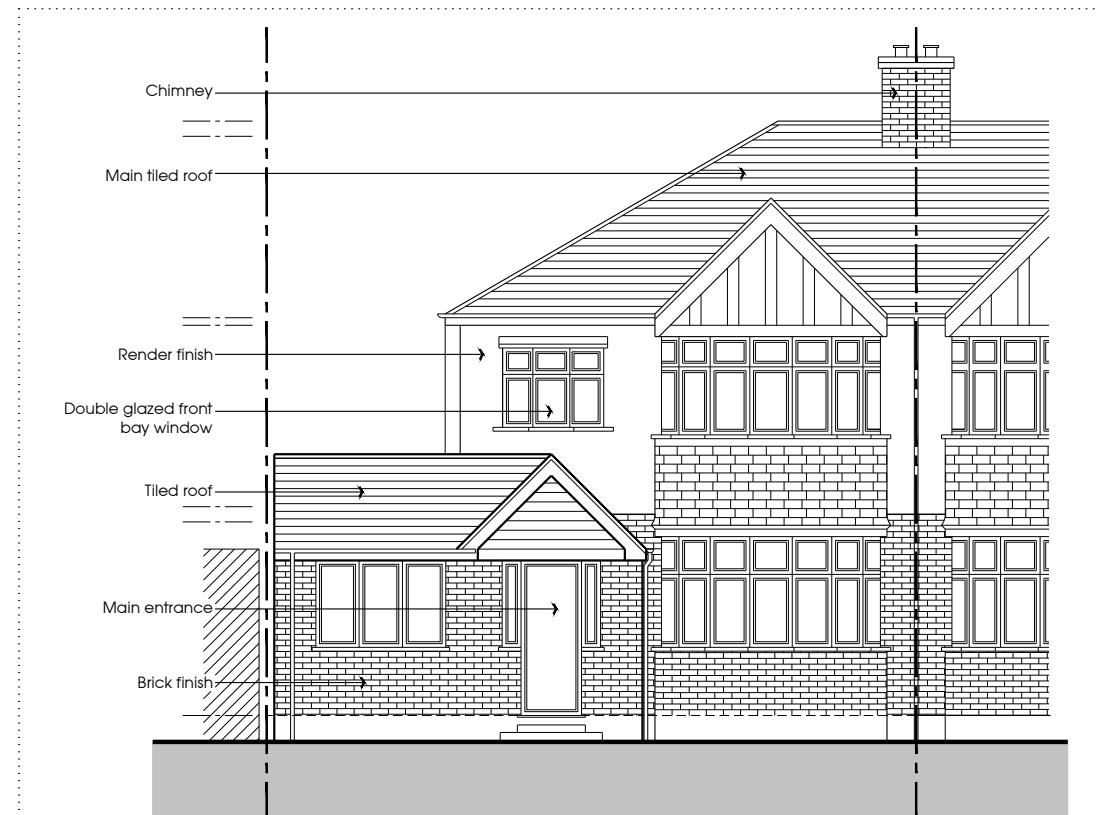

06 EXISTING FRONT ELEVATION
1 : 100

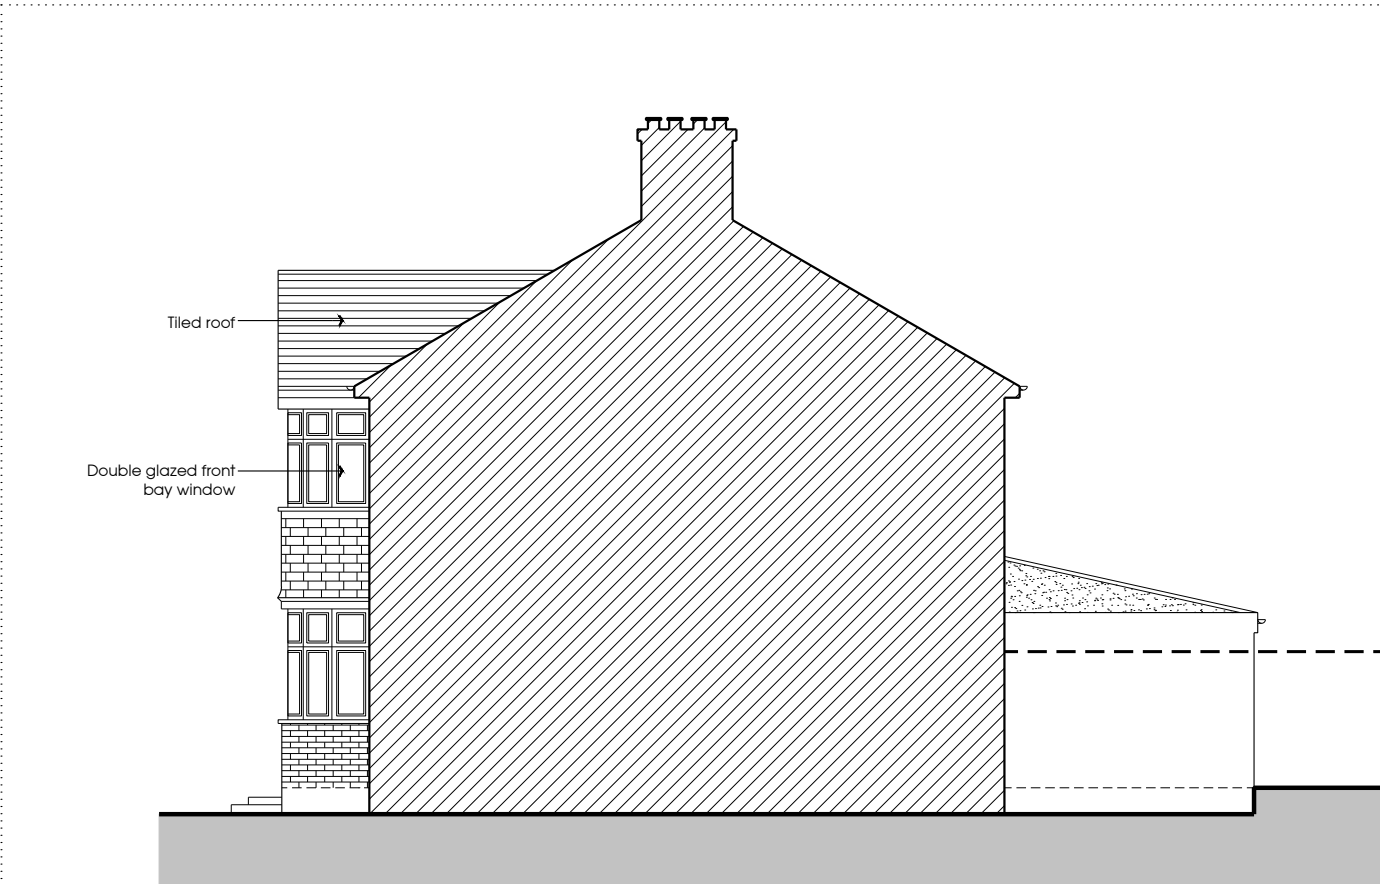

07 EXISTING FLANK ELEVATION
1 : 100

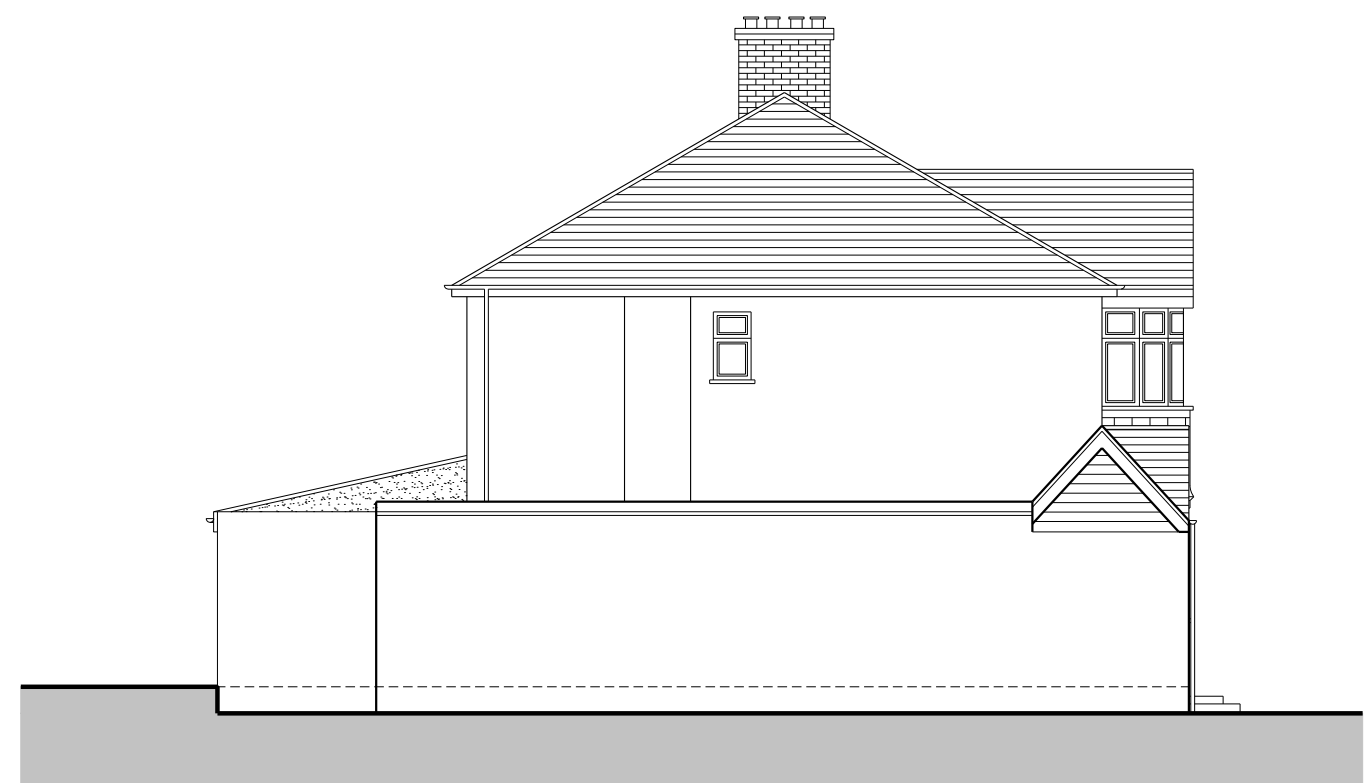

08 EXISTING FLANK ELEVATION
1 : 100



187 Carlton Avenue East, Wembley HA9 8GB
tel: 0203 3710259 mob: 07957 444257
email: info@rsdesigns.com web: www.rsdesigns.com

NOTES
THE CONTRACTORS ARE TO CHECK ALL DIMENSIONS, DRAIN RUNS AND GENERAL CONDITIONS ON THE SITE BEFORE WORK COMMENCEMENT, AND INFORM R S DESIGNS IMMEDIATELY UPON DISCOVERY OF ANY ERRORS, OMISSIONS OR DISCREPANCIES. ALL WORKS ARE TO BE CARRIED OUT IN ACCORDANCE WITH CURRENT BUILDING REGULATIONS, BRITISH STANDARDS, CODE OF PRACTICE AND LOCAL AUTHORITY REQUIREMENTS. DO NOT SCALE FROM THE DRAWING WITHOUT FIRST OBTAINING WRITTEN AUTHORISATION FROM R S DESIGNS.
THIS DRAWING IS THE PROPERTY OF R S DESIGNS AND IS ISSUED ON THE CONDITION THAT IT IS NOT REPRODUCED, DISCLOSED OR COPIED TO ANY UNAUTHORISED PERSON IN WHOLE OR PART WITHOUT PRIOR WRITTEN CONSENT.

SCALE 1:100
0 1000 2000 5000



REV: DATE: DESCRIPTION:

CLIENT:
MR MRADUL PATEL

PROJECT:
12 TORCROSSA ROAD
RUISLIP
HA4 0TB

TITLE:
SITE LOCATION PLAN, SITE PHOTOS,
EXISTING FLOOR PLANS AND
ELEVATIONS

SCALE:
1:100 @ A2

DATE:
JULY 2020

DRAWN:
KM

CHECKED:

AUTHORISED:
SP

DRAWING No:
RSD2438 - 001

REVISION:

ISSUE:

PLANNING