




187 Carlton Avenue East, Wembley HA9 8GB
tel: 0203 3710259 mob: 07957 444257
email: info@rsdesigns.com web: www.rsdesigns.com

NOTES:
THE CONTRACTORS ARE TO CHECK ALL DIMENSIONS, DRAIN RUNS AND GENERAL CONDITIONS ON THE SITE BEFORE WORK COMMENCEMENT, AND INFORM R S DESIGNS IMMEDIATELY UPON DISCOVERY OF ANY ERRORS, OMISSIONS OR DISCREPANCIES. ALL WORKS ARE TO BE CARRIED OUT IN ACCORDANCE WITH CURRENT BUILDING REGULATIONS, BRITISH STANDARDS, CODE OF PRACTICE AND LOCAL AUTHORITY REQUIREMENTS. DO NOT SCALE FROM THIS DRAWING WITHOUT FIRST OBTAINING WRITTEN AUTHORISATION FROM R S DESIGNS.
THIS DRAWING IS THE PROPERTY OF R S DESIGNS AND IS ISSUED ON THE CONDITION THAT IT IS NOT REPRODUCED, DISCLOSED OR COPIED TO ANY UNAUTHORISED PERSON IN WHOLE OR PART WITHOUT PRIOR WRITTEN CONSENT.

SCALE 1:100
0 1000 2000 5000

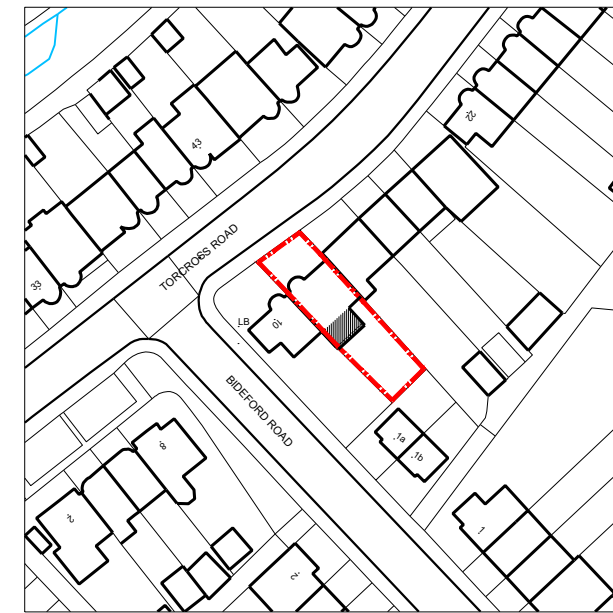


SCALE 1:1250
0 12500 50000


03 PROPOSED SITE LOCATION PLAN
1 : 1250




04 PROPOSED REAR ELEVATION
1 : 100

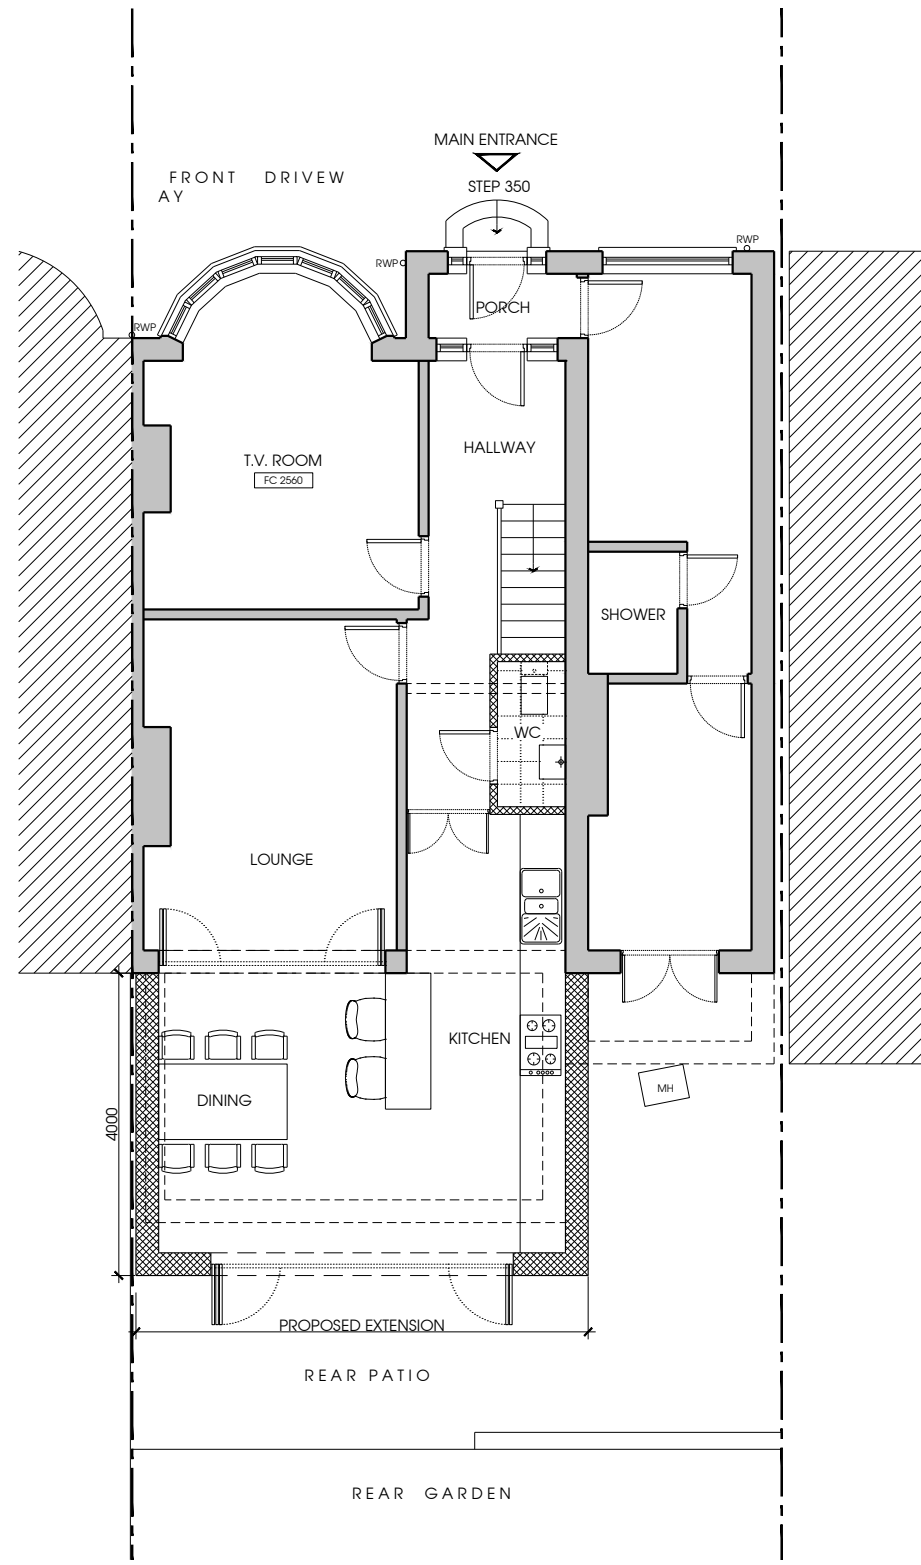


01 PROPOSED GROUND FLOOR PLAN
1 : 100

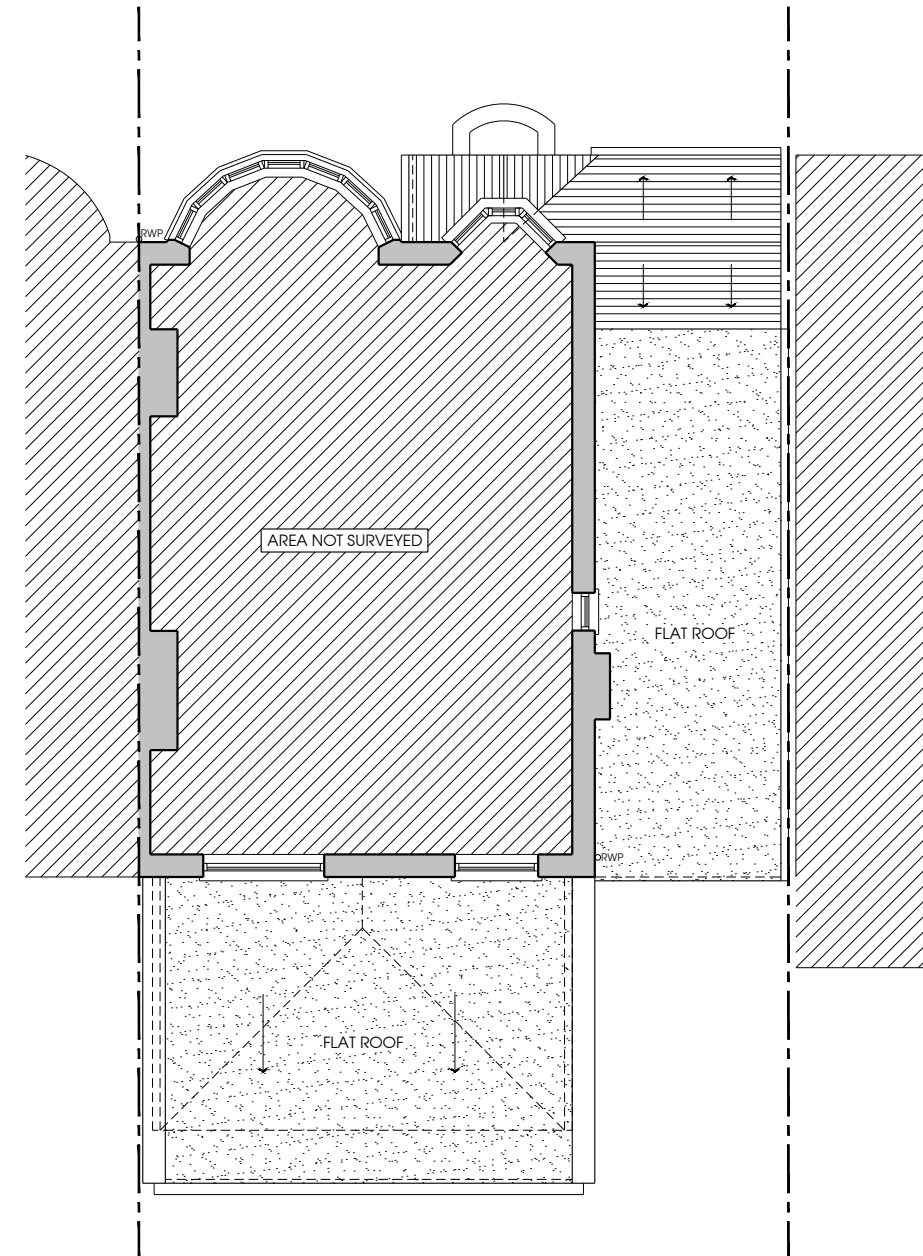

02 PROPOSED FIRST FLOOR PLAN
1 : 100

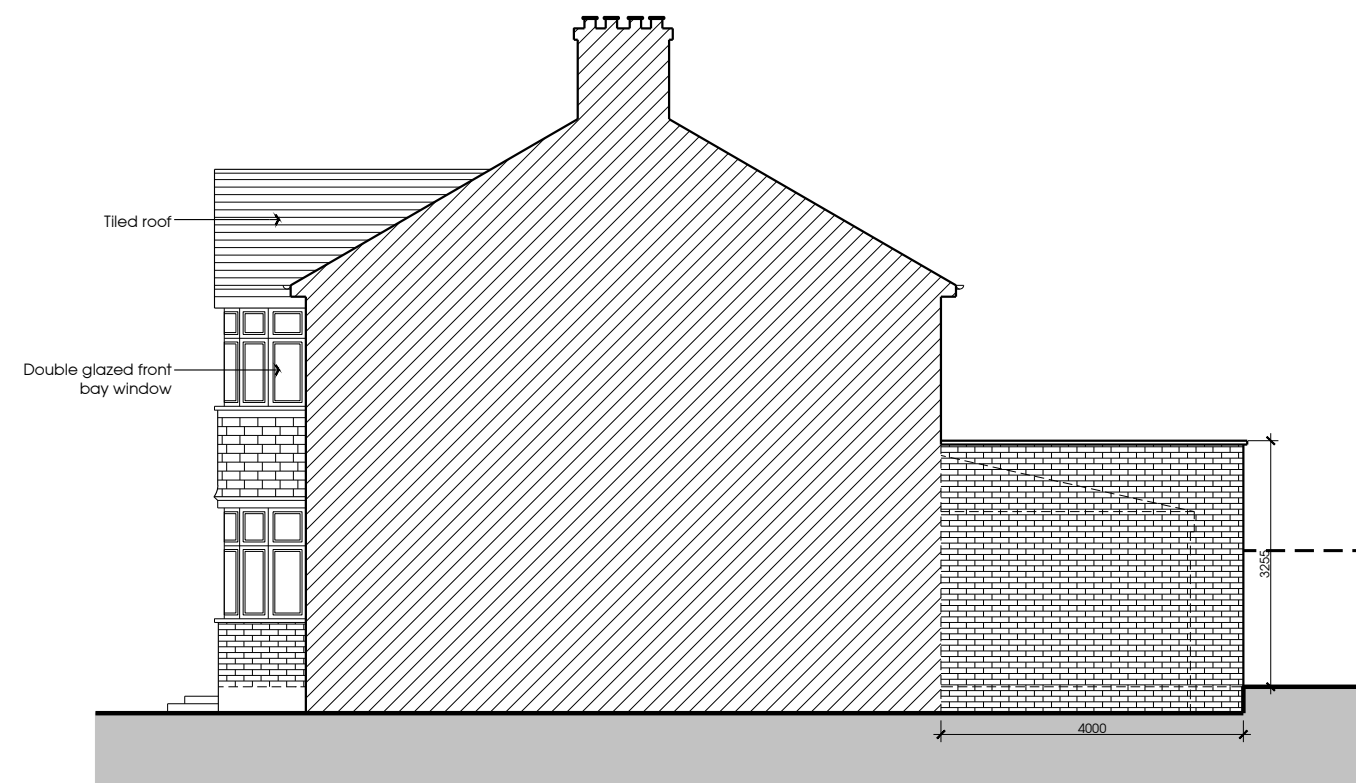

05 PROPOSED FLANK ELEVATION
1 : 100

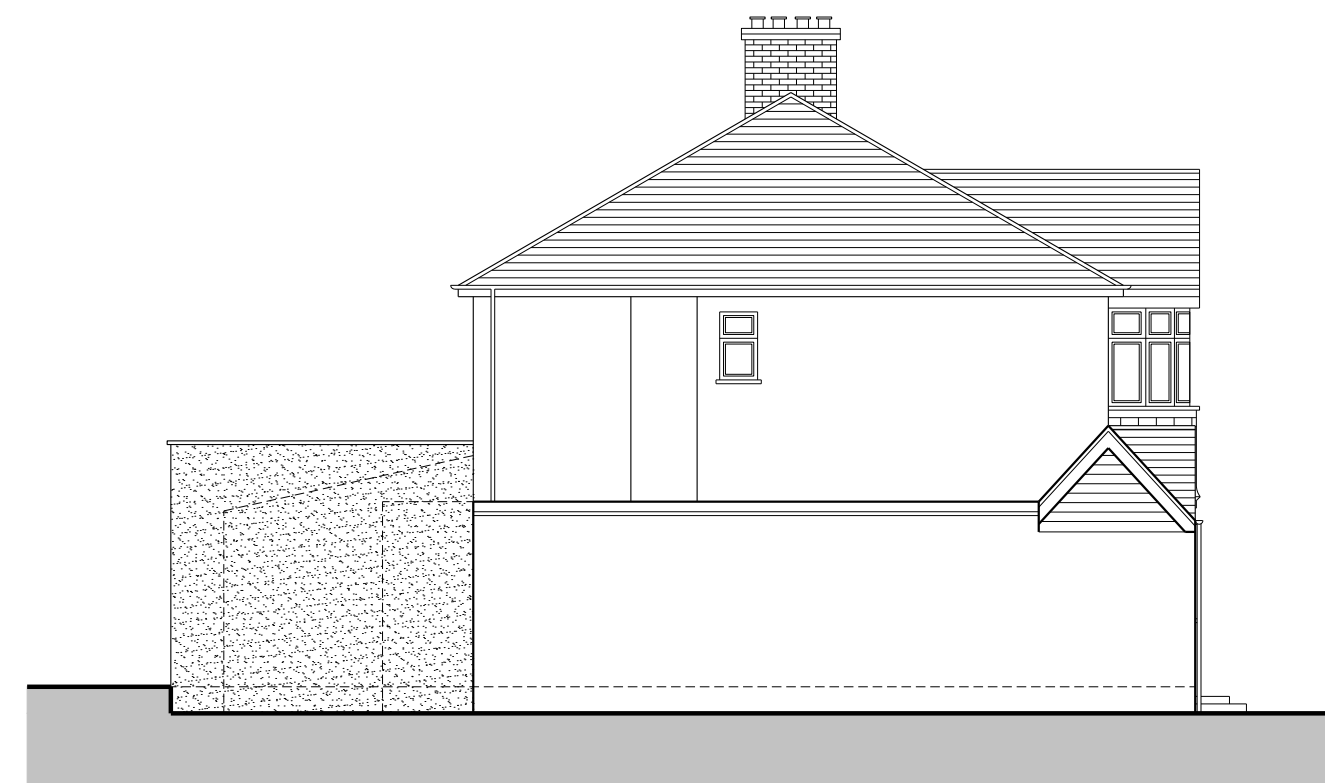

06 PROPOSED FLANK ELEVATION
1 : 100

REV: DATE: DESCRIPTION:

CLIENT:
MR MRADUL PATEL

PROJECT:
12 TORCROSSA ROAD
RUISLIP
HA4 0TB

TITLE:
PROPOSED SITE LOCATION, FLOOR
PLANS AND ELEVATIONS

SCALE:
1:100 @ A2

DATE:
JULY 2020

DRAWN:
KM

CHECKED:

AUTHORISED:
SP

DRAWING No:
RSD2438 - 100

REVISION:
A

ISSUE:

PLANNING