



01 SITE LOCATION PLAN
1 : 1250




02 SITE PHOTOS
NOT TO SCALE

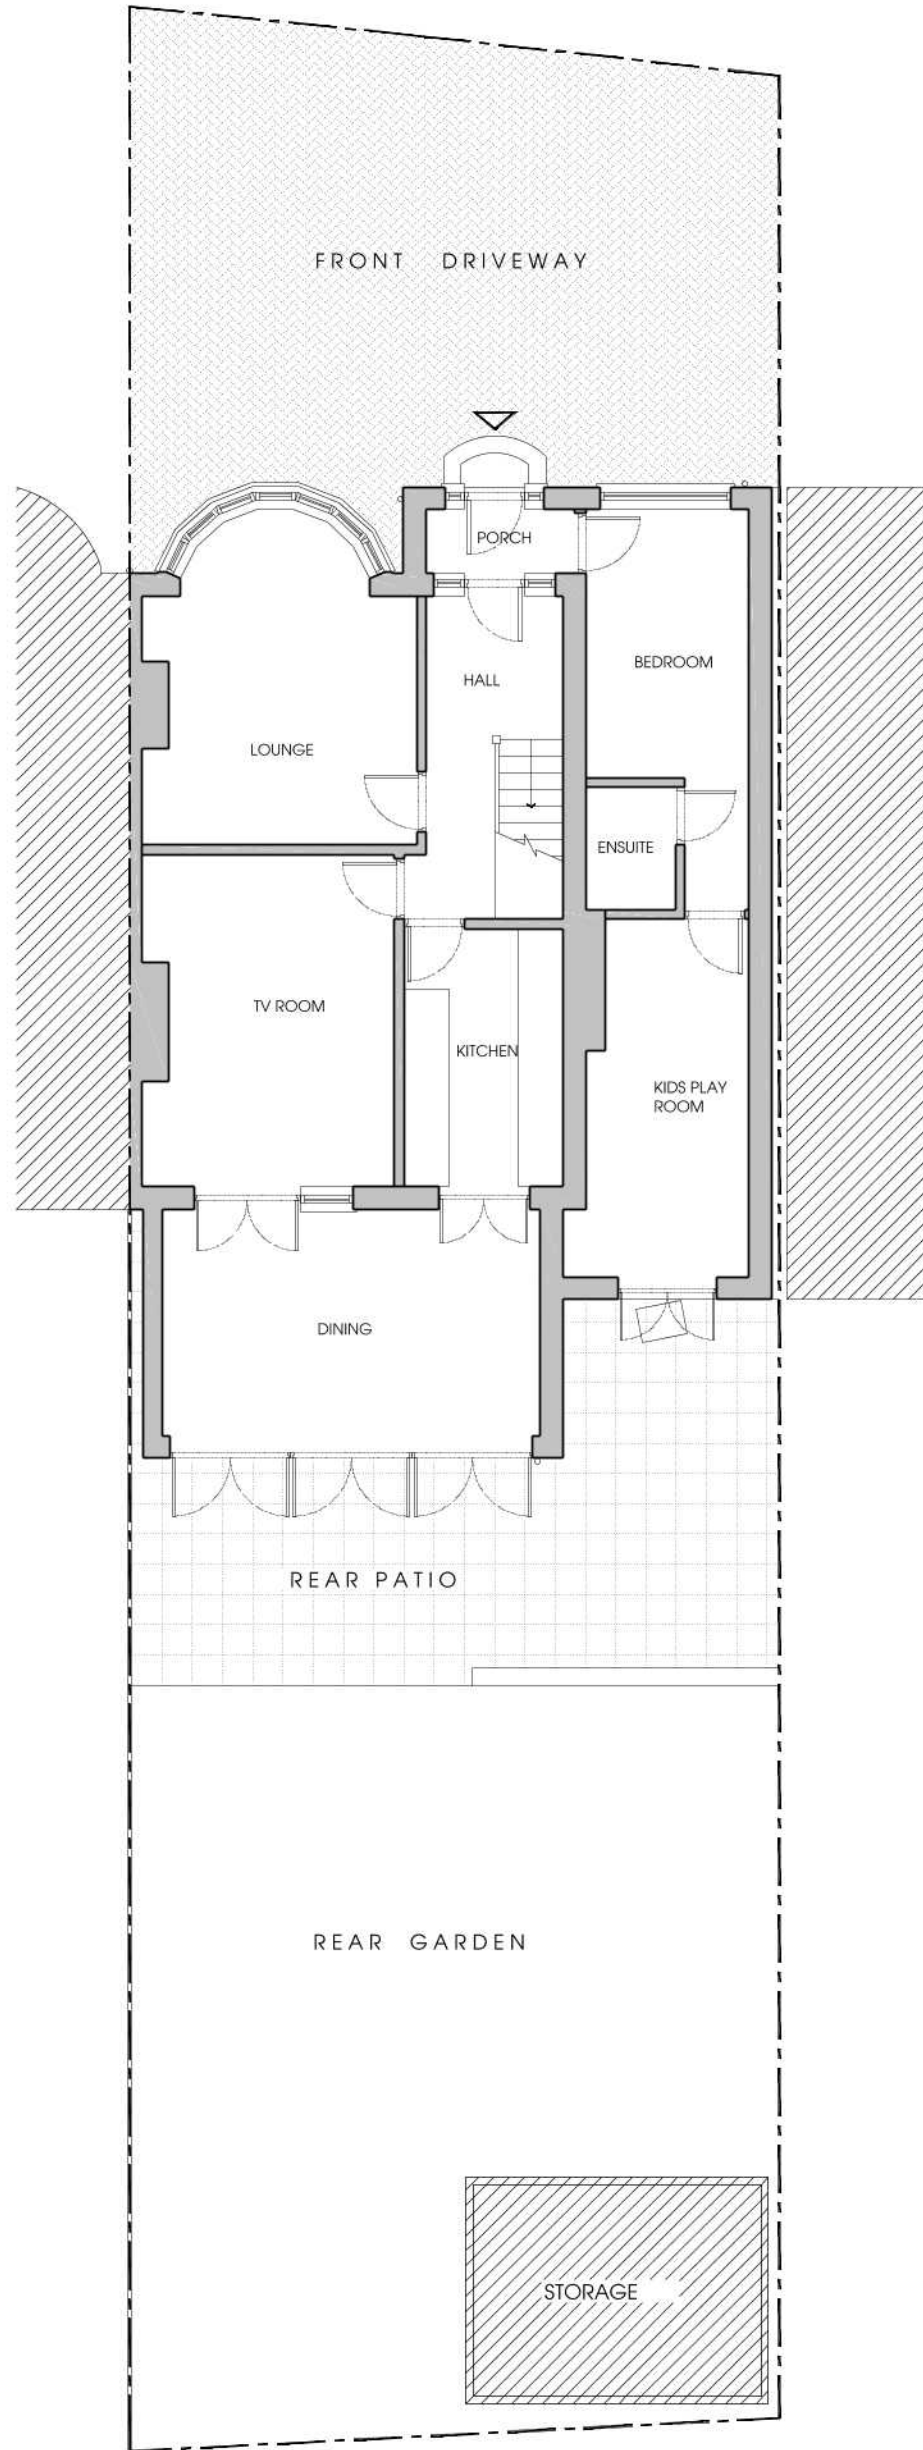


03 EXISTING BLOCK PLAN
1 : 100

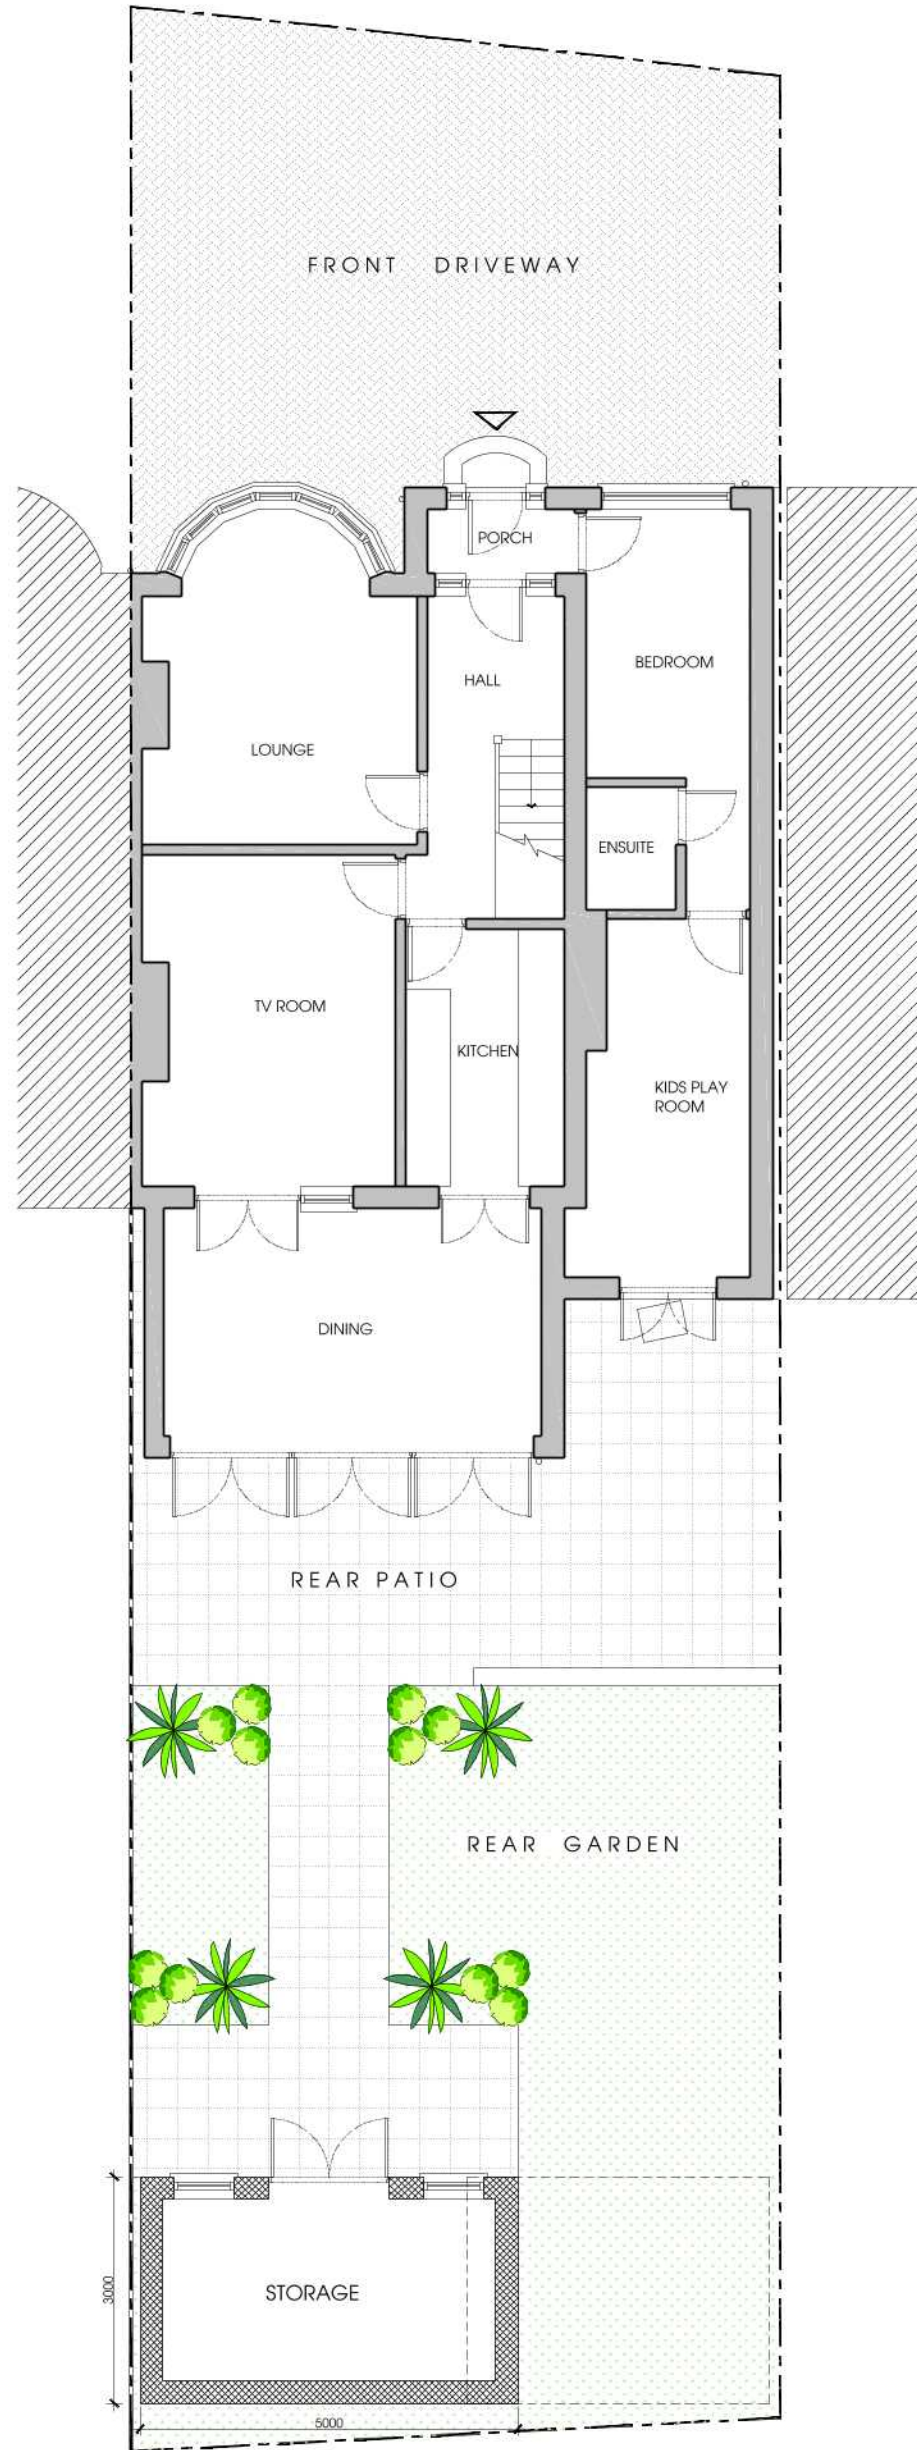


04 PROPOSED BLOCK PLAN
1 : 100

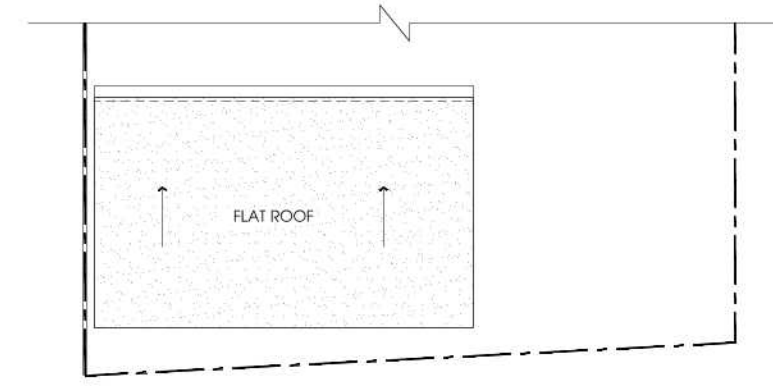


05 PROPOSED ROOF PLAN (OUTBUILDING)
1 : 100

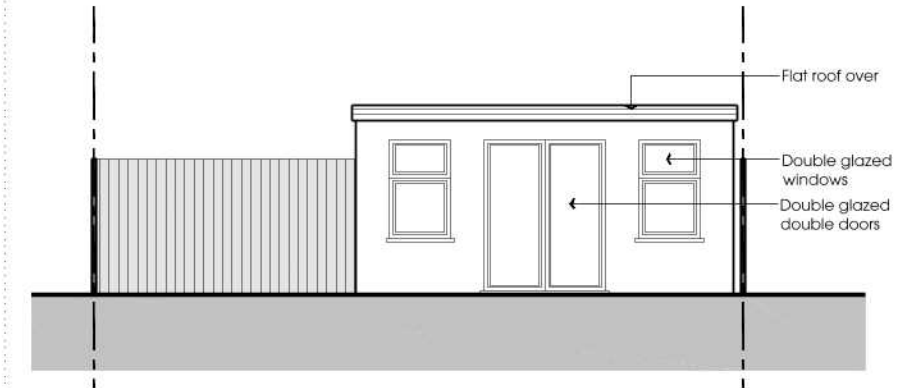


06 PROPOSED FRONT ELEVATION
1 : 100

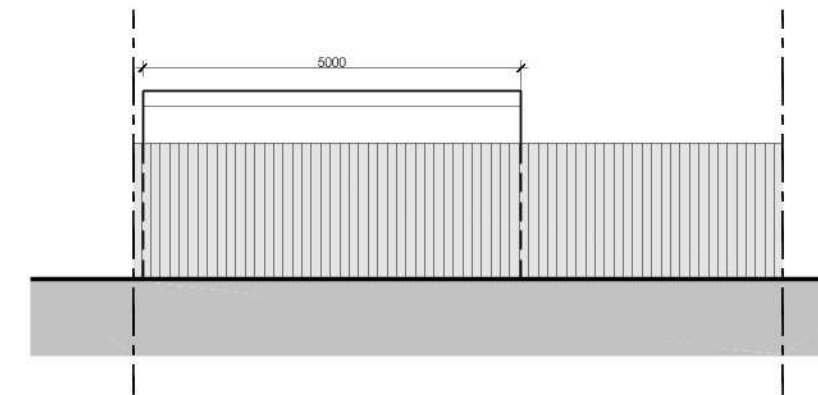

07 PROPOSED REAR ELEVATION
1 : 100

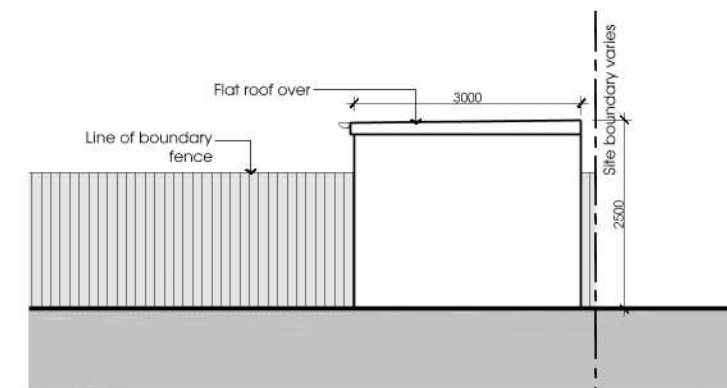

08 PROPOSED FLANK ELEVATION
1 : 100

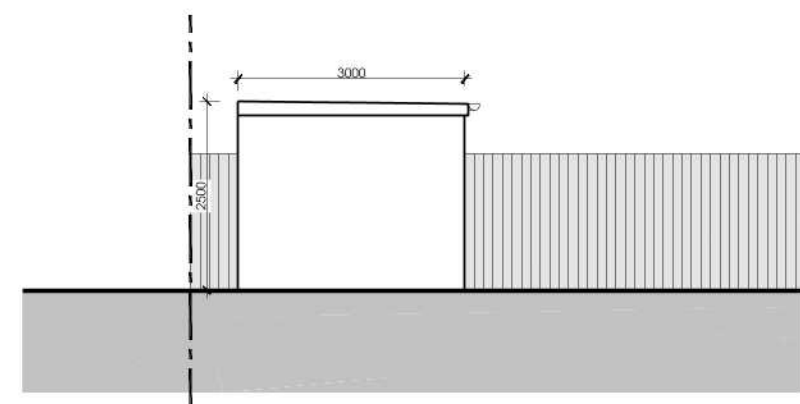

09 PROPOSED FLANK ELEVATION
1 : 100



187 Carlton Avenue East, Werrisley HA9 8GB
Tel: 0203 3710259 mob:07957 444257
email: info@rsdesigns.com web: www.rsdesigns.com

NOTES

THE CONTRACTOR IS TO CHECK ALL DIMENSIONS, DRAIN RUNS AND GENERAL CONDITIONS ON THE SITE BEFORE WORK COMMENCEMENT. IMMEDIATELY UPON DISCOVERY OF ANY ERRORS, OMISSIONS OR DISCREPANCIES ALL WORKS ARE TO BE CARRIED OUT IN ACCORDANCE WITH CURRENT BUILDING REGULATIONS, BRITISH STANDARDS, CODE OF PRACTICE AND LOCAL AUTHORITY REQUIREMENTS. DO NOT SCALE FROM THIS DRAWING WITHOUT FIRST OBTAINING WRITTEN AUTHORIZATION FROM RS DESIGNS.

THIS DRAWING IS THE PROPERTY OF RS DESIGNS AND IS ISSUED ON THE CONDITION THAT IT IS NOT REPRODUCED, DISCLOSED OR COPIED TO ANY UNAUTHORIZED PERSON IN WHOLE OR PART WITHOUT PRIOR WRITTEN CONSENT.

SCALE 1:100
0 1000 2000 5000



REV: DATE: DESCRIPTION:

CLIENT:
MR MRADUL PATEL

PROJECT:
12 TORCROSSA ROAD
RUISLIP
HA4 0TB

TITLE:
SITE LOCATION PLAN, SITE PHOTOS,
EXISTING FLOOR & ROOF PLANS
AND ELEVATIONS (OUTBUILDING)

SCALE:
1:100 @ A2

DATE:
OCT. 2020

DRAWN:
KM

CHECKED:

AUTHORISED:
SP

DRAWING NO:
RSD2438 - 400

REVISION:

ISSUE:

PLANNING