

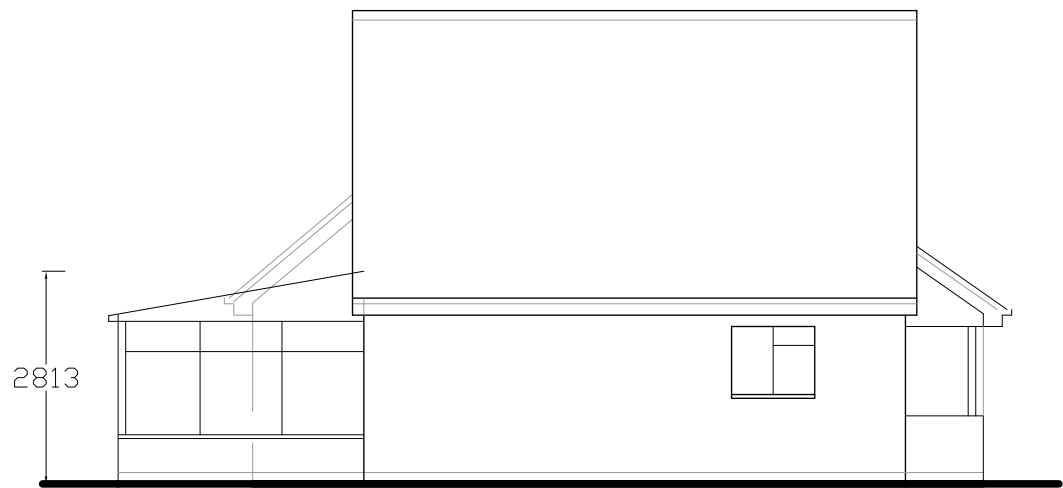


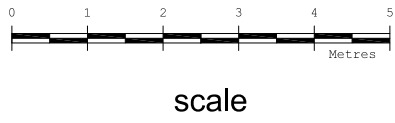


SIDE ELEVATION 1

brown concrete interlocking roof tiles
white painted render
white framed windows

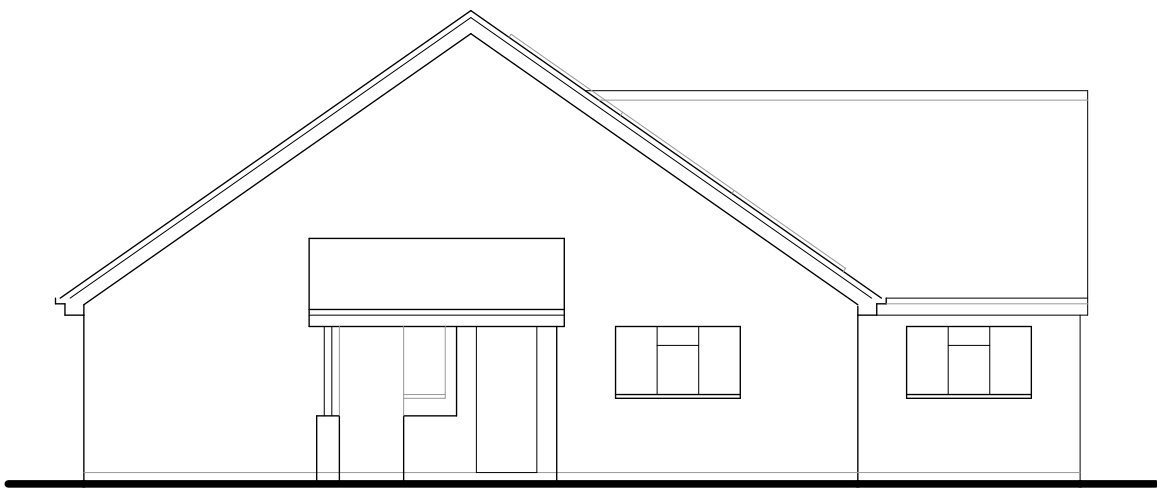


FRONT ELEVATION


NO CHANGES

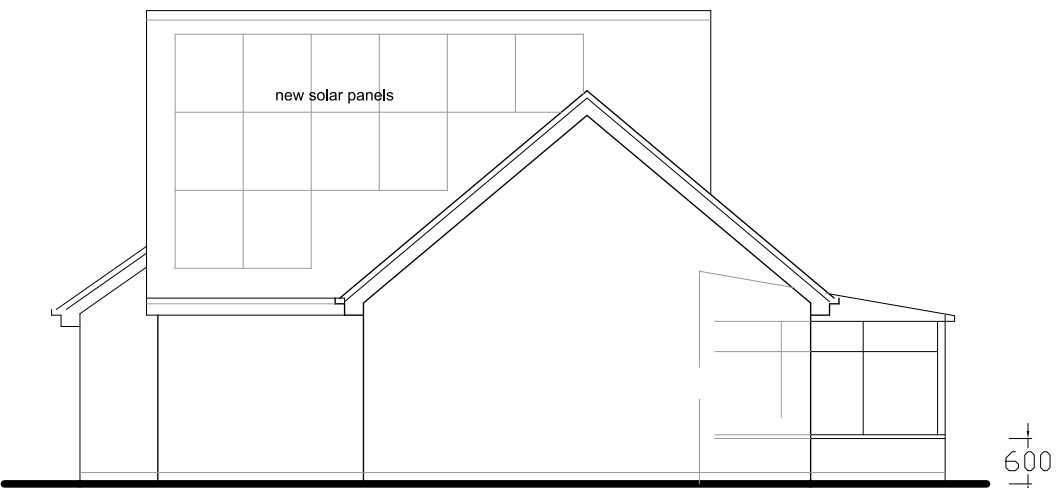


SIDE ELEVATION 2

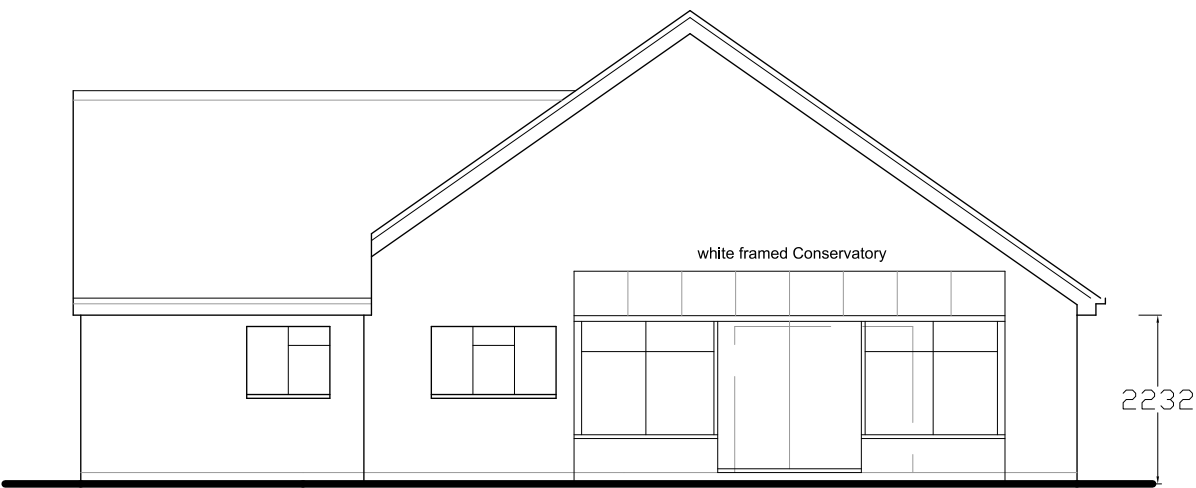


REAR ELEVATION

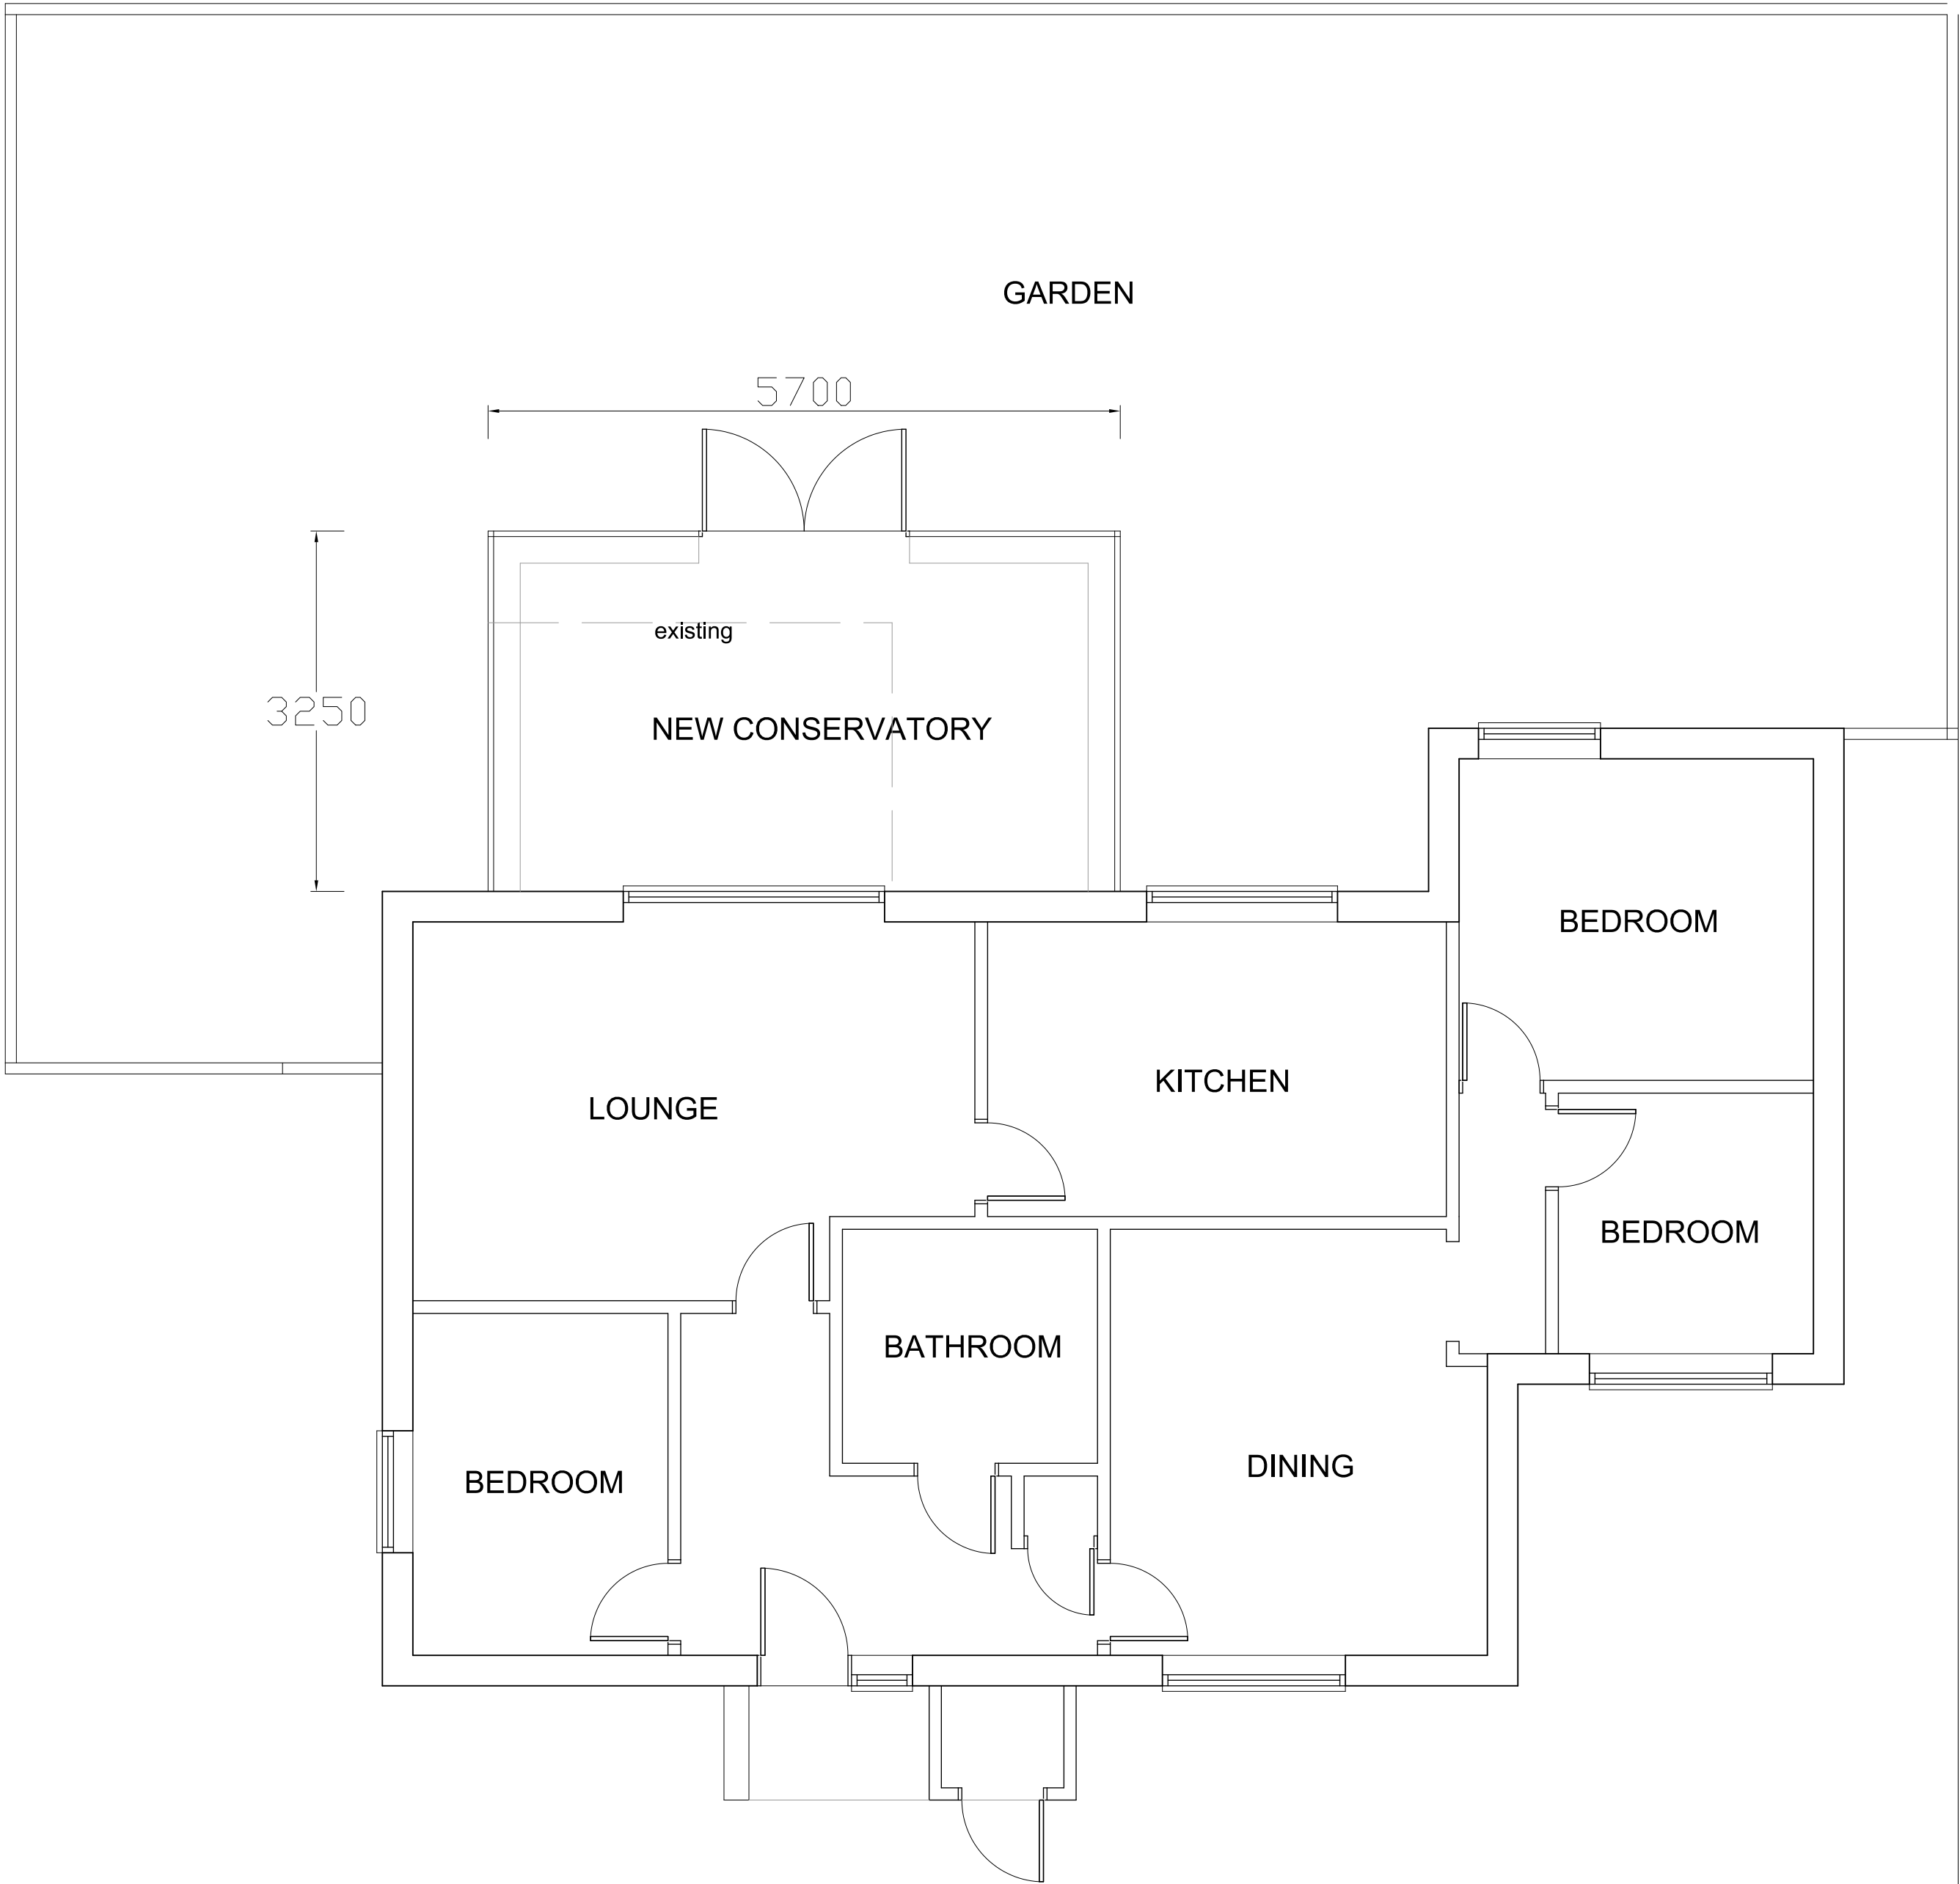

GROUND FLOOR PLAN

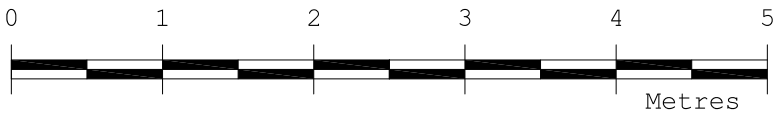

scale

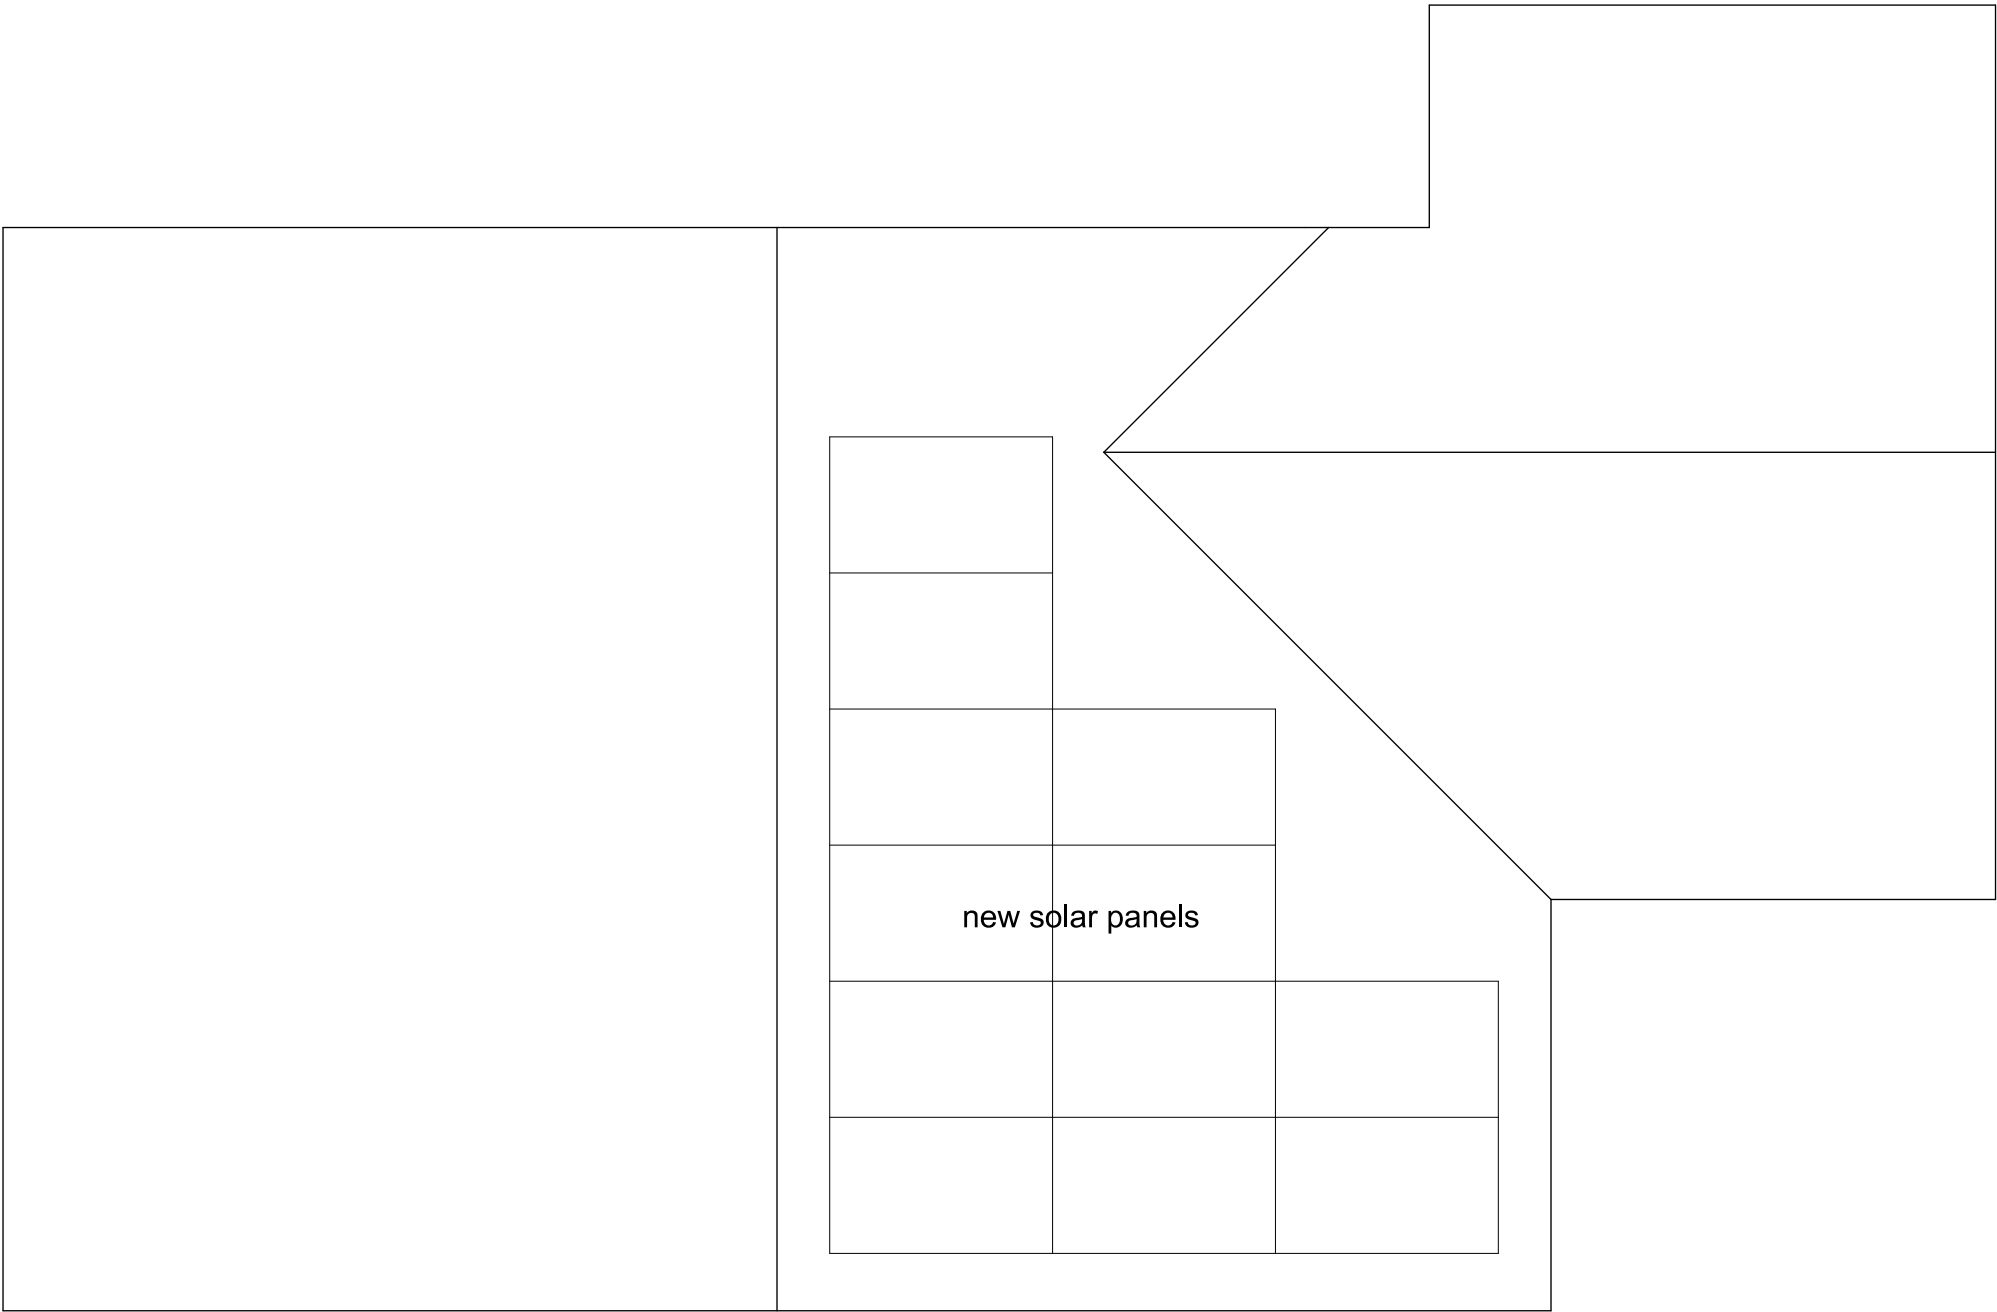

ROOF PLAN

Revision	Description	Date
This drawing must not be re-issued, loaned or copied without consent of M. Baldwin ©		
www.plansdesigned.co.uk Mark Baldwin (MRG, MCIOB, MCAT) CHARTERED SURVEYING & ARCHITECTURAL CONSULTANT Telephone : 01895 254456		
Client: Mr. & Mrs. D. Francis.		
Project: 1 AIRDRIE CLOSE, HAYES UB4 9SR.		
Description: PROPOSED PLANS & ELEVATIONS.		
Scale: 1:50,100 @A1	Date: Nov 20	
Project No: MB / 3927 / 2	Rev: -	