
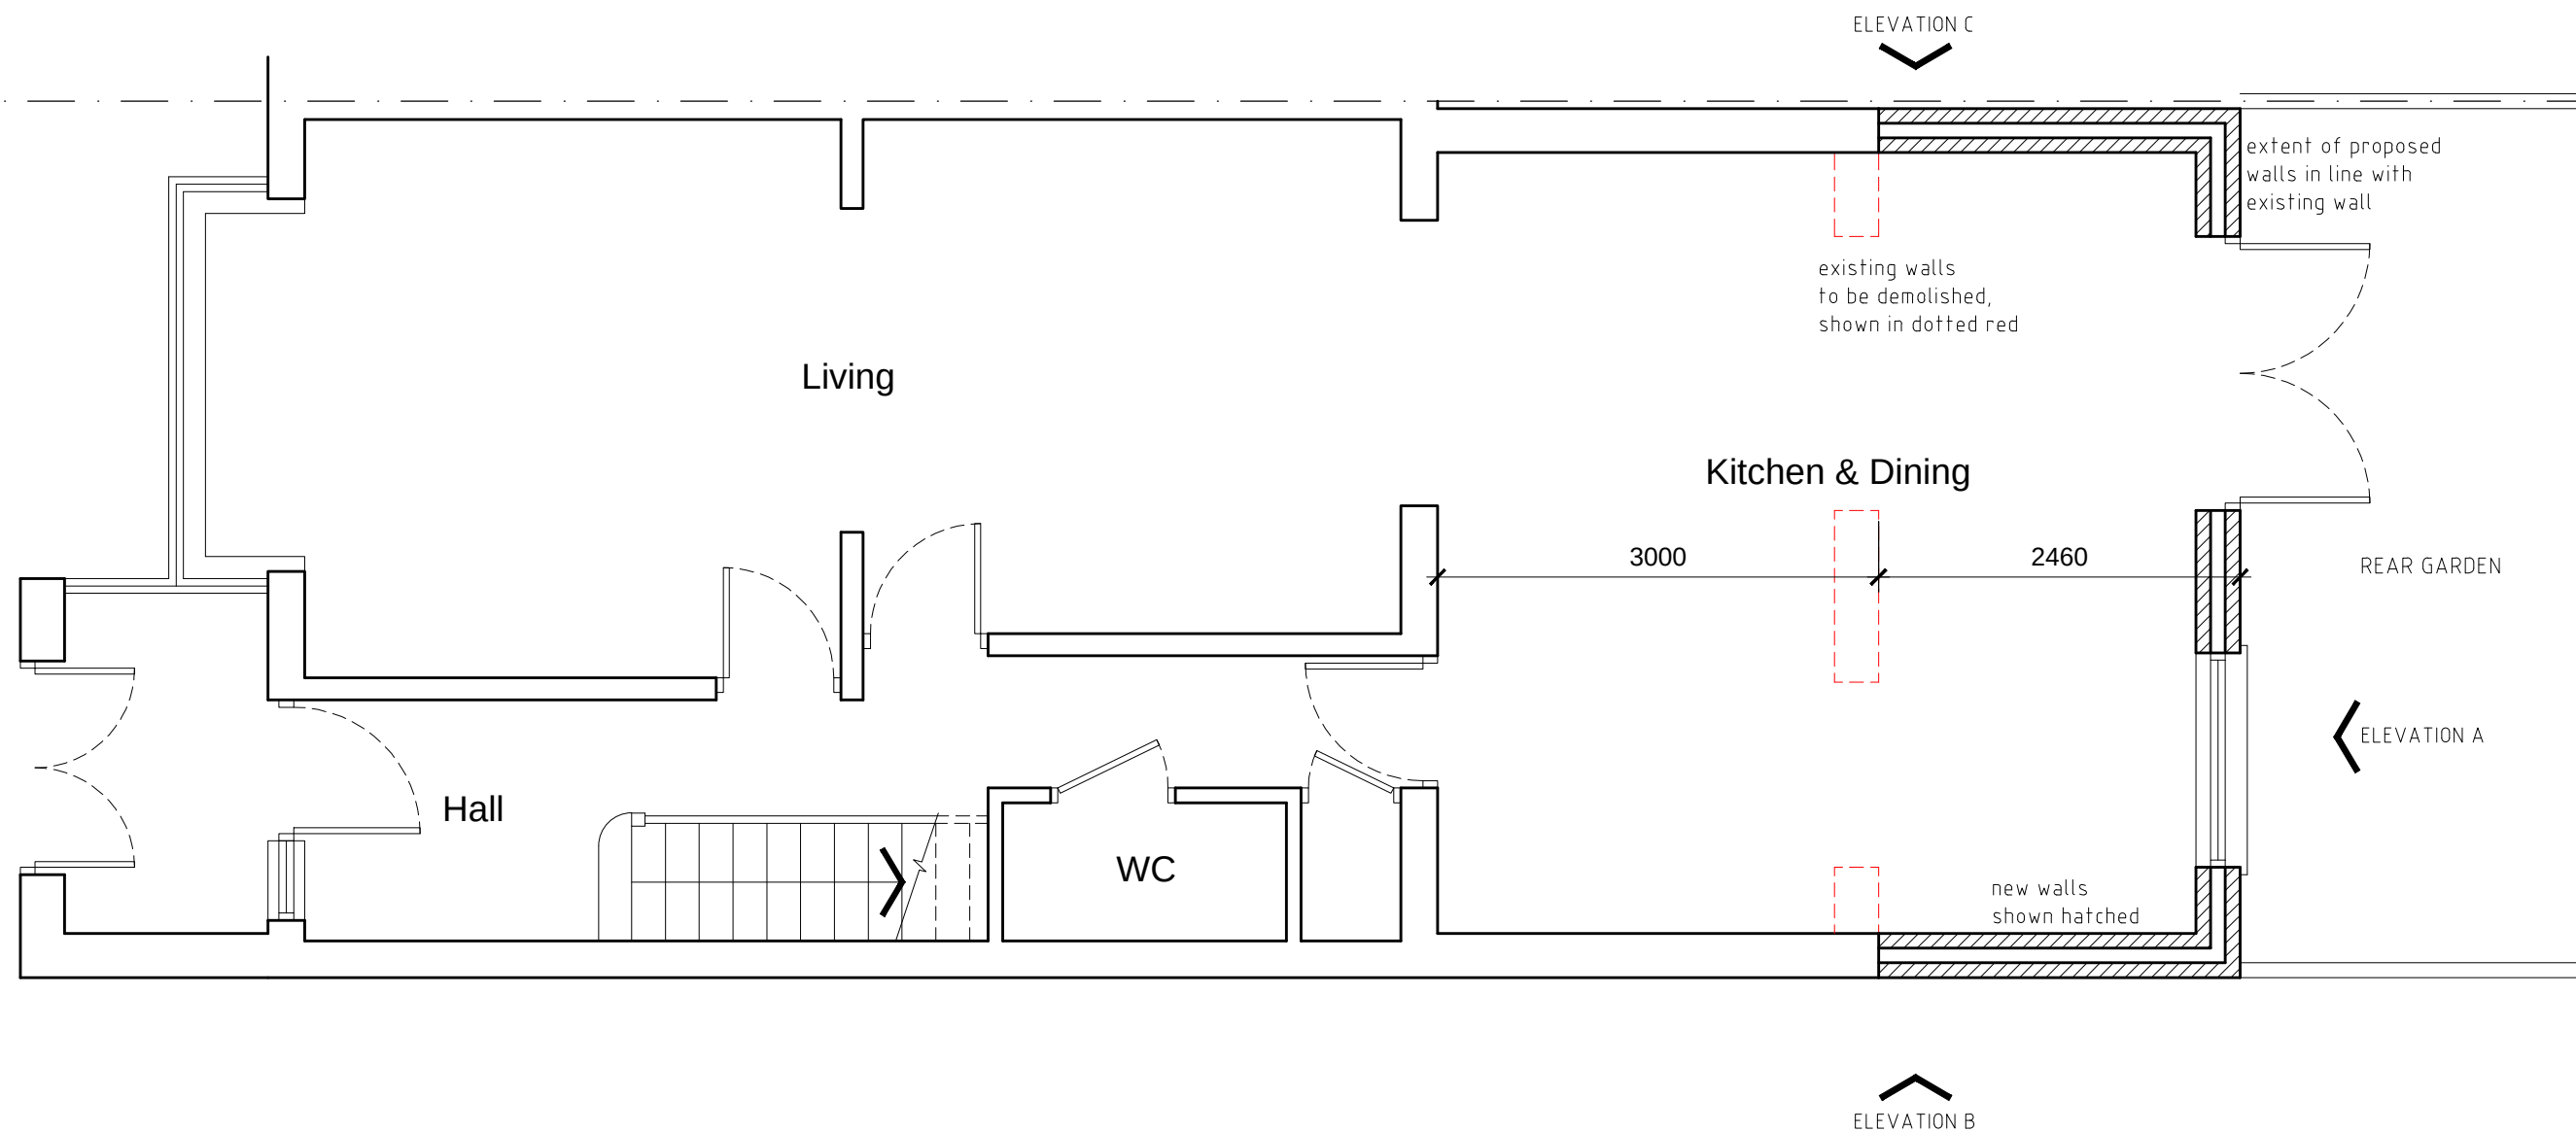


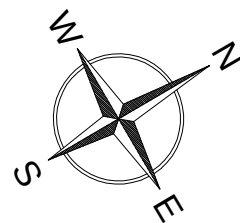

PROPOSED GROUND FLOOR PLAN

Purpose of Issue

FOR PLANNING PURPOSES ONLY

Notes

1. This drawing is issued for planning purposes. Do not scale from the drawing, for the purposes of construction.
2. Structure to be in accordance with Structural Engineer's drawings.
3. All works to be carried out as per building regulations & approvals of statutory authorities.
4. Party wall/fence matters to be agreed with the adjoining owners.

Project

**REAR SINGLE STOREY EXTENSION
AT 11 ACACIA AVENUE, HAYES, UB3 2NB**

Drawing

**PROPOSED
GROUND FLOOR PLAN**

Client

KANWARJIT KAUR

Agent

ORAMA ARCHITECTS LTD
29 The Grove, London NW9 0TL
Tel: 07796657631
Email: sanjeev.sharma@oramaarchitects.com

Scale @ A3

1:50

Project No.

2011

Drawing No.

PL-100-011

Date

21/05/20

Revision

-

