




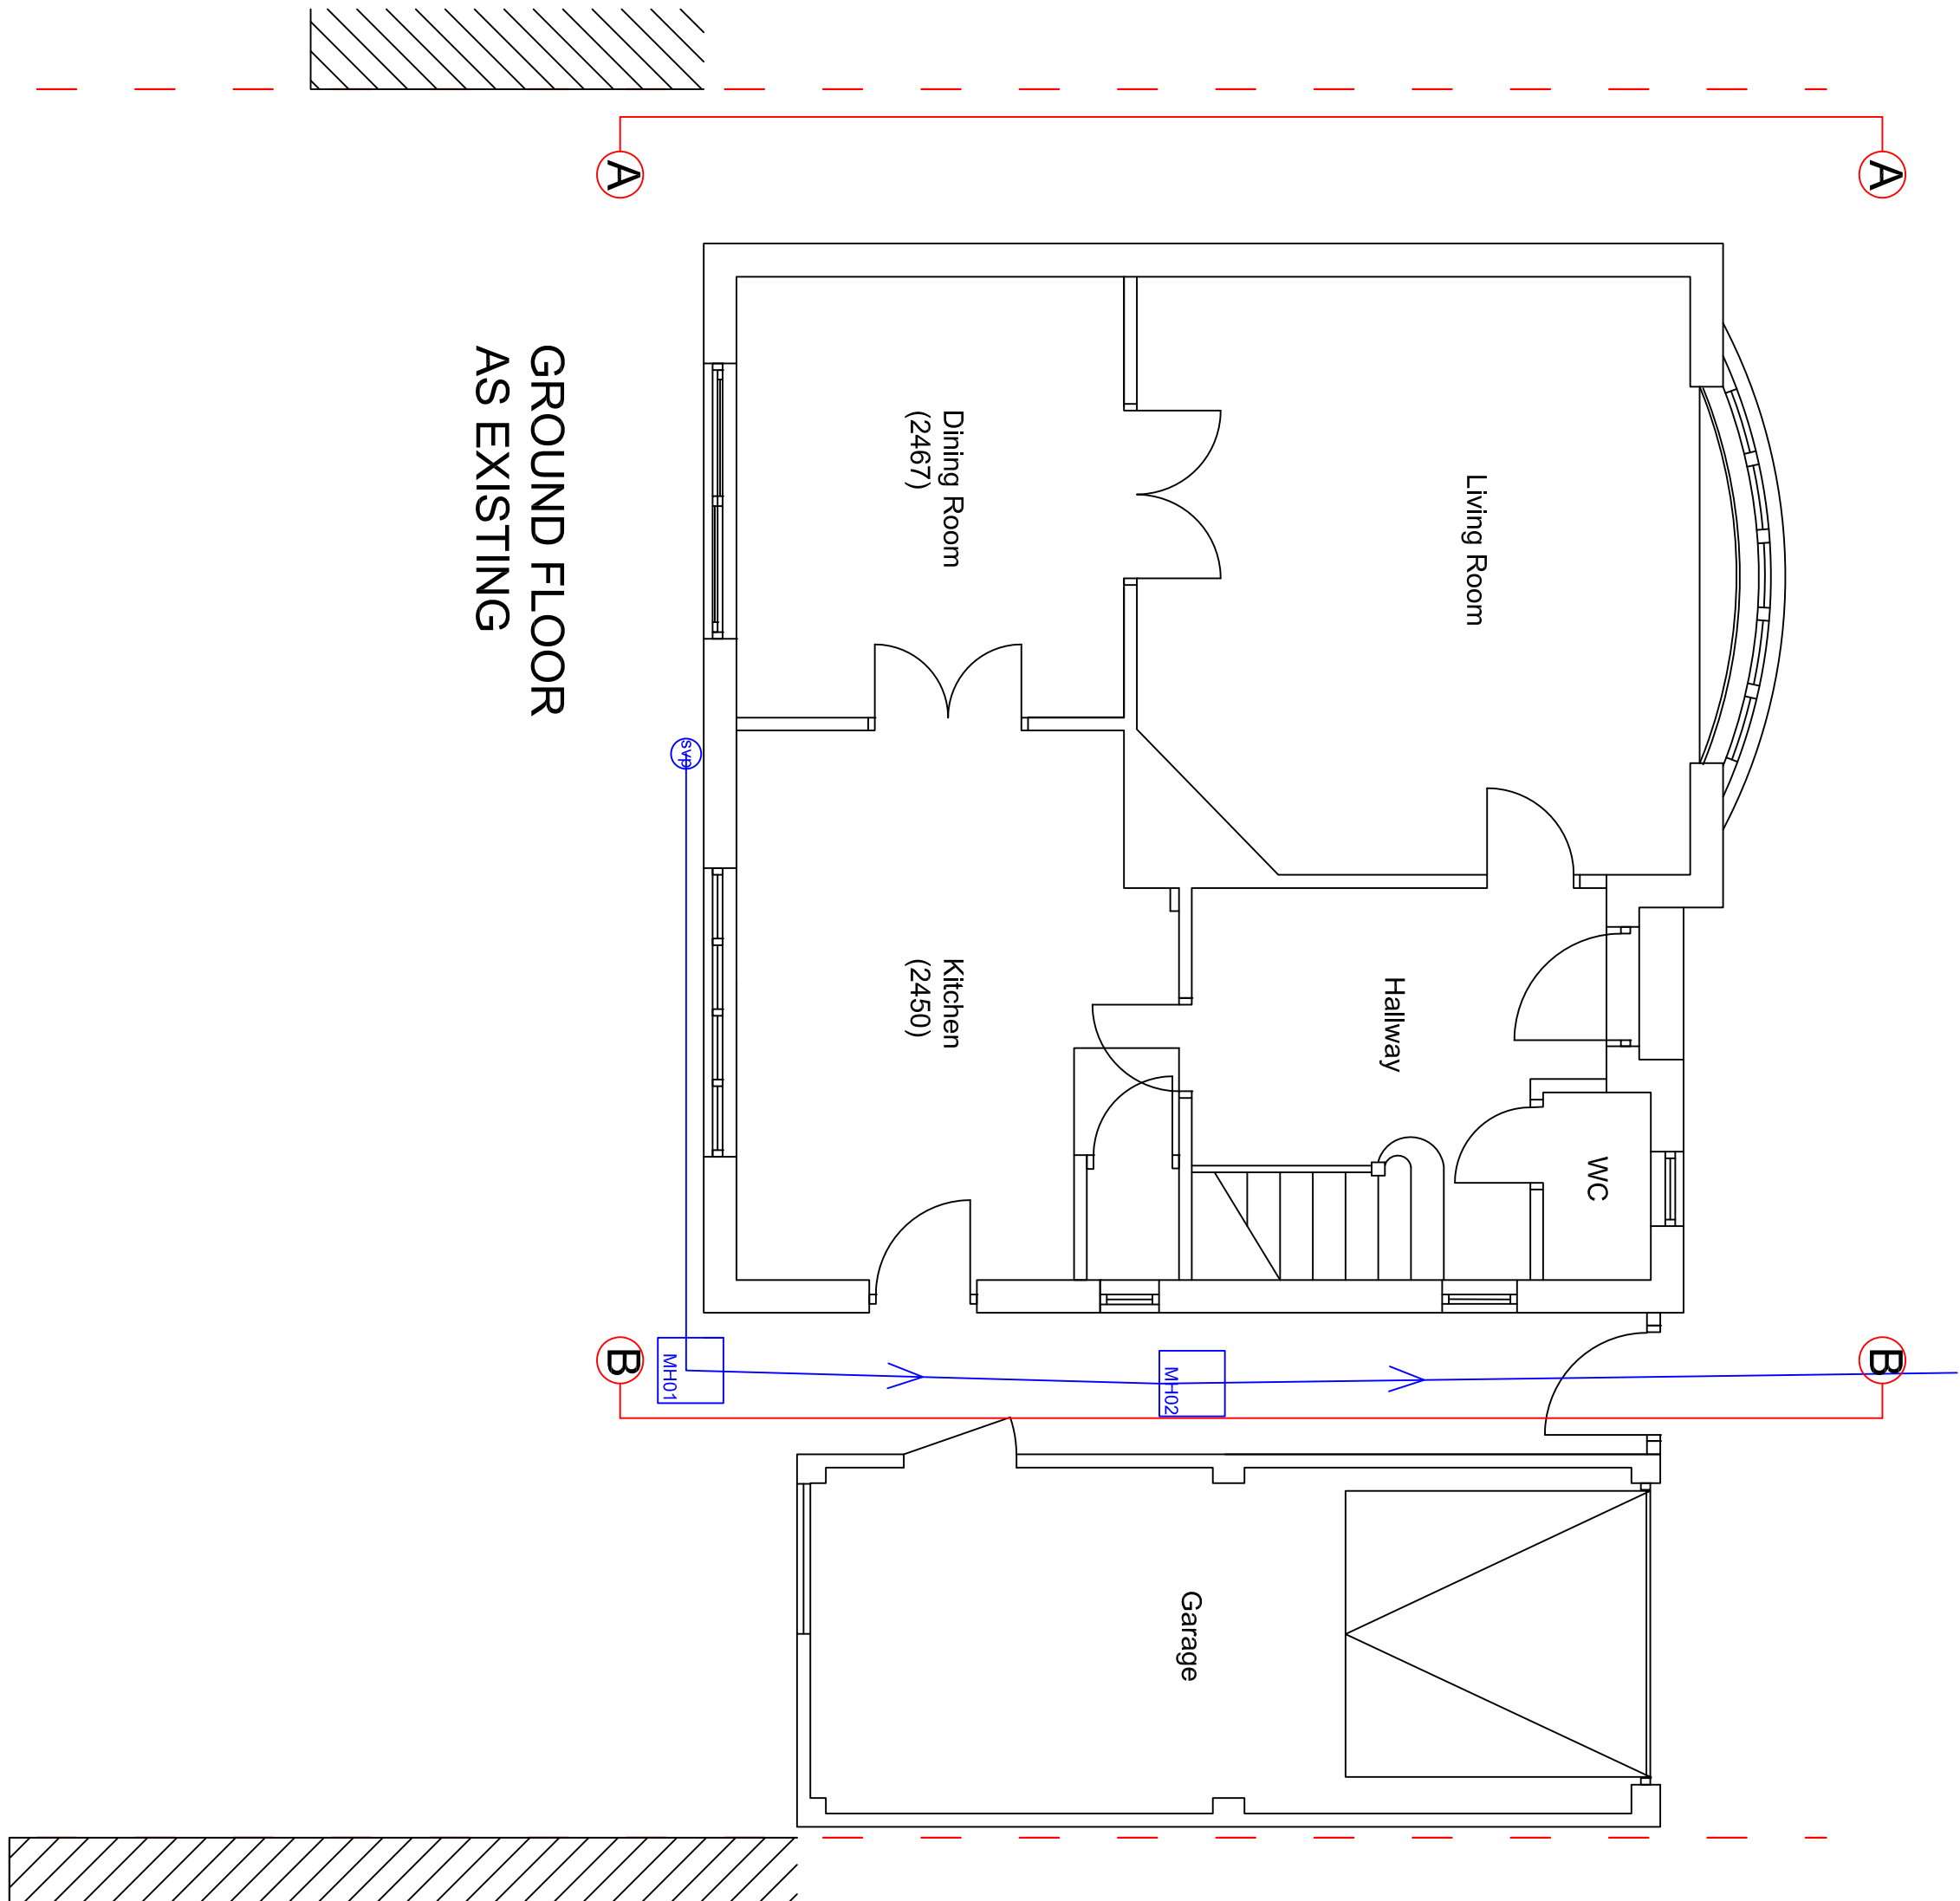


NOTE TO CONTRACTOR
All figure dimensions are to be confirmed by the contractor on site. The contractor is responsible for ensuring that the building complies with current UK Building Regulations. Any discrepancies are to be resolved by the contractor. Copyright remains the property of Nettle Home.

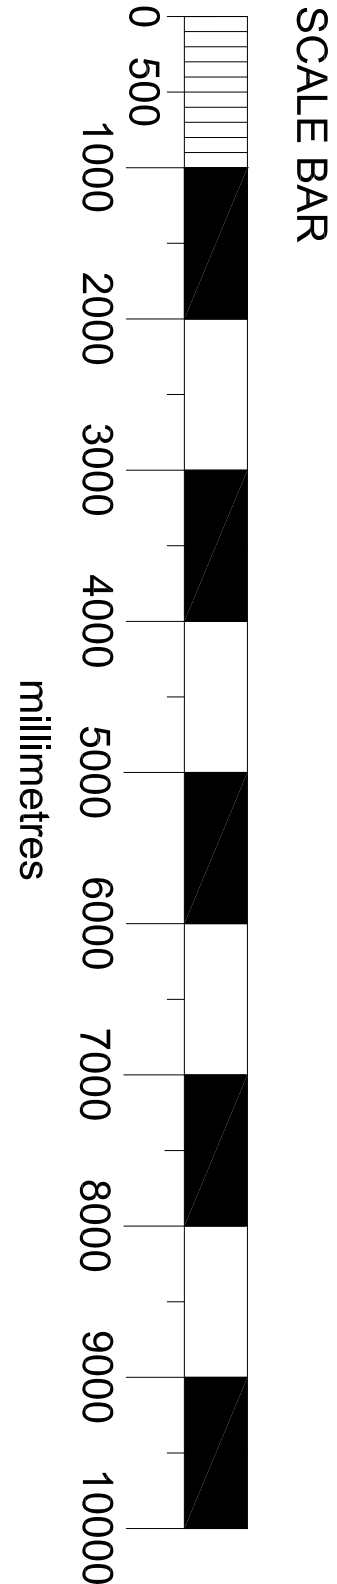


**GROUND FLOOR
AS EXISTING**

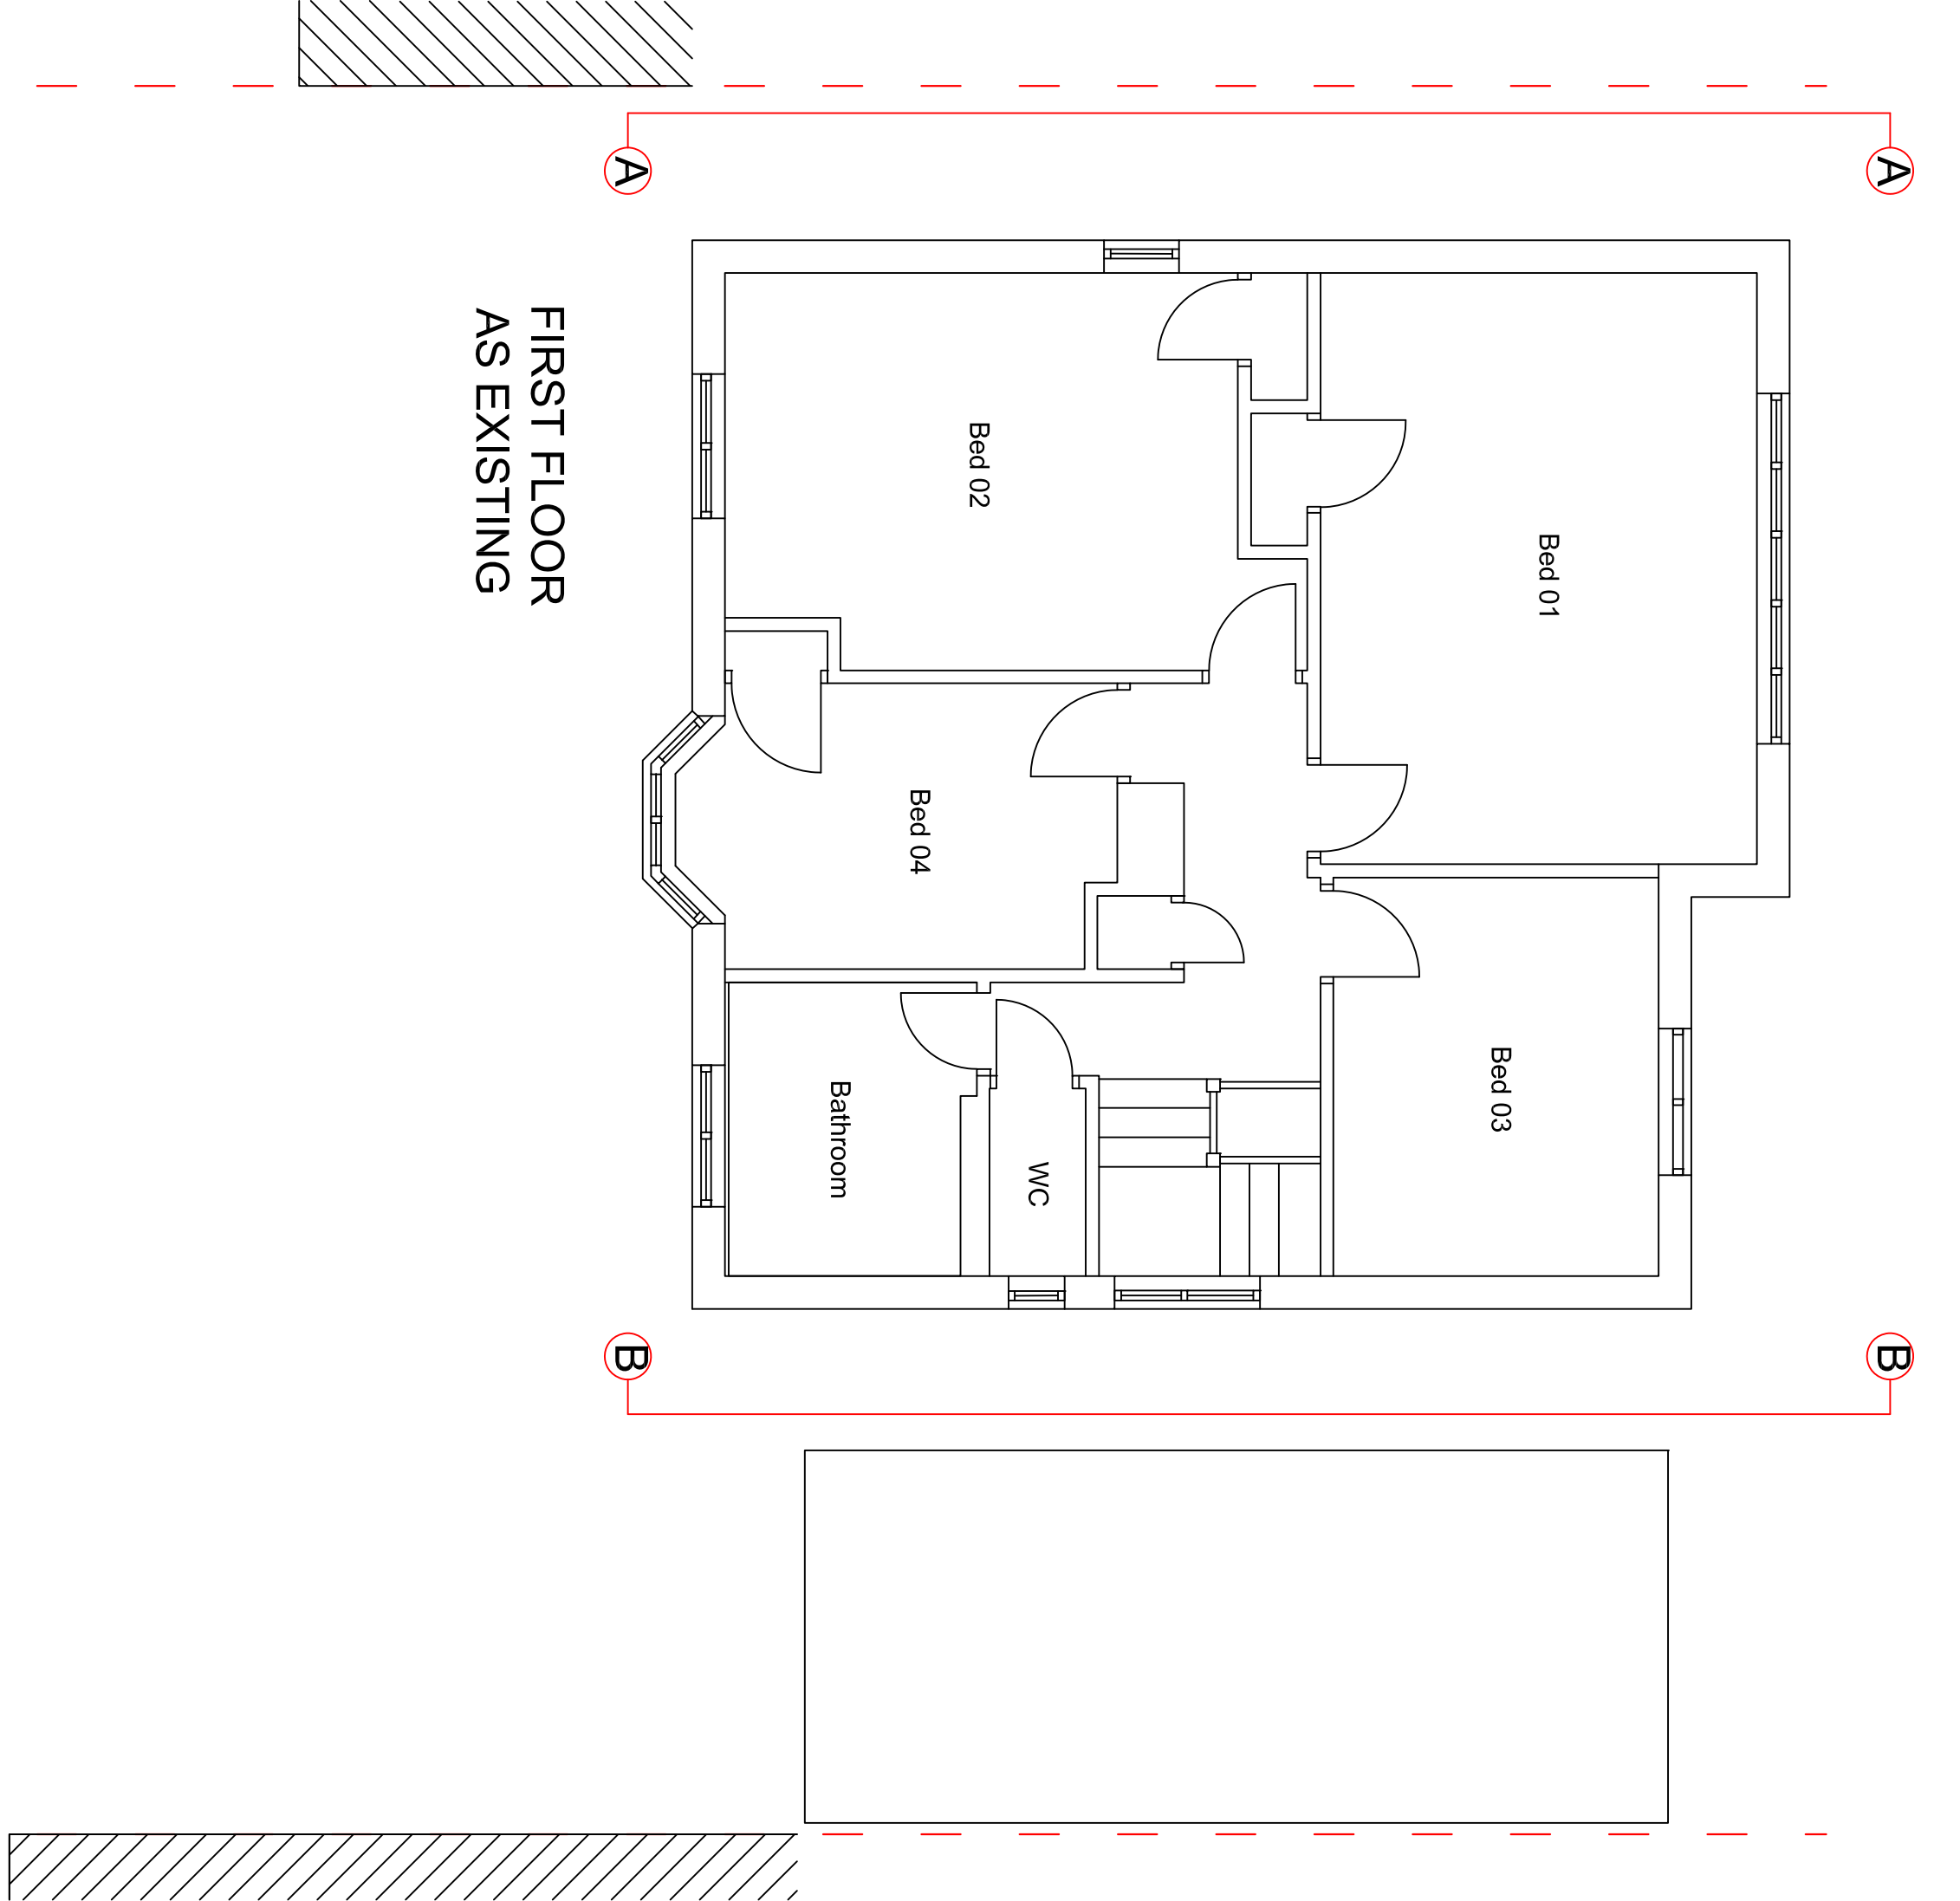


**FIRST FLOOR
AS EXISTING**

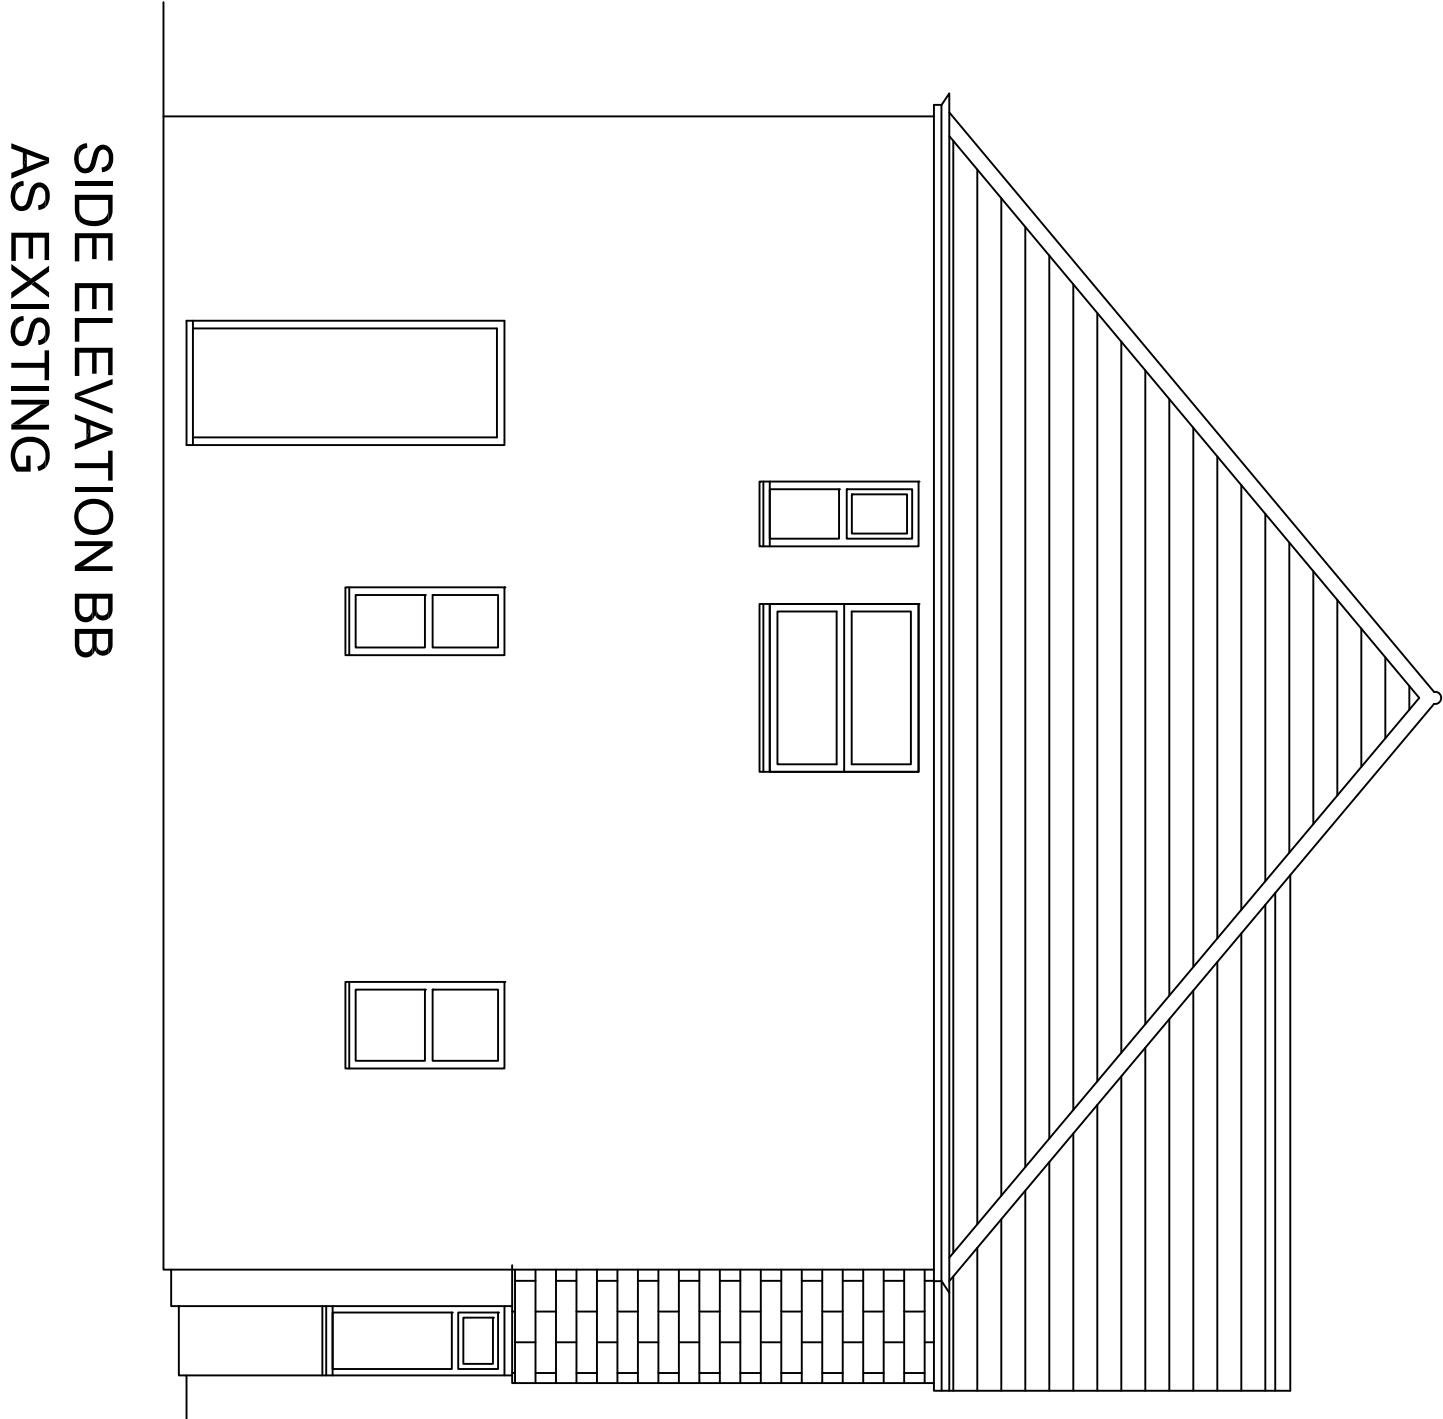


**SIDE ELEVATION BB
AS EXISTING**

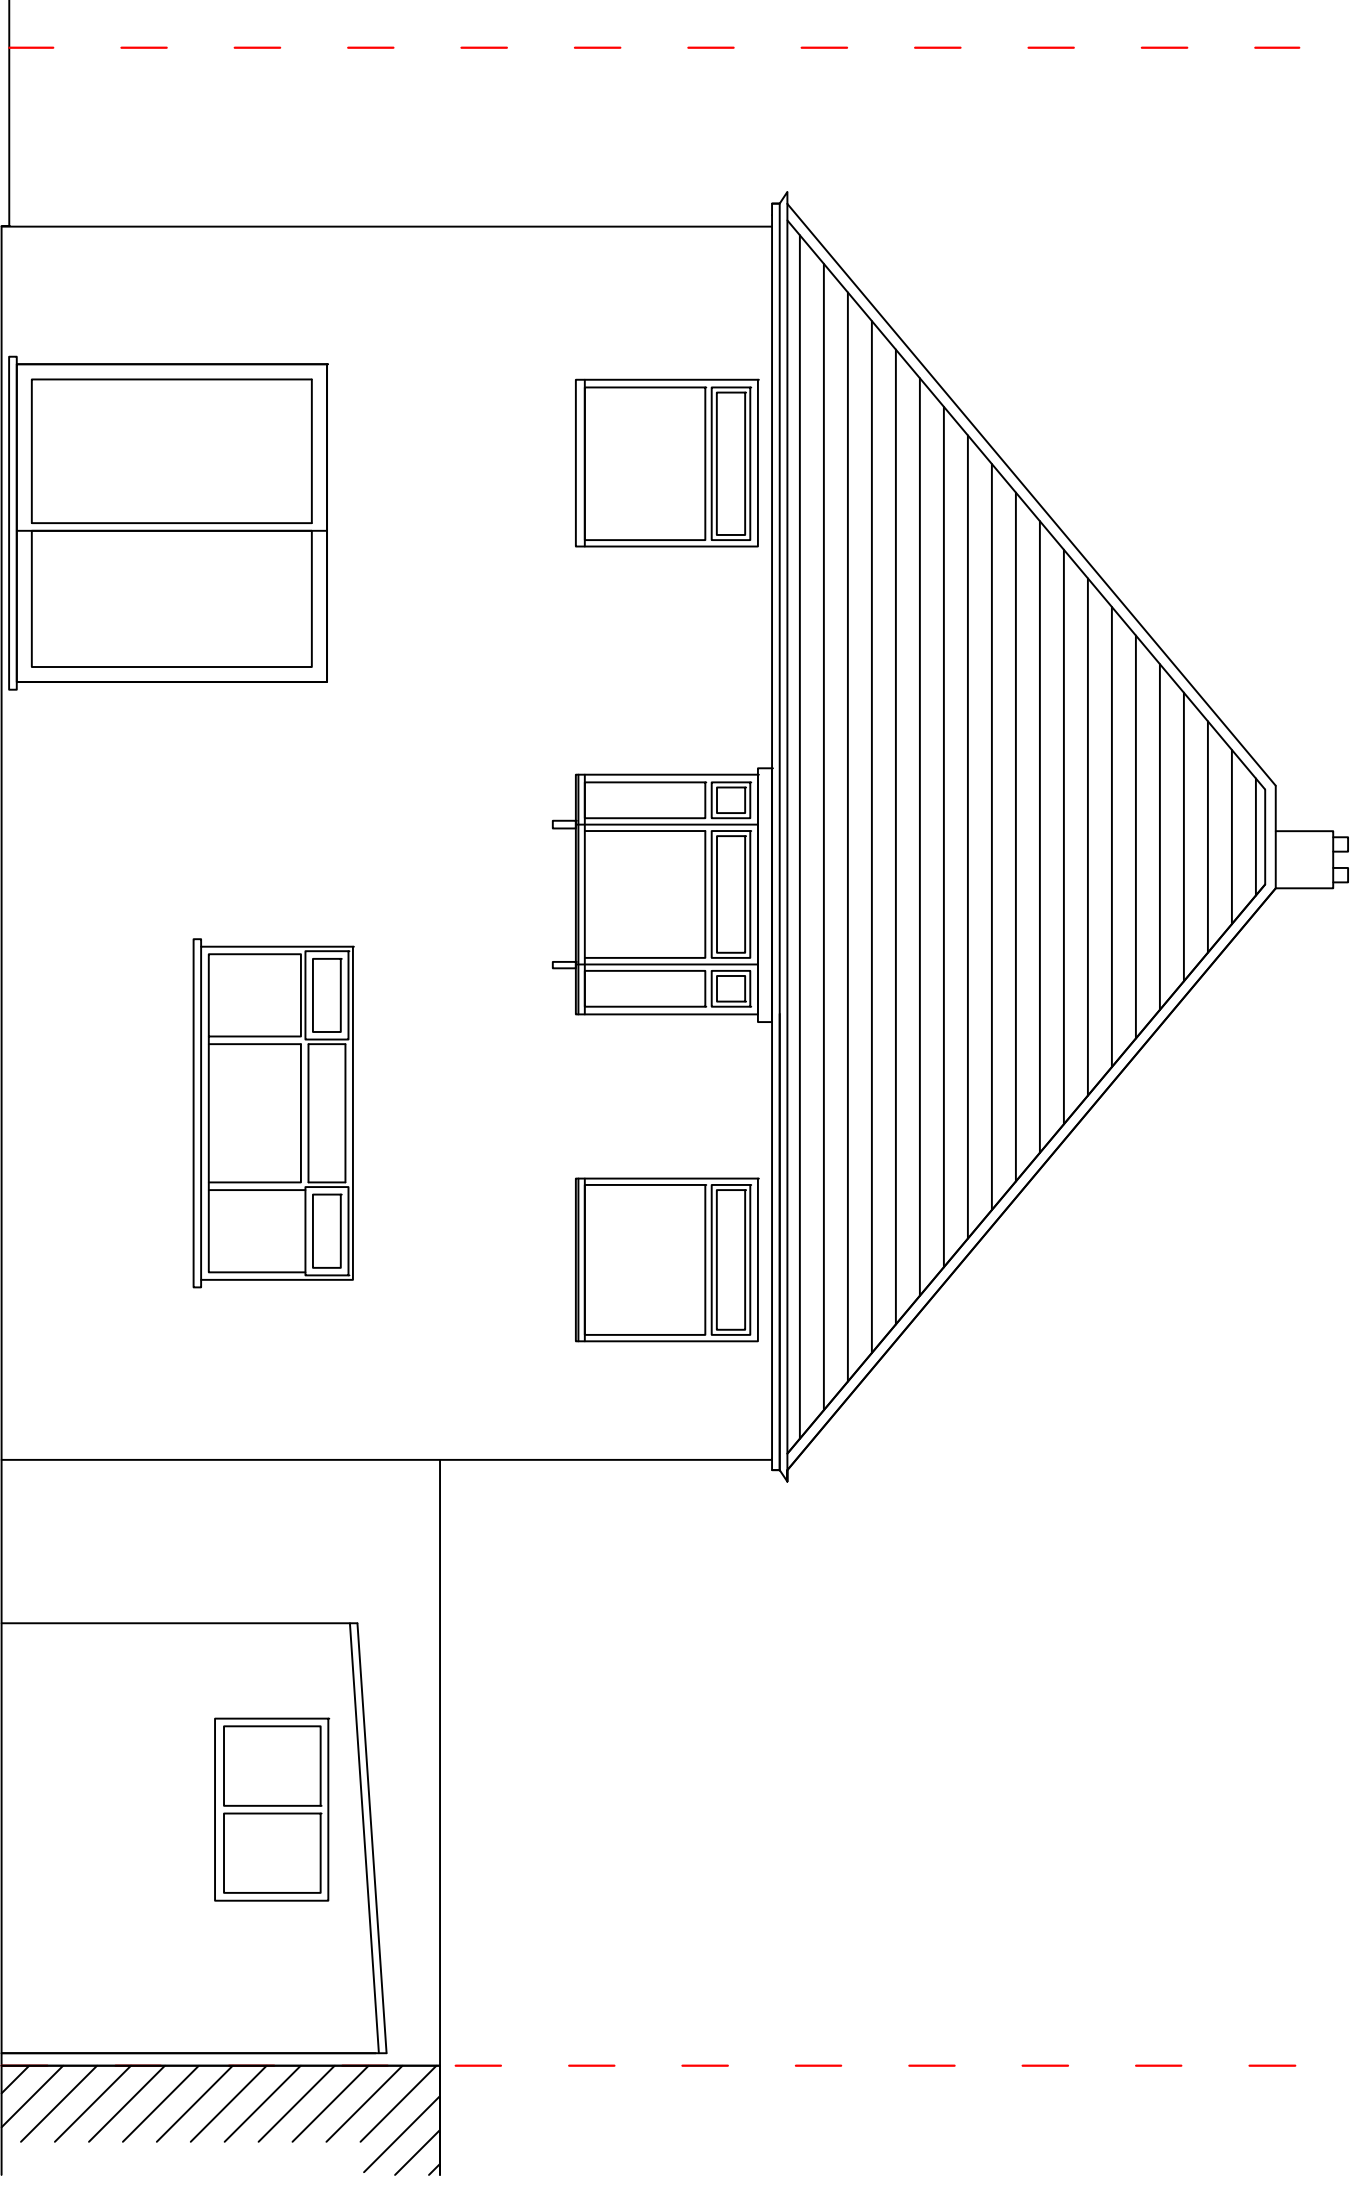

**REAR ELEVATION
AS EXISTING**

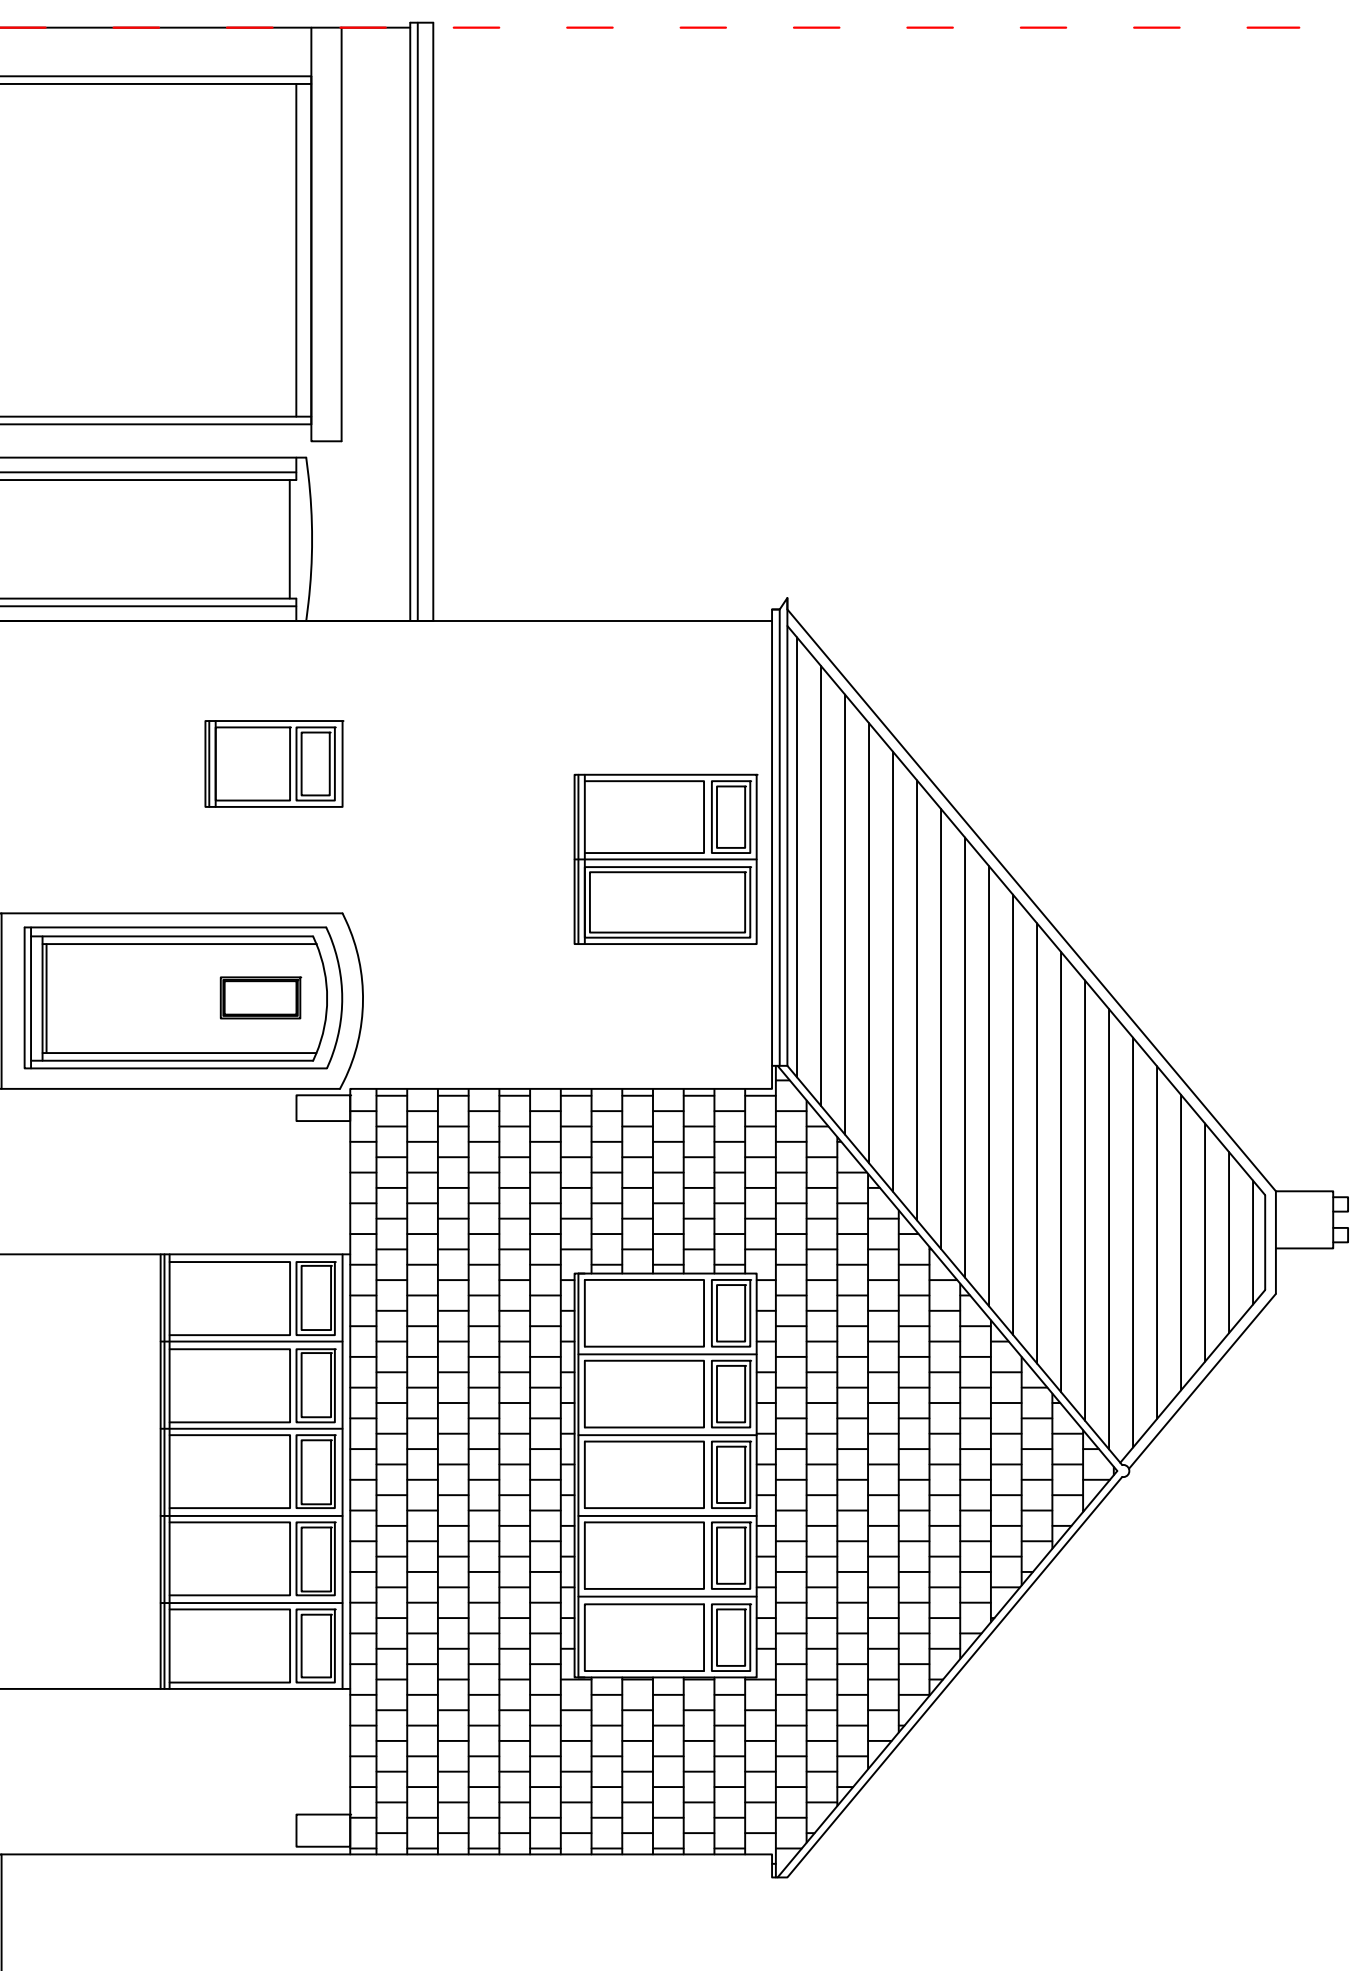

**FRONT ELEVATION
AS EXISTING**

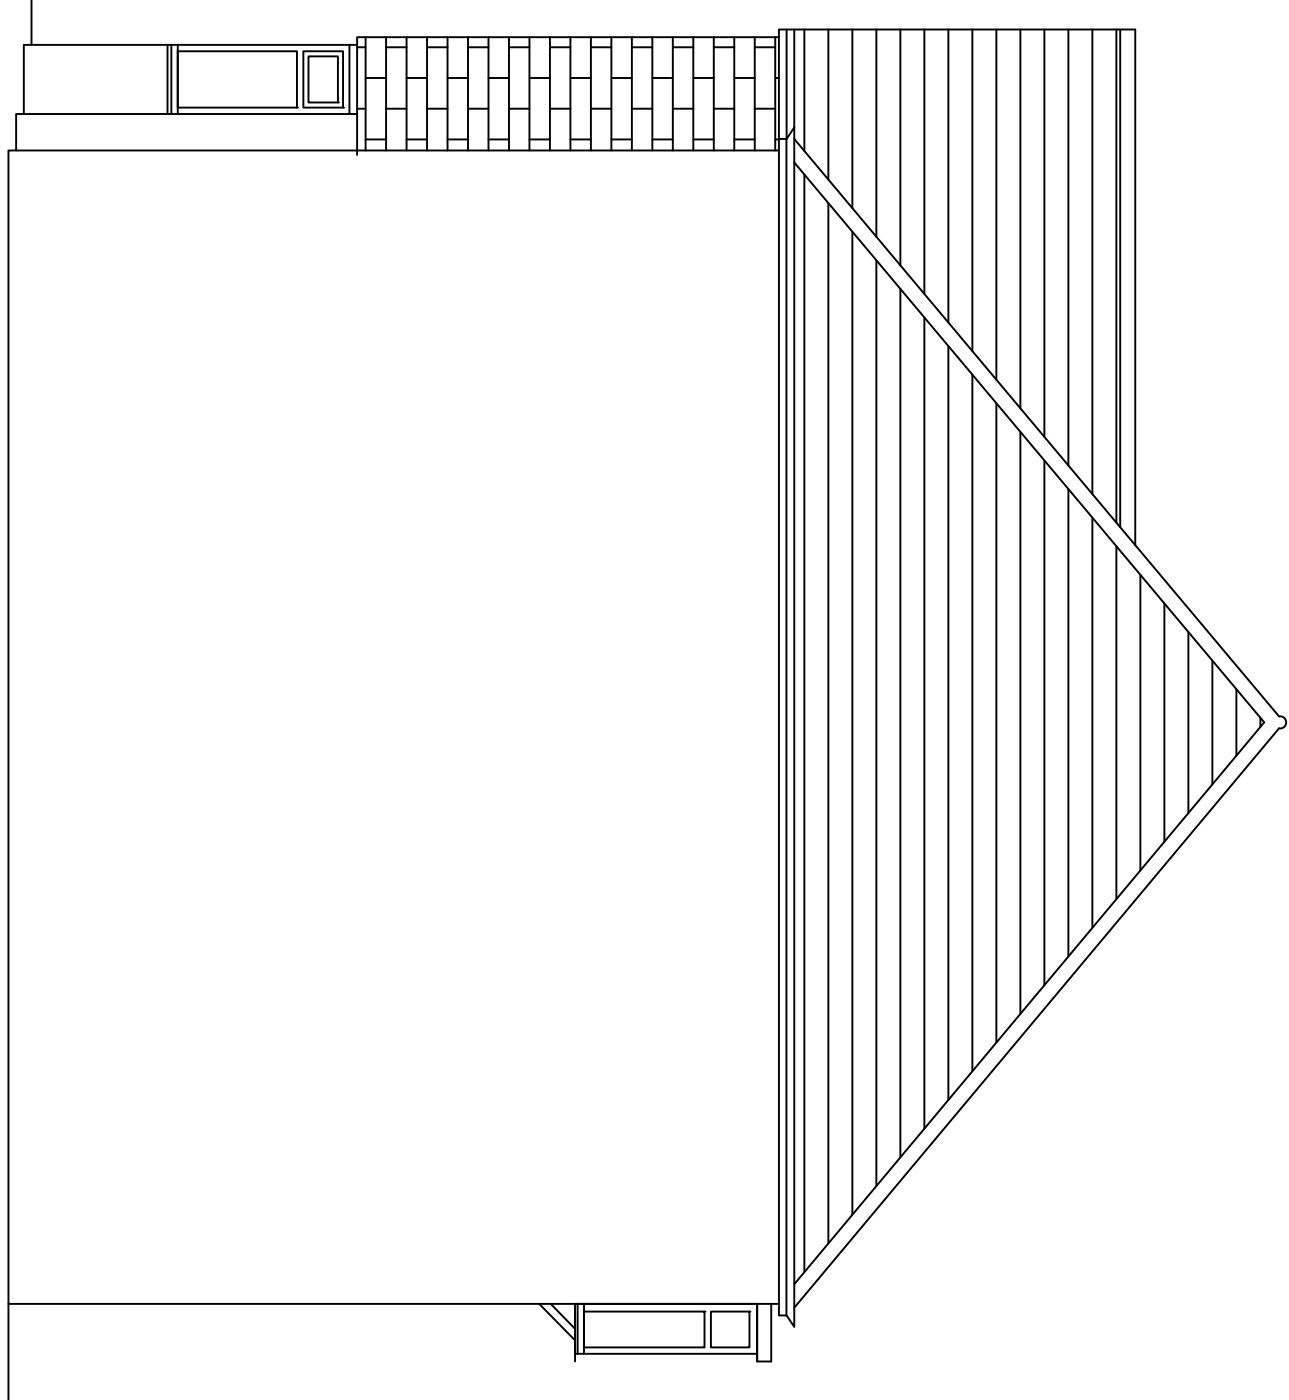

**SIDE ELEVATION AA
AS EXISTING**

PLEASE DO NOT CONSTRUCT FROM THIS DRAWING	
REV	DESCRIPTION
DATE	
PLANNING	
PROJECT: 131 PARK AVENUE, NOLSEP, NOLSEP, NOLSEP	
CLIENT: MR AND MRS HINE	
DRAWING TITLE: PLANS, SECTION AND ELEVATIONS AS EXISTING	
Scale	Drawn
1:1000	NH
20/06/21	
Project	Drawing No
00174	002