


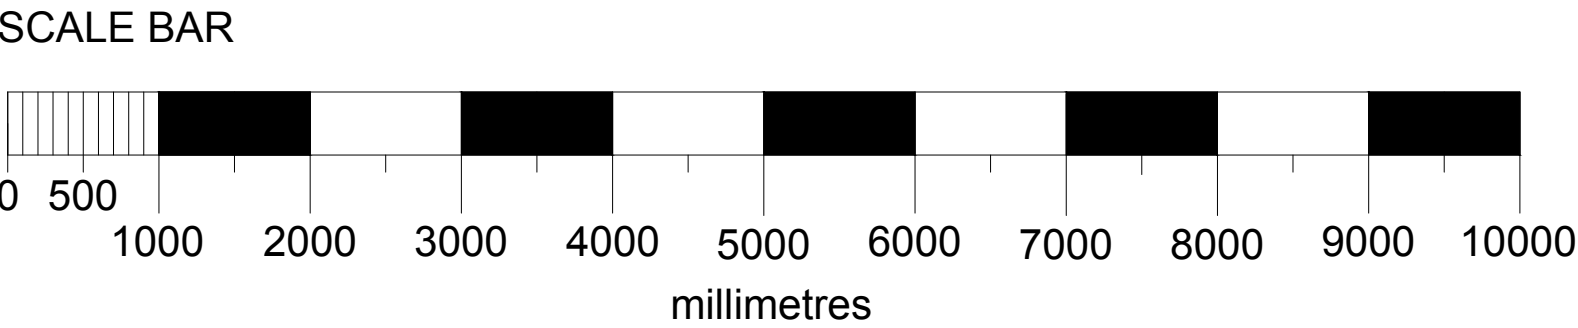
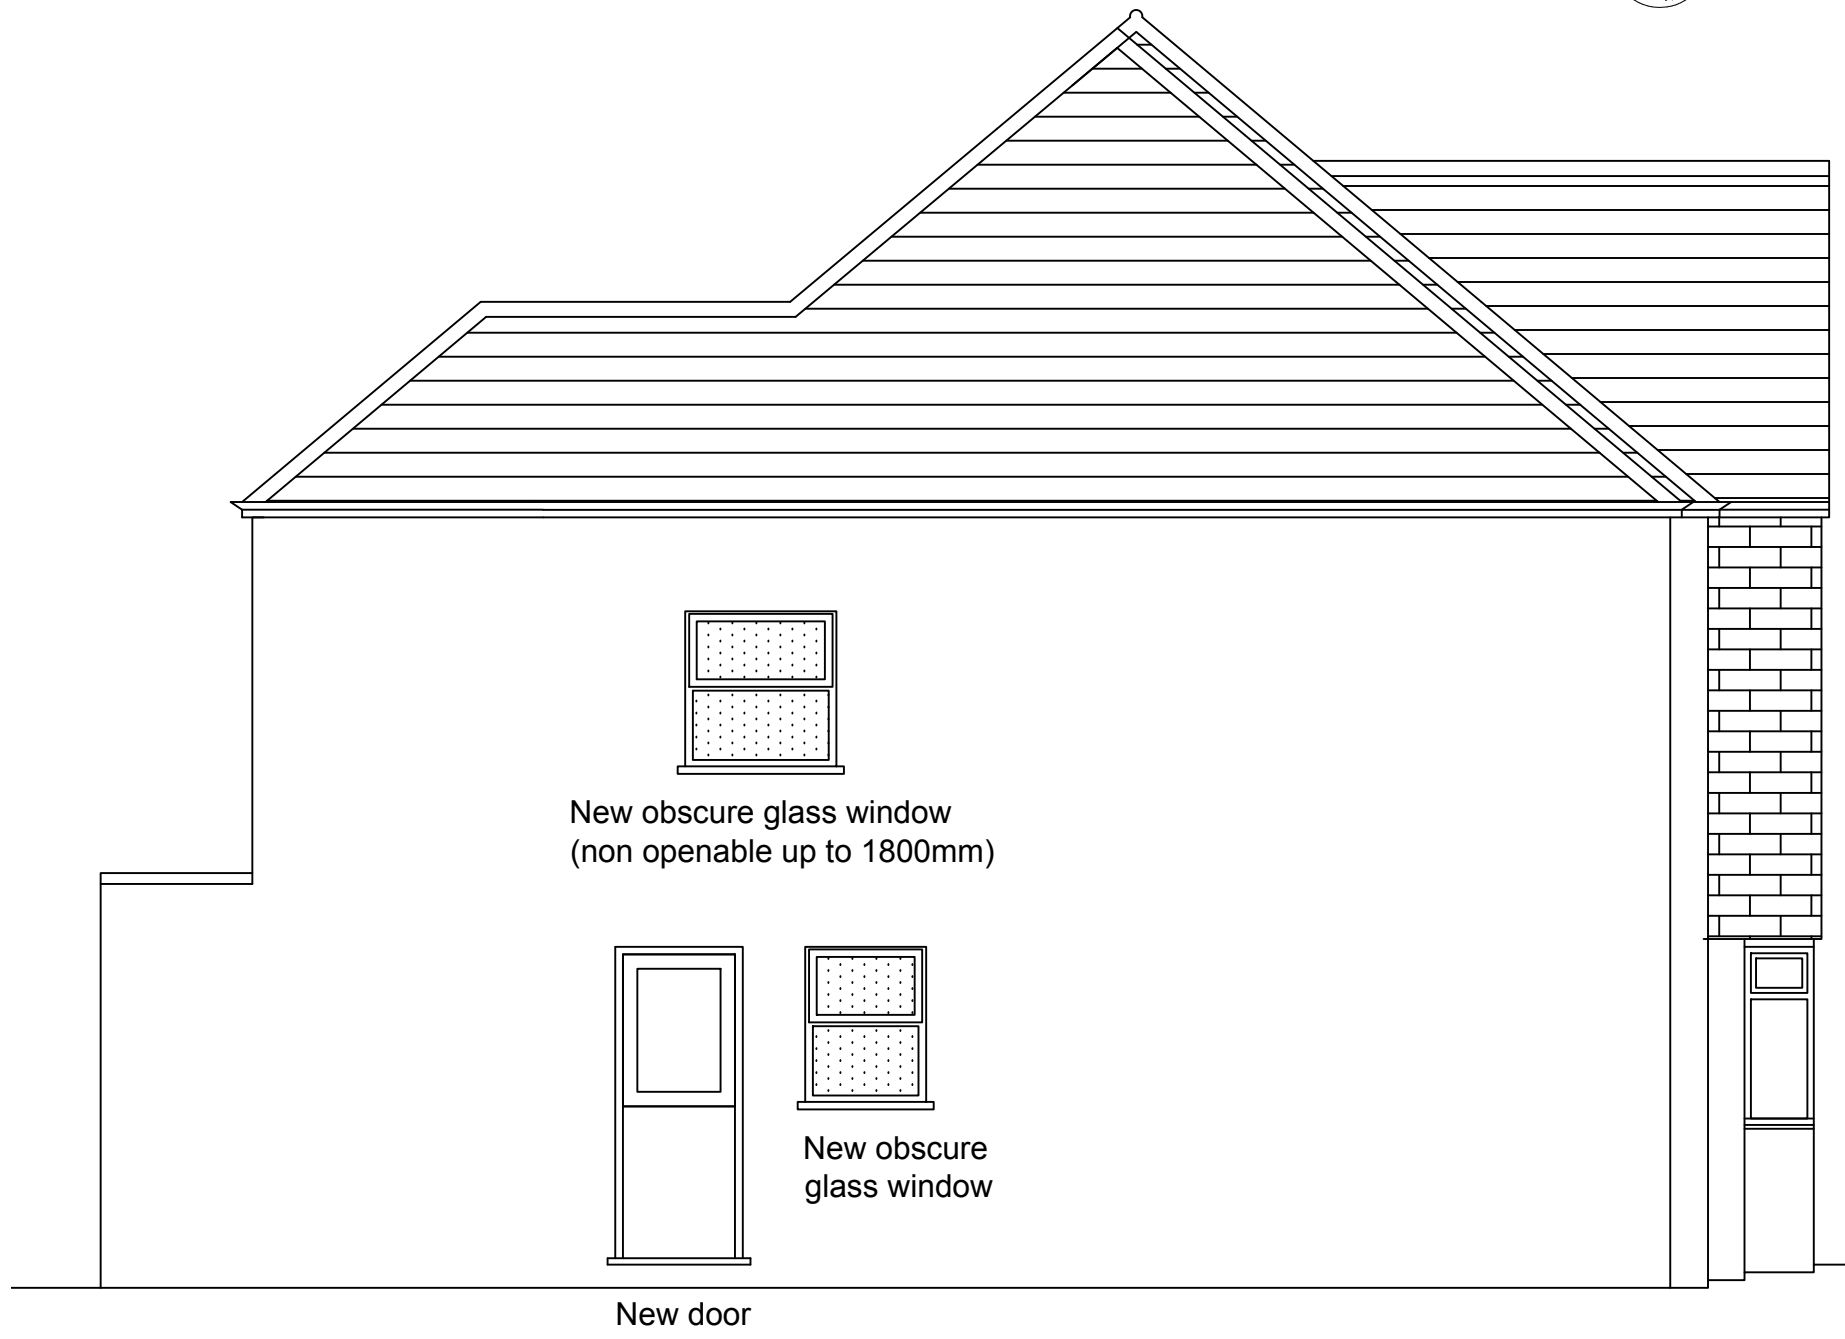


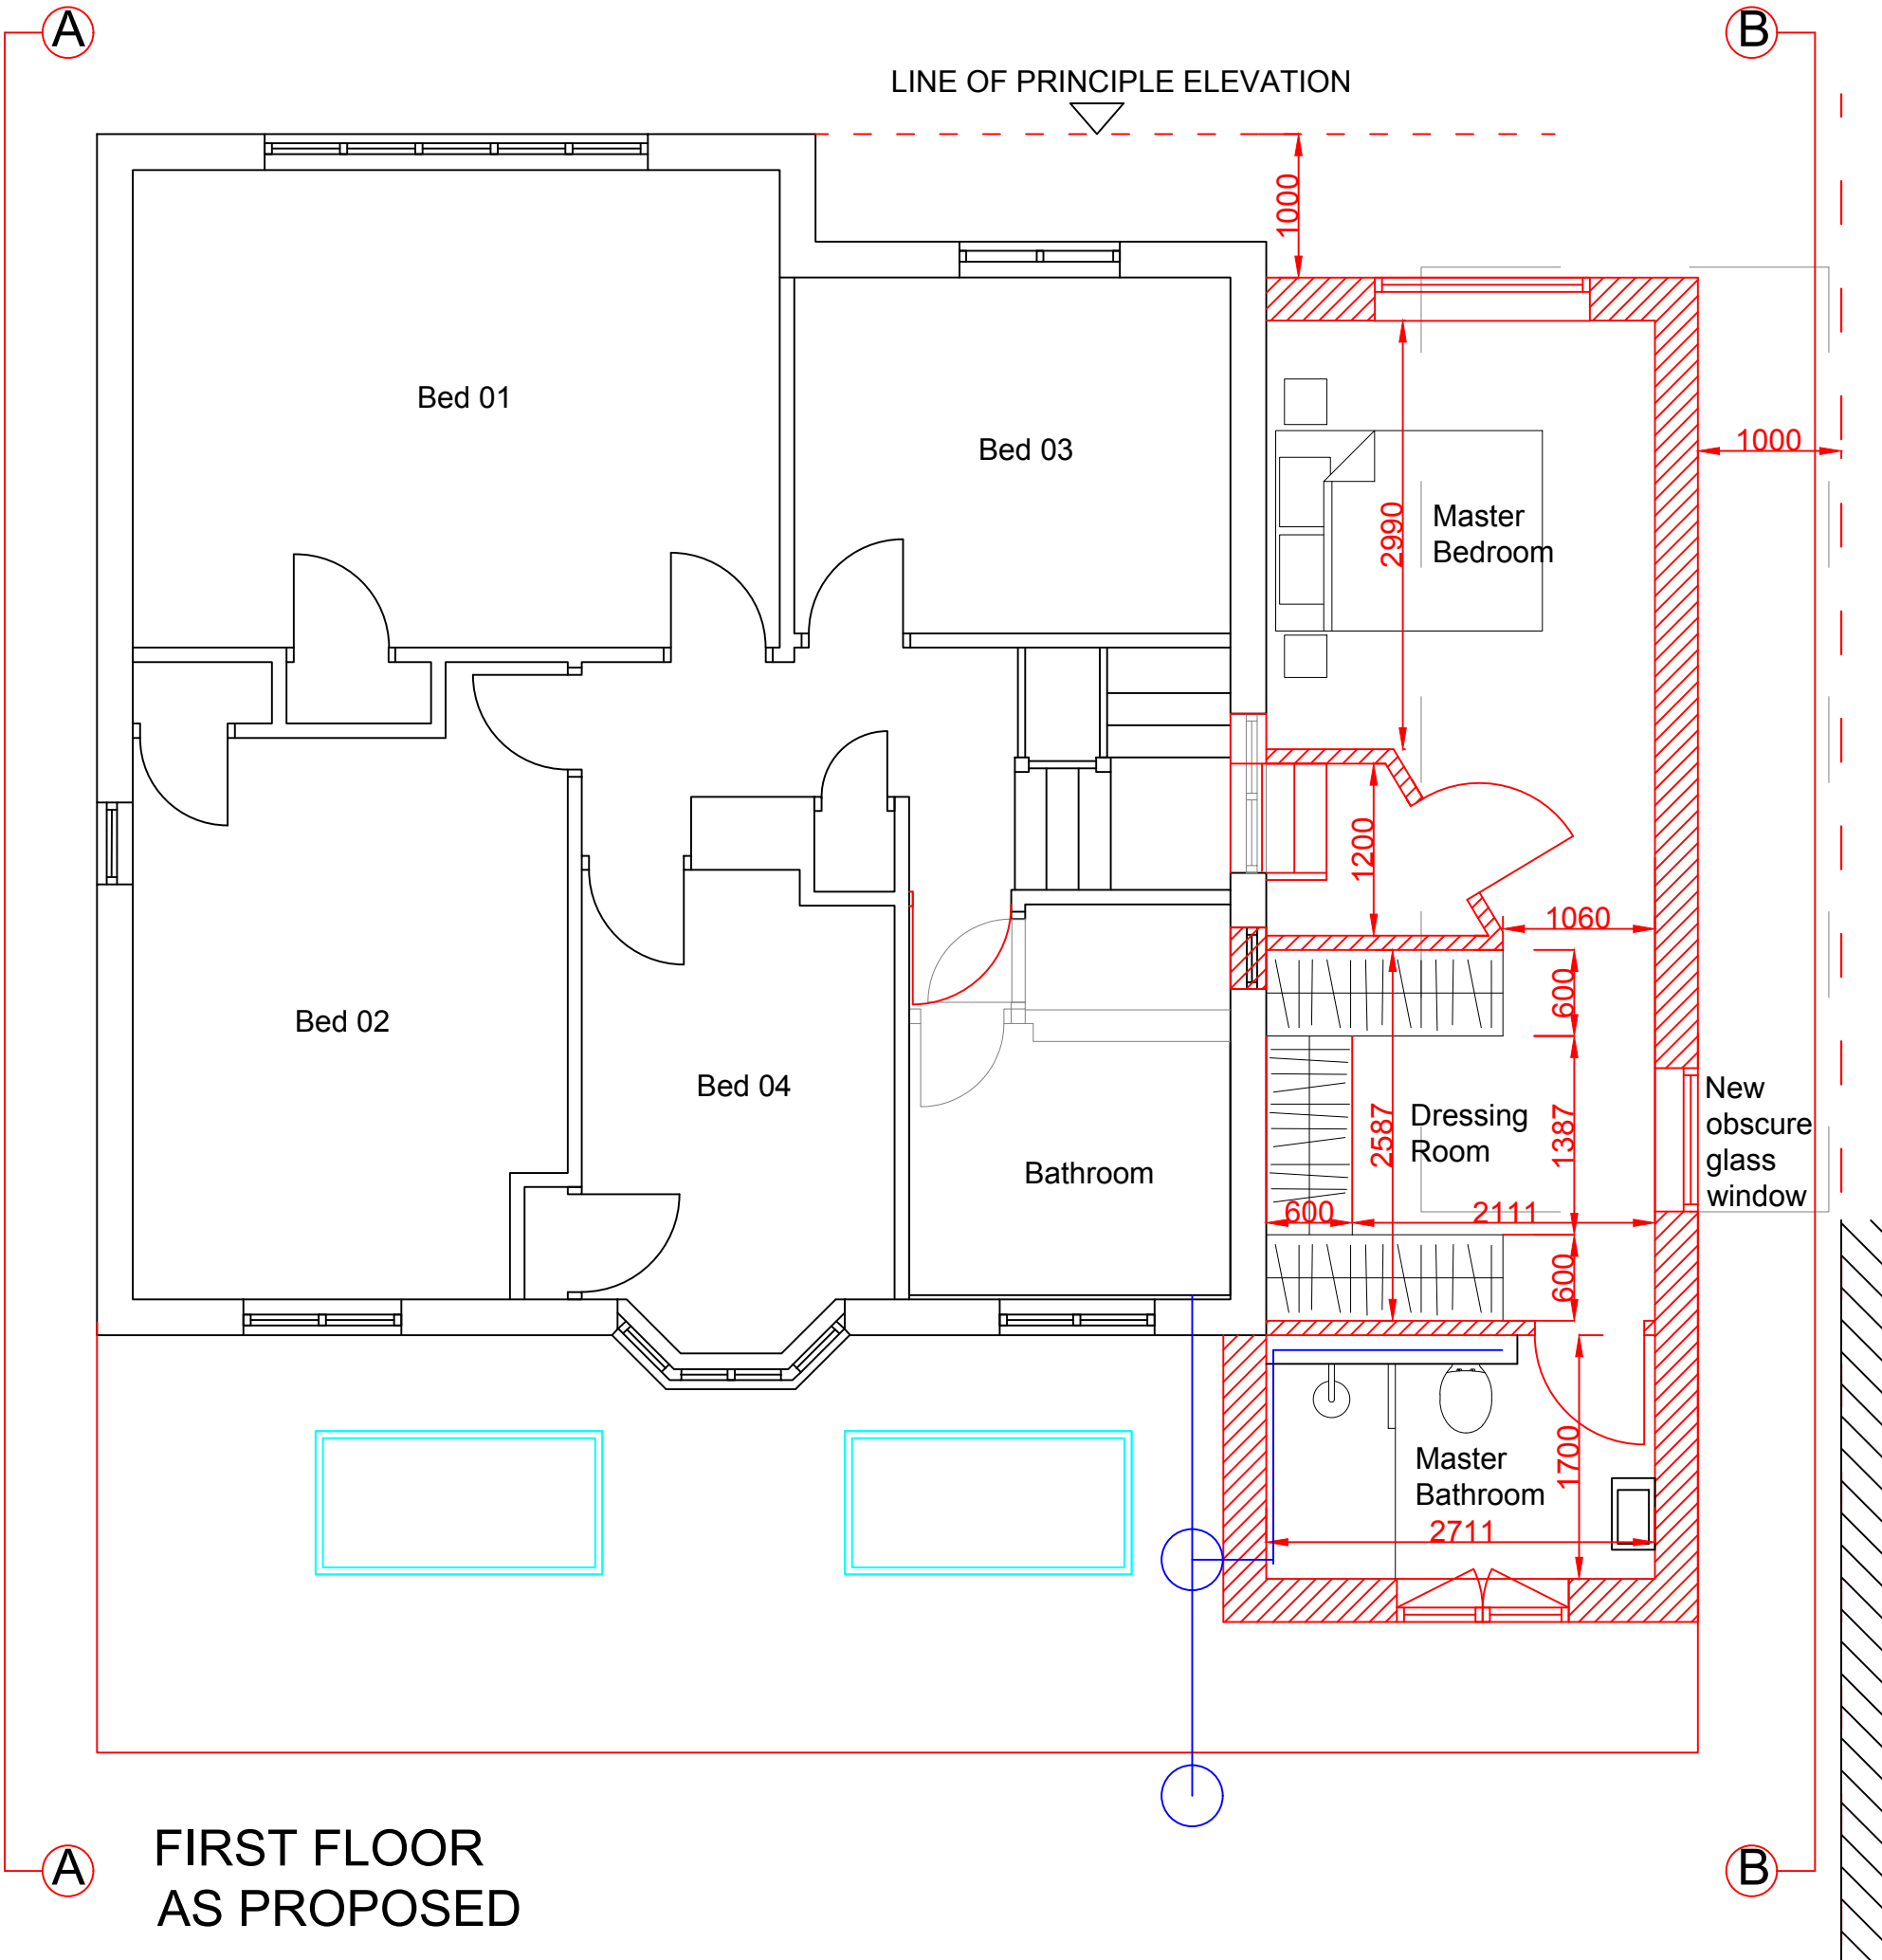

NOTE TO CONTRACTOR
All figured dimensions are to be confirmed on site prior to construction. All works are to comply with current UK Building Regulations. Any discrepancies are to be reported immediately to the designer. Copyright remains the property of Natalie Homer

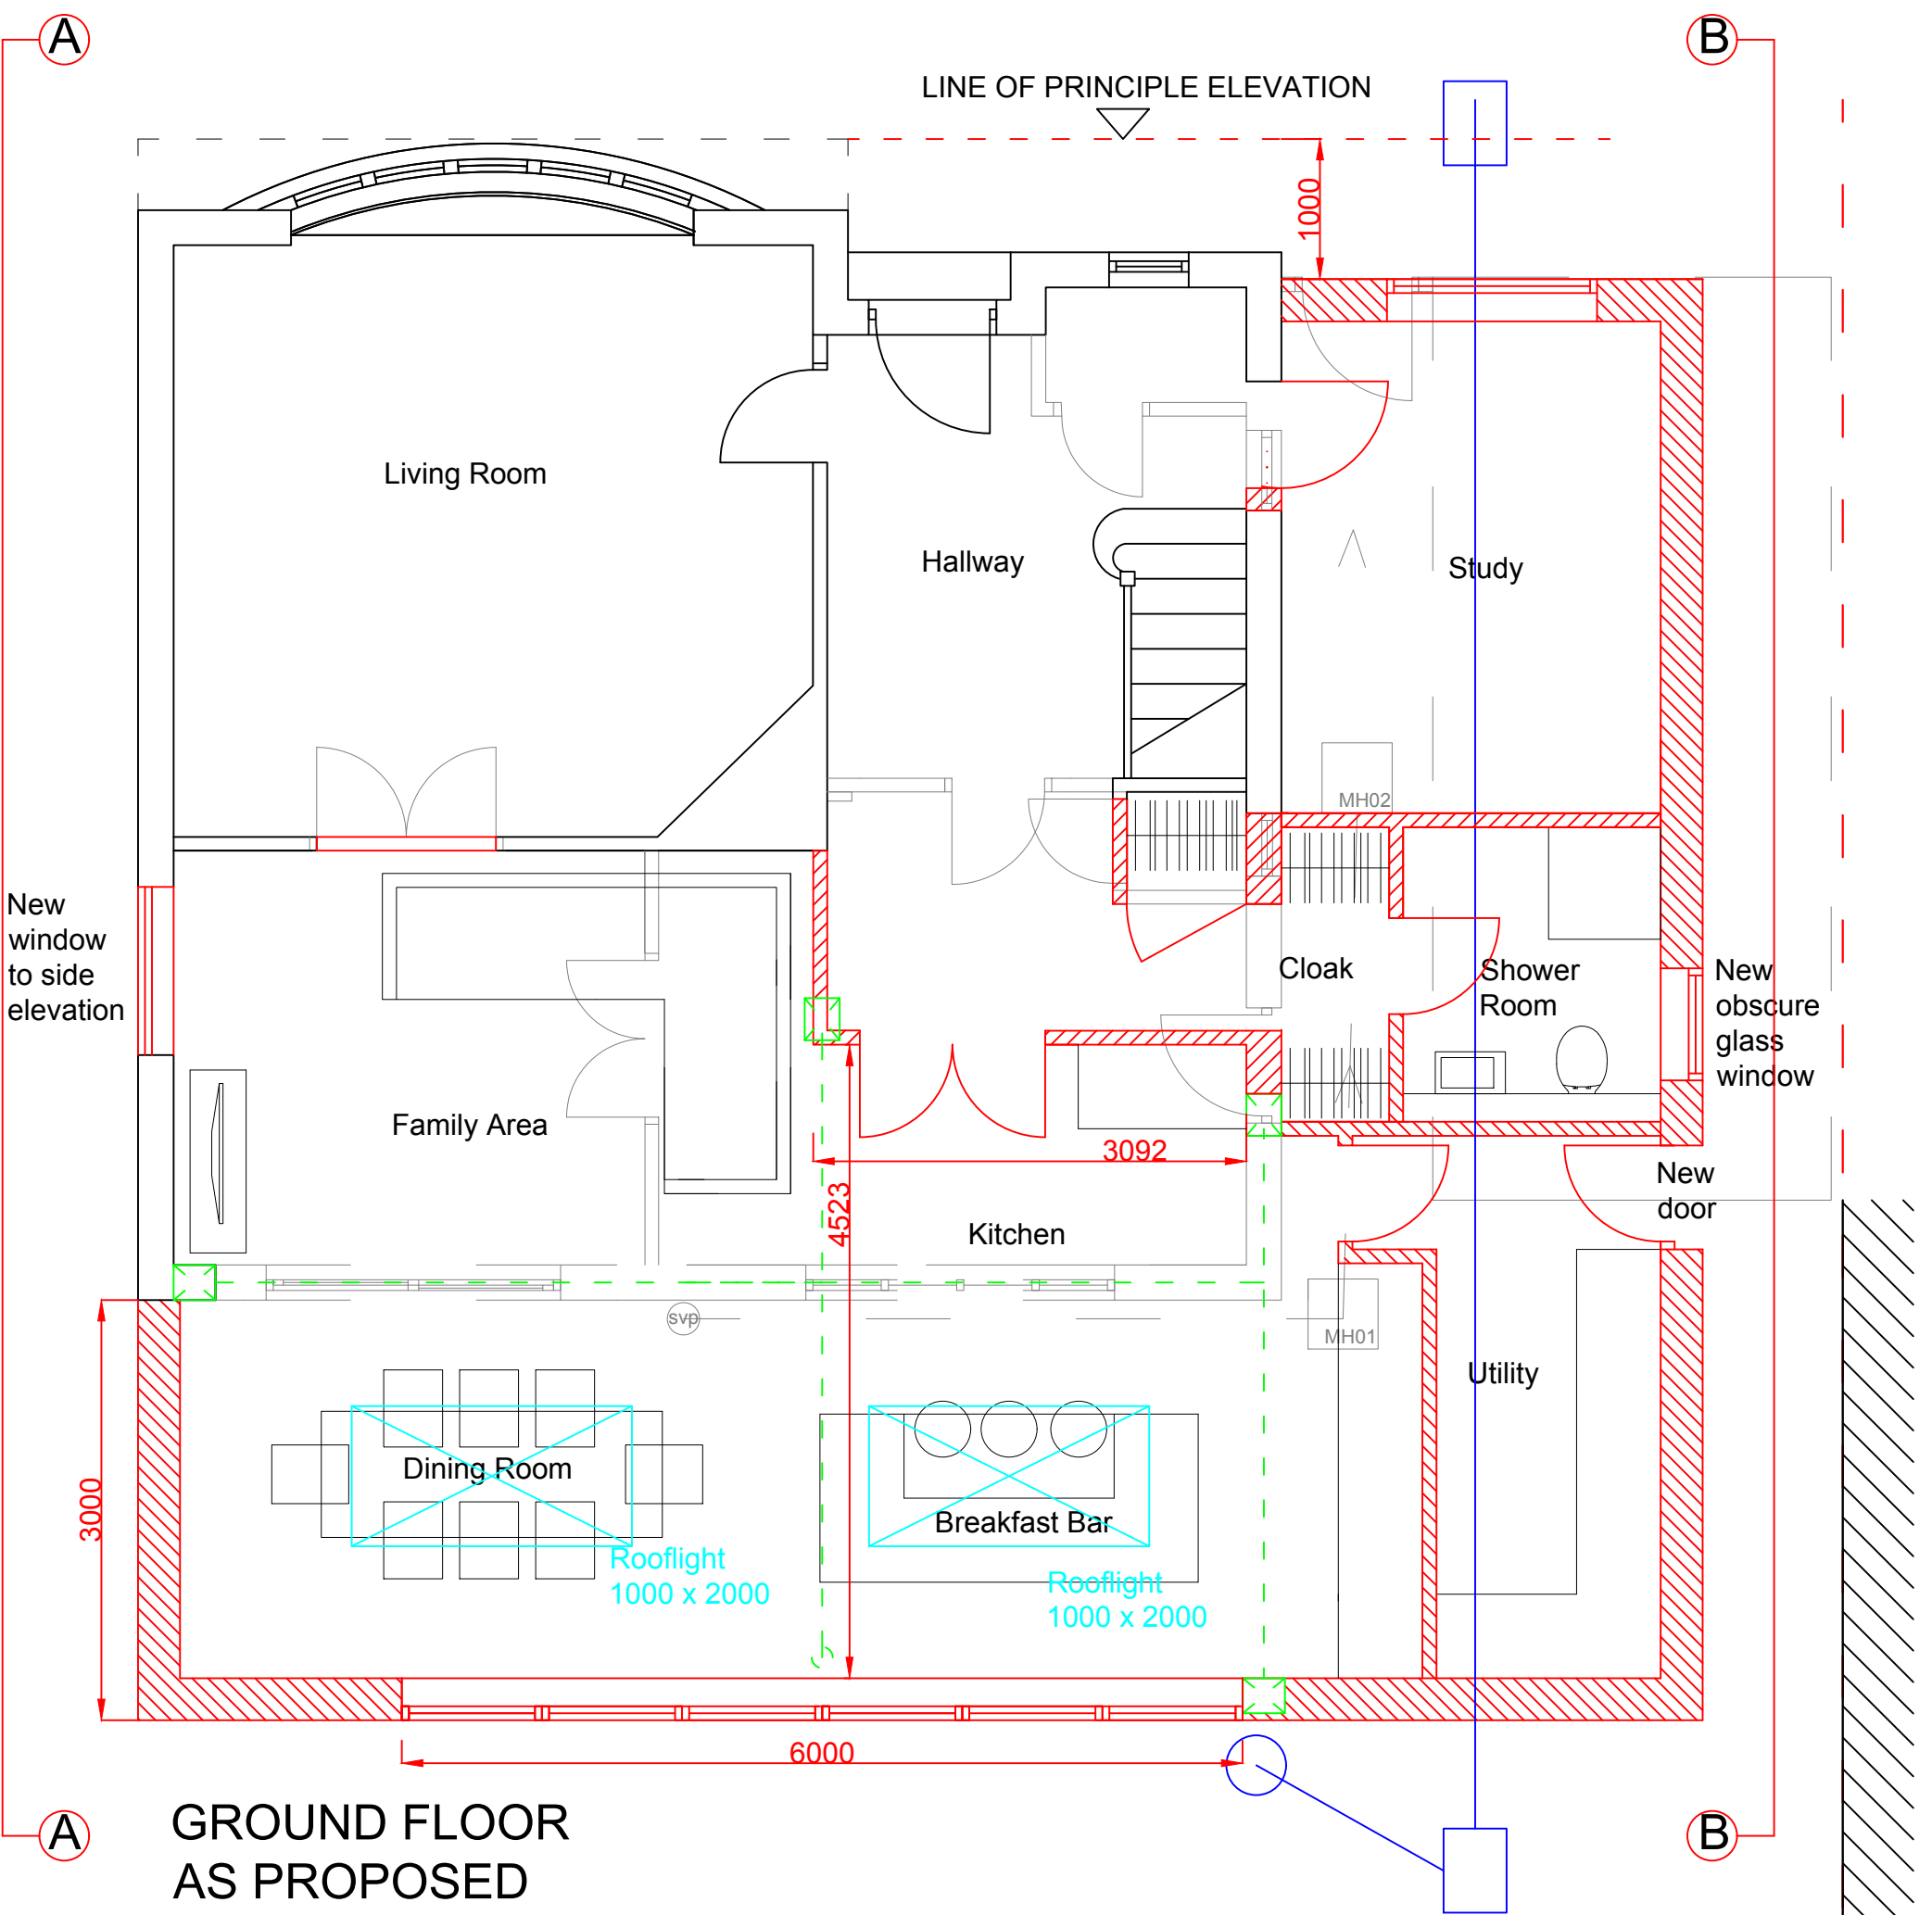

SIDE ELEVATION BB
AS PROPOSED

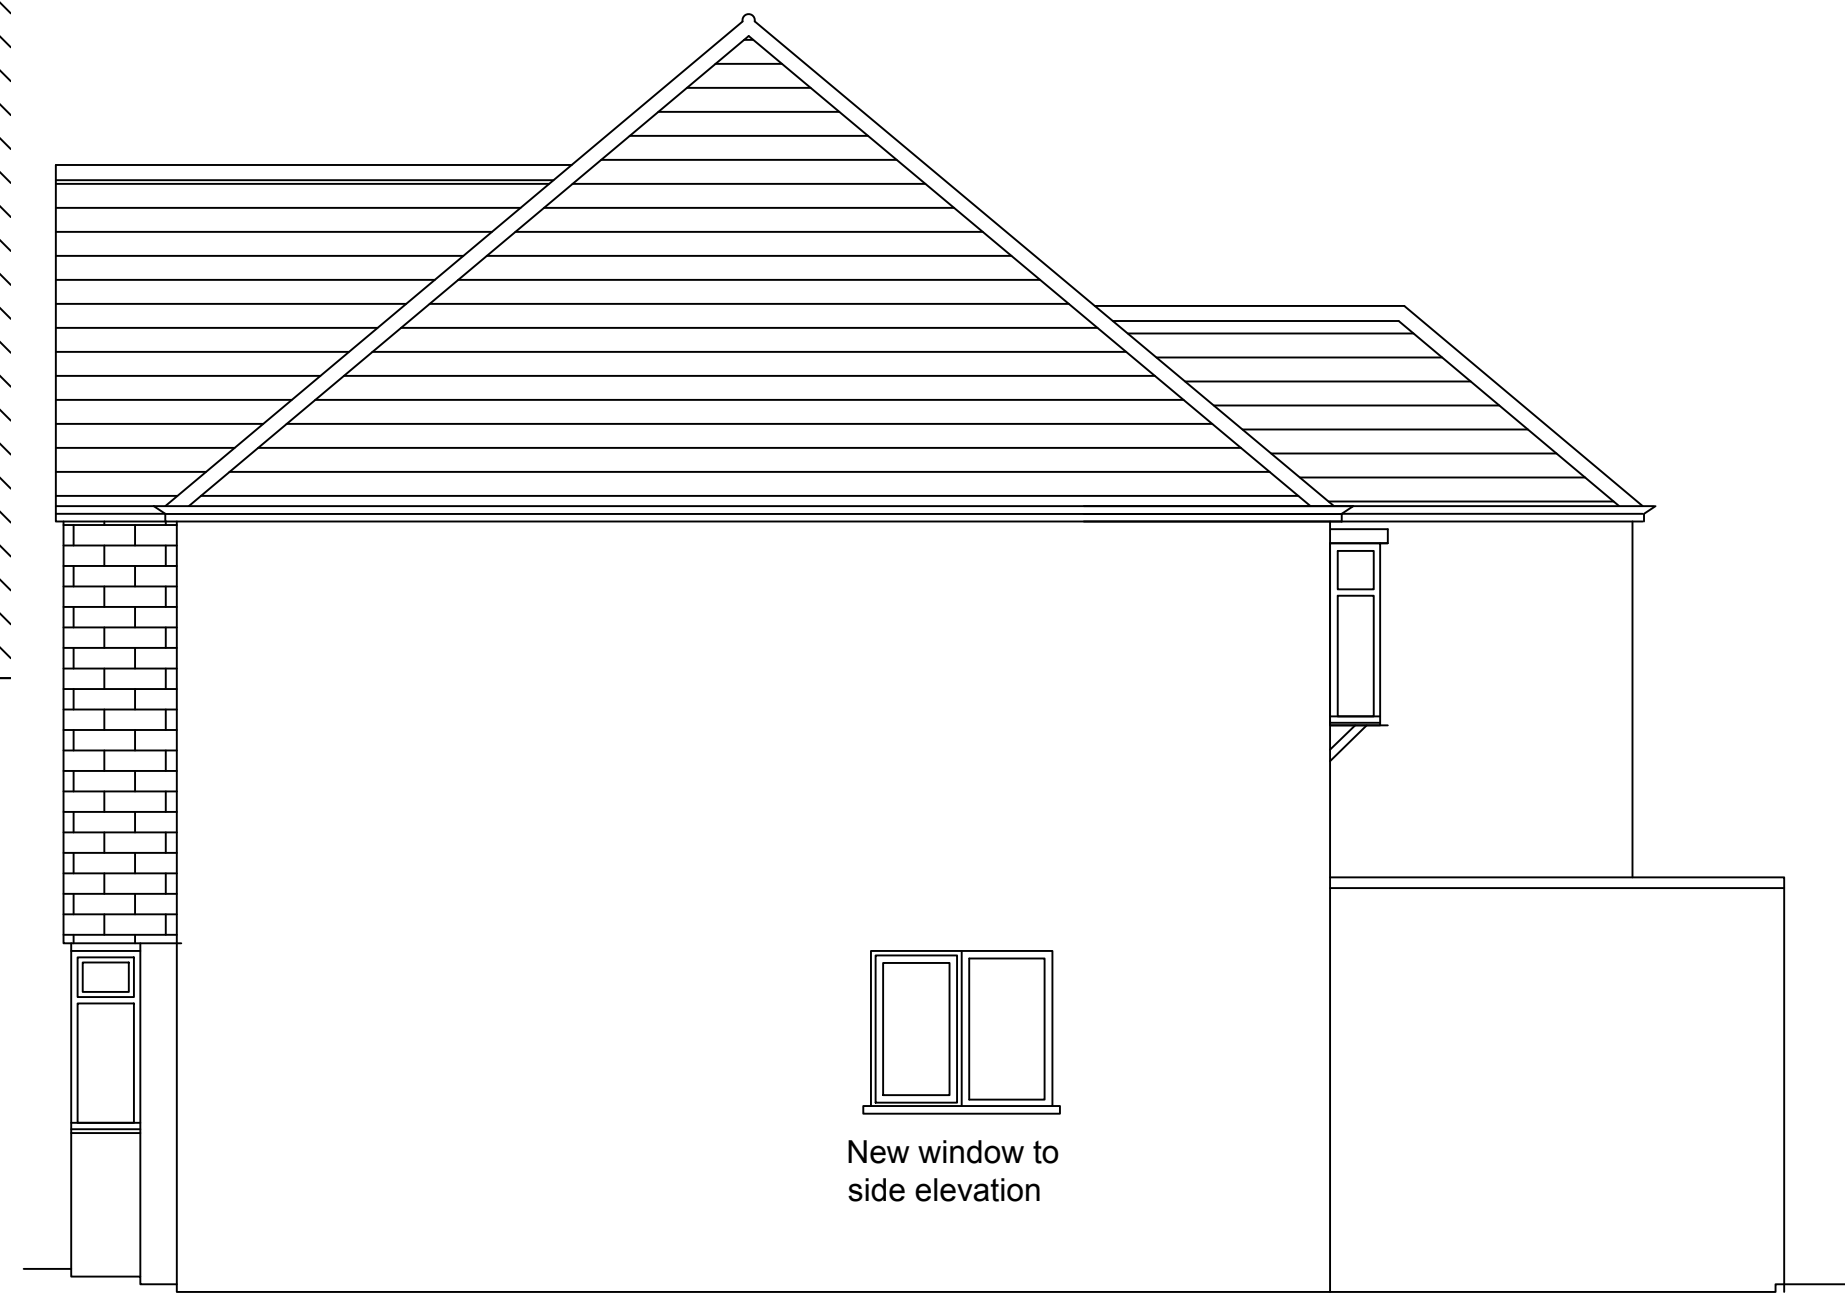

SIDE ELEVATION AA
AS PROPOSED



FRONT ELEVATION
AS PROPOSED

PLANNING		
PLEASE DO NOT CONSTRUCT FROM THIS DRAWING		
REV	DESCRIPTION	DATE
A	Side extension set back from the front elevation by 1000mm	08.12.21
 Natalie Homer BA (Hons) PG Dip Architectural Design Services E: natalie@nataliehomer.co.uk T: 01846873380		
PROJECT: 131 PARK AVENUE RUJSLP HAN TUN		
CLIENT: MR AND MRS HINE		
DRAWING TITLE: PLANS, SECTION AND ELEVATIONS AS PROPOSED		
Scale 1:50 (A1) 1:100 (A3) (or as specified)	Drawn NH	Date 29.06.21
Project 00174	Drawing No 003	Revision A