


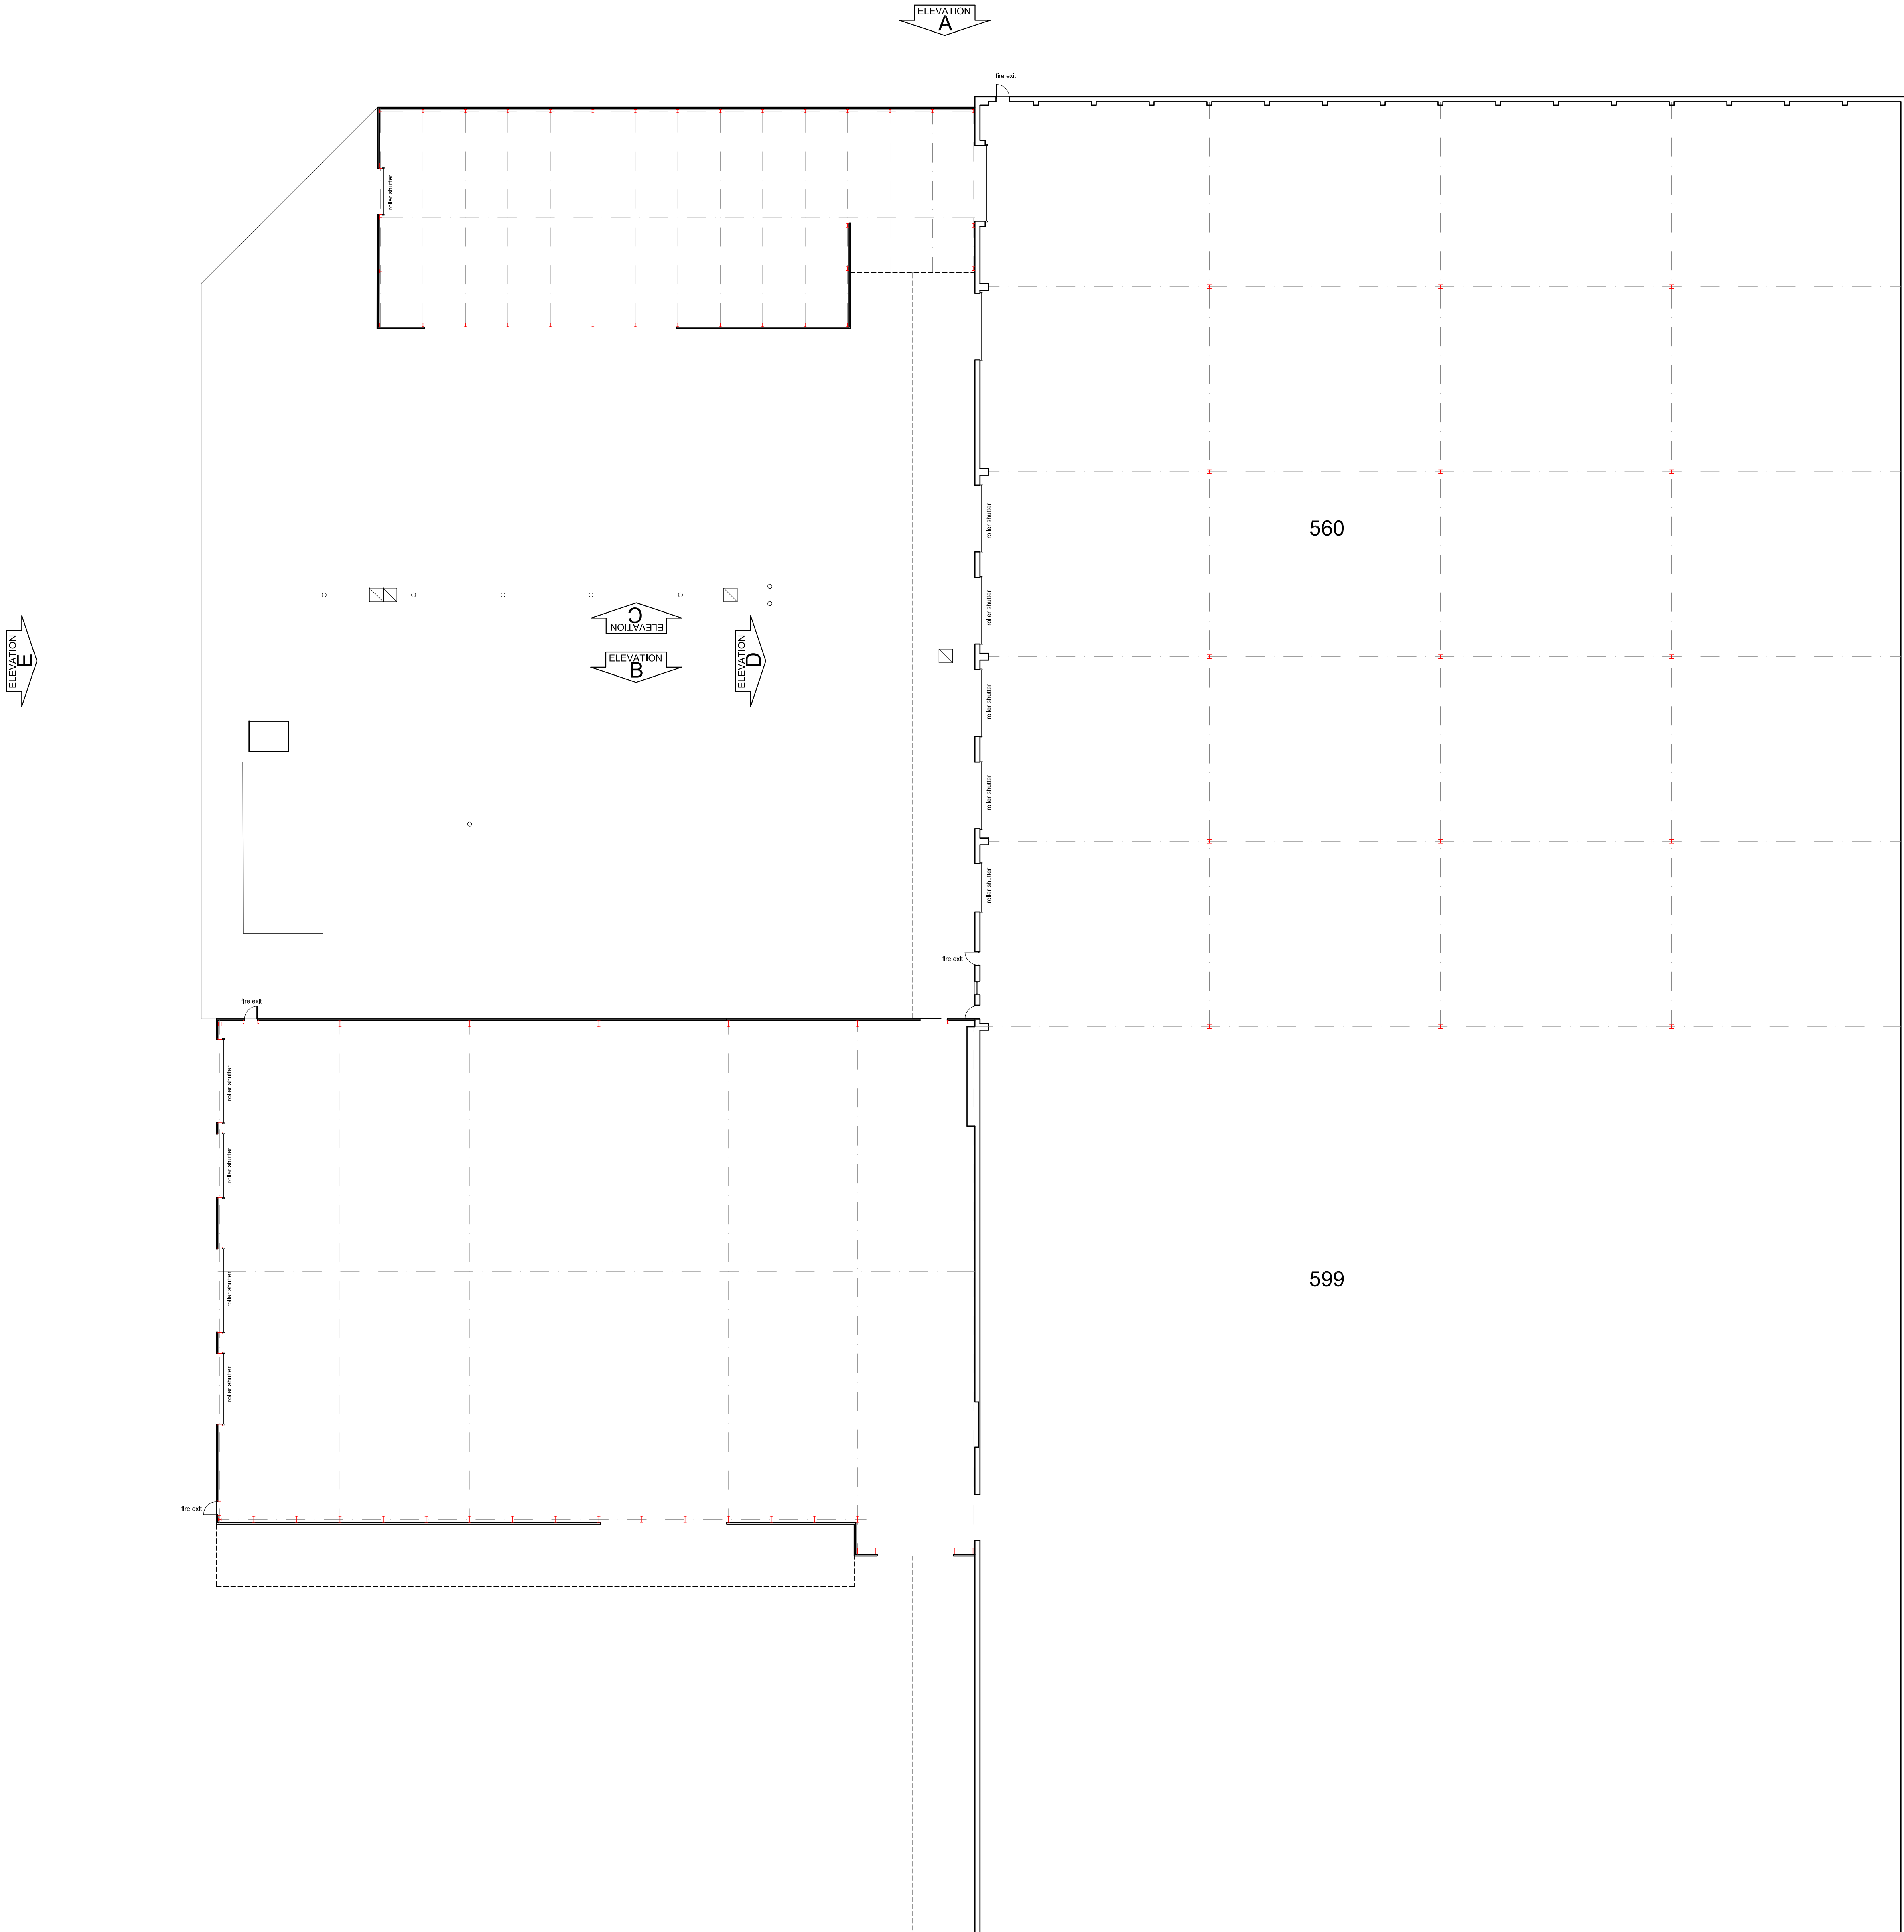

Ground Floor Plan

ALL DIMENSIONS MUST BE VERIFIED ON SITE BY THE CONTRACTOR PRIOR TO COMMENCING WORKS.
DO NOT SCALE OFF THIS DRAWING. REFER TO WRITTEN DIMENSIONS ONLY. ALL DIMENSIONS ARE IN MILLIMETERS UNLESS OTHERWISE STATED.

Subject	
Ground Floor Plans Warehouses 559 & 560	
Client	
DHL Aviation Heathrow Airport	
Project	
559 Shoreham Road West, Longford, Hounslow TW6 3SJ	
glen Ltd. Chartered Surveyors & Architectural Designers	
Kirklington Manning's Lane North Hoole Village CHESTER CH2 2PB	Tel: 01244 344311 Fax: 01244 320311 e/mail: glen.ltd@btconnect.com Web: www.glenltd.co.uk
Drawn By: J.P.G.	Date: 10/02/20
Scale: 1/200 @ A0	Rev. *
Drawing No. G1016-056-D01	