





PROPOSED FRONT ELEVATION
1:100

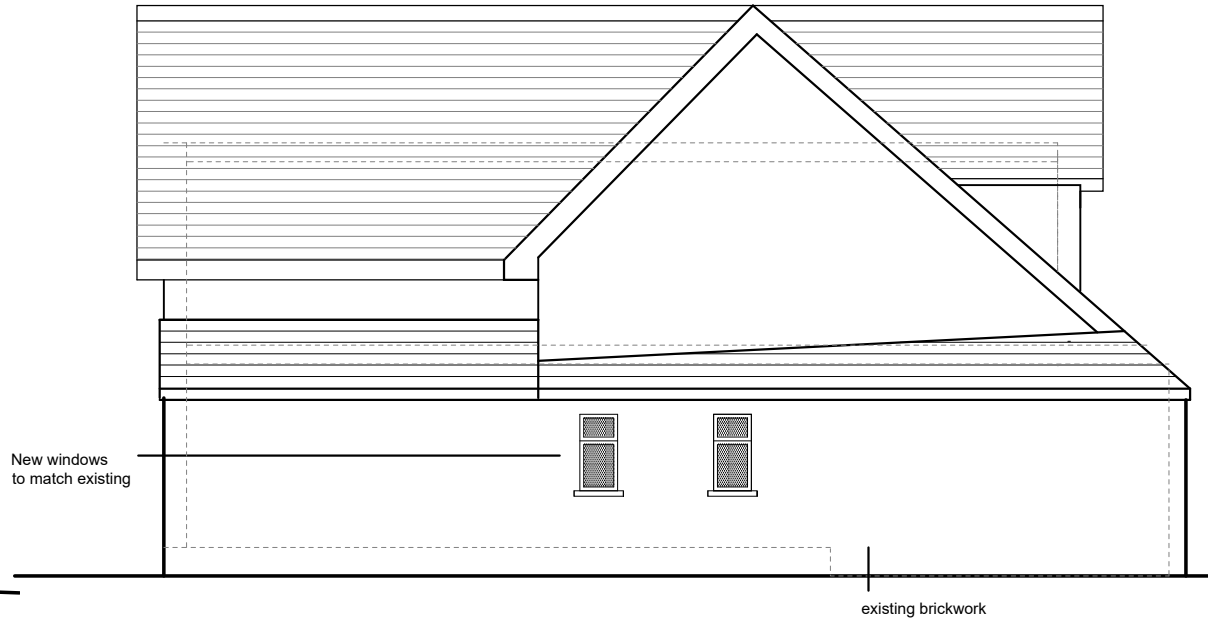

PROPOSED SIDE ELEVATION
1:100



PROPOSED REAR ELEVATION
1:100

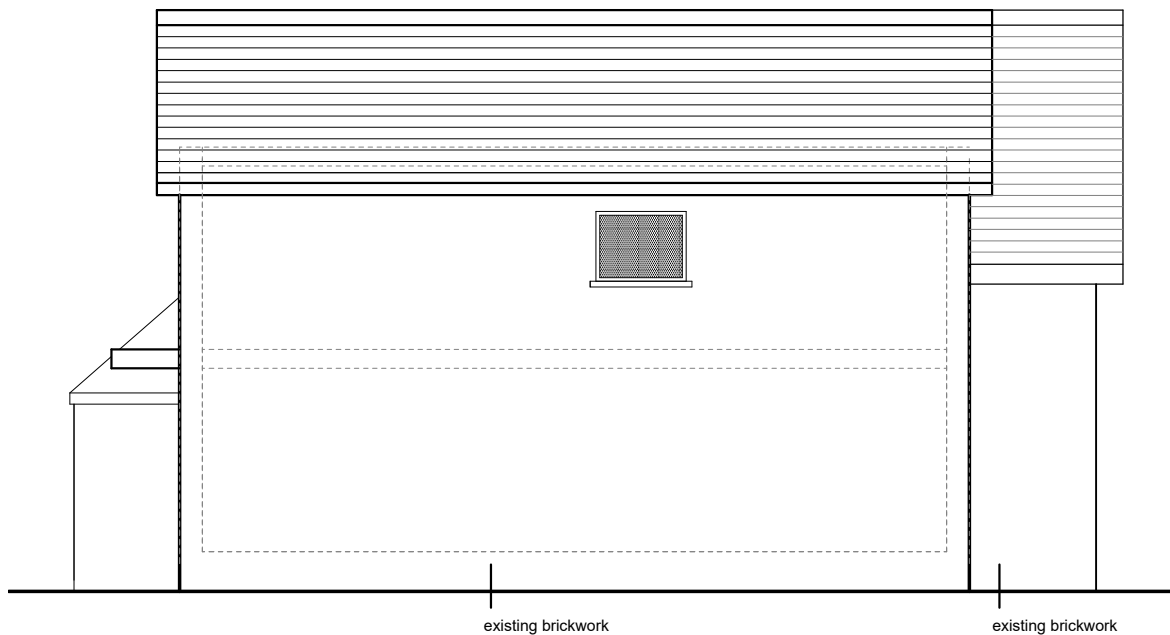

PROPOSED SIDE ELEVATION
1:100



COPYRIGHT RESERVED.
ALL DIMENSIONS TO BE CHECKED ON SITE
BEFORE WORK COMMENCES.
FIGURED DIMENSIONS TO BE TAKEN IN
PREFERENCE TO SCALED DIMENSIONS.
IF IN DOUBT PLEASE ASK.

NOTES

xxx

DIAGRAM

REVISIONS

A HEIGHT OF REAR DOORS AMENDED
GABLE EXTENSION REPLACED WITH
BARREL VAULT

26.04.16

PROJECT

ELGOOD AVENUE

DRAWING

PROPOSED ELEVATIONS

PROJECT ARCHITECT OA

DRAWN SC

CHECKED CB

DATE DEC 15


SCALE 1:100@ A3

STATUS PLANNING

PROJECT NUMBER 15036

DRAWING NO

008

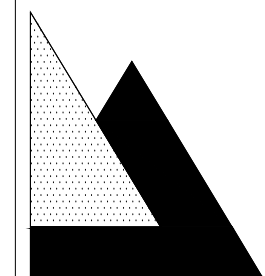

DELTA ARCHITECTS
1 BATEMANS ROW
LONDON
EC2A 3HH

T 020 7613 5702
F 020 7613 5585

WWW.DELTAARCHITECTS.CO.UK