




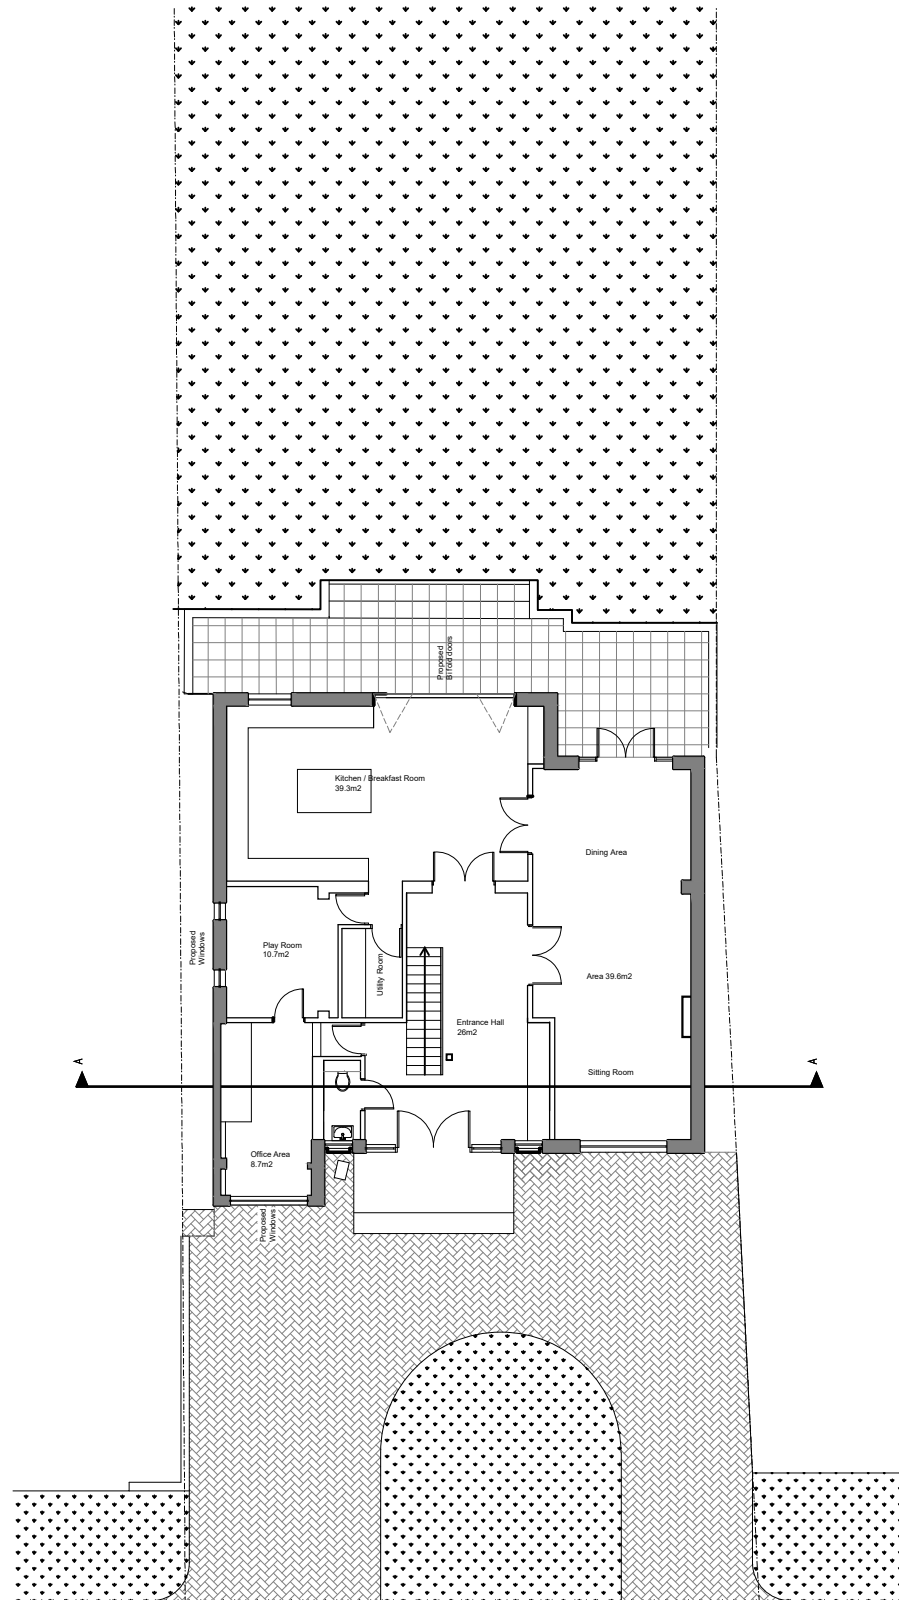

PROPOSED GROUND FLOOR PLAN
1:200

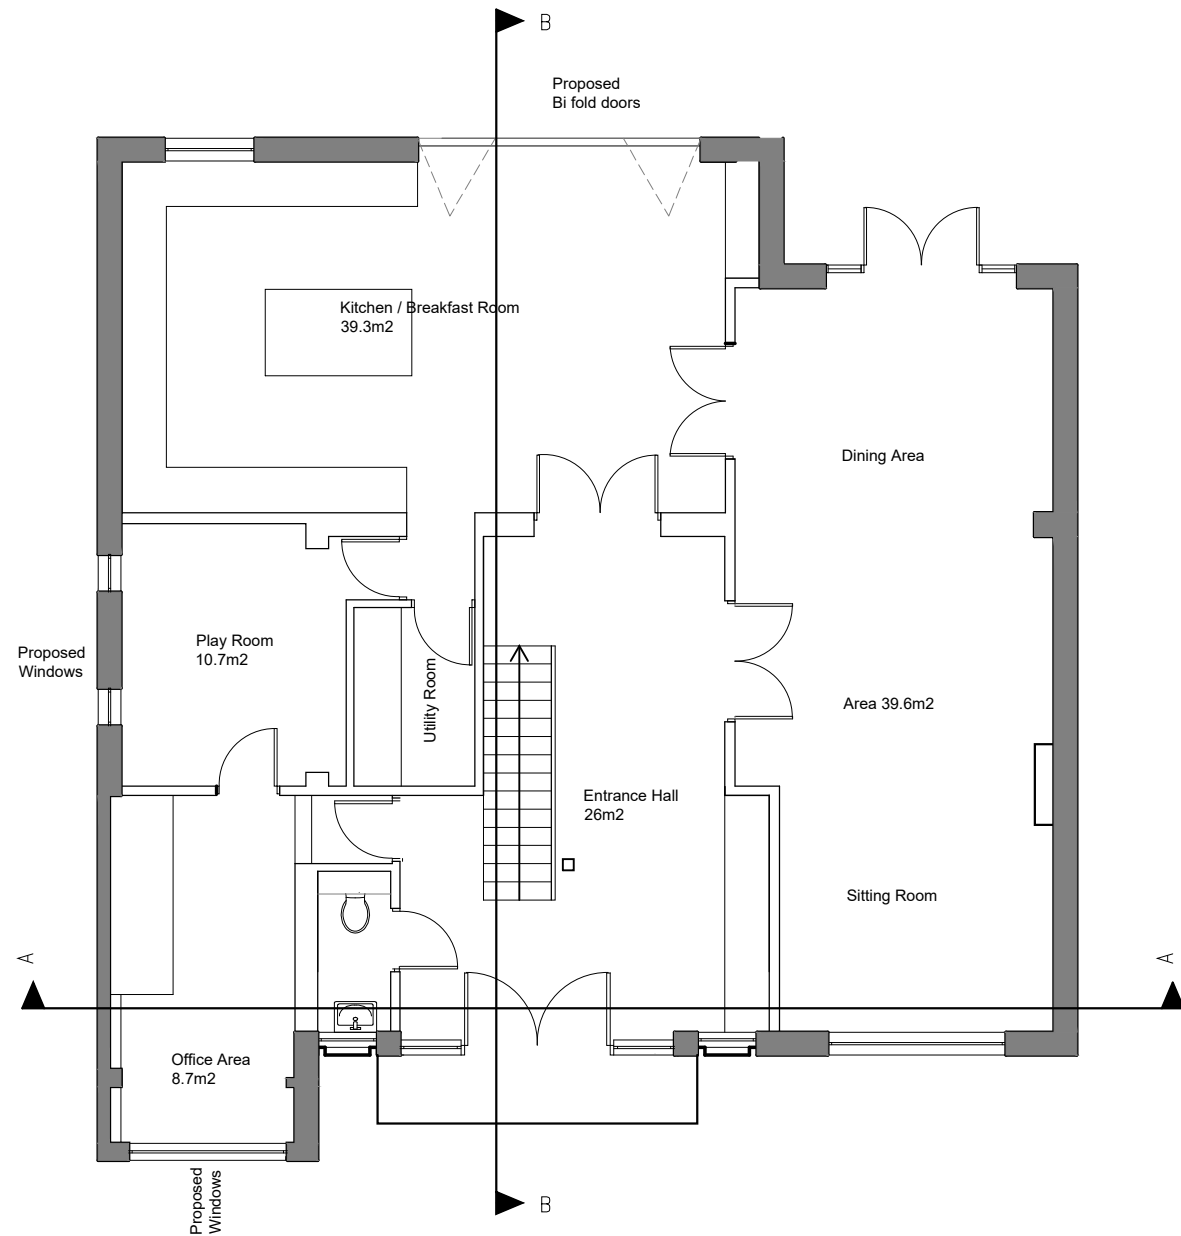

PROPOSED GROUND FLOOR PLAN
1:100

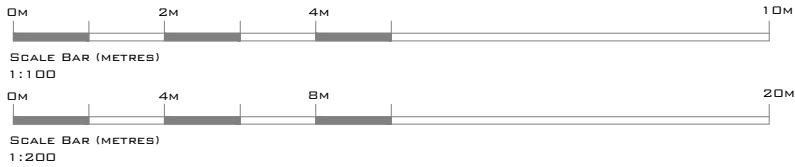

COPYRIGHT RESERVED.
ALL DIMENSIONS TO BE CHECKED ON SITE
BEFORE WORK COMMENCES.
FIGURED DIMENSIONS TO BE TAKEN IN
PREFERENCE TO SCALED DIMENSIONS.
IF IN DOUBT PLEASE ASK.

NOTES
xxx

DIAGRAM

REVISIONS
A GABLE REPLACED WITH BARREL
VAULT 25.04.15

PROJECT
ELGOOD AVENUE

DRAWING
PROPOSED GROUND FLOOR PLAN

PROJECT ARCHITECT	OA
DRAWN	SC
CHECKED	CB
DATE	DEC 15
SCALE	1:100@ A3
STATUS	PLANNING
PROJECT NUMBER	15036
DRAWING NO	006

DELTA ARCHITECTS
1 BATEMANS ROW
LONDON
EC2A 3HH
T 020 7613 5702
F 020 7613 5585
WWW.DELTAARCHITECTS.CO.UK