


Notes

This plot has been prepared with a scaling accuracy for a plot at a scale of 1/50
All levels are in metres and related to GPS.



WEST ELEVATION

50.00m A.O.D.

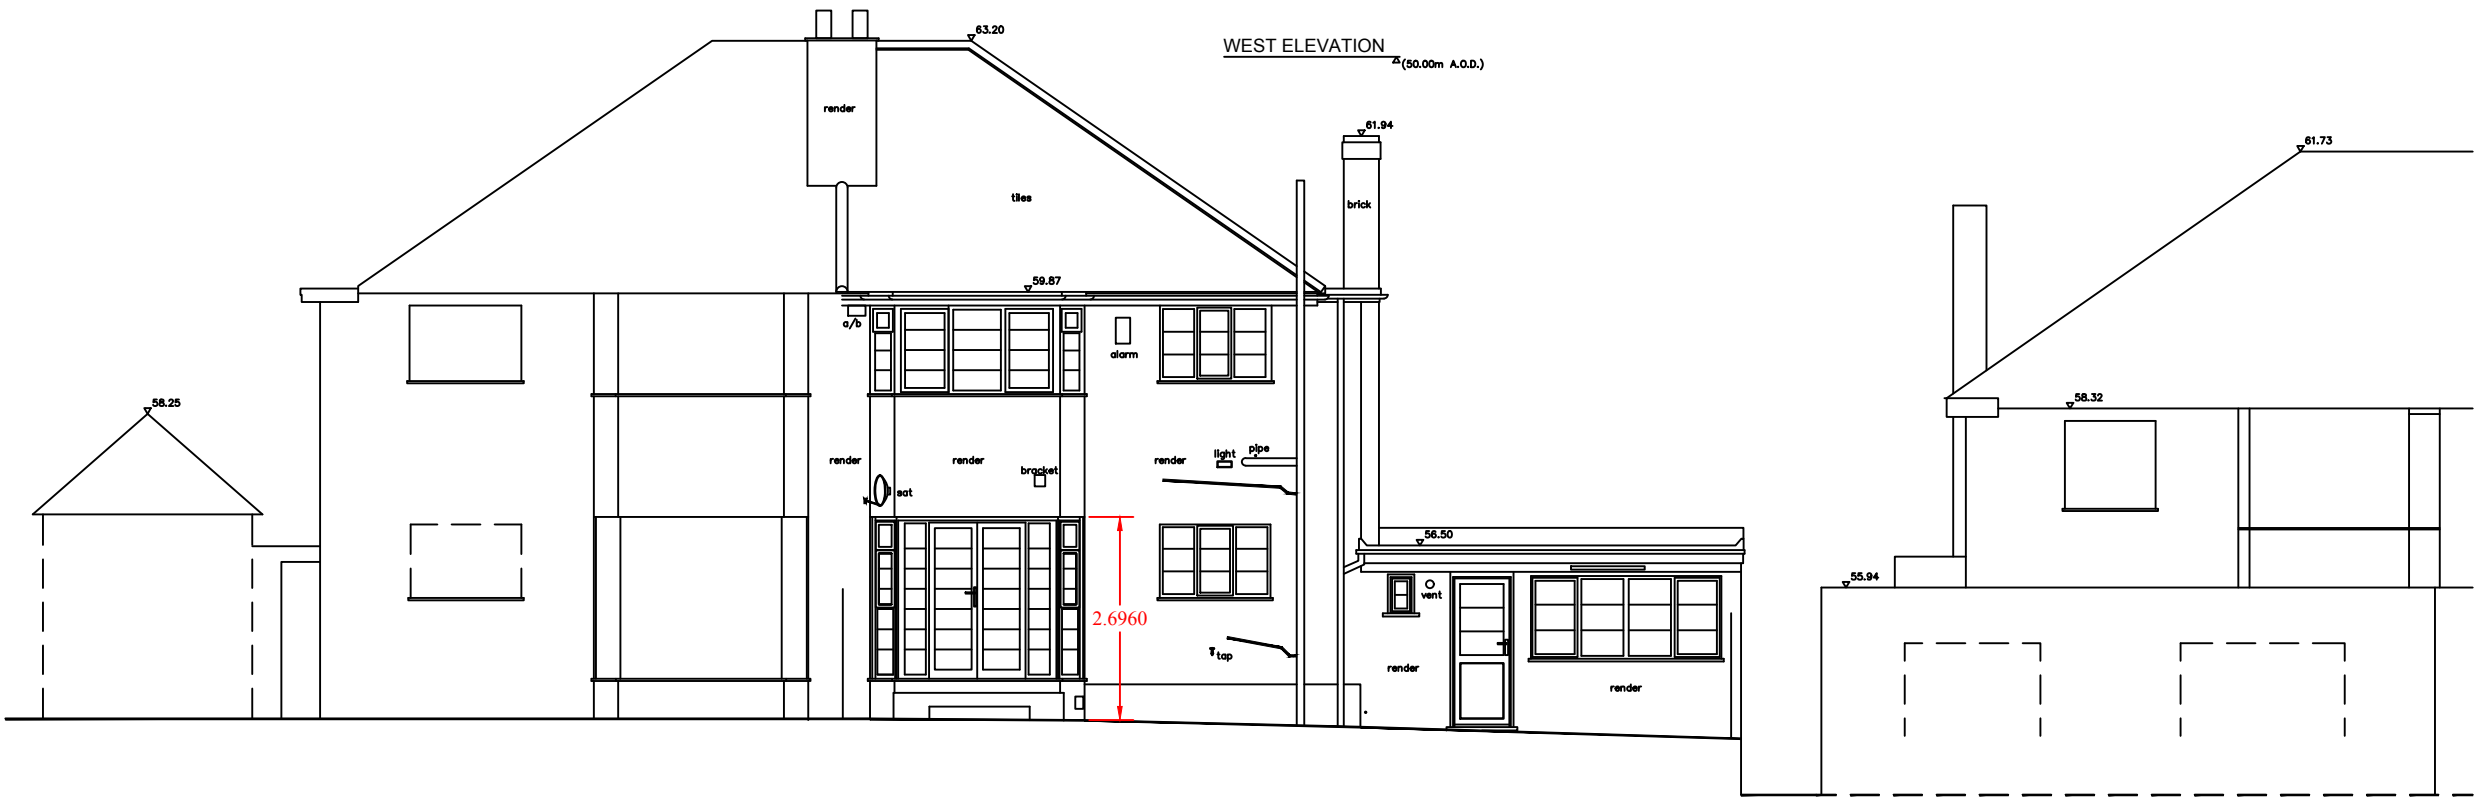

EAST ELEVATION

50.00m A.O.D.



Scale = 1 : 50

SITE	2 The Glen Eastcote Pinner HA5 2RX	PROJECT Double storey side and single storey rear extension	
CLIENT Mr Naran Patel			
TITLE Elevations		DWG No 2016-Glen-P-01	
SCALE 1/100 @ A3	DATE 15-08-2016	REV A (19-10-16)	
STERLING PARTNERS ARCHITECTS ENGINEERS PROJECT MANAGEMENT 179 PINNER ROAD BUSHEY HERTS WD19 4EP TEL: 01923 44 77 38 MOB: 07919 21 31 27 E-MAIL: sc@sterlingpartners.uk.com			