




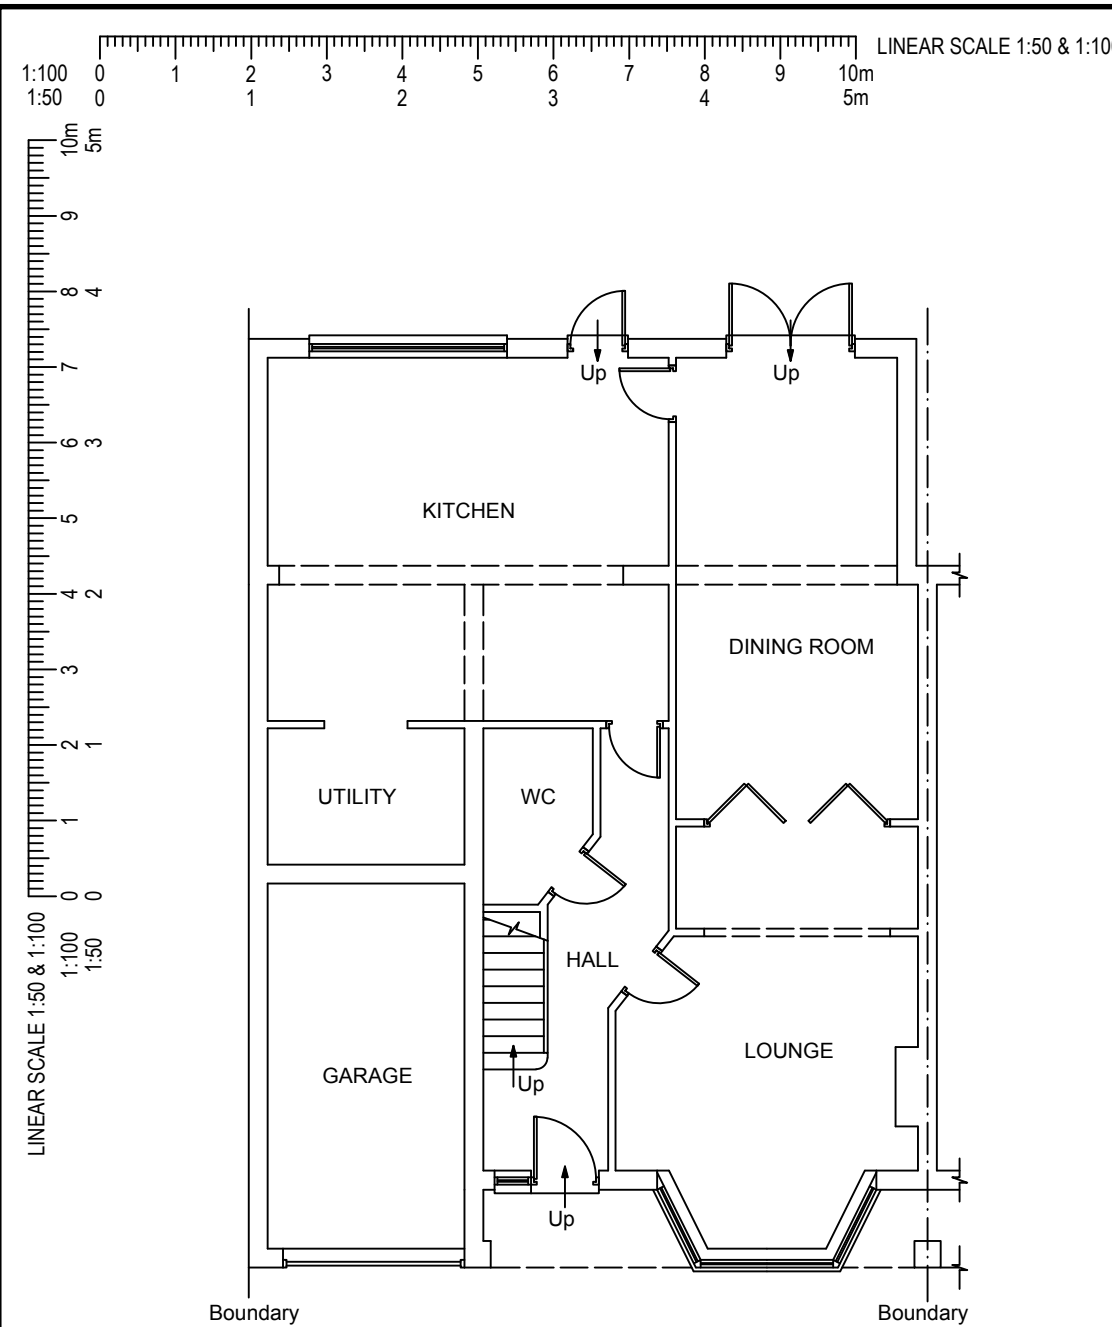


EXISTING GROUND FLOOR PLAN  
(scale 1:100)

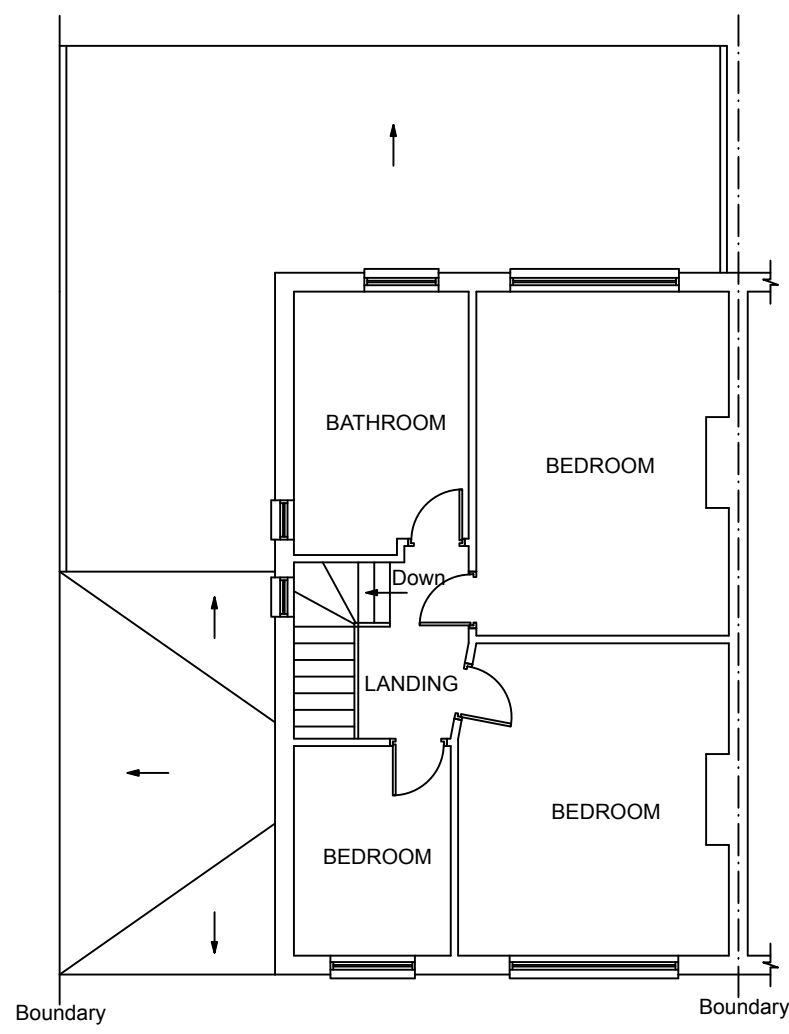


EXISTING FIRST FLOOR PLAN  
(scale 1:100)

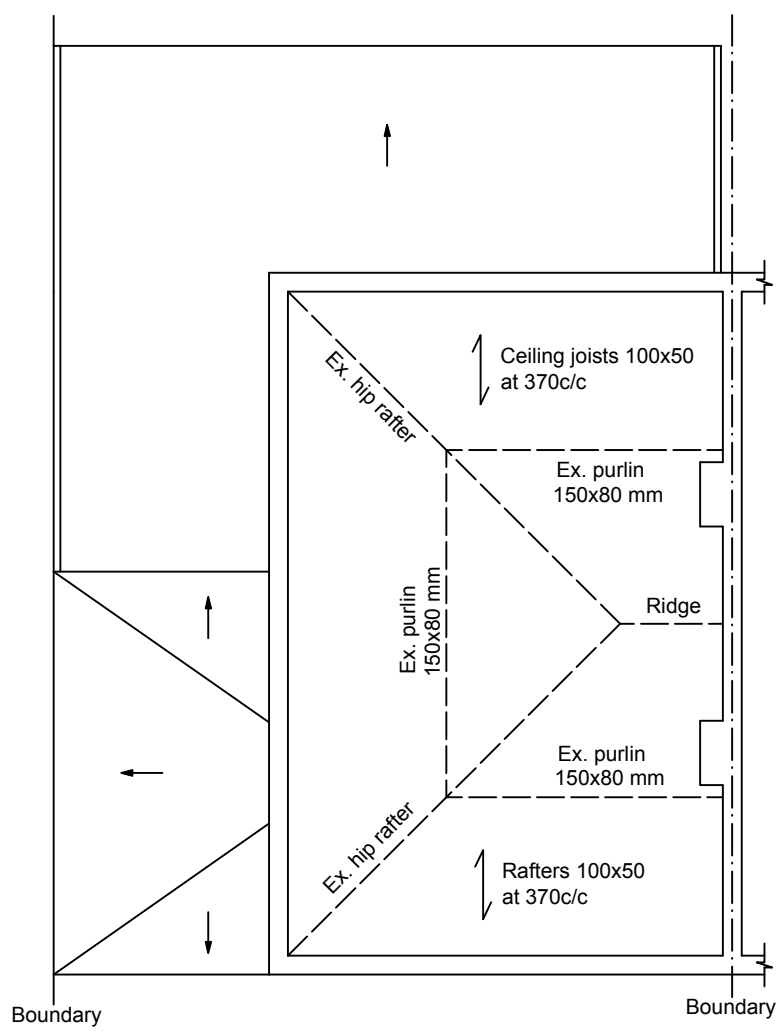


EXISTING ATTIC FLOOR PLAN  
(scale 1:100)

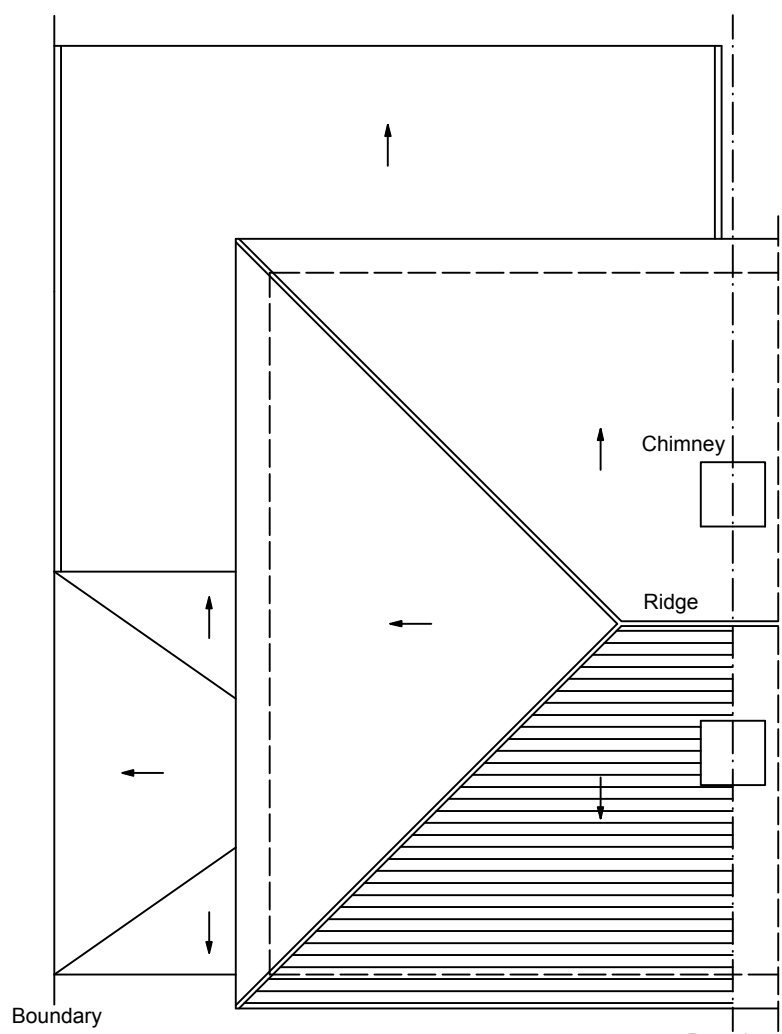


EXISTING ROOF PLAN  
(scale 1:100)

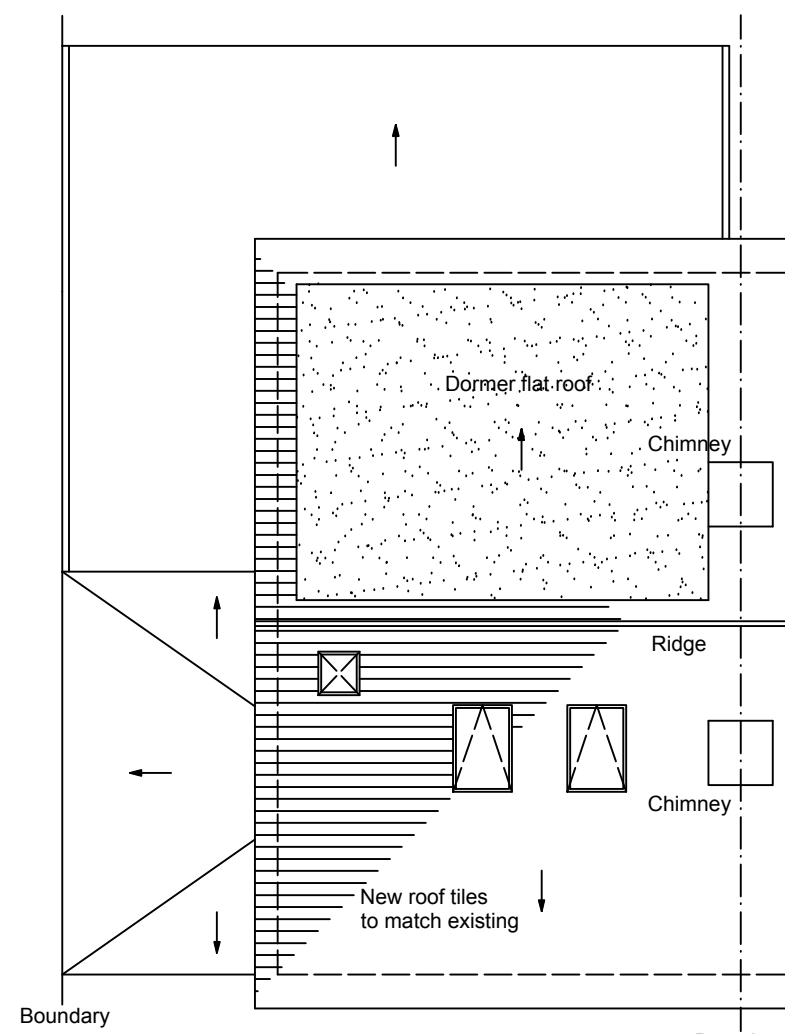

PROPOSED ROOF PLAN  
(scale 1:100)

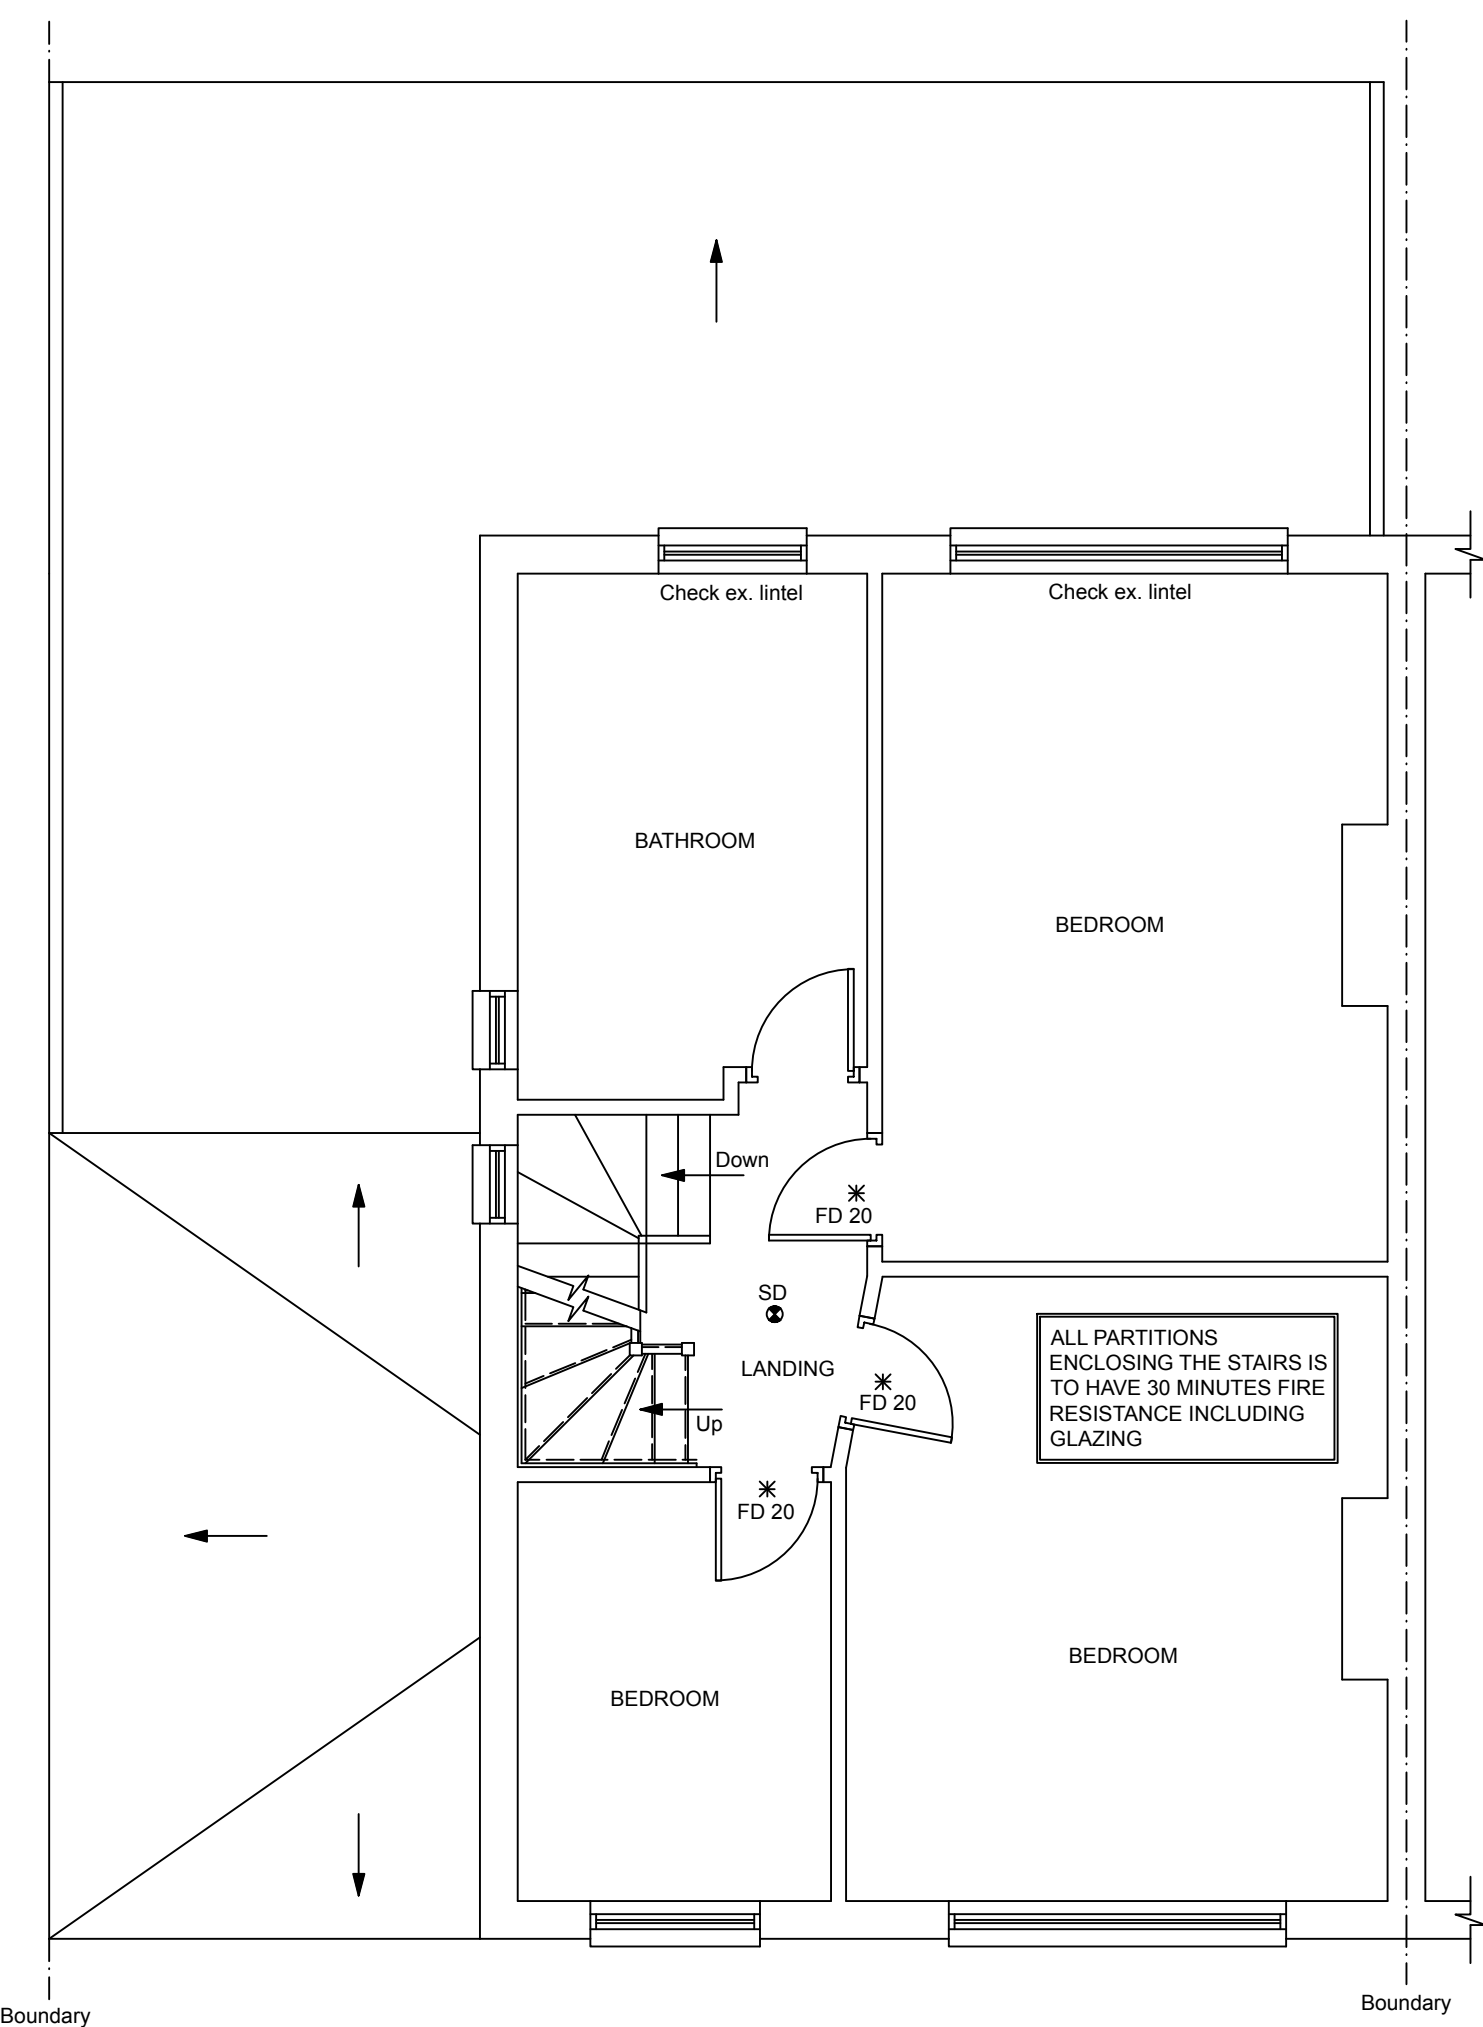

PROPOSED FIRST FLOOR PLAN  
(scale 1:50)

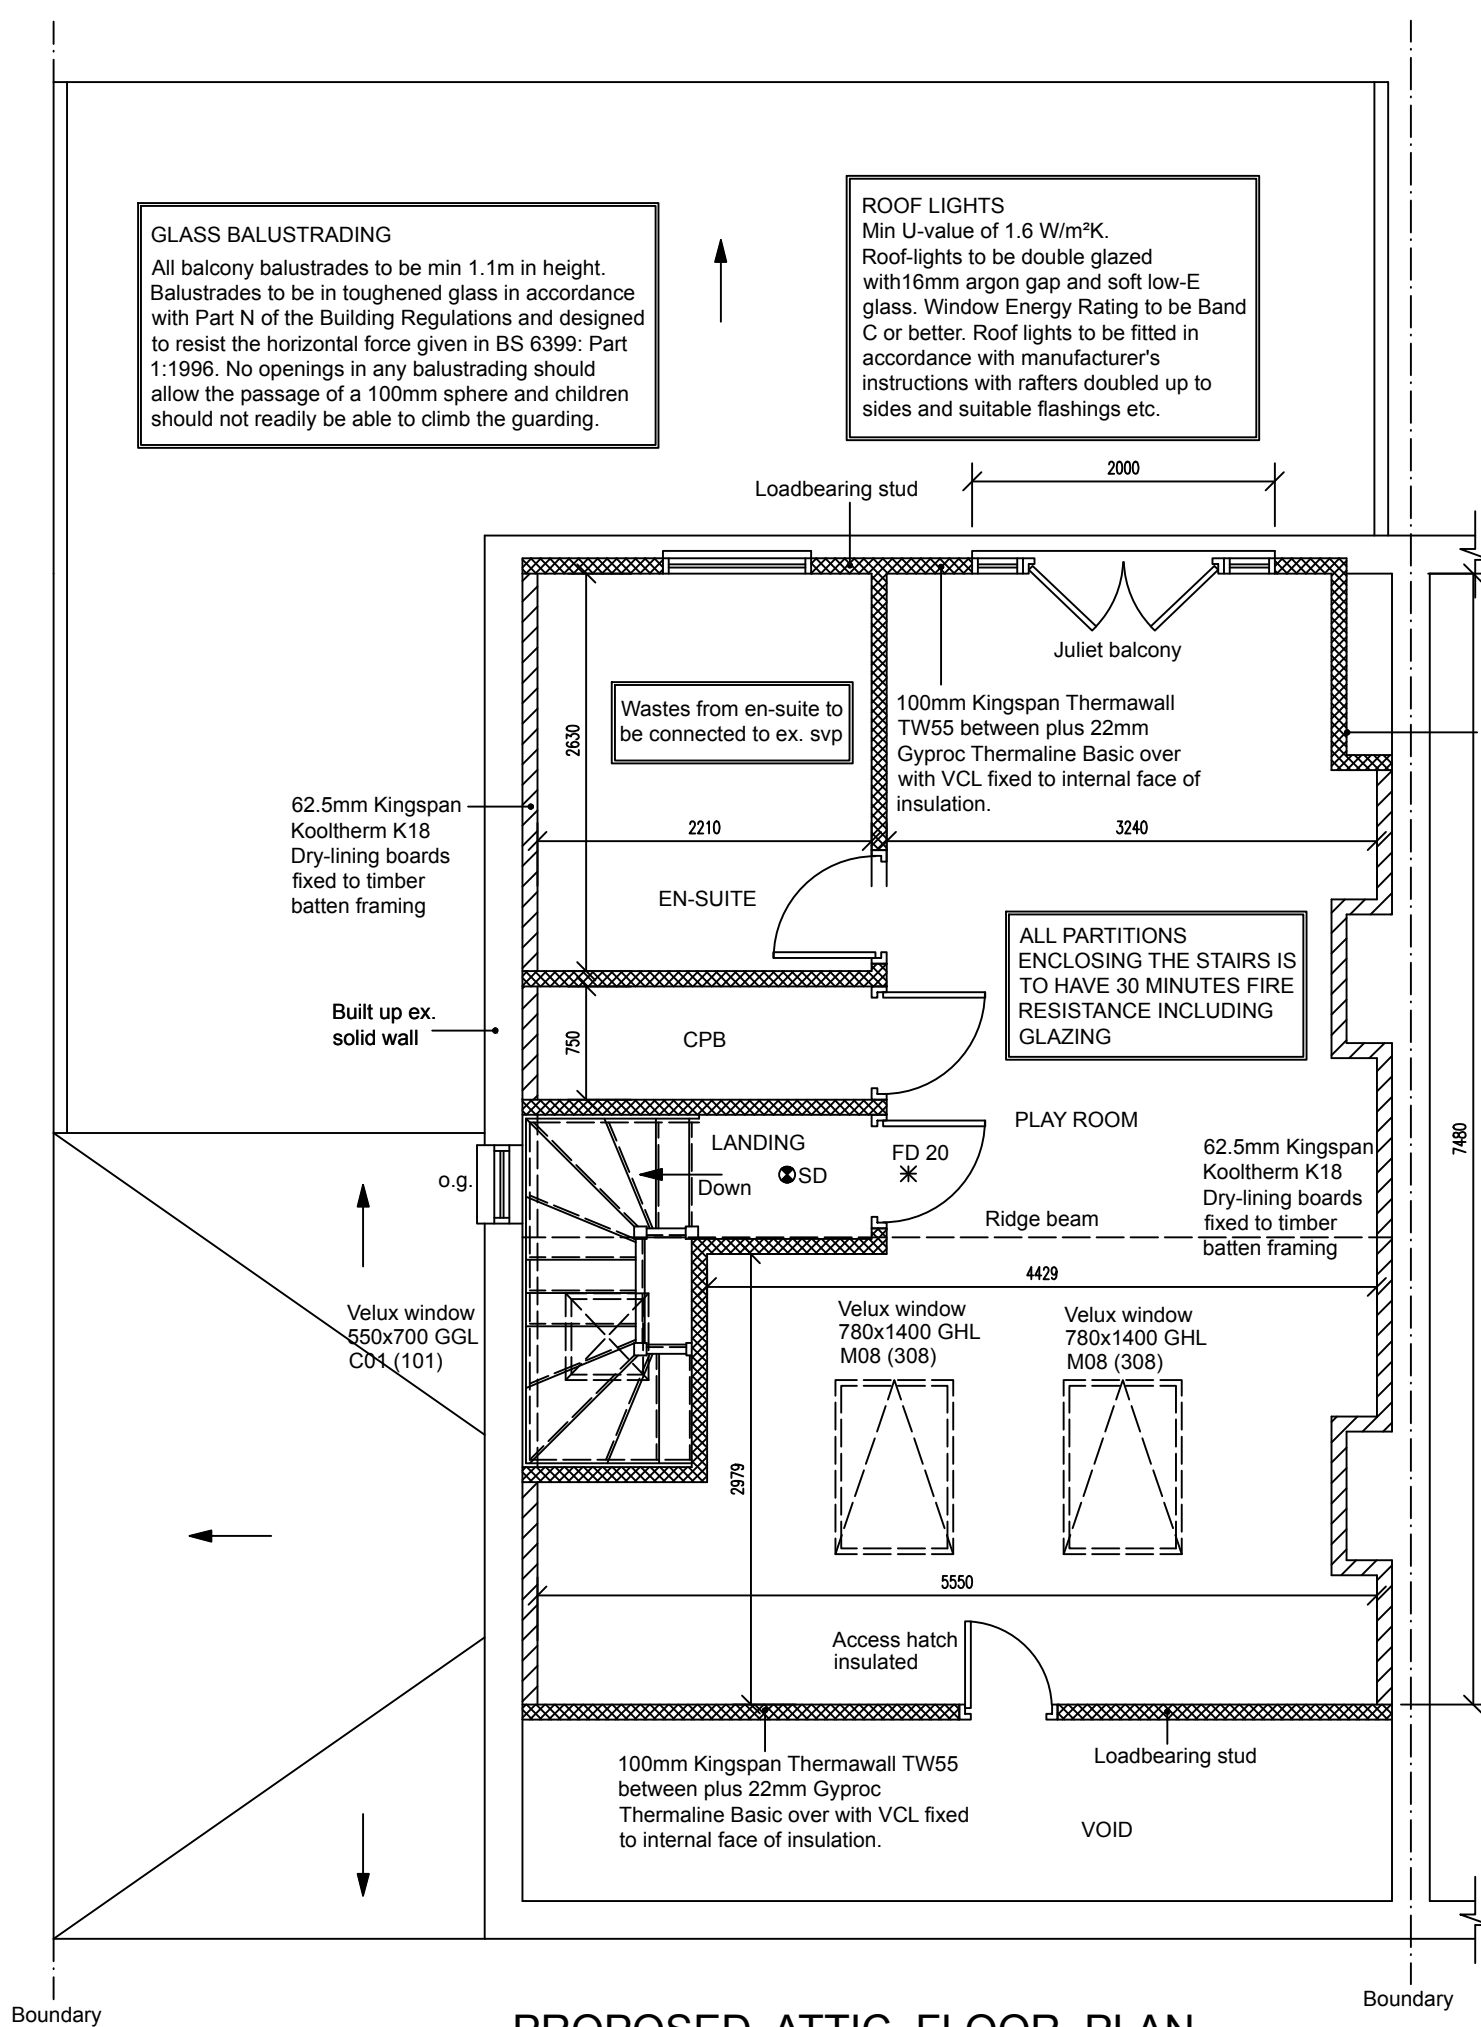

PROPOSED ATTIC FLOOR PLAN  
(scale 1:50)

**$V_a = V_g + V_d$**


**$V_a = (9.10m \times 3.20m \times 4.55m) / 6 +$**   
 **$+ (4.00m \times 2.60m \times 5.35m) / 2$**

**$V_a = 22.08m^3 + 27.82m^3$**

**$V_a = 49.90m^3$**

Dormer to be set in by more than 200mm  
Roof lights will not project more than 150mm.  
Dormer face and cheek will be tile to match existing.

9mm Supalux Promat cement particulate boards ( for half hour fire resistance ) -  
for walls which are within 1000mm of  
boundary, set to framing.

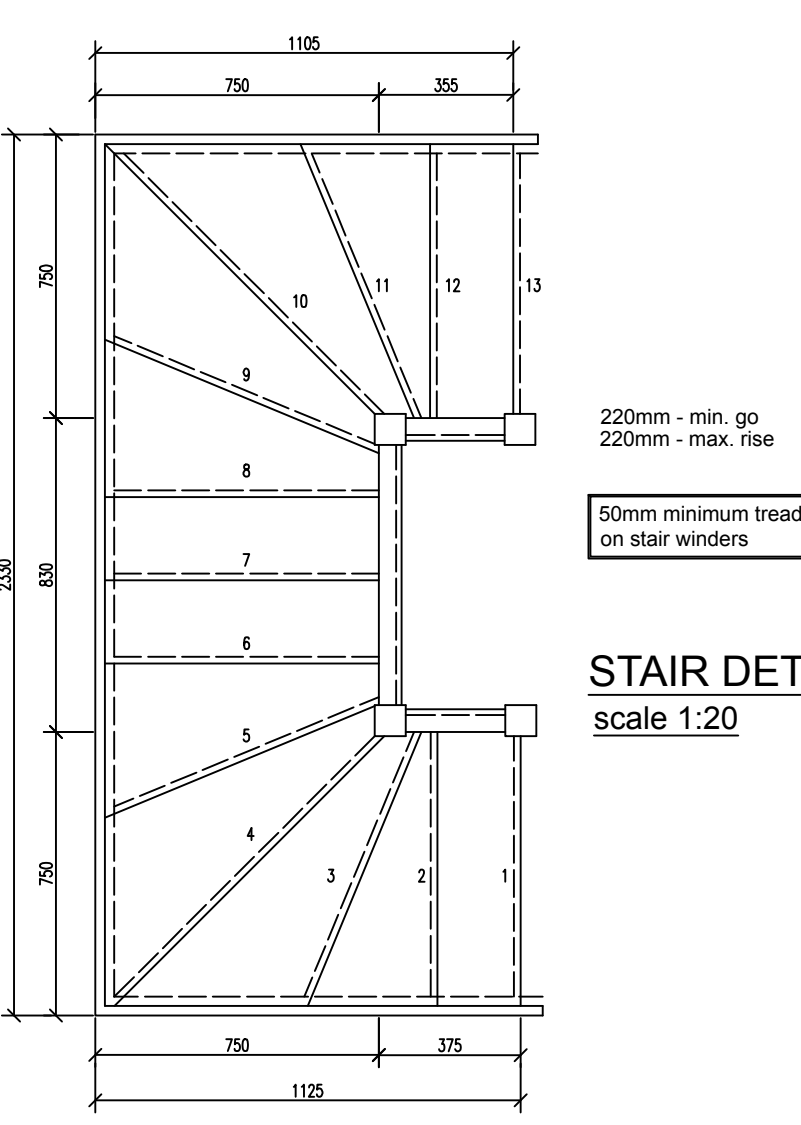

STAIR DETAIL  
scale 1:20



Telephone: 01375 267 888

Project:  
Loft conversion

For:  
45 The Chase, Eastcote,  
Pinner, HA5 1SH

|           |           |             |           |       |     |      |   |
|-----------|-----------|-------------|-----------|-------|-----|------|---|
| Scale:    | As shown  | Dwg. no:    | KJM10493  | Page: | 002 | Rev: | D |
| Drawn by: | K. Miller | Date Drawn: | July-2020 |       |     |      |   |

