

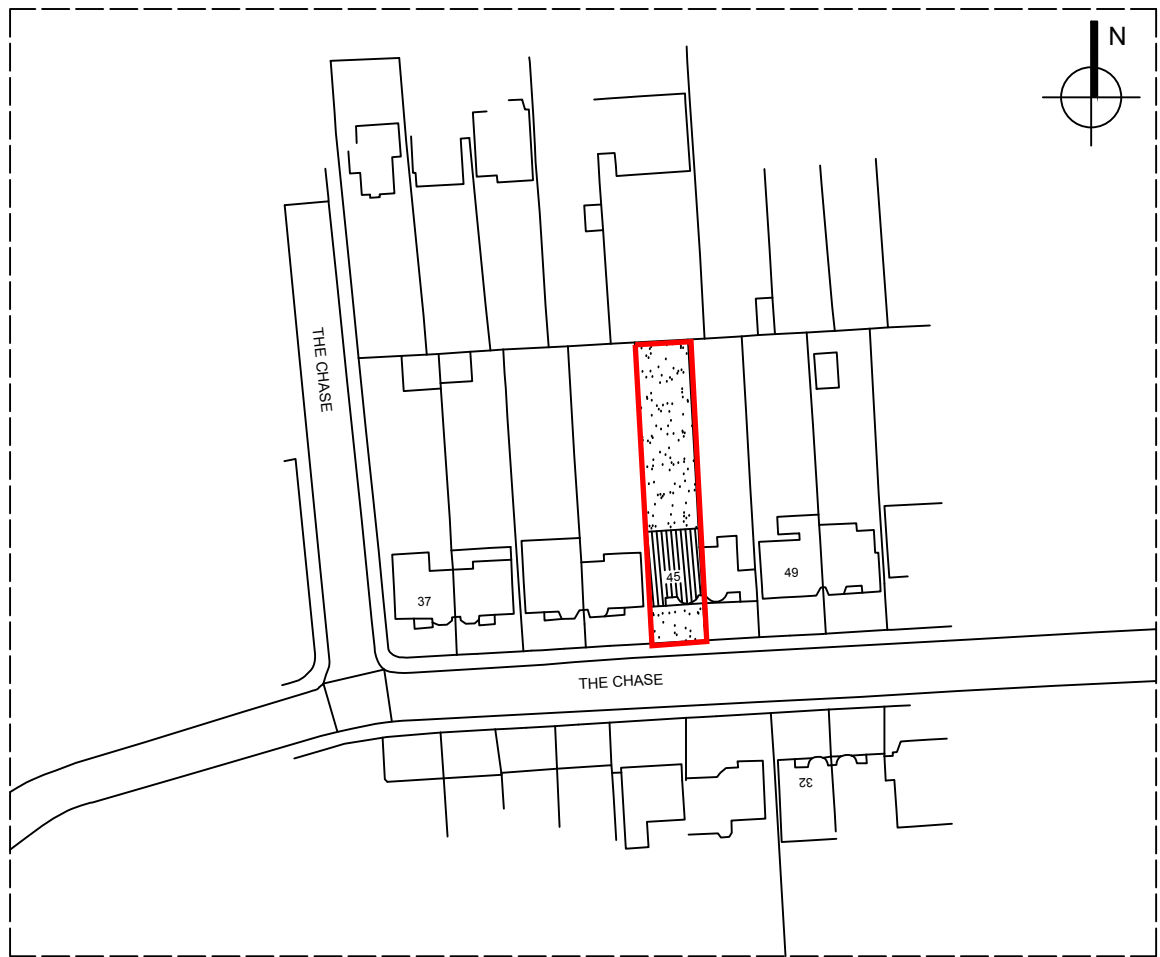
 


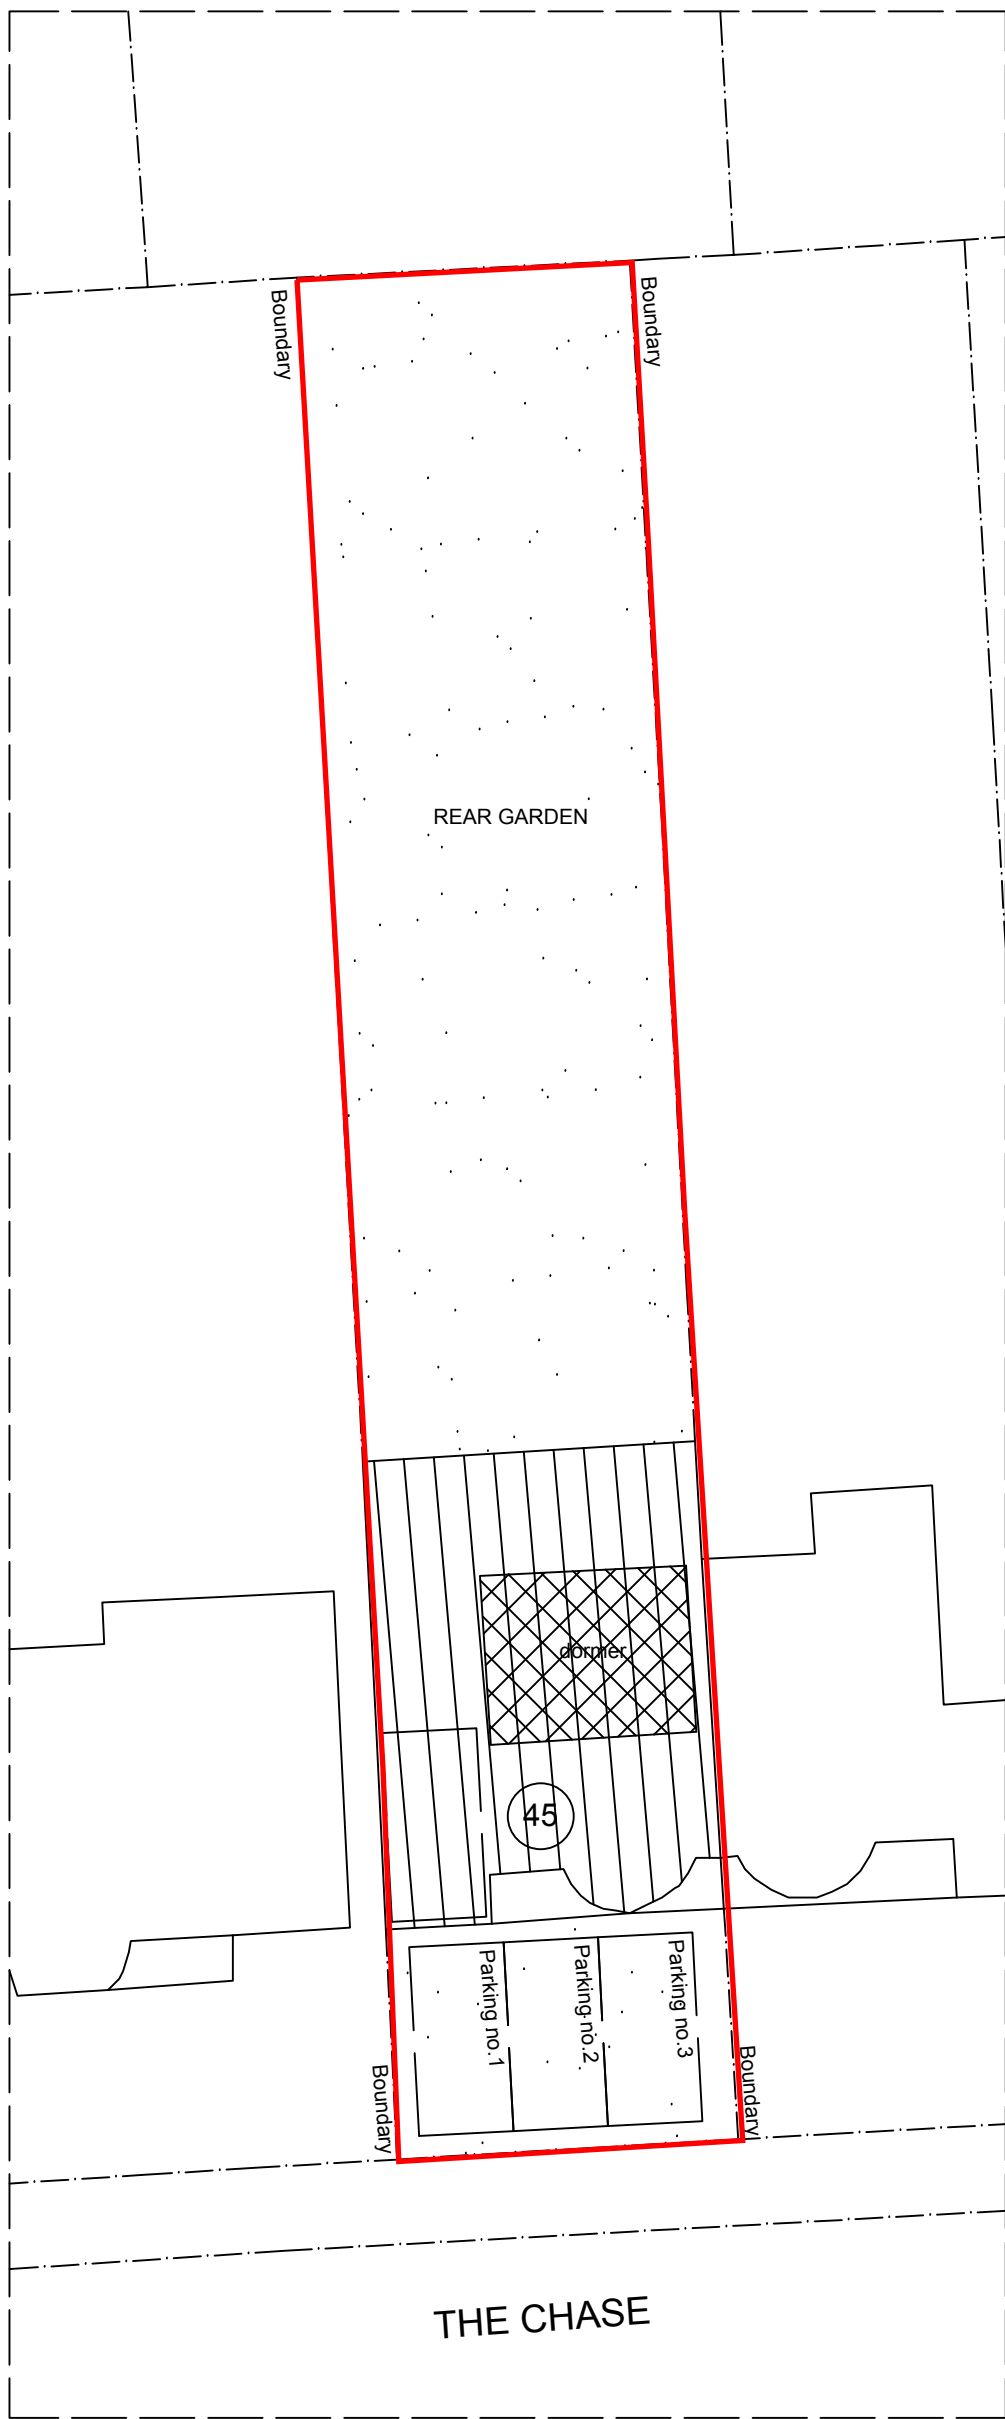


LOCATION PLAN
scale 1:1250

Crown Copyright All Rights Reserved Licence Number 0100031673

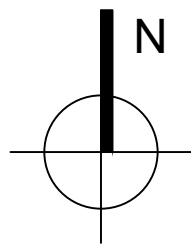

PROPOSED SITE PLAN
scale 1:200

 

www.kjmarchitecture.co.uk 01375 267888

Telephone: 01375 267 888

Project:
Loft conversion

For:
45 The Chase, Eastcote,
Pinner, HA5 1SH

Scale:	As shown	Dwg. no:	KJM10493	Page:	003	Rev:	D
Drawn by:	K. Miller	Date Drawn:	July-2020				