



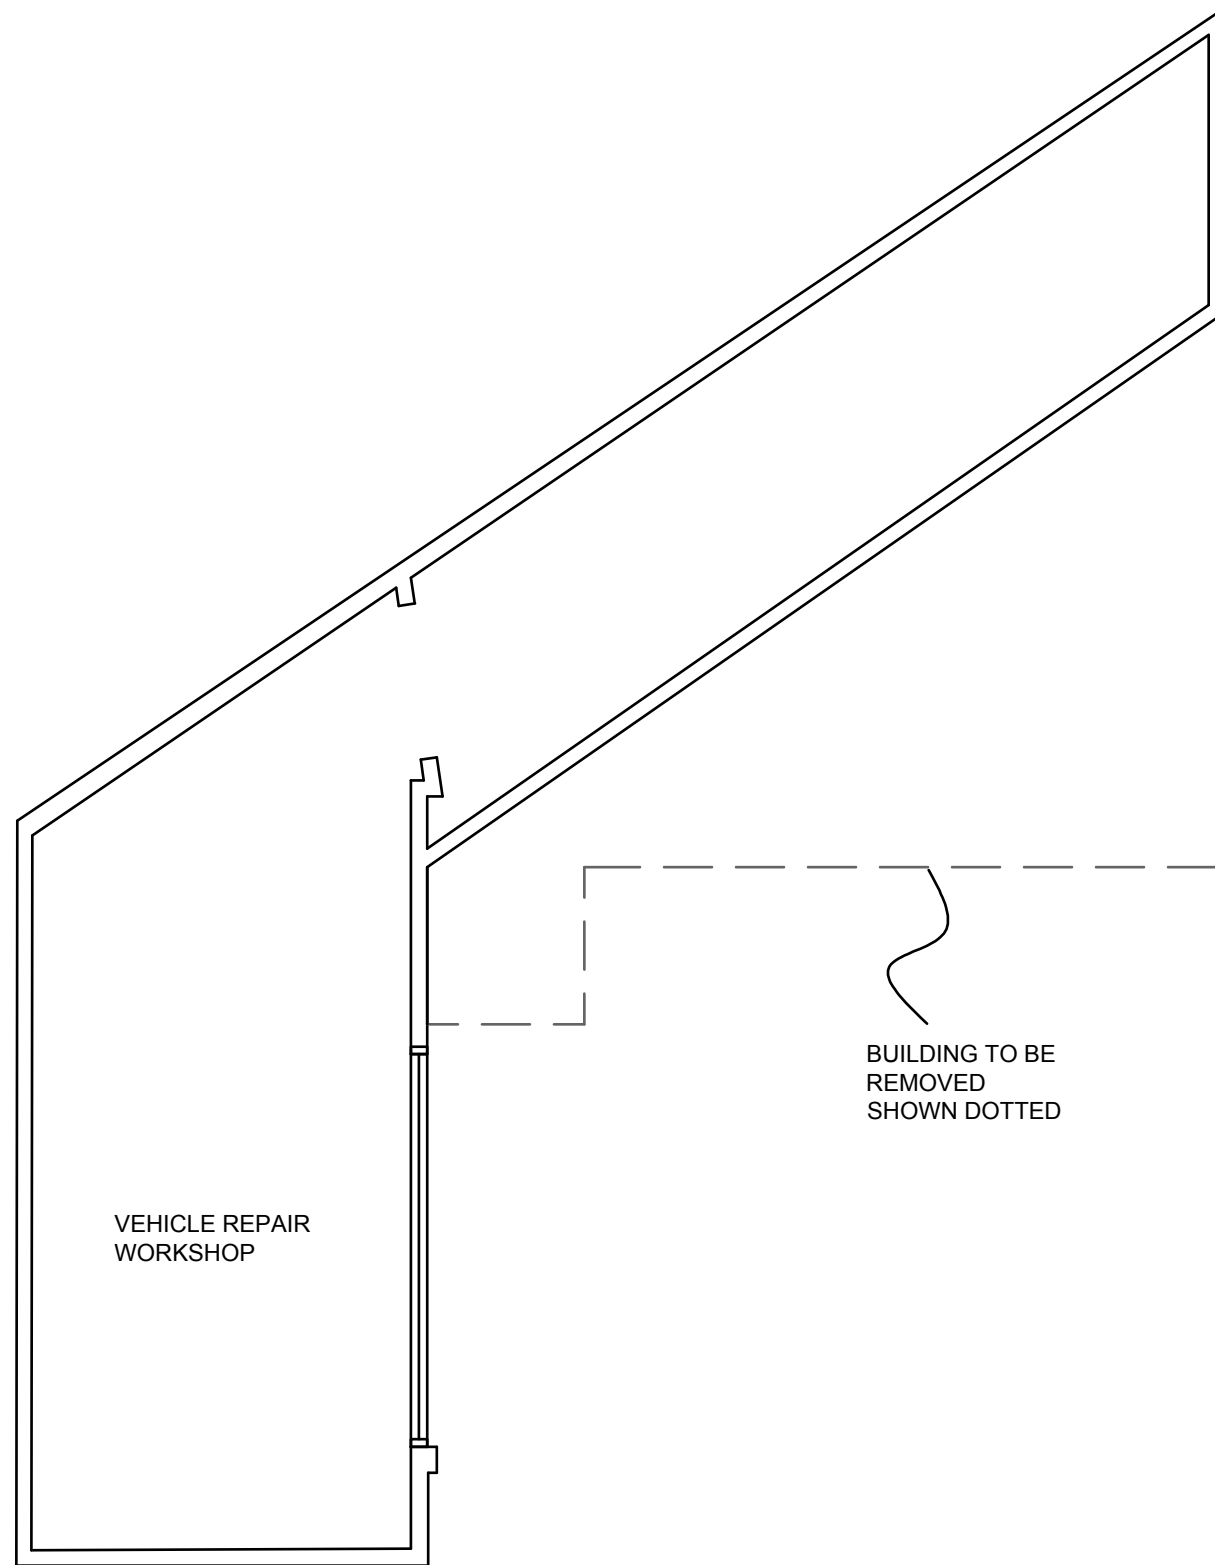

PROPOSED FLOOR PLANS

64 Delamere Road, Hayes, UB4 0NN

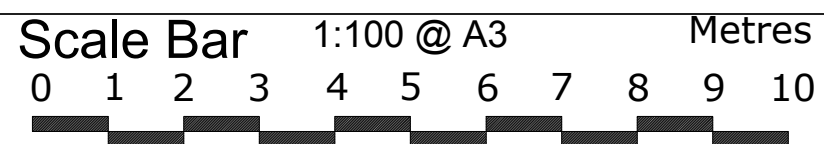

THE GILLETT MACLEOD PARTNERSHIP
Chartered Architects & Town Planning Consultants
1 High Road Old Eastcote Pinner Middlesex HA5 2EW tel. 0208 868 1333

Drg. No. 21/3395/4
Scale 1:100@A3
Date 13/04/21
Drawn by SB

REVISION	
(C)	drawn