


© This drawing is the property of CMI Studio Architects and must not be copied or reproduced in full or in part without express written permission. DO NOT SCALE. Use figured dimensions only. All dimensions to be verified on site prior to commencing construction.



Existing Front East Elevation

Scale 1:250 at A3

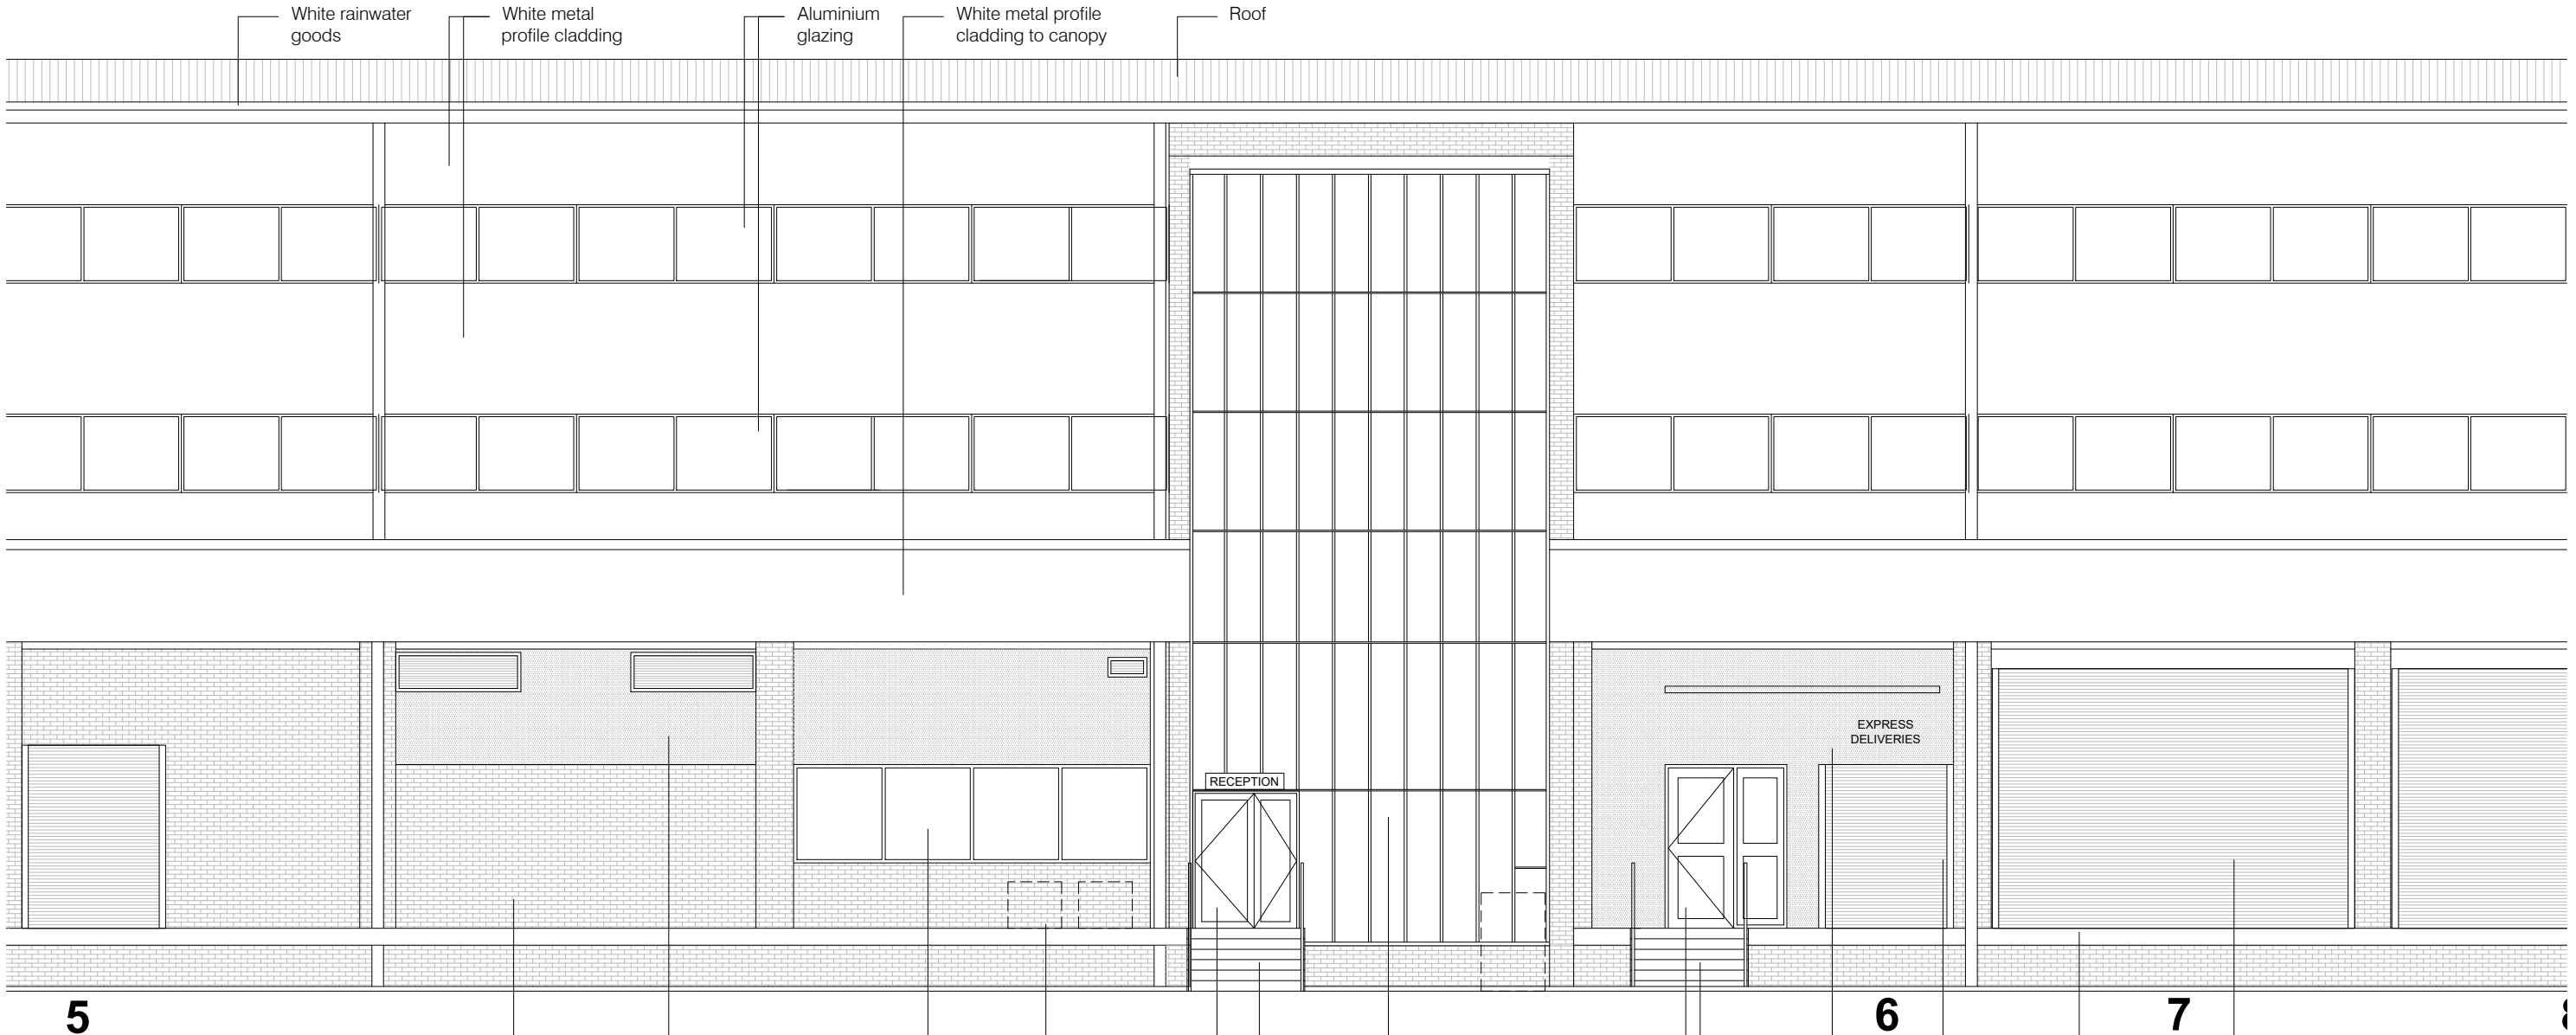

Existing Front East Elevation

Scale 1:100 at A3

| REV | DESCRIPTION                  |
|-----|------------------------------|
| A   | Scale amended.               |
| B   | Planning issue. Notes added. |

| DATE       |    |
|------------|----|
| 07.11.2019 | HM |
| 27.11.2019 | HM |

|             |                                           |
|-------------|-------------------------------------------|
| Client:     | Storm                                     |
| Project:    | Building 558, Shoreham Road West, TW6 3RT |
| Title:      | Existing Front Elevation                  |
| Project No: | S19-042                                   |
| Drawn by:   | SK                                        |
| Scale:      | 1:100 @ A3                                |

|           |                     |      |   |
|-----------|---------------------|------|---|
| Drg No:   | PL002               | Rev: | B |
| scale (m) | 0 0.5 1 1.5 2 2.5 3 |      |   |
| 1:100     |                     |      |   |

**CMIS**  
CMI STUDIO ARCHITECTS  
UNIT 231 METAL BOX FACTORY, 30 GREAT  
GUILDFORD STREET, LONDON, SE1 0HS  
T: (020) 3567 0811 F: (01908) 227 319 W: cmistudio.co.uk  
STUDIO | ARCHITECTURE | INTERIOR DESIGN  
PRINCIPAL DESIGNERS | PROJECT MANAGEMENT

STATUS: PLANNING

PLEASE NOTE: The structural, civil engineering and other non-architectural information shown on this drawing is purely for co-ordination purposes only and in no way does it take on any responsibility or liability for CMI Studio Architects. For all detailed information relating to these items see the latest relevant consultants drawings, specification and full design information.