


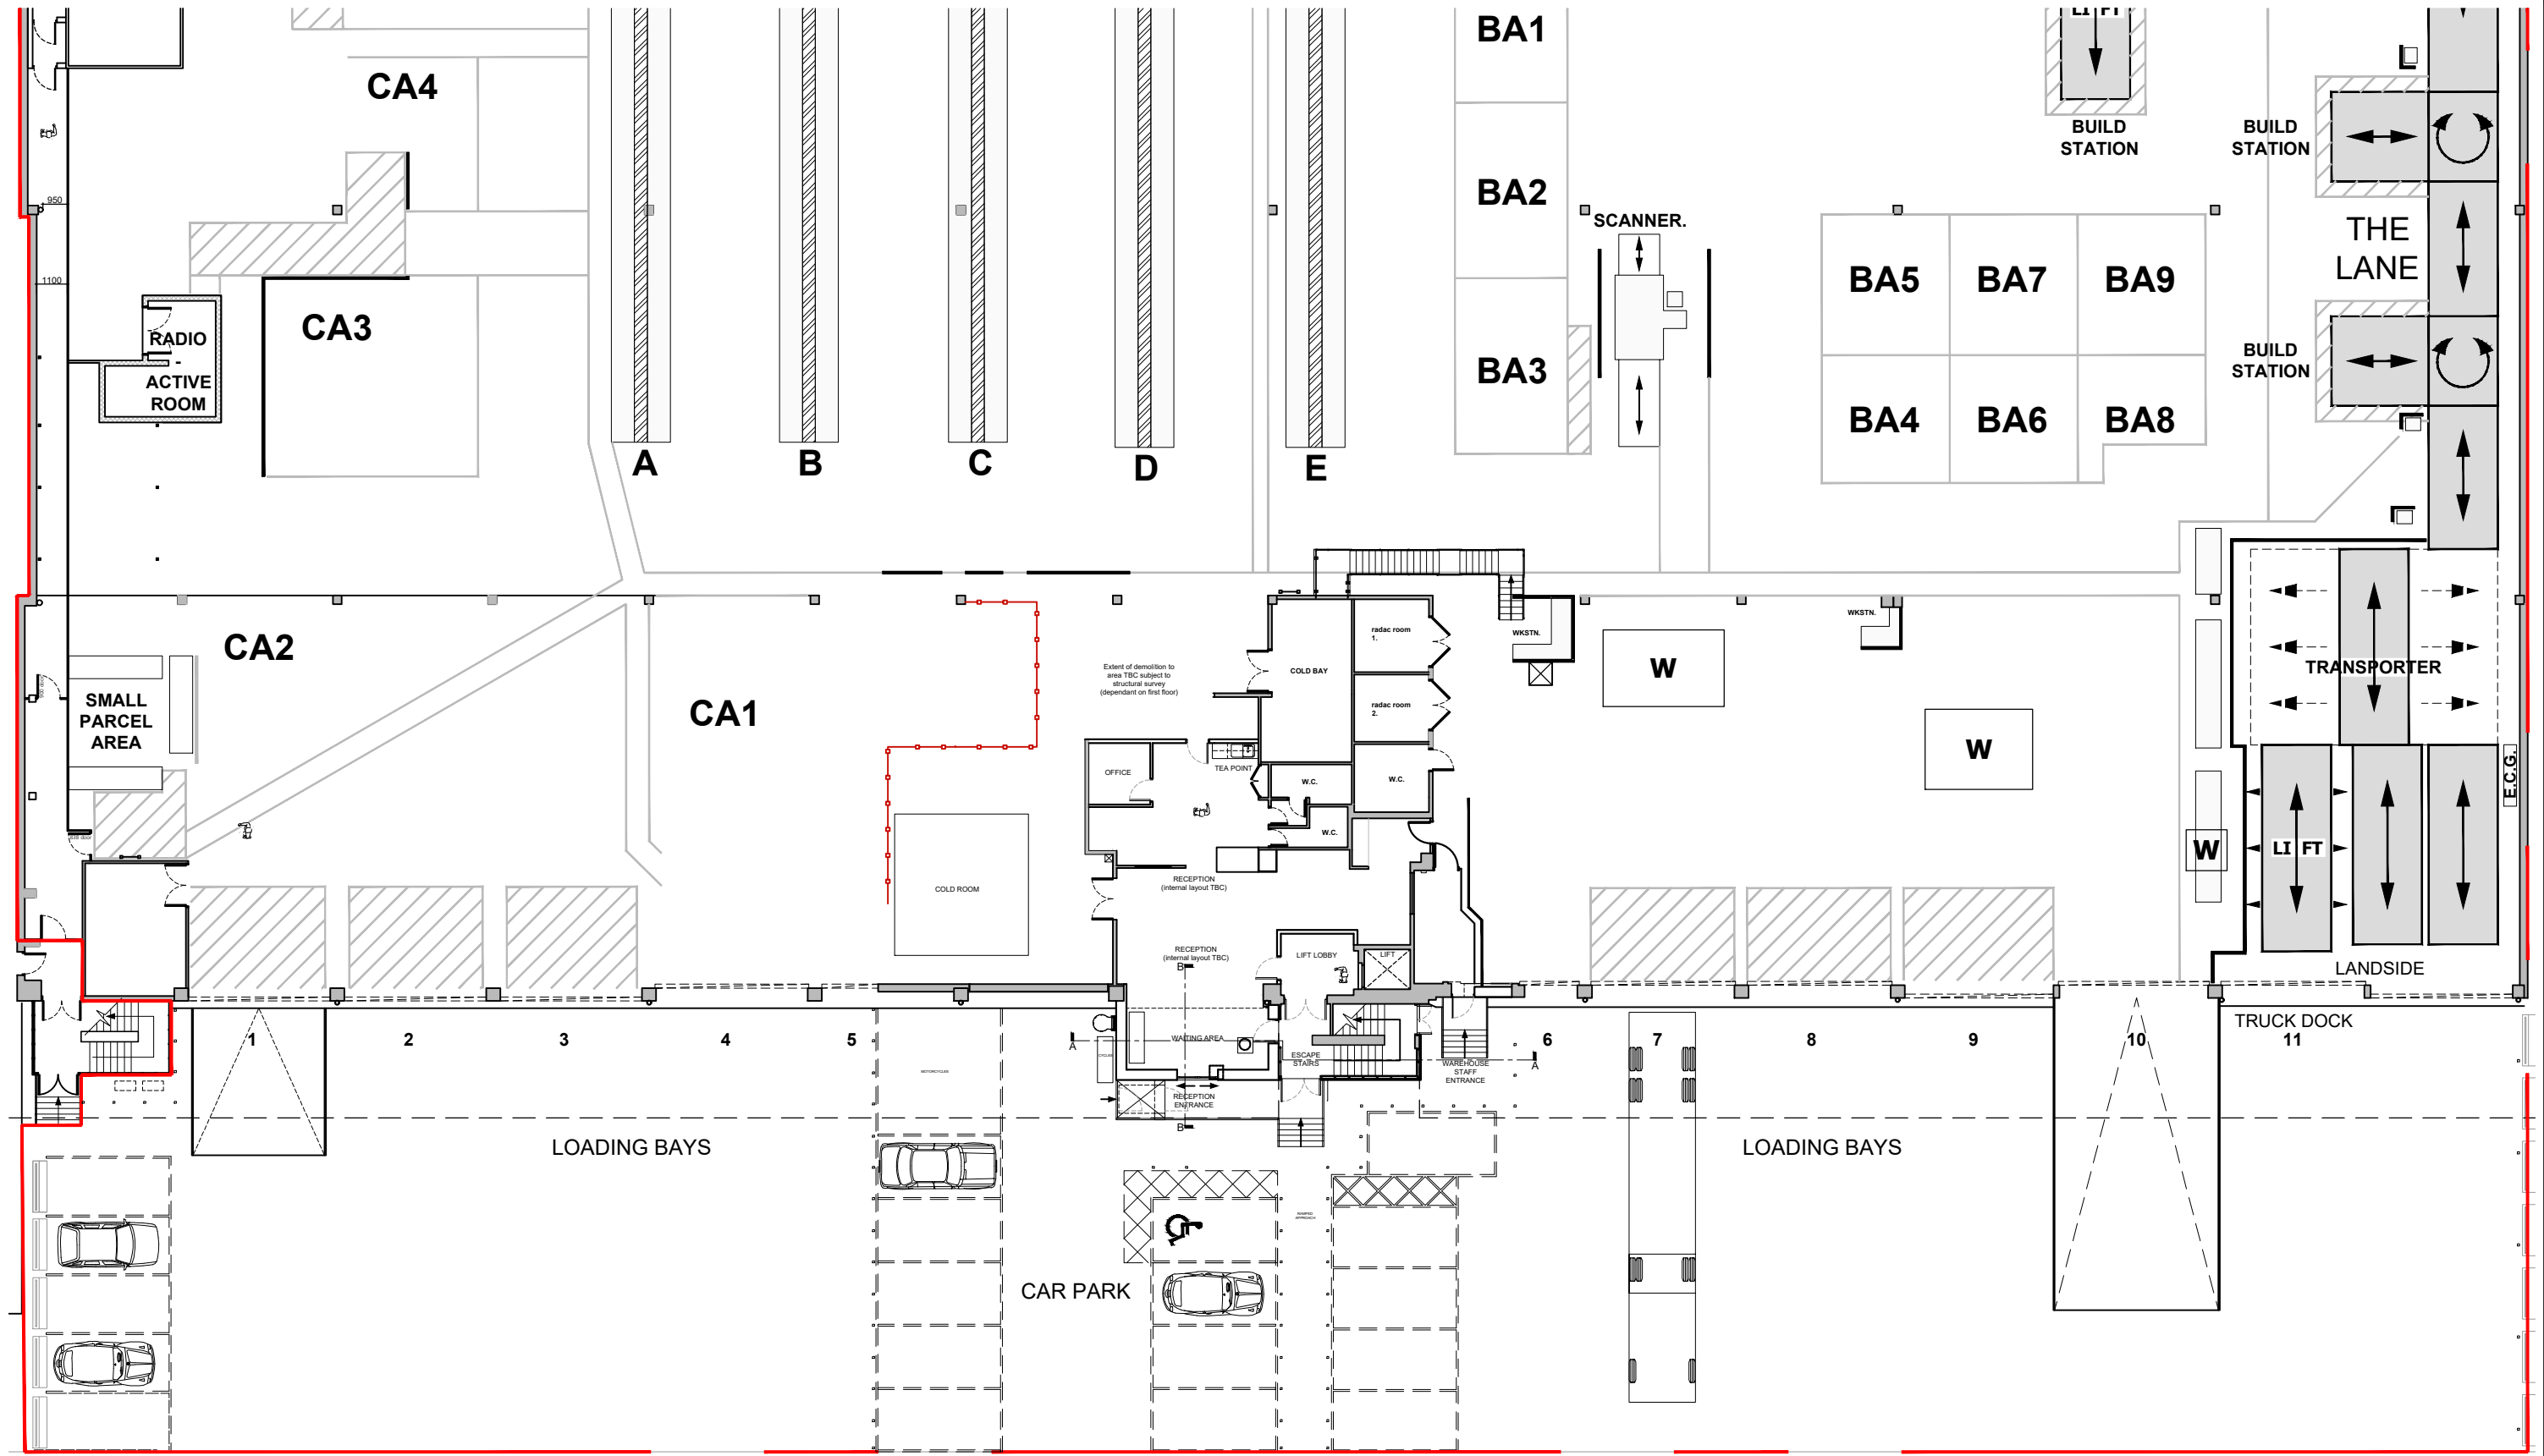

Proposed Ground Floor Plan

Scale 1:250 at A3

REV	DESCRIPTION
A	Preliminary issue.
B	Planning issue. Notes added.

DATE	HM
07.11.2019	HM
27.11.2019	HM

STATUS: PLANNING

Client: Storm
Project: Building 558, Shoreham Road West, TW6 3RT
Title: Proposed Ground Floor Plan
Project No: S19-042
Drawn by: HM
Scale: 1:250 @ A3

Drg No: PL010 Rev: B

scale (m) 0 2.5 5 7.5
1:250

CMIS
CMI STUDIO ARCHITECTS
UNIT 231 METAL BOX FACTORY, 30 GREAT
GUILDFORD STREET, LONDON, SE1 0HS
T: (020) 8567 0811 F: (01908) 227 319 W: cmistudio.co.uk
STUDIO | ARCHITECTURE | INTERIOR DESIGN
PRINCIPAL DESIGNERS | PROJECT MANAGEMENT