


© This drawing is the property of CMI Studio Architects and must not be copied or reproduced in full or in part without express written permission. DO NOT SCALE. Use figured dimensions only. All dimensions to be verified on site prior to commencing construction.

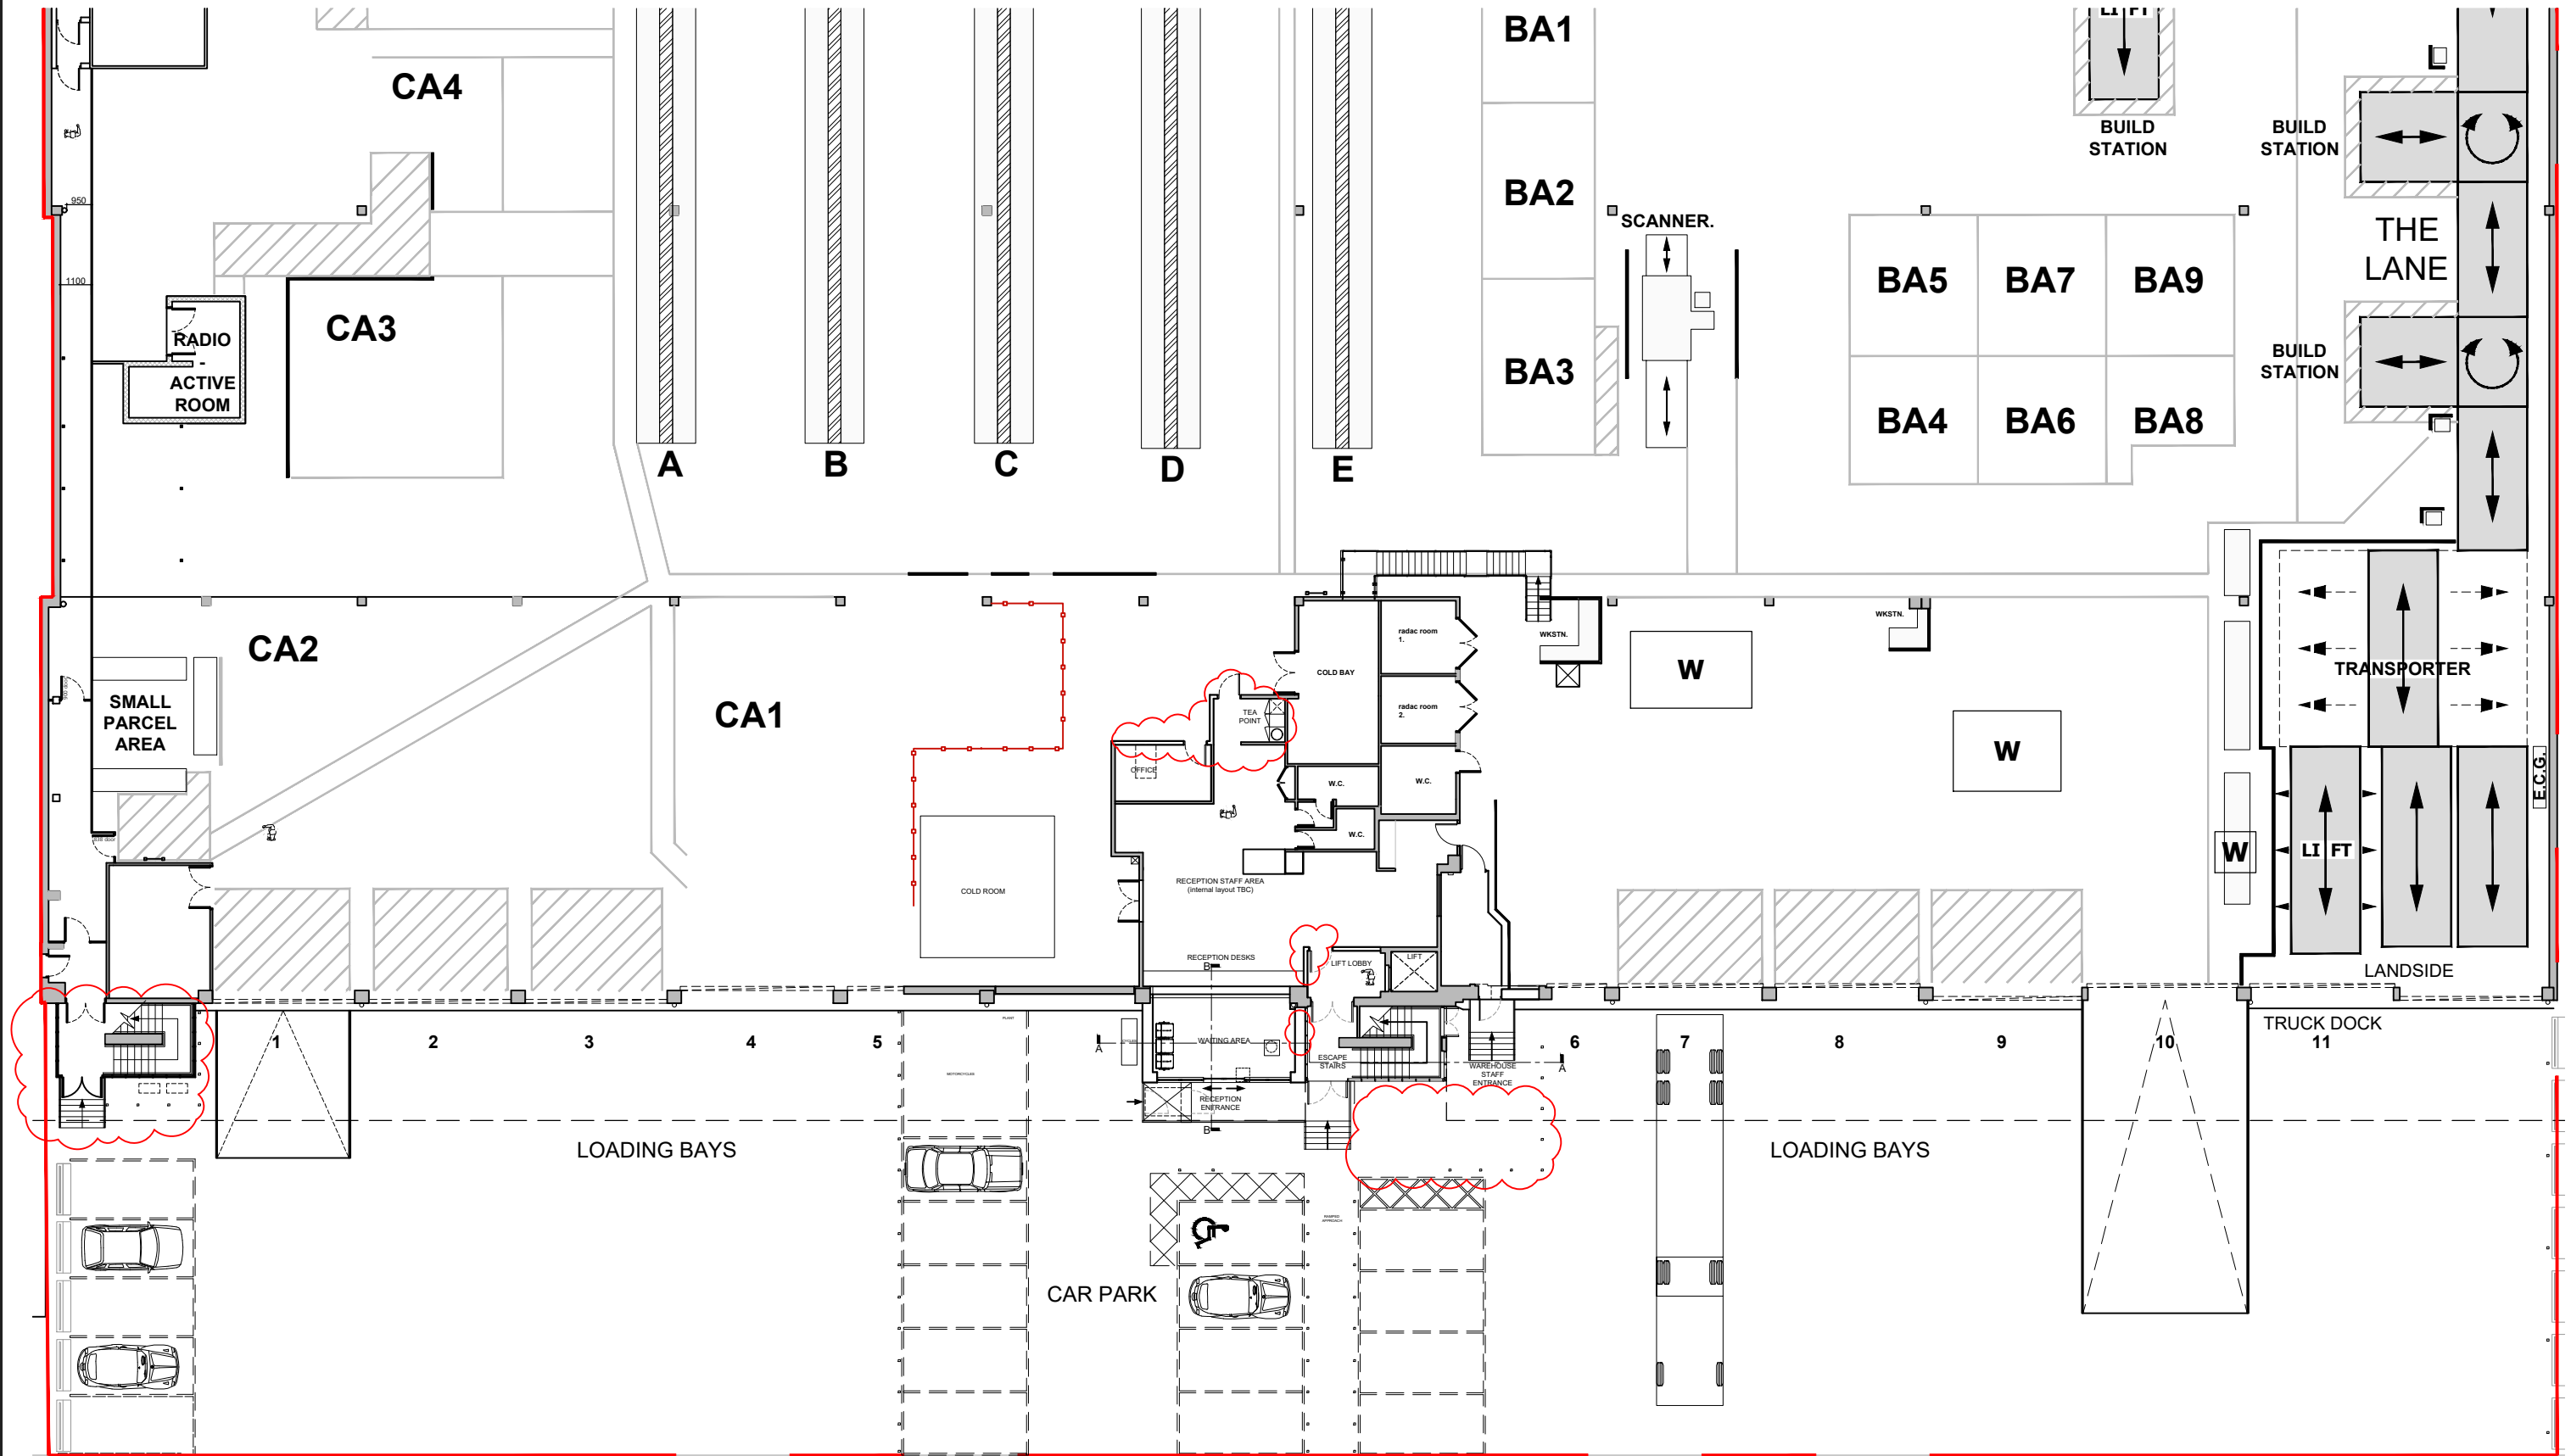


Proposed Ground Floor Plan

Scale 1:250 at A3

REV	DESCRIPTION	DATE	
A	Preliminary issue.	07.11.2019	HM
B	Planning issue. Notes added.	27.11.2019	HM
C	Planning issue. Stair cladding and door omitted, replacement glazing added. Boundary amended.	15.01.2020	HM

Client: Storm
Project: Building 558, Shoreham Road West, TW6 3RT
Title: Proposed Ground Floor Plan
Project No: S19-042
Drawn by: HM
Scale: 1:250 @ A3
Drg No: PL010
Rev: C

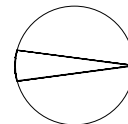

scale (m)
1:250
0 2.5 5 7.5

CMIS
CMI STUDIO ARCHITECTS
UNIT 231 METAL BOX FACTORY, 30 GREAT
GUILDFORD STREET, LONDON, SE1 0HS
T: (020) 8567 0811 F: (01908) 227 319 W: cmistudio.co.uk
STUDIO | ARCHITECTURE | INTERIOR DESIGN
PRINCIPAL DESIGNERS | PROJECT MANAGEMENT

STATUS: PLANNING

PLEASE NOTE: The structural, civil engineering and other non-architectural information shown on this drawing is purely for co-ordination purposes only and in no way does it take on any responsibility or liability for CMI Studio Architects. For all detailed information relating to these items see the latest relevant consultants drawings, specification and full design information.