


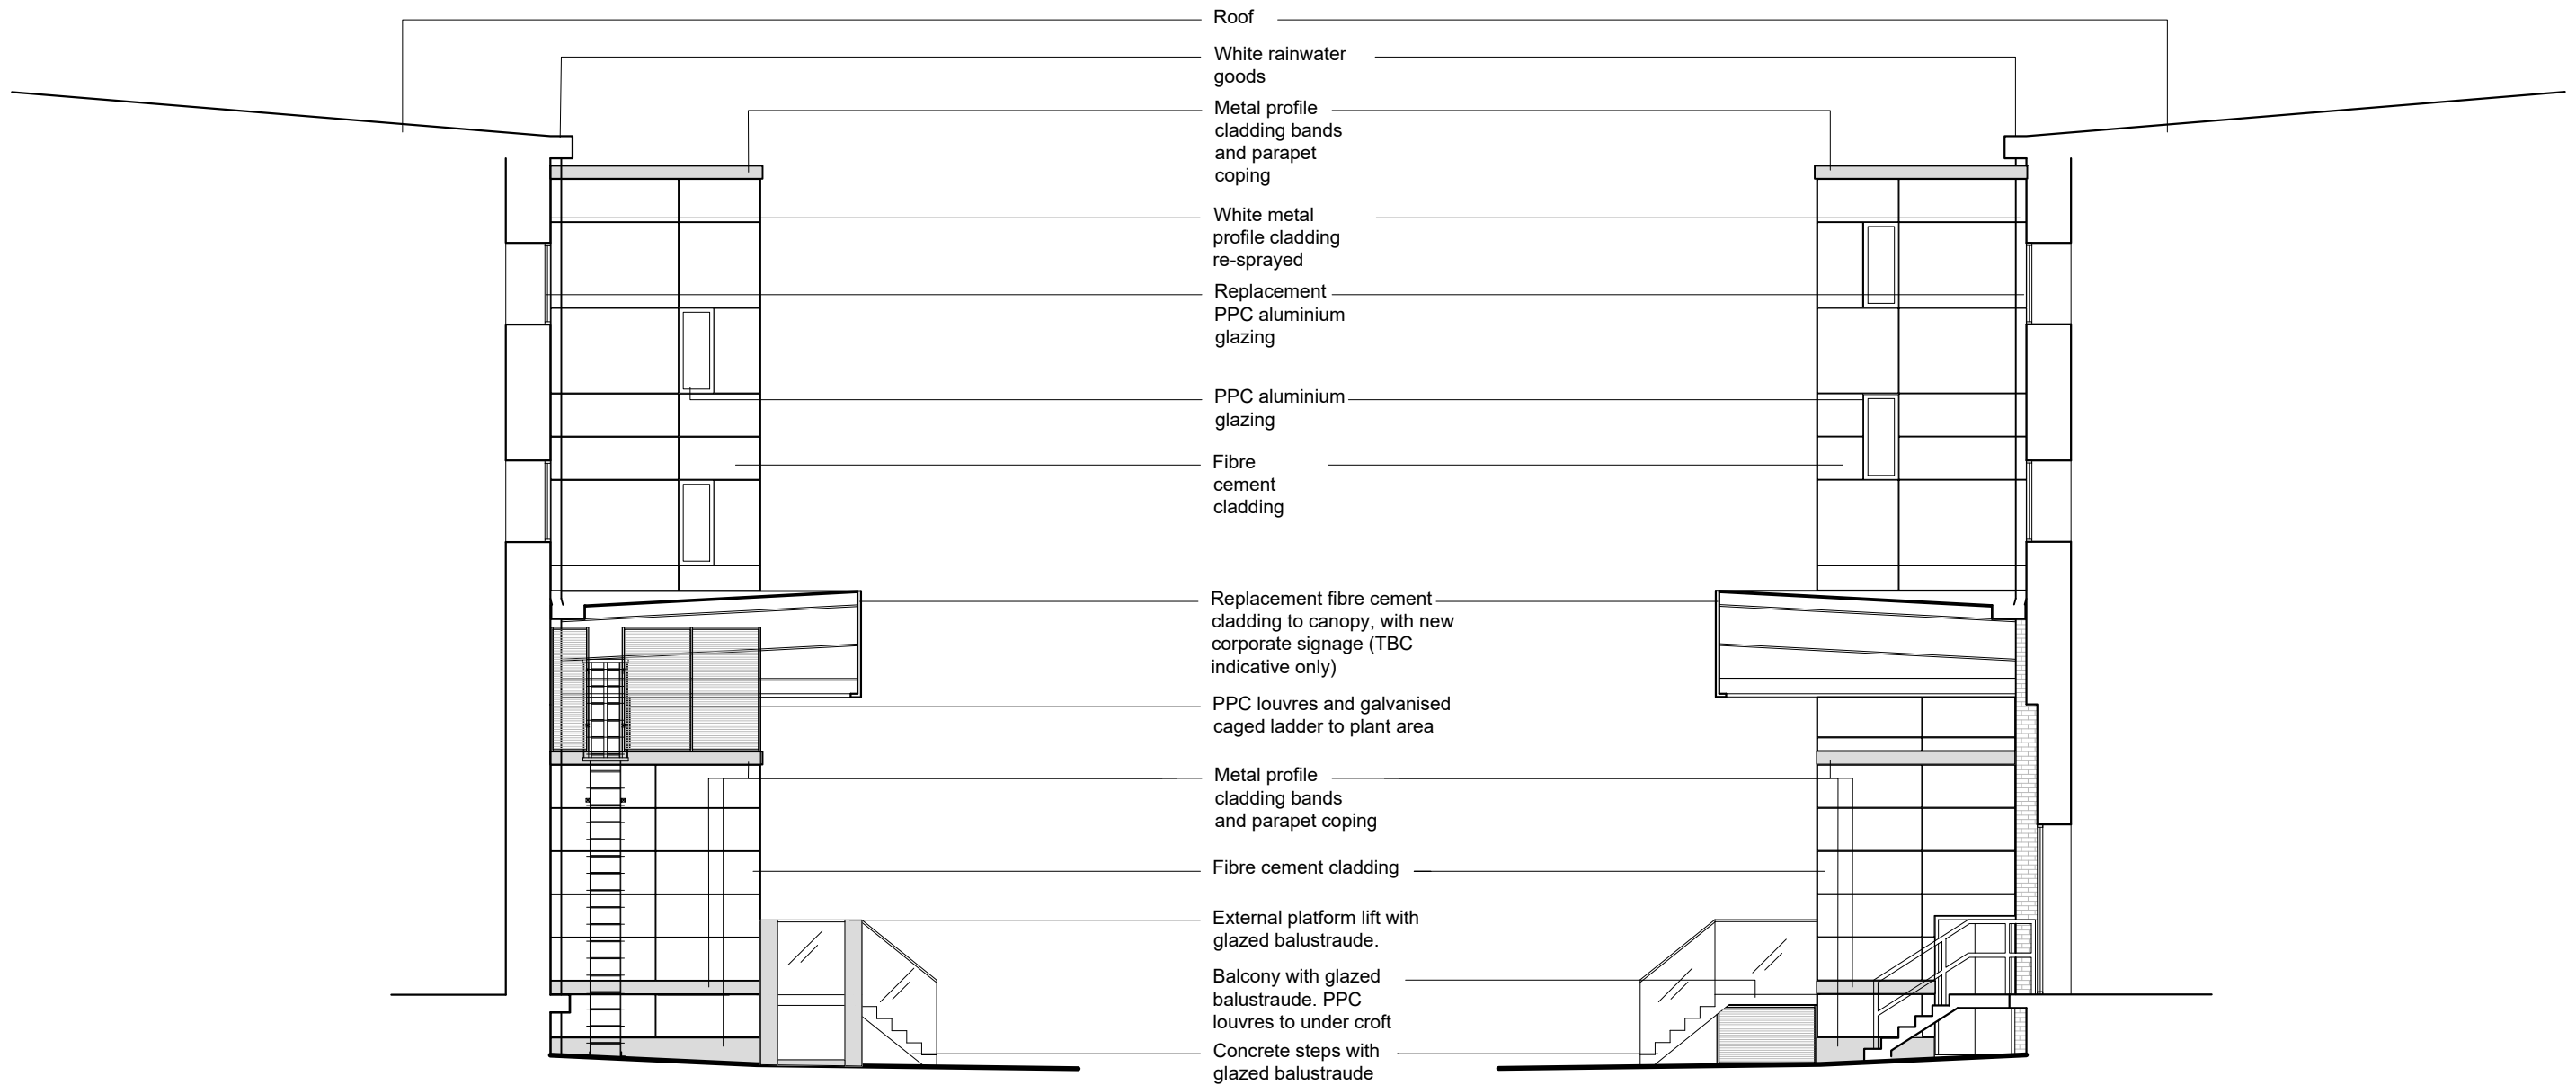

Proposed Side South Elevation

Scale 1:100 at A3

Proposed Side North Elevation

Scale 1:100 at A3

REV	DESCRIPTION
A	Planning issue. Notes added.

DATE	HM
27.11.2019	HM

Client:	Storm
Project:	Building 558, Shoreham Road West, TW6 3RT
Title:	Proposed Side Elevations
Project No:	S19-042
Drawn by:	HM
Scale:	1:100 @ A3

Drg No:	PL013	Rev:	A
scale (m)	0 0.5 1 1.5 2 2.5 3		
1:100			

STATUS: PLANNING